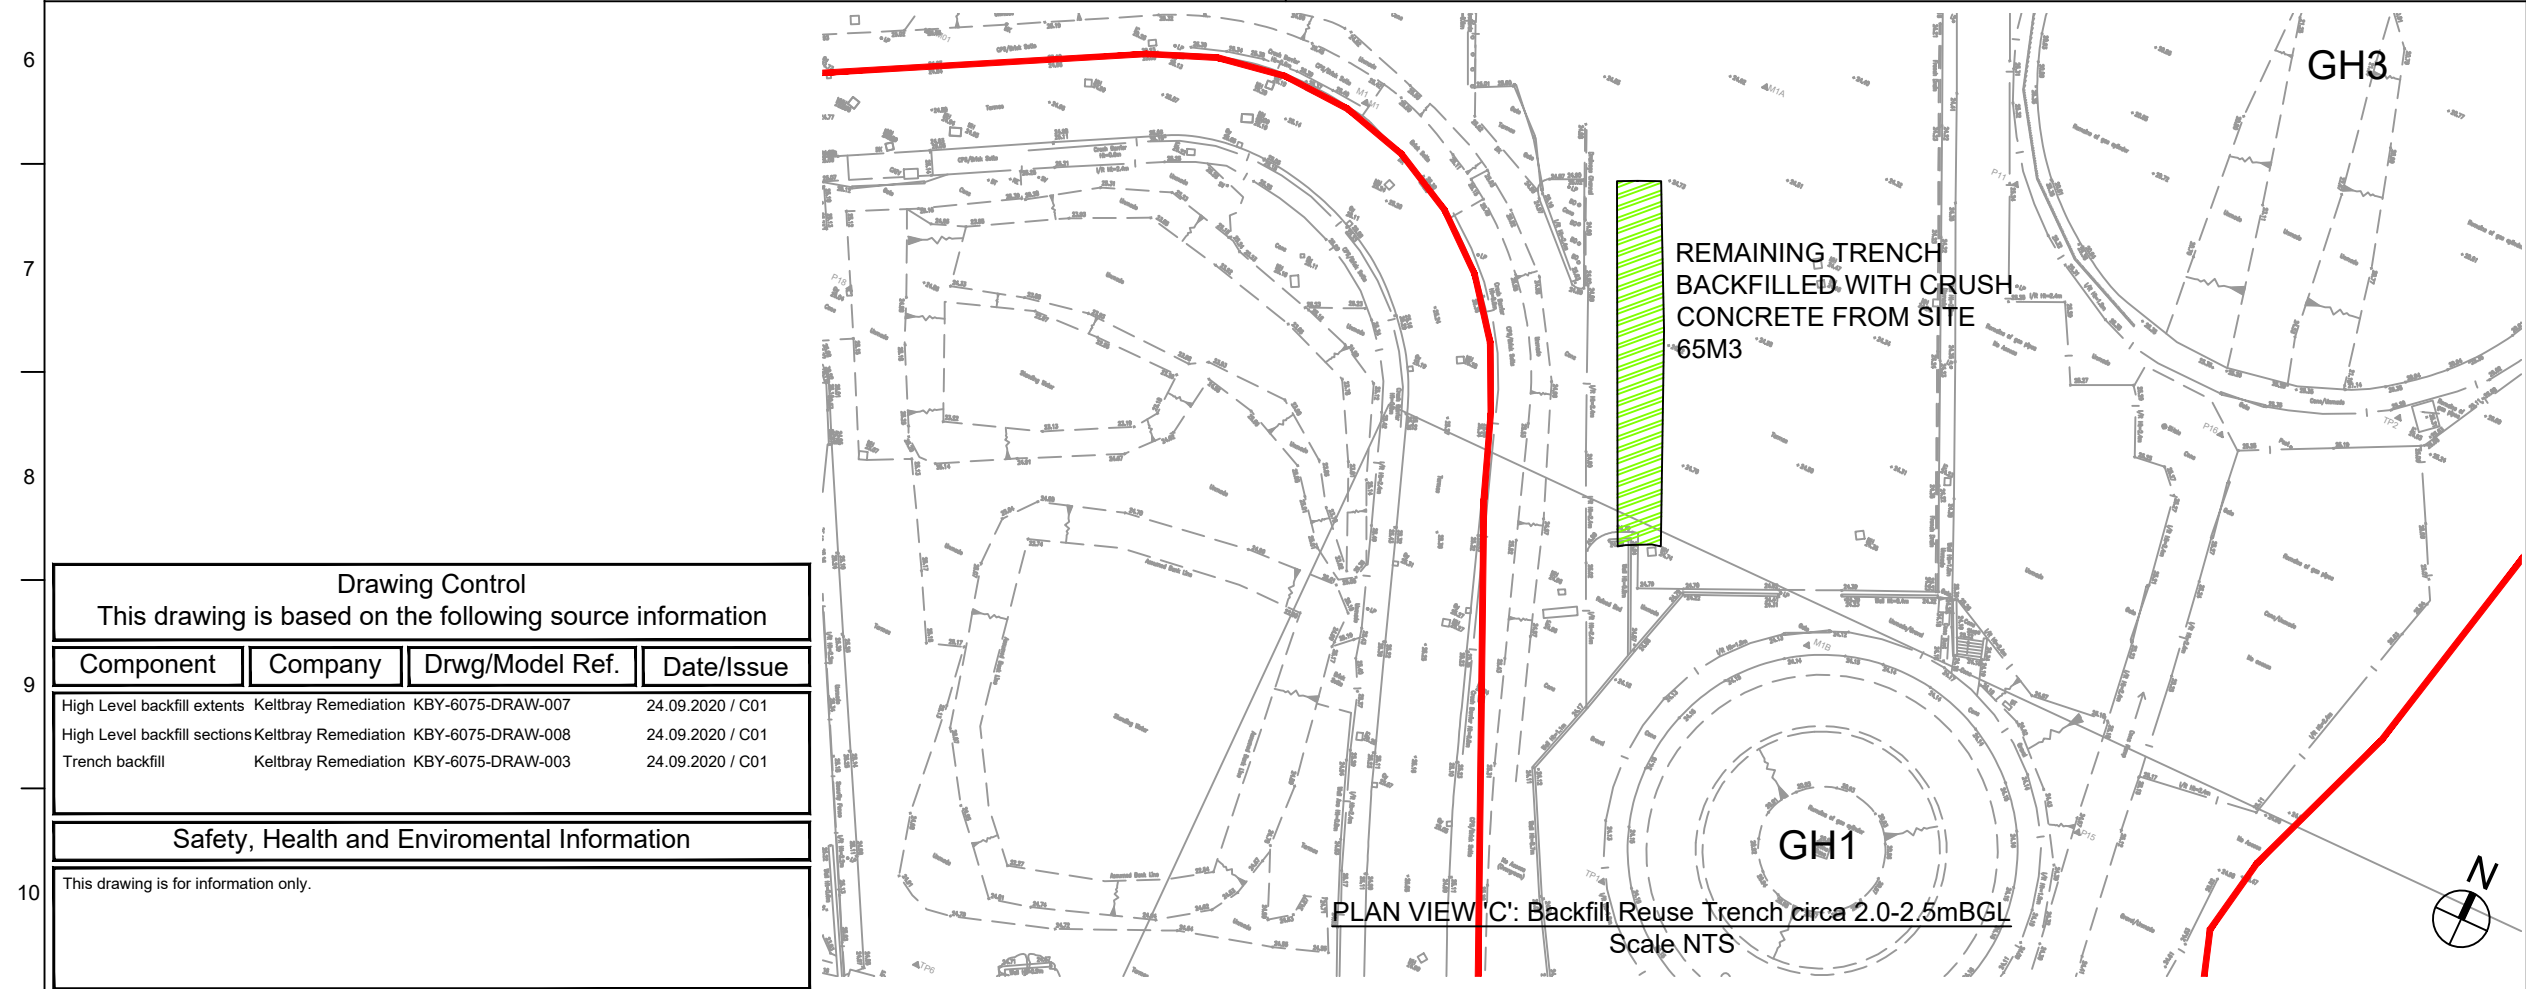
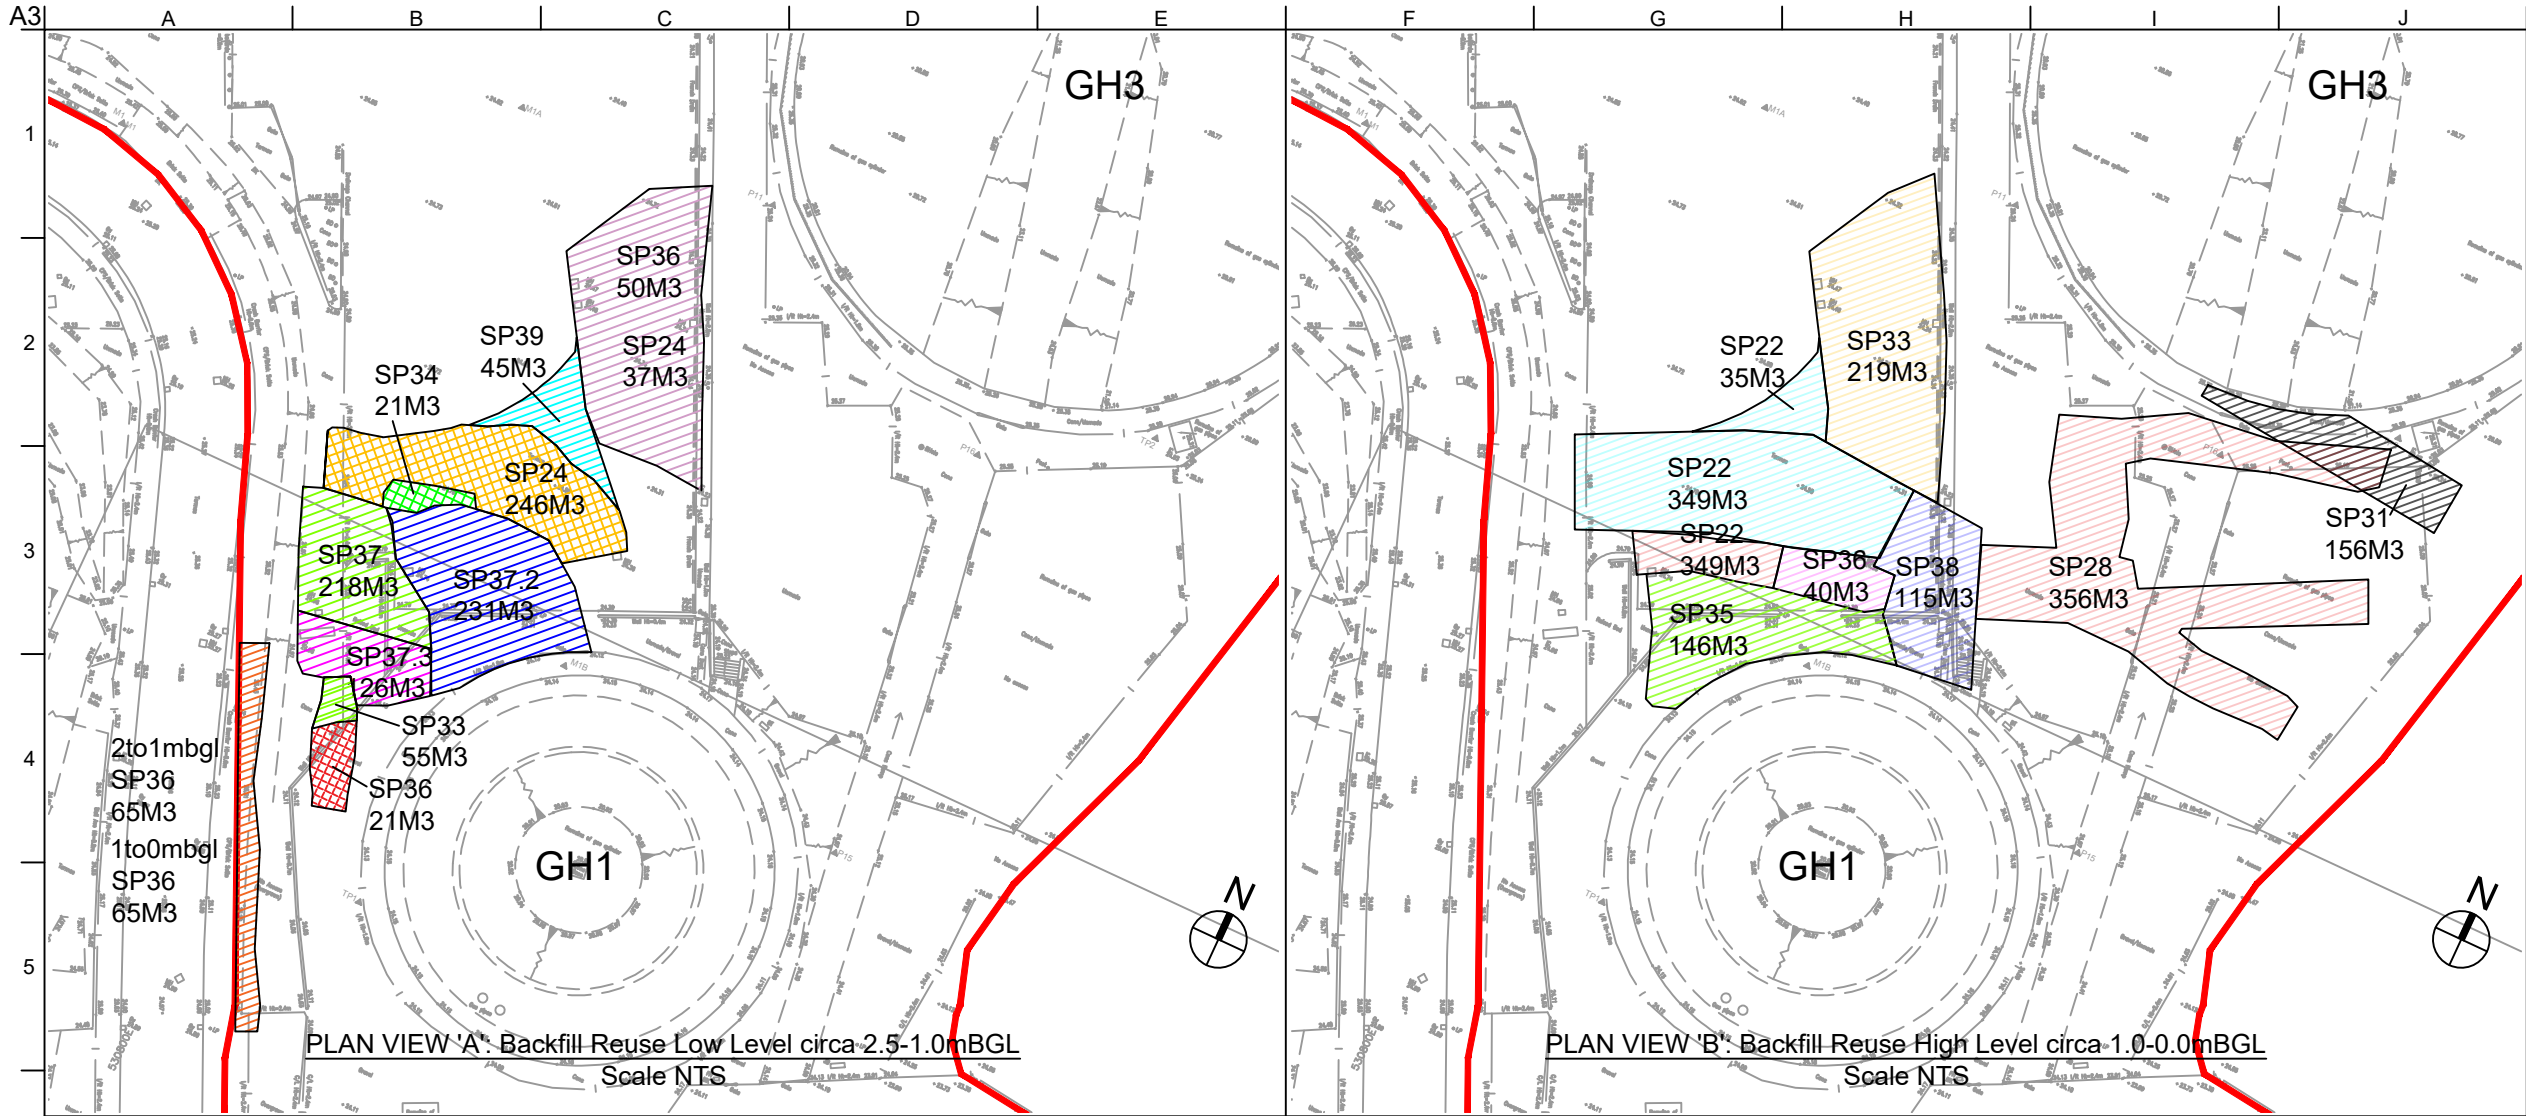


- NOTES:
1. This drawing is to be read in conjunction with all relevant engineer's drawings, architect's drawings and specifications.
 2. For setting out information, refer to the relevant architect's drawing.
 3. All dimensions are in metres unless noted otherwise.
 4. Drawings should not be scaled either by hand or from the computer digital data, only figured dimensions are to be used.
 5. The contractor shall be responsible for the design, build and temporary works. They shall provide all temporary works during construction.
 6. Specific temporary works constraints arising from the permanent works design, if and where applicable, are noted on the Keltbray Remediation drawings to which they relate.
 7. Any discrepancies in the information provided should be immediately reported to the Engineer prior to the commencement of work.

KEY TO PLAN

— Site boundary

P01	13.11.2020	MP	13.11.2020	JH
-----	------------	----	------------	----

FIRST FOR REVIEW


Rev	Date	By	Chkd	Appd
-----	------	----	------	------

keltbray Remediation

St. Andrew's House
Portsmouth Road
Esher KT10 9TA
T: +44 (0)20 7643 1000 F: +44 (0)20 7643 1001 E: enquiries@keltbray.com
www.keltbray.com
Client

St William
Designed for life

Project Title
**CLARENDON ROAD GAS WORKS
PHASE 3**

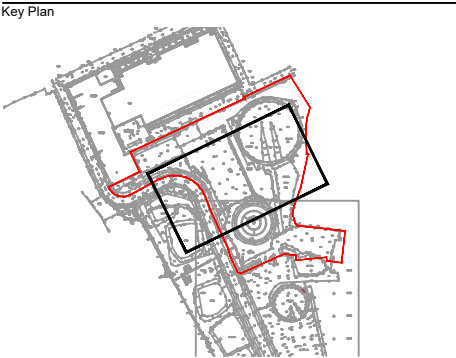

Drawing Title
SITE WIDE BACKFILL REUSE

Scale at A3
NTS

Role
X - SUBCONTRACTOR

Suitability
S2 - FOR INFORMATION

Keltbray Remediation Job No
6075

Rev
P01

Name
CR3-KRE-X-000-XX-M2-CE-1031
Phase - Originator - Role - Zone - Level - Type - Element - Number