



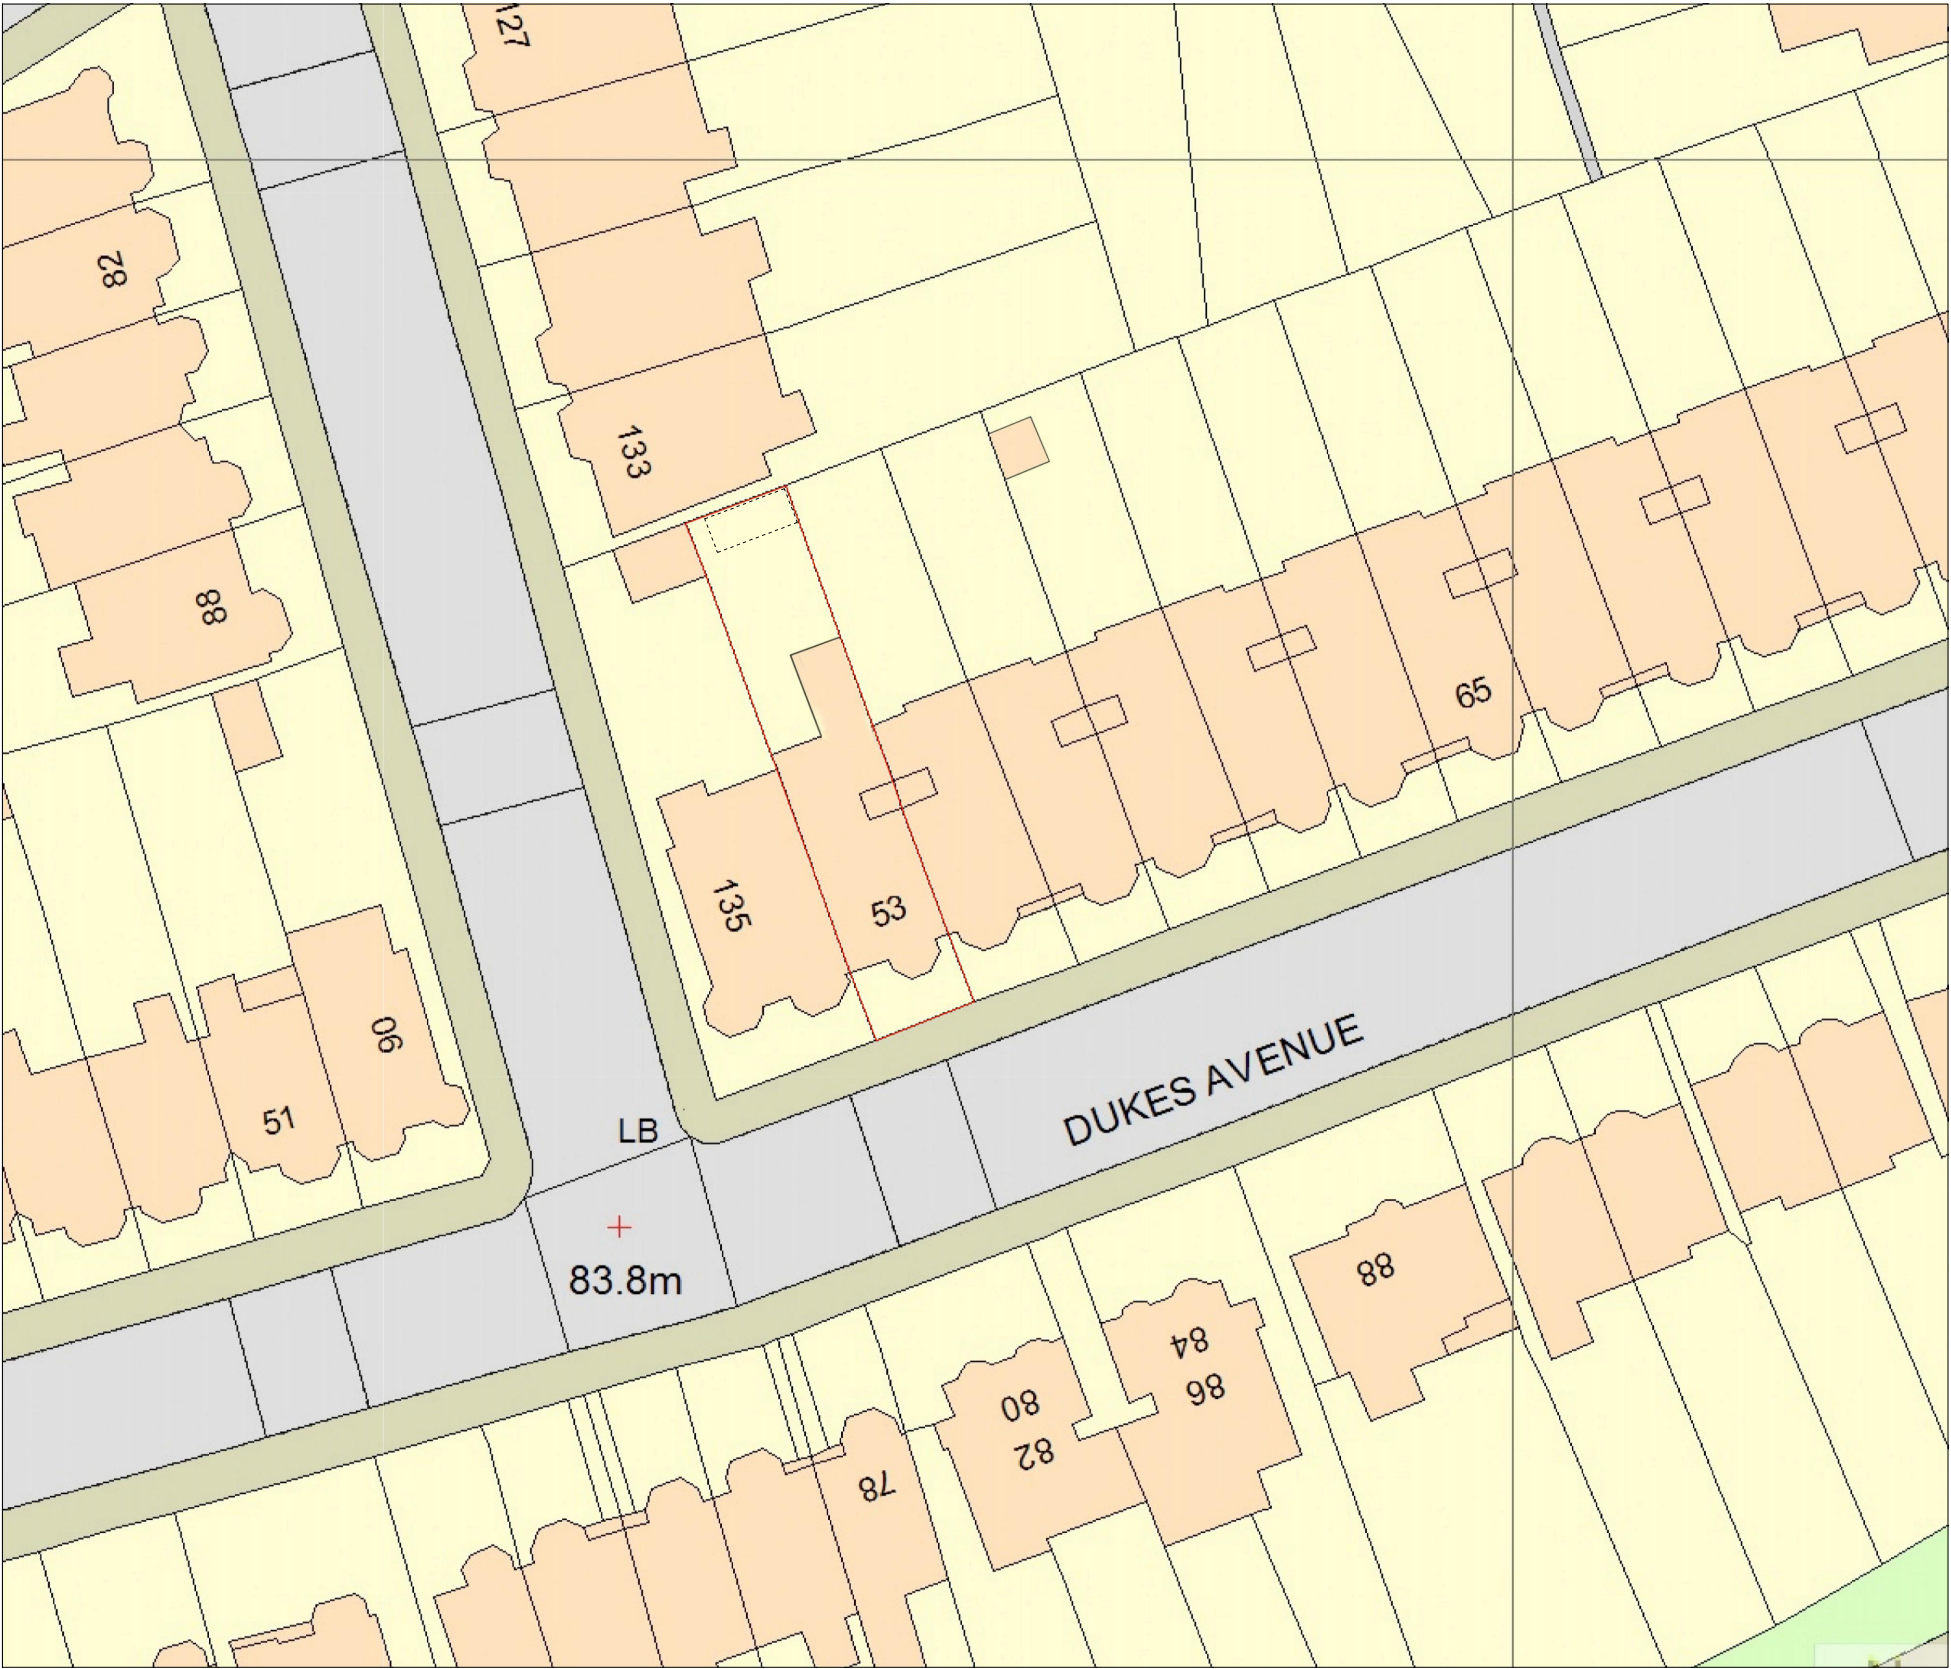

-	23/02/2023	PLANNING
REV	DATE	DESCRIPTION

ECO GARDEN ROOM 23003_PLANNING
GA010_BLOCK PLAN

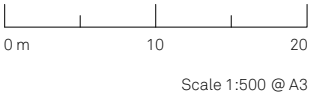

Do not scale for construction. Use figured dimensions only. All discrepancies to be verified with architect prior to ordering or construction/execution. Confirm all setting out with architect prior to construction. Drawing to be read in conjunction with all other documents. Copyright Christian Brailey Architects.

christian brailey

christian brailey architects
53 Dukes Avenue
London N10 2PY
07837 844 560
christianbrailey.com