




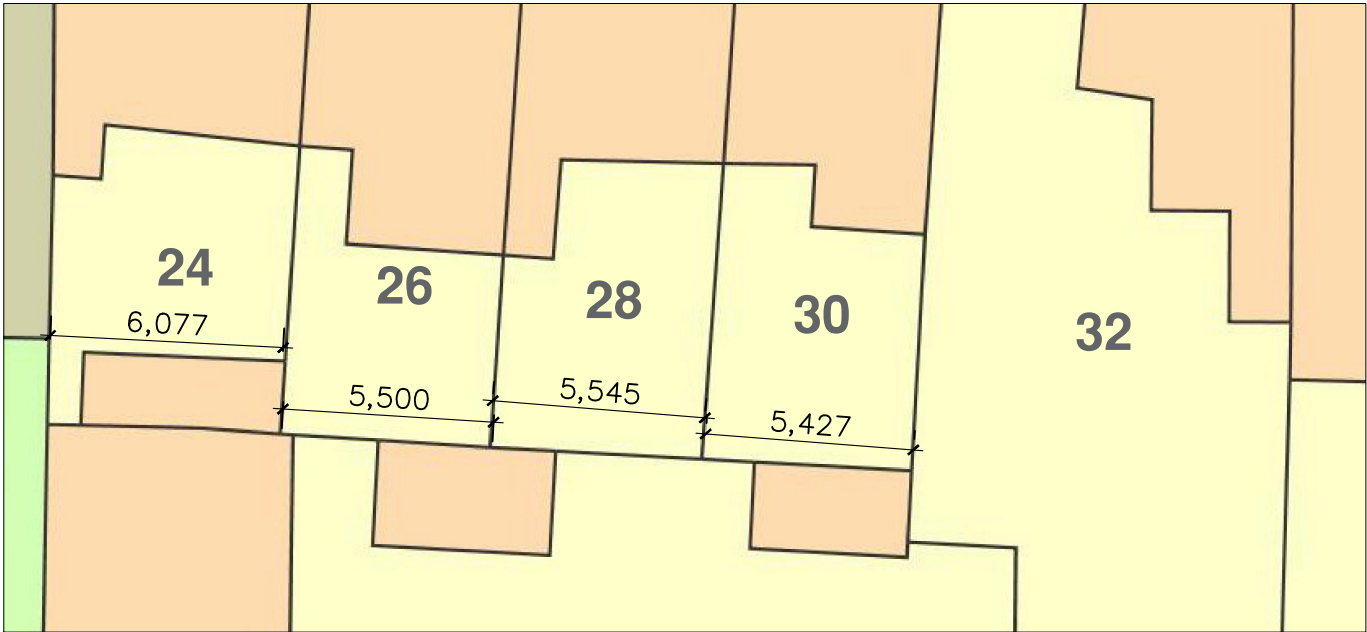

© Crown copyright and database rights 2023 OS 100054135. Map area bounded by: 532694,188717 532784,188807. Produced on 10 February 2023 from the OS National Geographic Database. Supplied by UKPlanningMaps.com. Unique plan reference: b90c/uk/907266/1224327

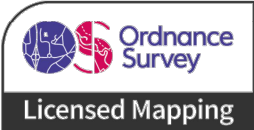

32 North Grove, London, N15 5QP

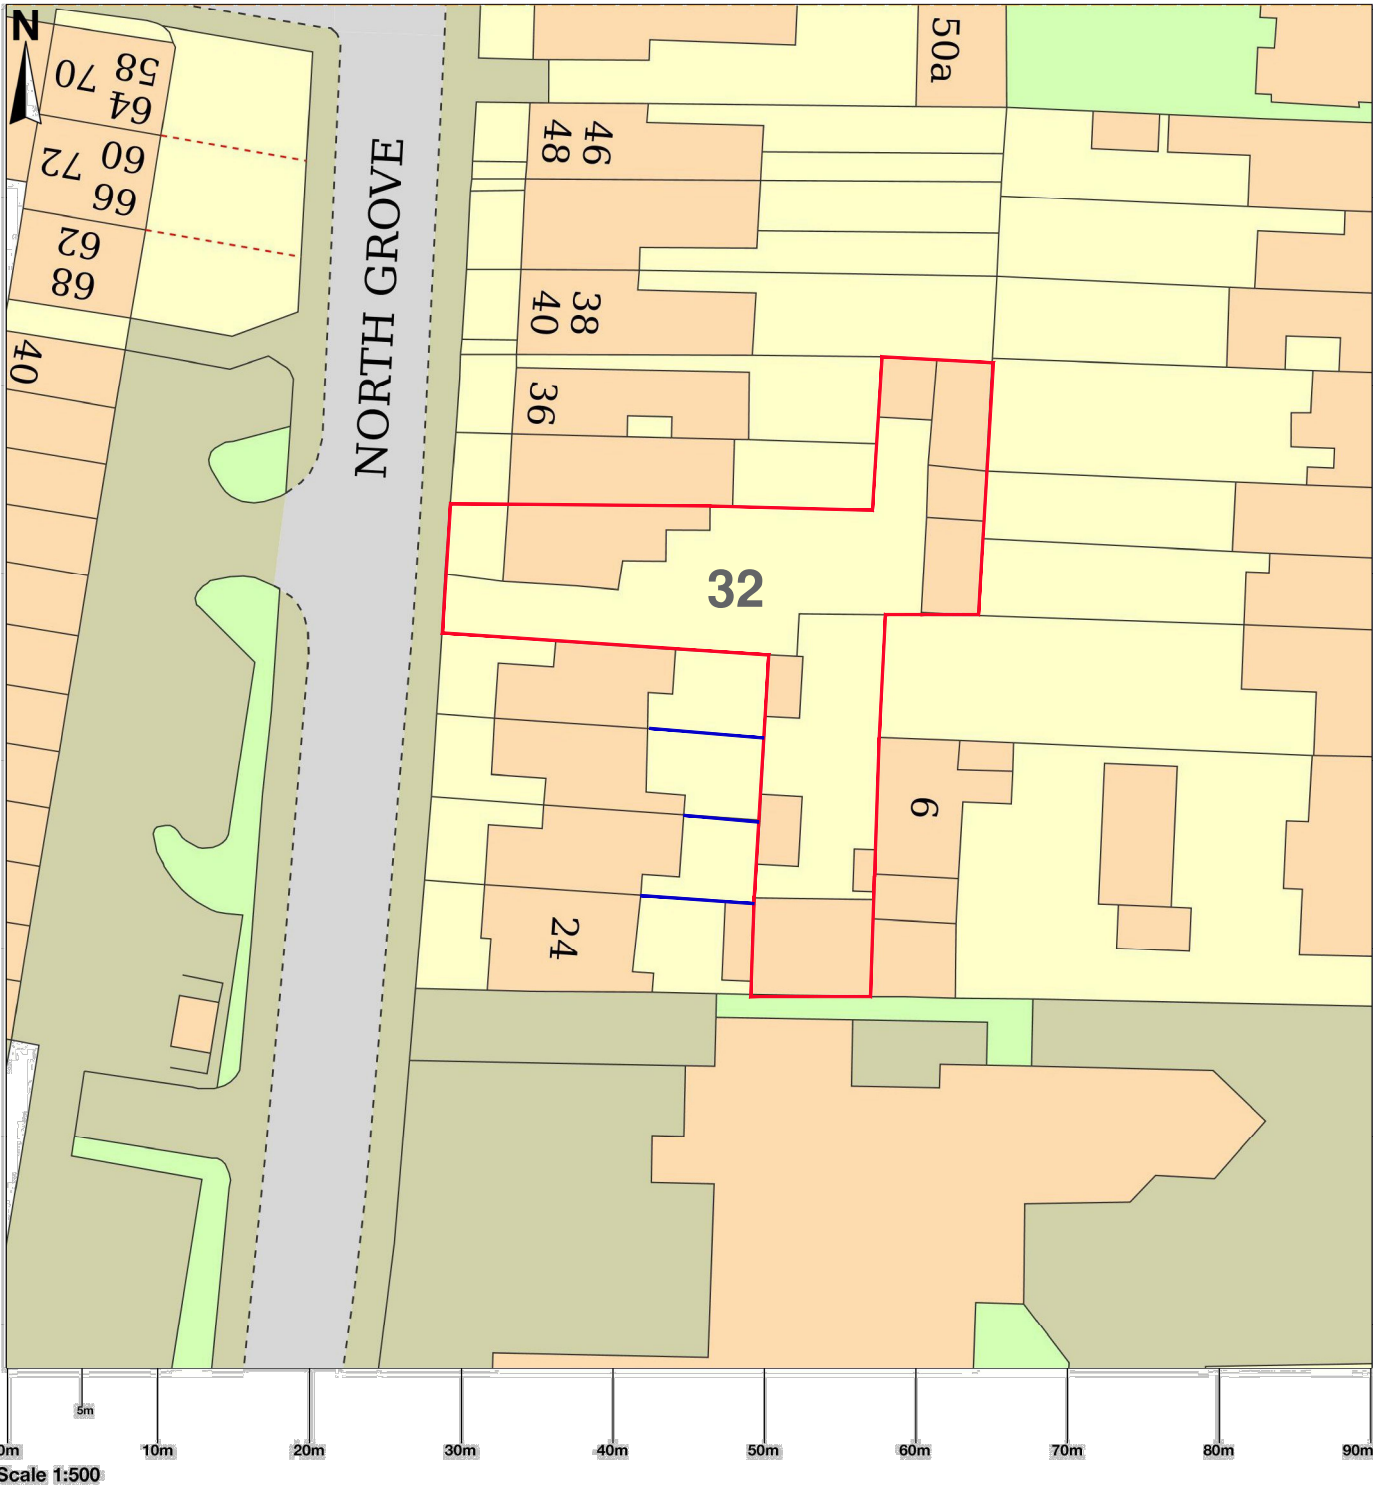

ARCHITEKTAS info@architektas.co.uk www.architektas.co.uk	PURPOSE OF ISSUE Information Comment Consents Building Control Tender Contract Construction	REV DATE NOTES DR	CLIENT			DRAWING STATUS		PROJECT	DRAWING NO	REVISION
			PRIVATE			TENDER		30 NORTH GROVE TOTTENHAM LONDON N15 5QP	32NGS1 -01.1000P	3
			DRAWN	START DATE	CHECKED	SCALE	SHEET SIZE	DRAWING TITLE		
			AR	15/10/21	AR	1:500 @ A3	A3	LOCATION PLAN		