
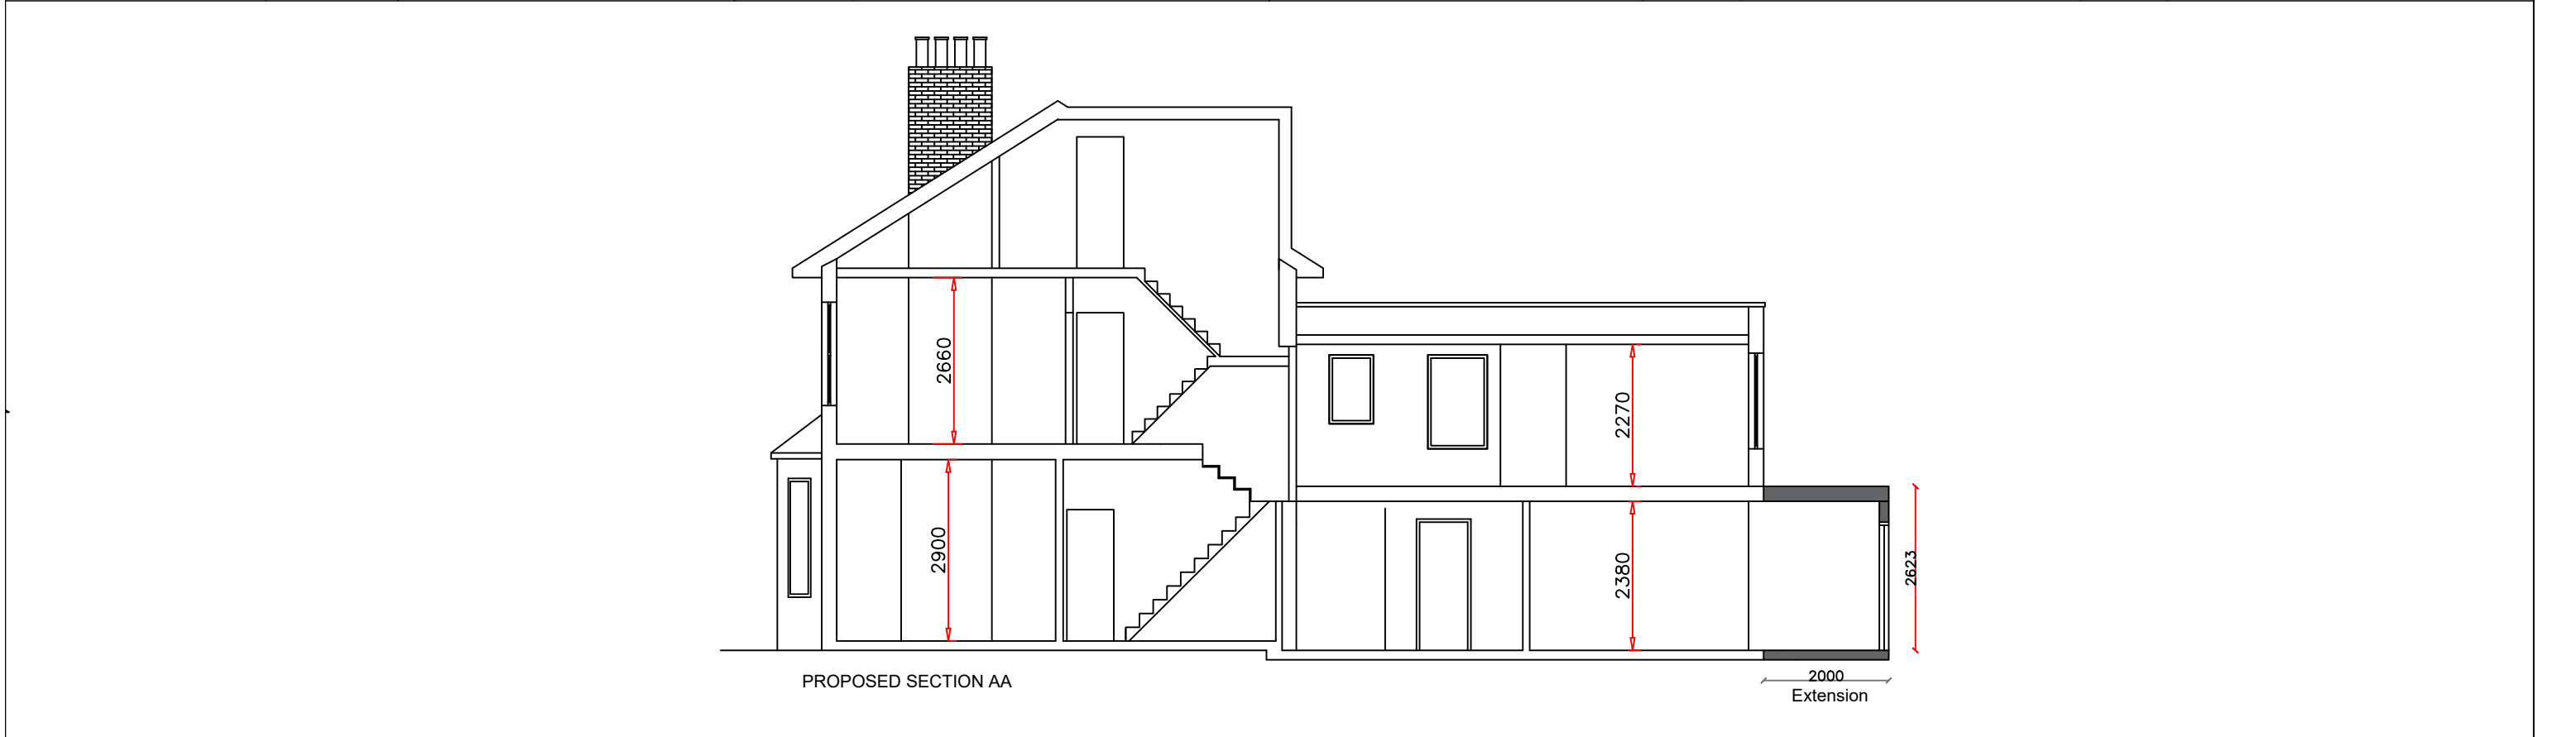


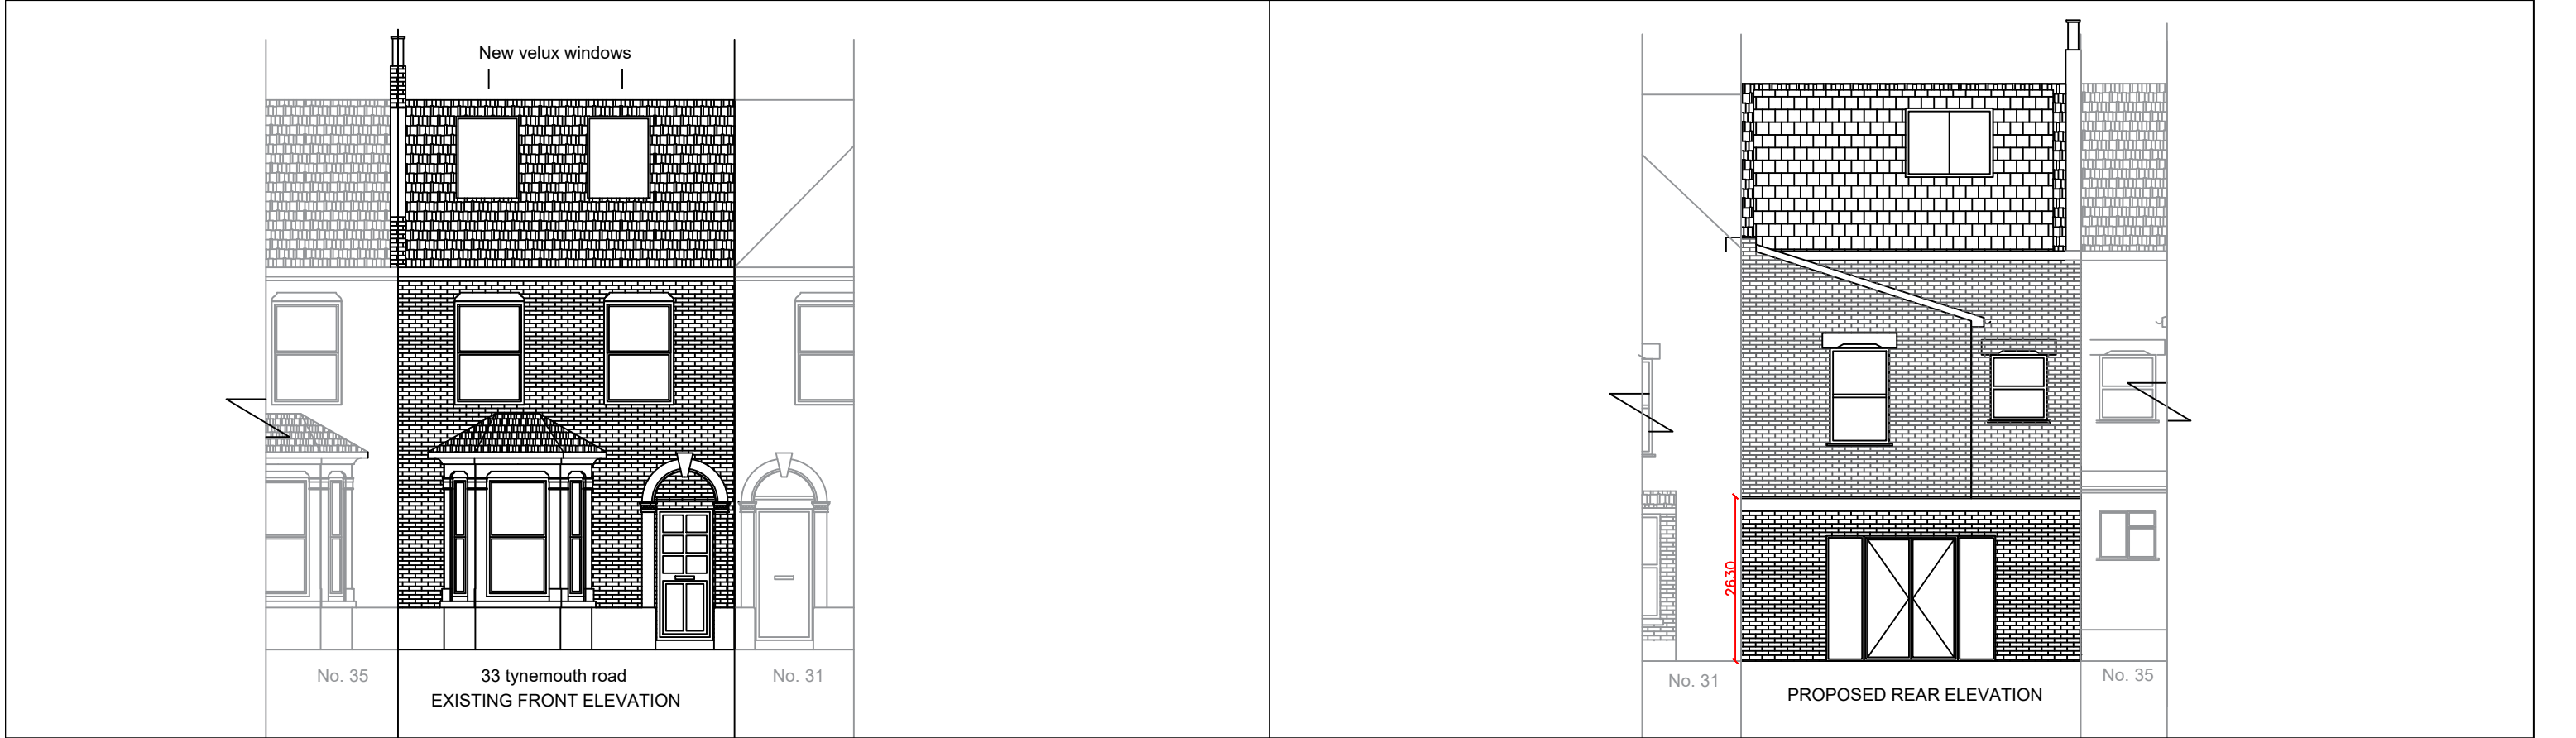

	1B Braydon Road London N16 5QD 020 35149817 M: 07506924401 E: info@welldesigns.co.uk			PROJECT: 33 Tynemouth Road LONDON N15 4AU		DATE: 06.09.22		SCALE: 1:100 At A3	
				TITLE: PROPOSED ELEVATIONS & SECTION AA		DWG NO: BB05	REV:	ALL DIMENSIONS TO BE CHECKED ON SITE	