


ISSUED FOR
APPROVAL

[illegible]

NOTES:


1. DO NOT SCALE FROM THIS DRAWING
2. ALL DIMENSIONS ARE IN METRES UNLESS NOTED OTHERWISE.
3. THIS DRAWING IS FOR APPROVAL PURPOSED ONLY. NOT FOR CONSTRUCTION.
4. DRAWINGS ARE TO BE READ IN CONJUNCTION WITH ALL RELEVANT ARCHITECTS, ENGINEERS AND CONSULTANTS DRAWINGS AND SPECIFICATIONS.

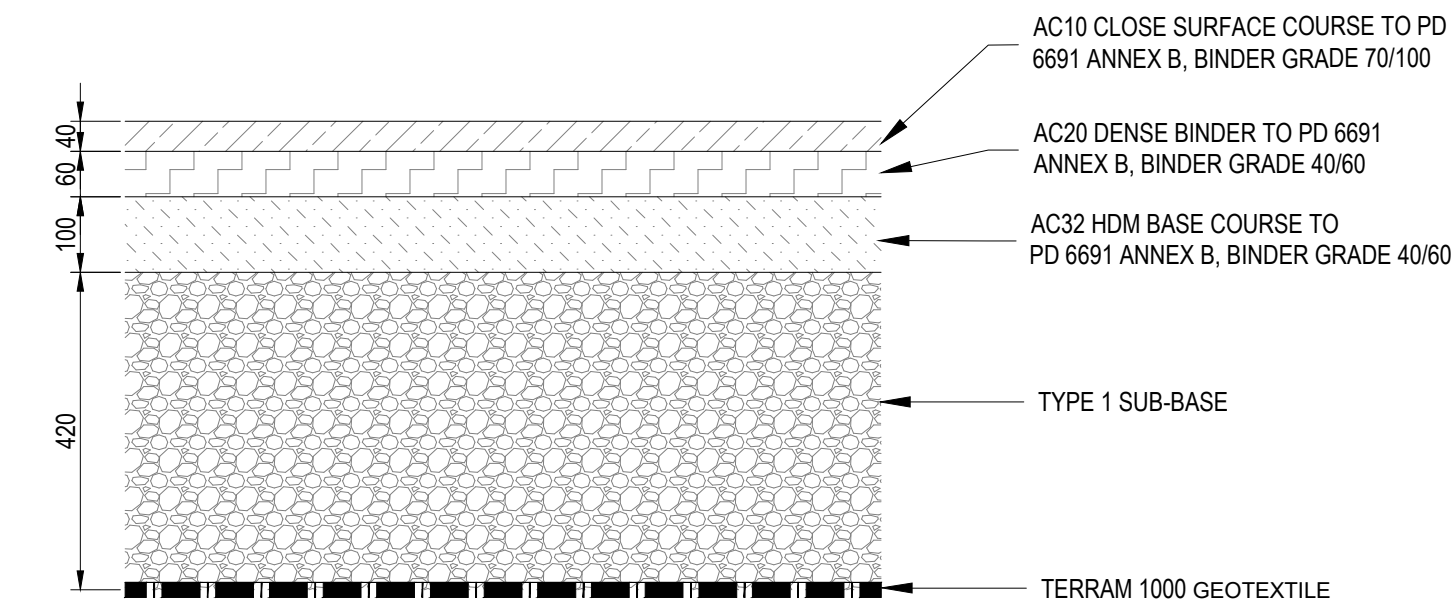


DESIGN BASED ON:

- SURFACE COURSE AND BINDER COURSE TO BE LAID POST CONSTRUCTION PHASE. NO ALLOWANCE HAS BEEN MADE FOR CONSTRUCTION LOADING ON THE BINDER COURSE AND SURFACE COURSE;
- SURFACE COURSE AND BINDER COURSE DESIGN TO '2. CONSTRUCTION AND SURFACING OF PARKING AREAS FOR MEDIUM AND HEAVYWEIGHT VEHICLES - MPA ASPHALT' AND ASPHALT MIXTURES TO BE IN ACCORDANCE WITH BS EN 13108;
- ASSUMED CBR OF 3% TO BE CONFIRMED ON SITE;
- A 20 YEAR DESIGN LIFE;
- ALL SOFT SPOTS TO BE REMOVED FROM FORMATION AND REPLACED WITH 6F2 CAPPING MATERIAL;
- ALL MADE GROUND/FILL MATERIAL TO BE REMOVED BEFORE THE CONSTRUCTION OF BUILD UPS;
- EDGE RESTRAINT PROVIDED AT PAVING EDGES;
- ALL MATERIAL WITHIN 450mm OF SURFACE TO BE NON-FROST SUSCEPTIBLE.

ASPHALT SURFACE
SUBJECT TO VEHICLE LOADING

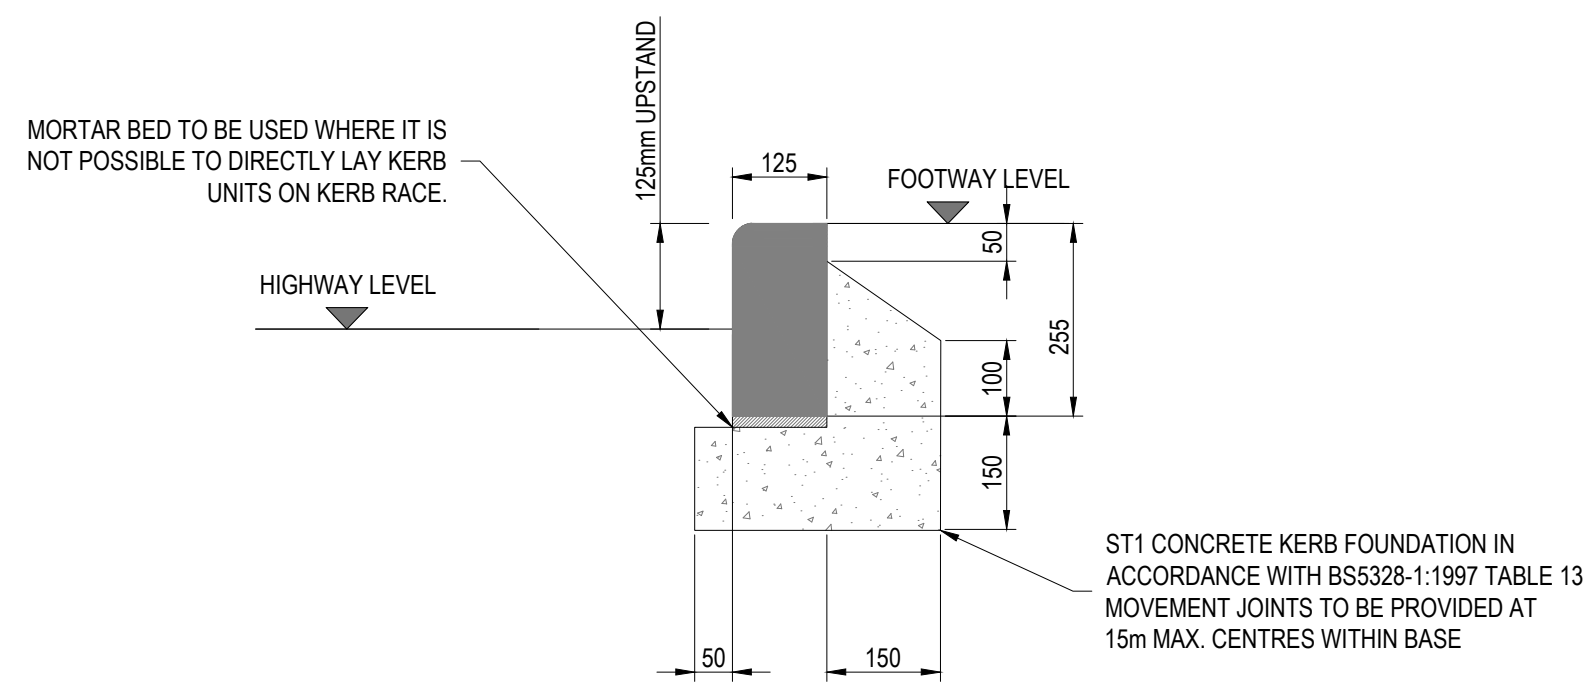



STANDARD ADOPTABLE
KERB 125 x 255 BN2 BULL-NOSE KERB - 125mm UPSTAND

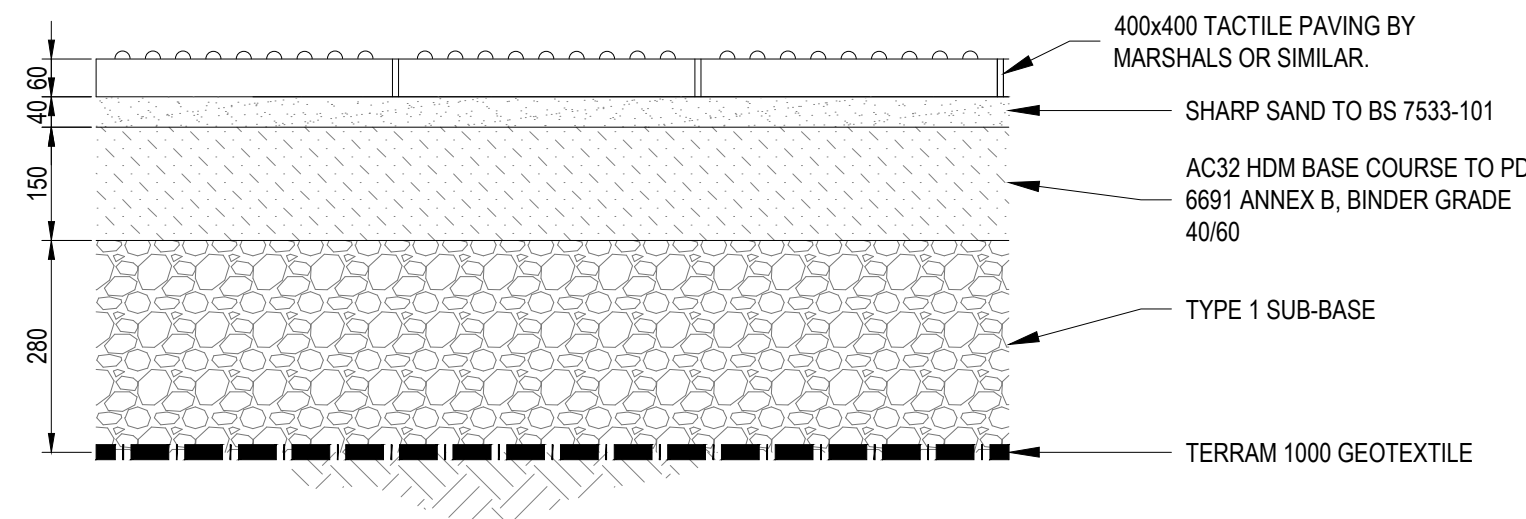

DESIGN BASED ON:

- BS 7533-101:2021, TABLE 28;
- TRAFFIC CATEGORY 5;
- ASSUMED CBR OF 3%, TO BE CONFIRMED ON SITE;
- A 20 YEAR DESIGN LIFE;
- BLOCK PAVING SPECIFICATION BY LANDSCAPE ARCHITECT;
- NO ALLOWANCE HAS BEEN MADE FOR CONSTRUCTION TRAFFIC;
- ALL SOFT SPOTS TO BE REMOVED FROM FORMATION AND REPLACED WITH #2 CAPPING MATERIAL;
- ALL MADE GROUND/FILL MATERIAL TO BE REMOVED BEFORE THE CONSTRUCTION OF BUILD UPS;
- EDGE RESTRAINT PROVIDED AT PAVING EDGES;
- ALL MATERIAL WITHIN 450mm OF SURFACE TO BE NON-FROST SUSCEPTIBLE.

TACTILE PAVING
SUBJECT TO VEHICLE OVER RUN

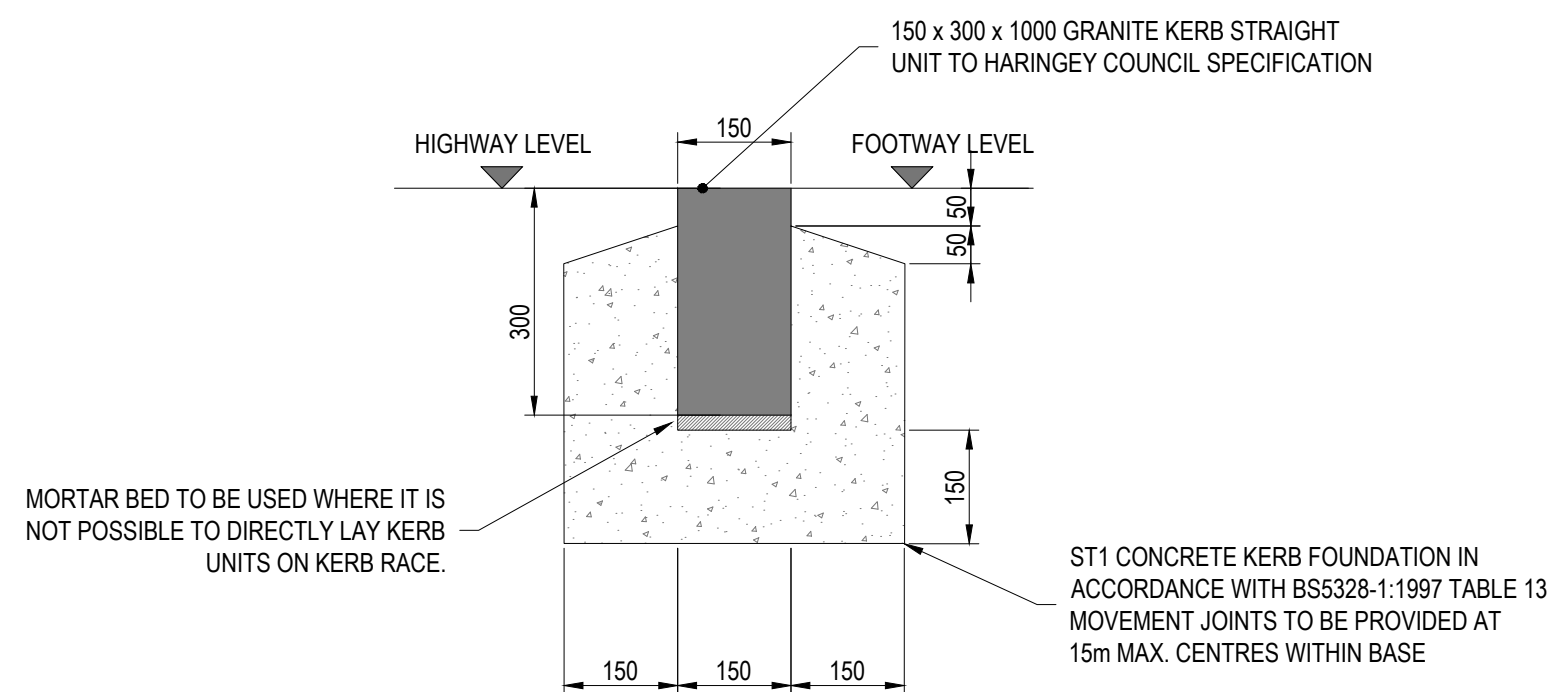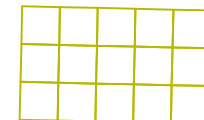

FLUSH ADOPTABLE
15 0x 300 GRANITE KERB

CDM RESIDUAL CIVIL / STRUCTURAL DESIGN RISKS



0 Aldersgate Street, London EC1A 4JU
Telephone: +44 (0)20 7831 7969
www.meinhardt.co.uk

PROJECT

THE ROUNDWAY HOMELESS HOME

CLIENT
HILL

TITLE	SECTION 278 WORKS PROPOSED PAVING AND KERB DETAILS
-------	---

DISCIPLINE
CIVIL

DRAWN
LHDRAWING No
RWY-M

:10

APPROVED

CM

ISSUE
P01