


Rev. No.	Date.	Amendment.	Initial.
A	2022-09-29	Adjustments to drawing following LC email 2022-09-28	BB
B	2022-11-08	Adjustments to drawing following LC mark-up 2022-11-01	BB
C	2022-11-10	Adjustments to drawing following LC mark-up 2022-11-08	BB
D	2022-11-17	Removal of mechanical drawing @ LC request 2022-11-11	BB

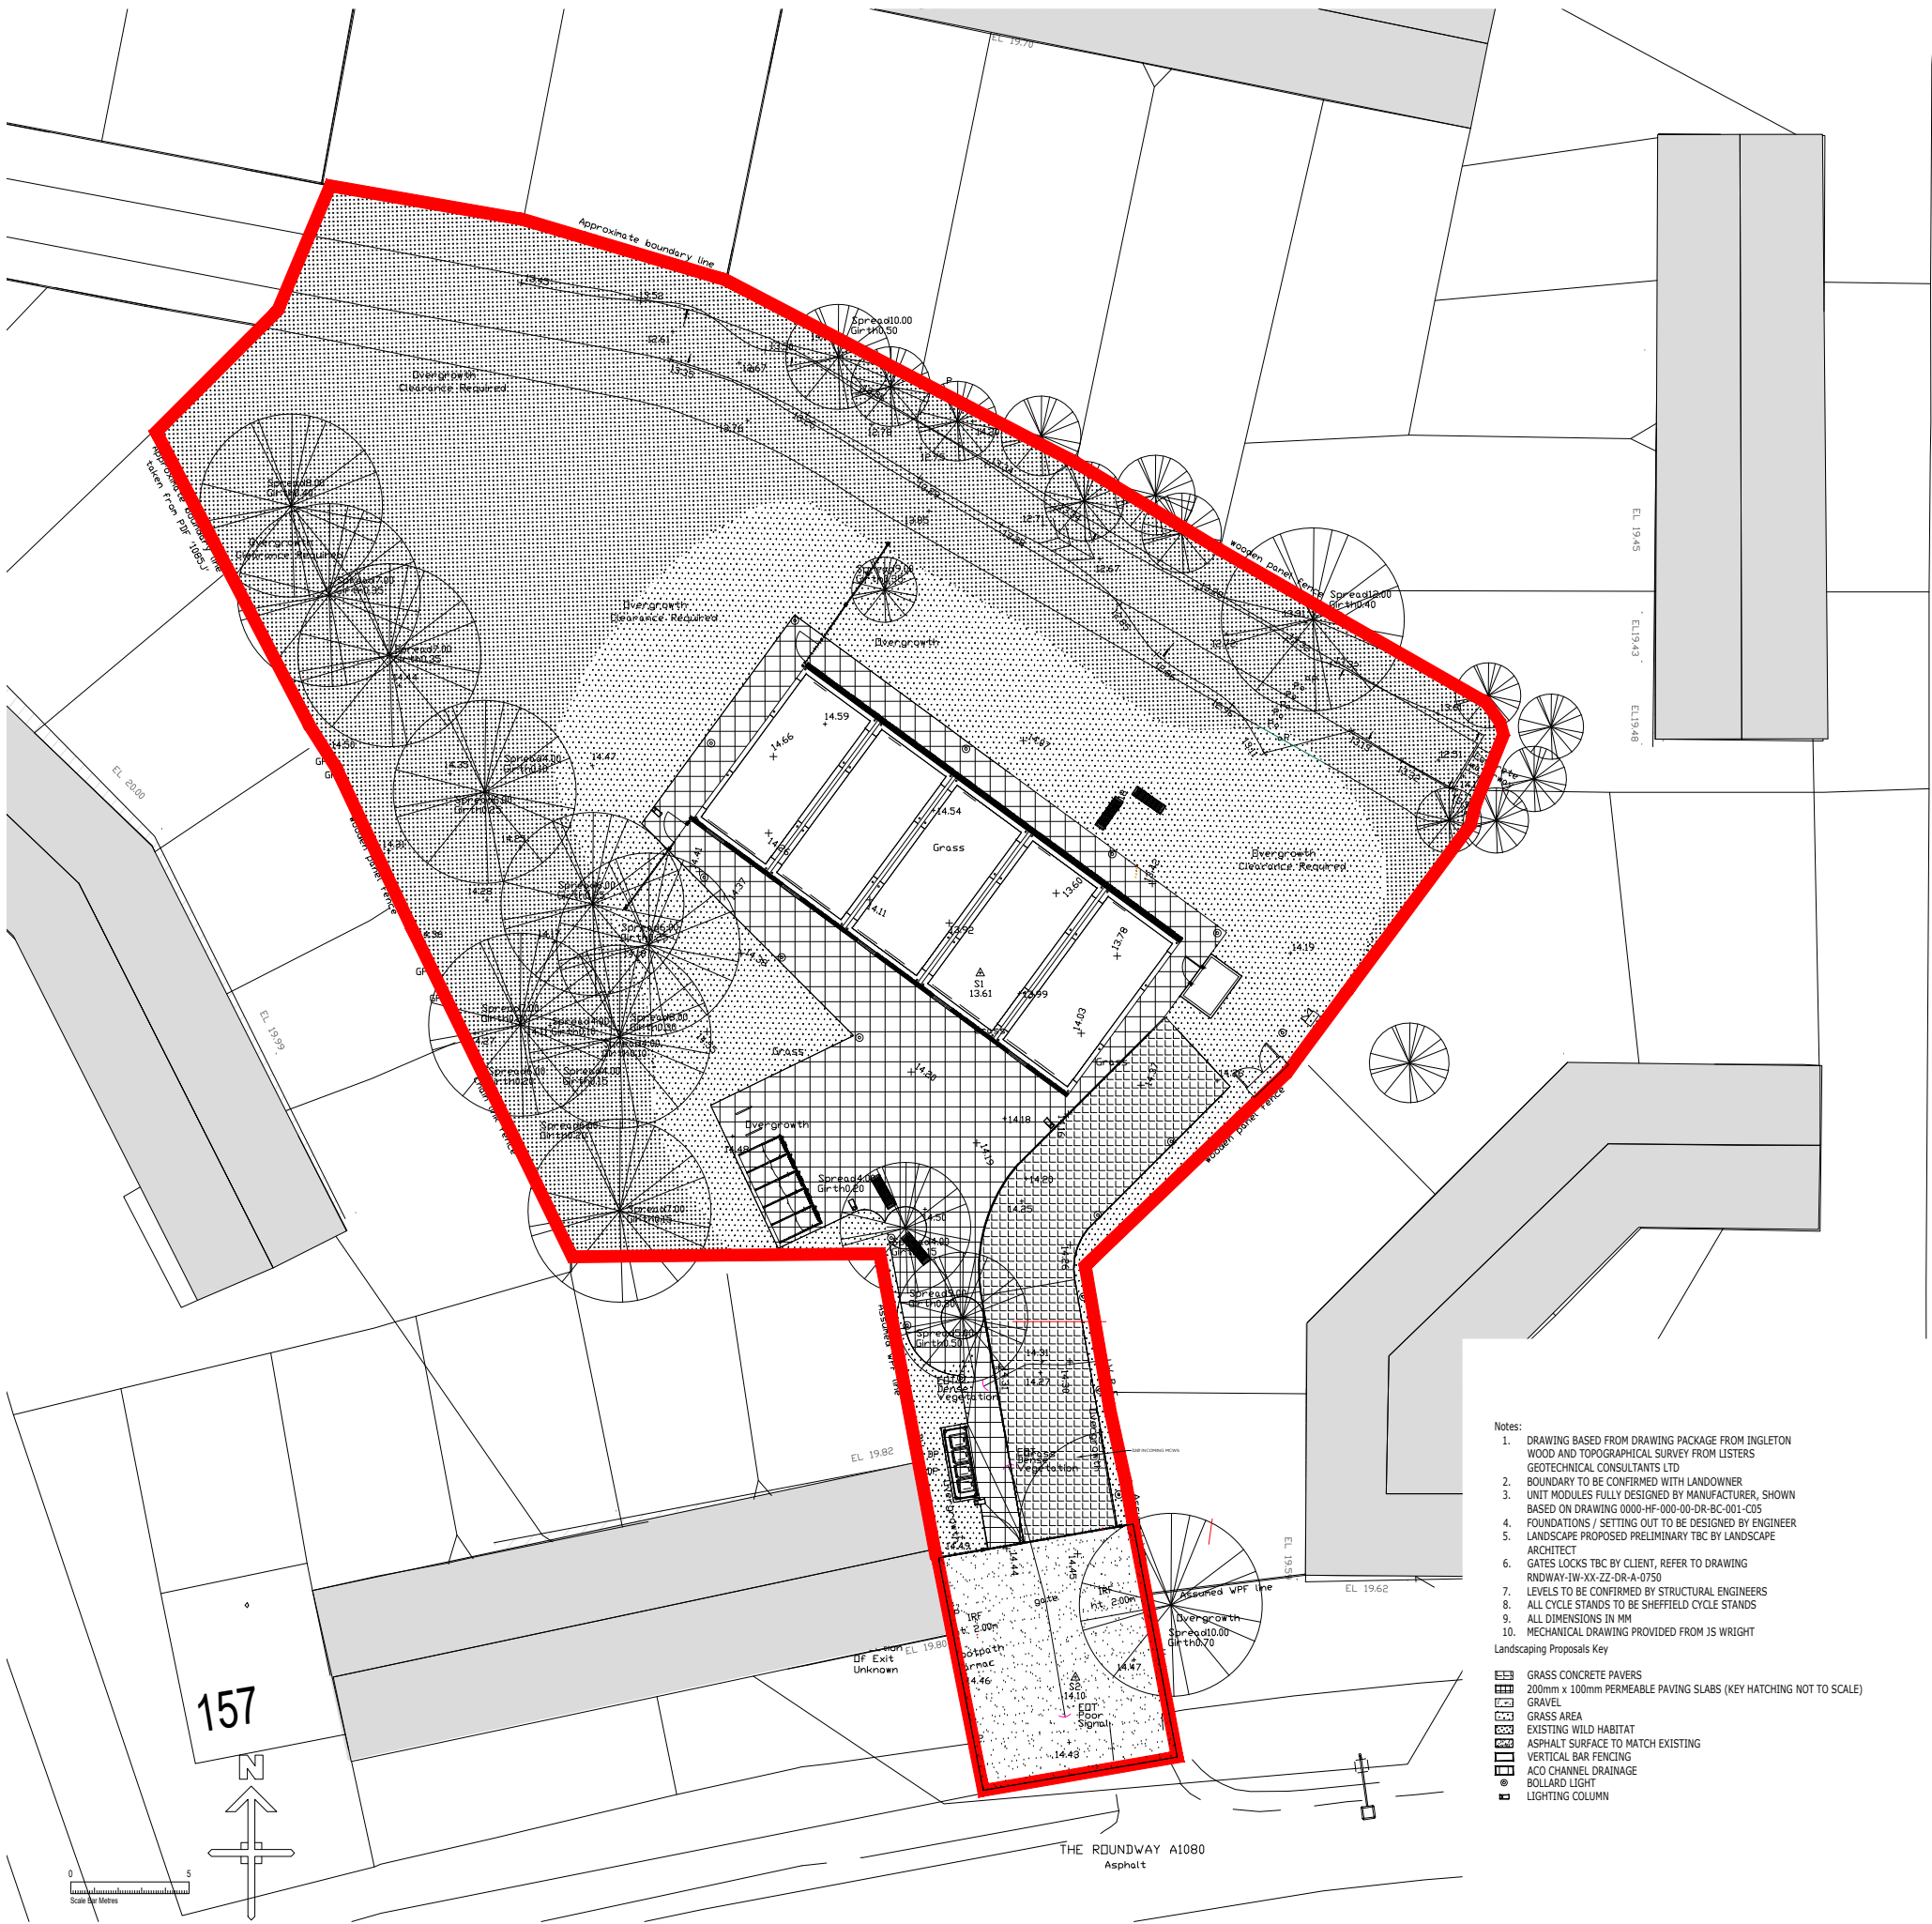

Client:
Hill Residential Limited
The Courtyard, Abbey Barns,
Ickleton, CB101SX

Project:
The Roundway, London

Drawing:
Proposed Site Layout

Scale: 1:300@A3		Date: September 2022	
Drawn By: BB	Checked By: JT	Drawing No: 109-83-WD-002	Rev. No.: D
CAD Ref:			

THIS DRAWING IS A COPYRIGHT
All dimensions to be checked on site or in the workshop before work commences.
Only figured dimensions to be worked to. Any discrepancies to be reported to the Architect.