

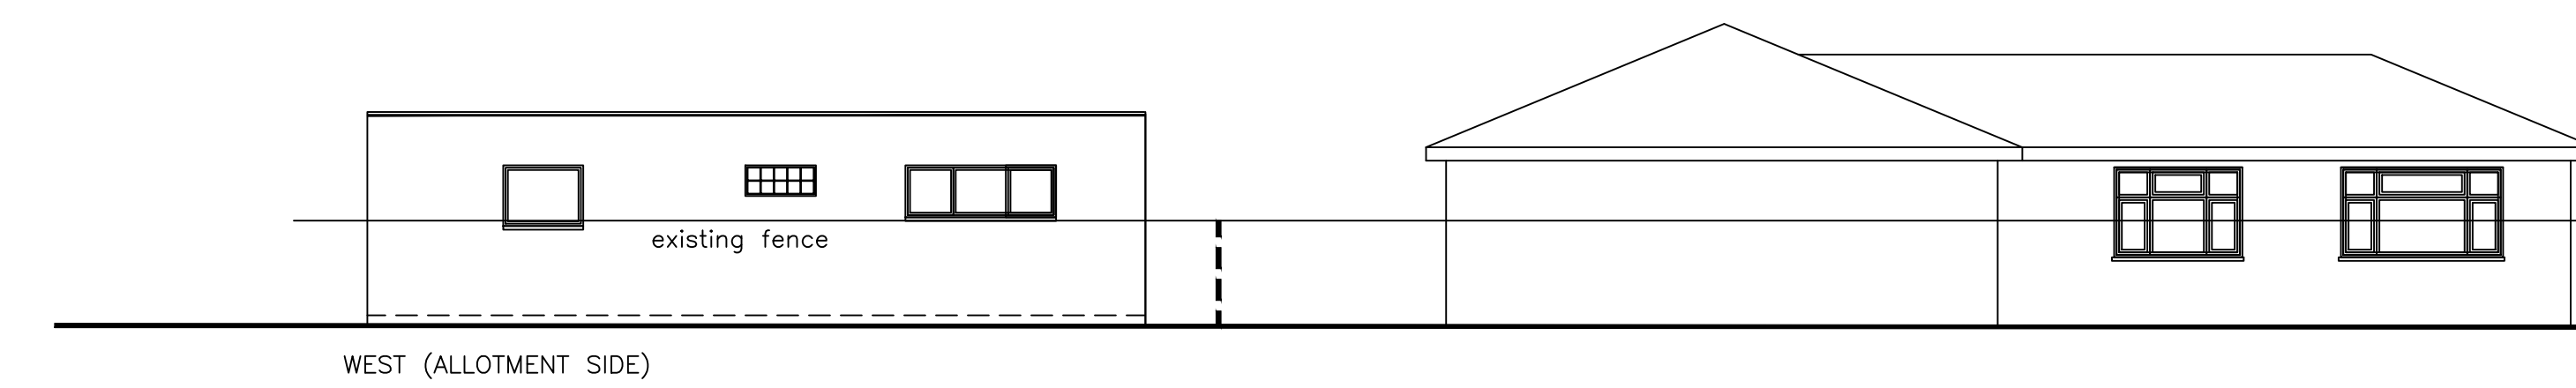
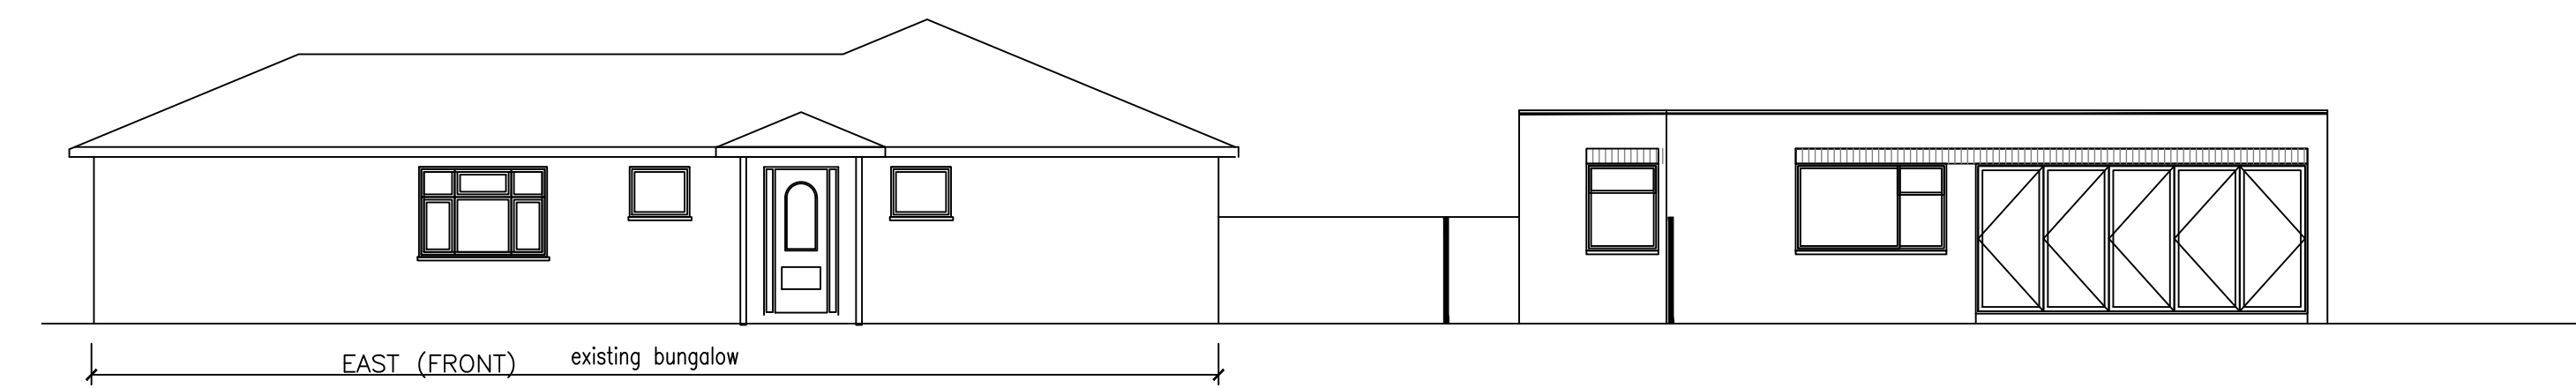


PROPOSED ELEVATIONS

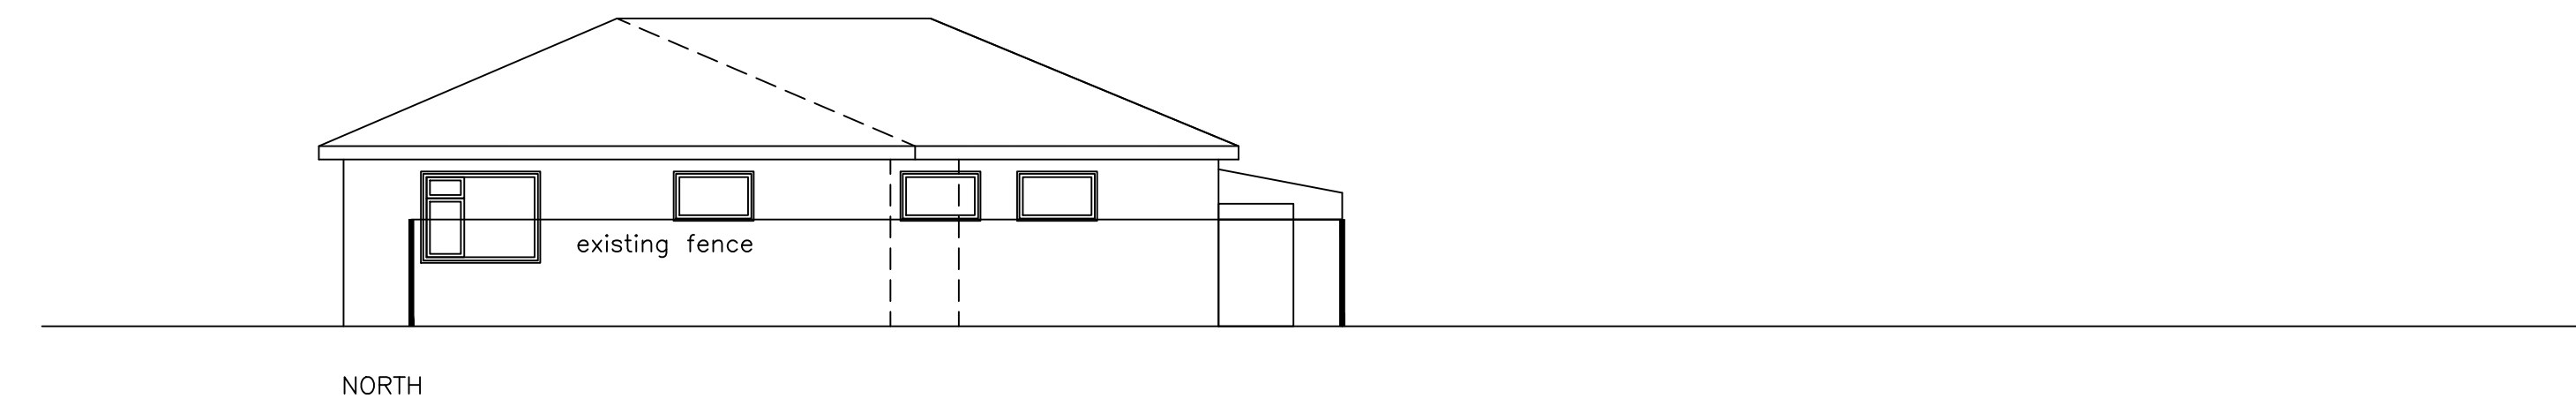

EXISTING ELEVATIONS

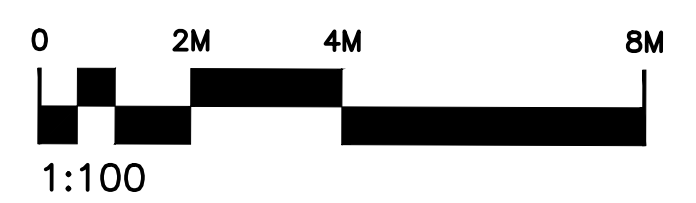

37B PALMERSTON ROAD . LONDON . N22 8QH
PROPOSED EXTENSIONS TO BUNGALOW 37B
EXISTING AND PROPOSED ELEVATIONS

scale 1:100@A1 date 20.02.23 dwg PRH37Bext ga02 rev -
PAUL EVANS DESIGN ASSOCIATES . ARCHITECTS
9 DALMENY ROAD . LONDON . N7 0HG

tel : 020 7607 8002 paul.pedal@hotmail.co.uk

Rev :-