



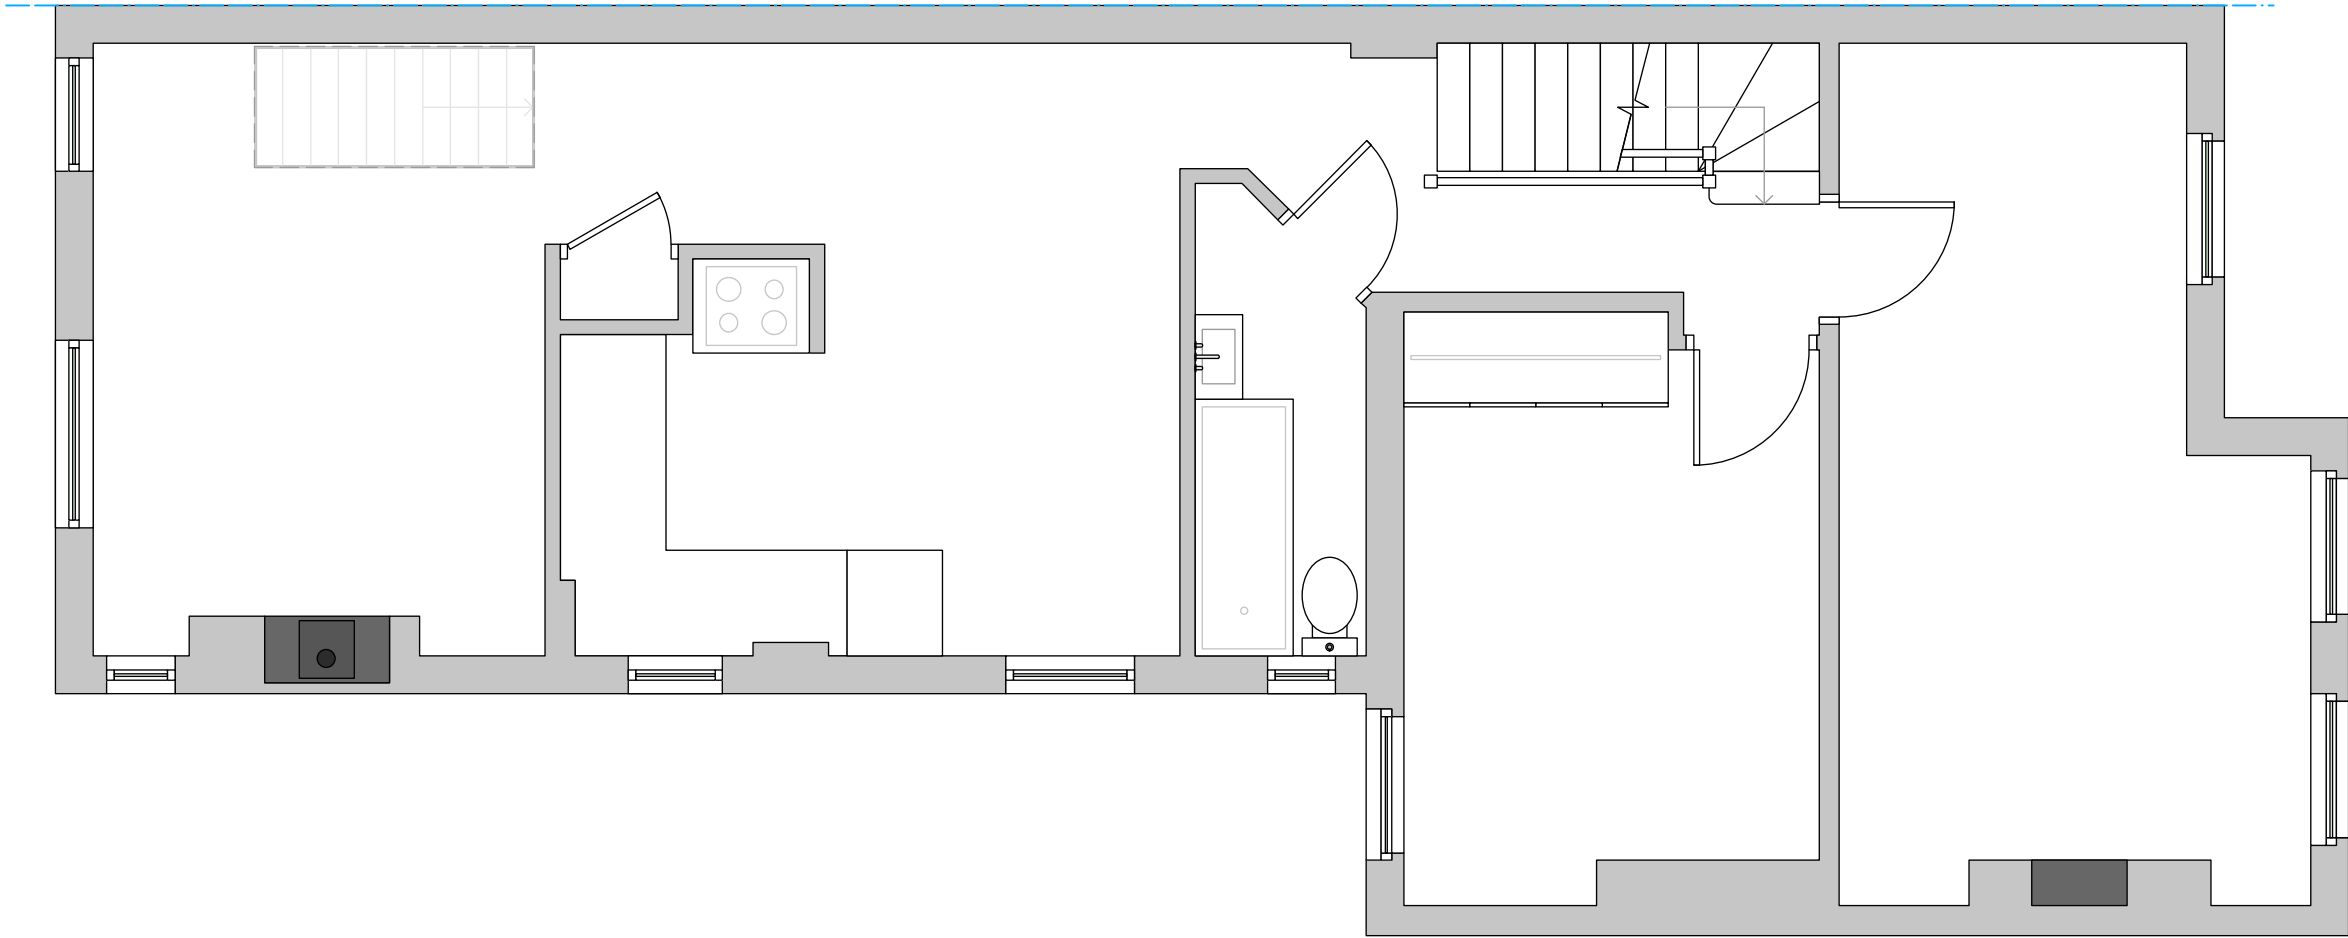

NOTES:

1. All dimensions must be checked on site and any discrepancies verified with the architect.
2. Unless shown otherwise, all dimensions are to structural surfaces.
3. The site boundary location is shown indicatively based on OS data with no liability for error accepted by Studio Mills Design Ltd.

THIS IS NOT A CONSTRUCTION DRAWING. IT IS UNSUITABLE FOR THE PURPOSE OF CONSTRUCTION AND MUST ON NO ACCOUNT BE USED AS SUCH.

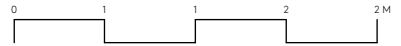

REVISIONS

STUDIO MILLS
ARCHITECTURE & INTERIORS

LONDON
STUDIO 23
14 FEATHERS PLACE
LONDON SE10 9NE

SCOTLAND
174 HIGH STREET
KINROSS
KY13 8DE

TEL: 020 4505 9015
EMAIL: hello@studiomillsdesign.com

CLIENT	JIM ARMSHAW AND CLAIRE BAKER		
PROJECT NO.	A086		
ADDRESS	128A NORTH VIEW ROAD		
PROJECT	NORTH VIEW ROAD		
DRAWING	FIRST FLOOR EXISTING GA		
STATUS	FOR PLANNING		
SCALE	1:50@A3	DATE	24.02.23
DWG NO.	A-110	REV	/