




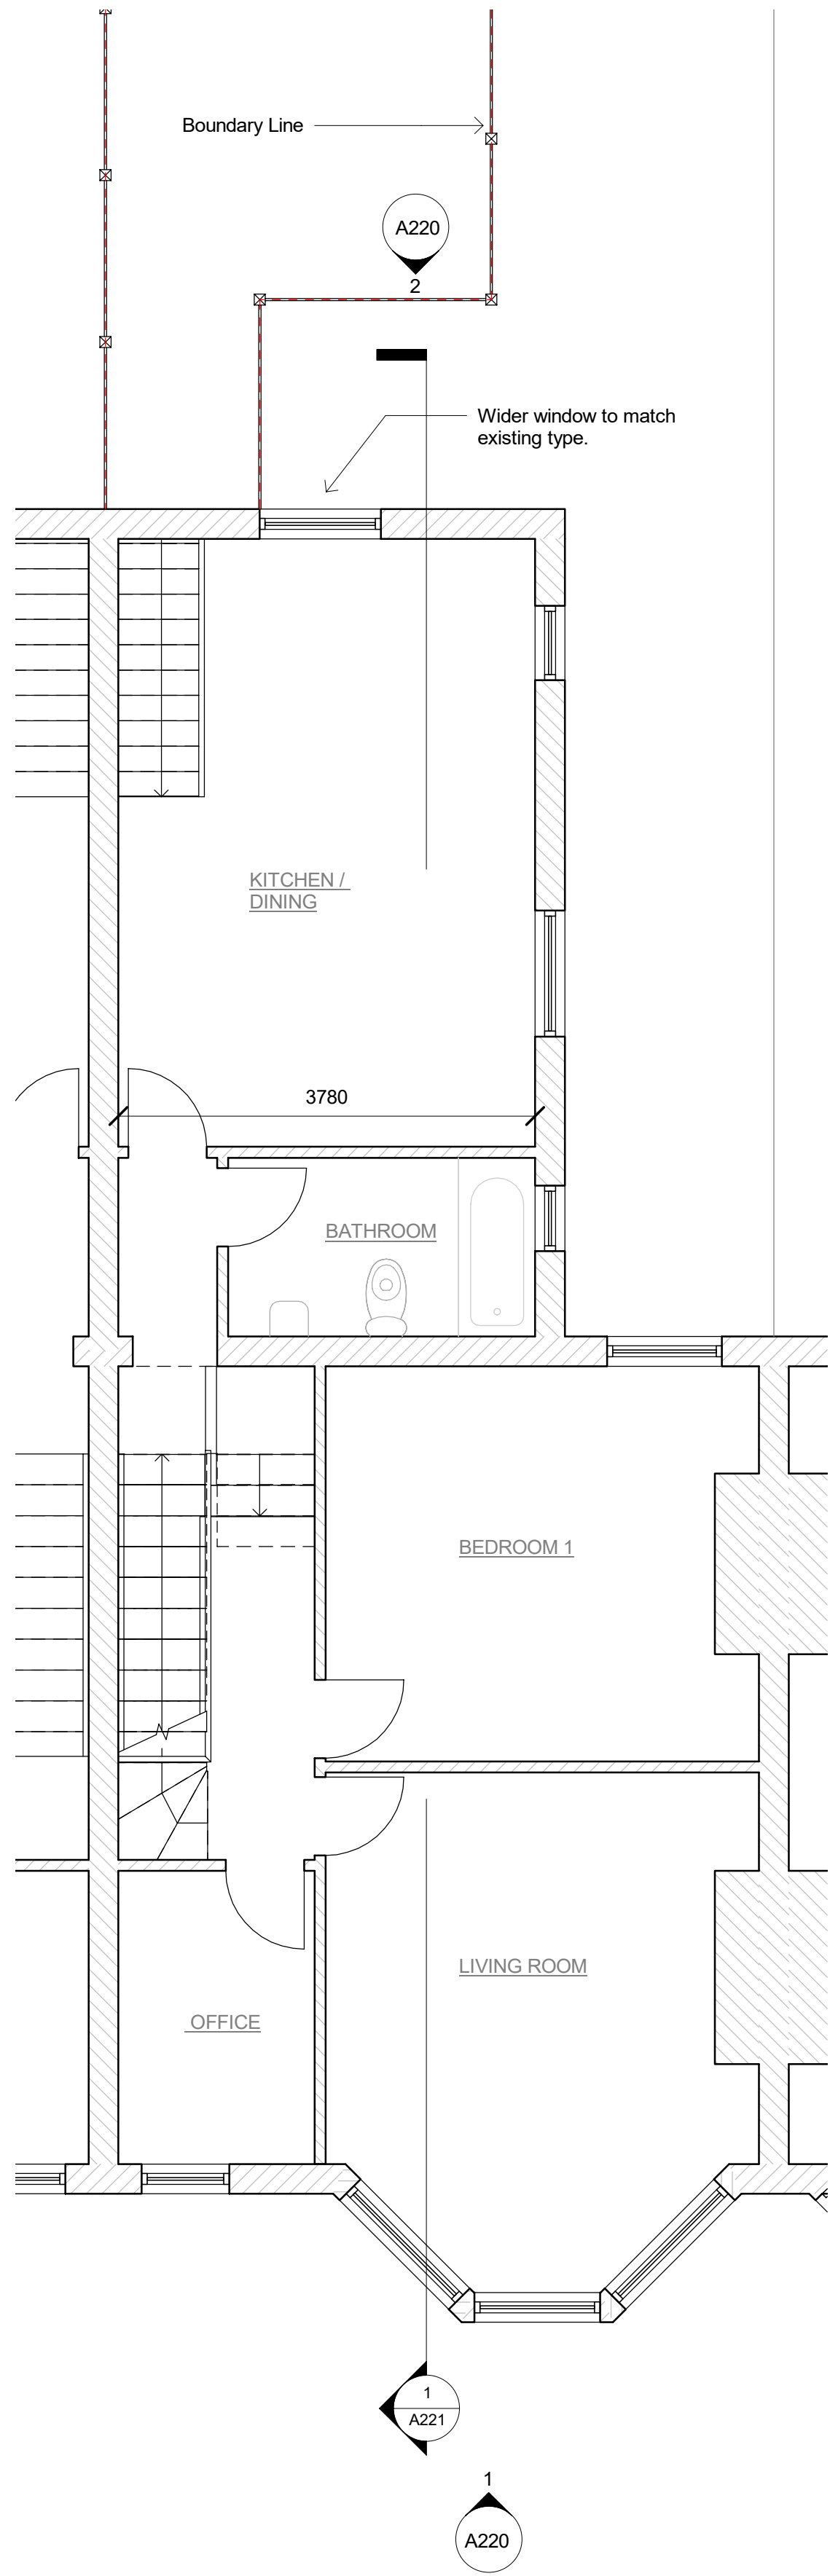


1. PROPOSED FIRST FLOOR

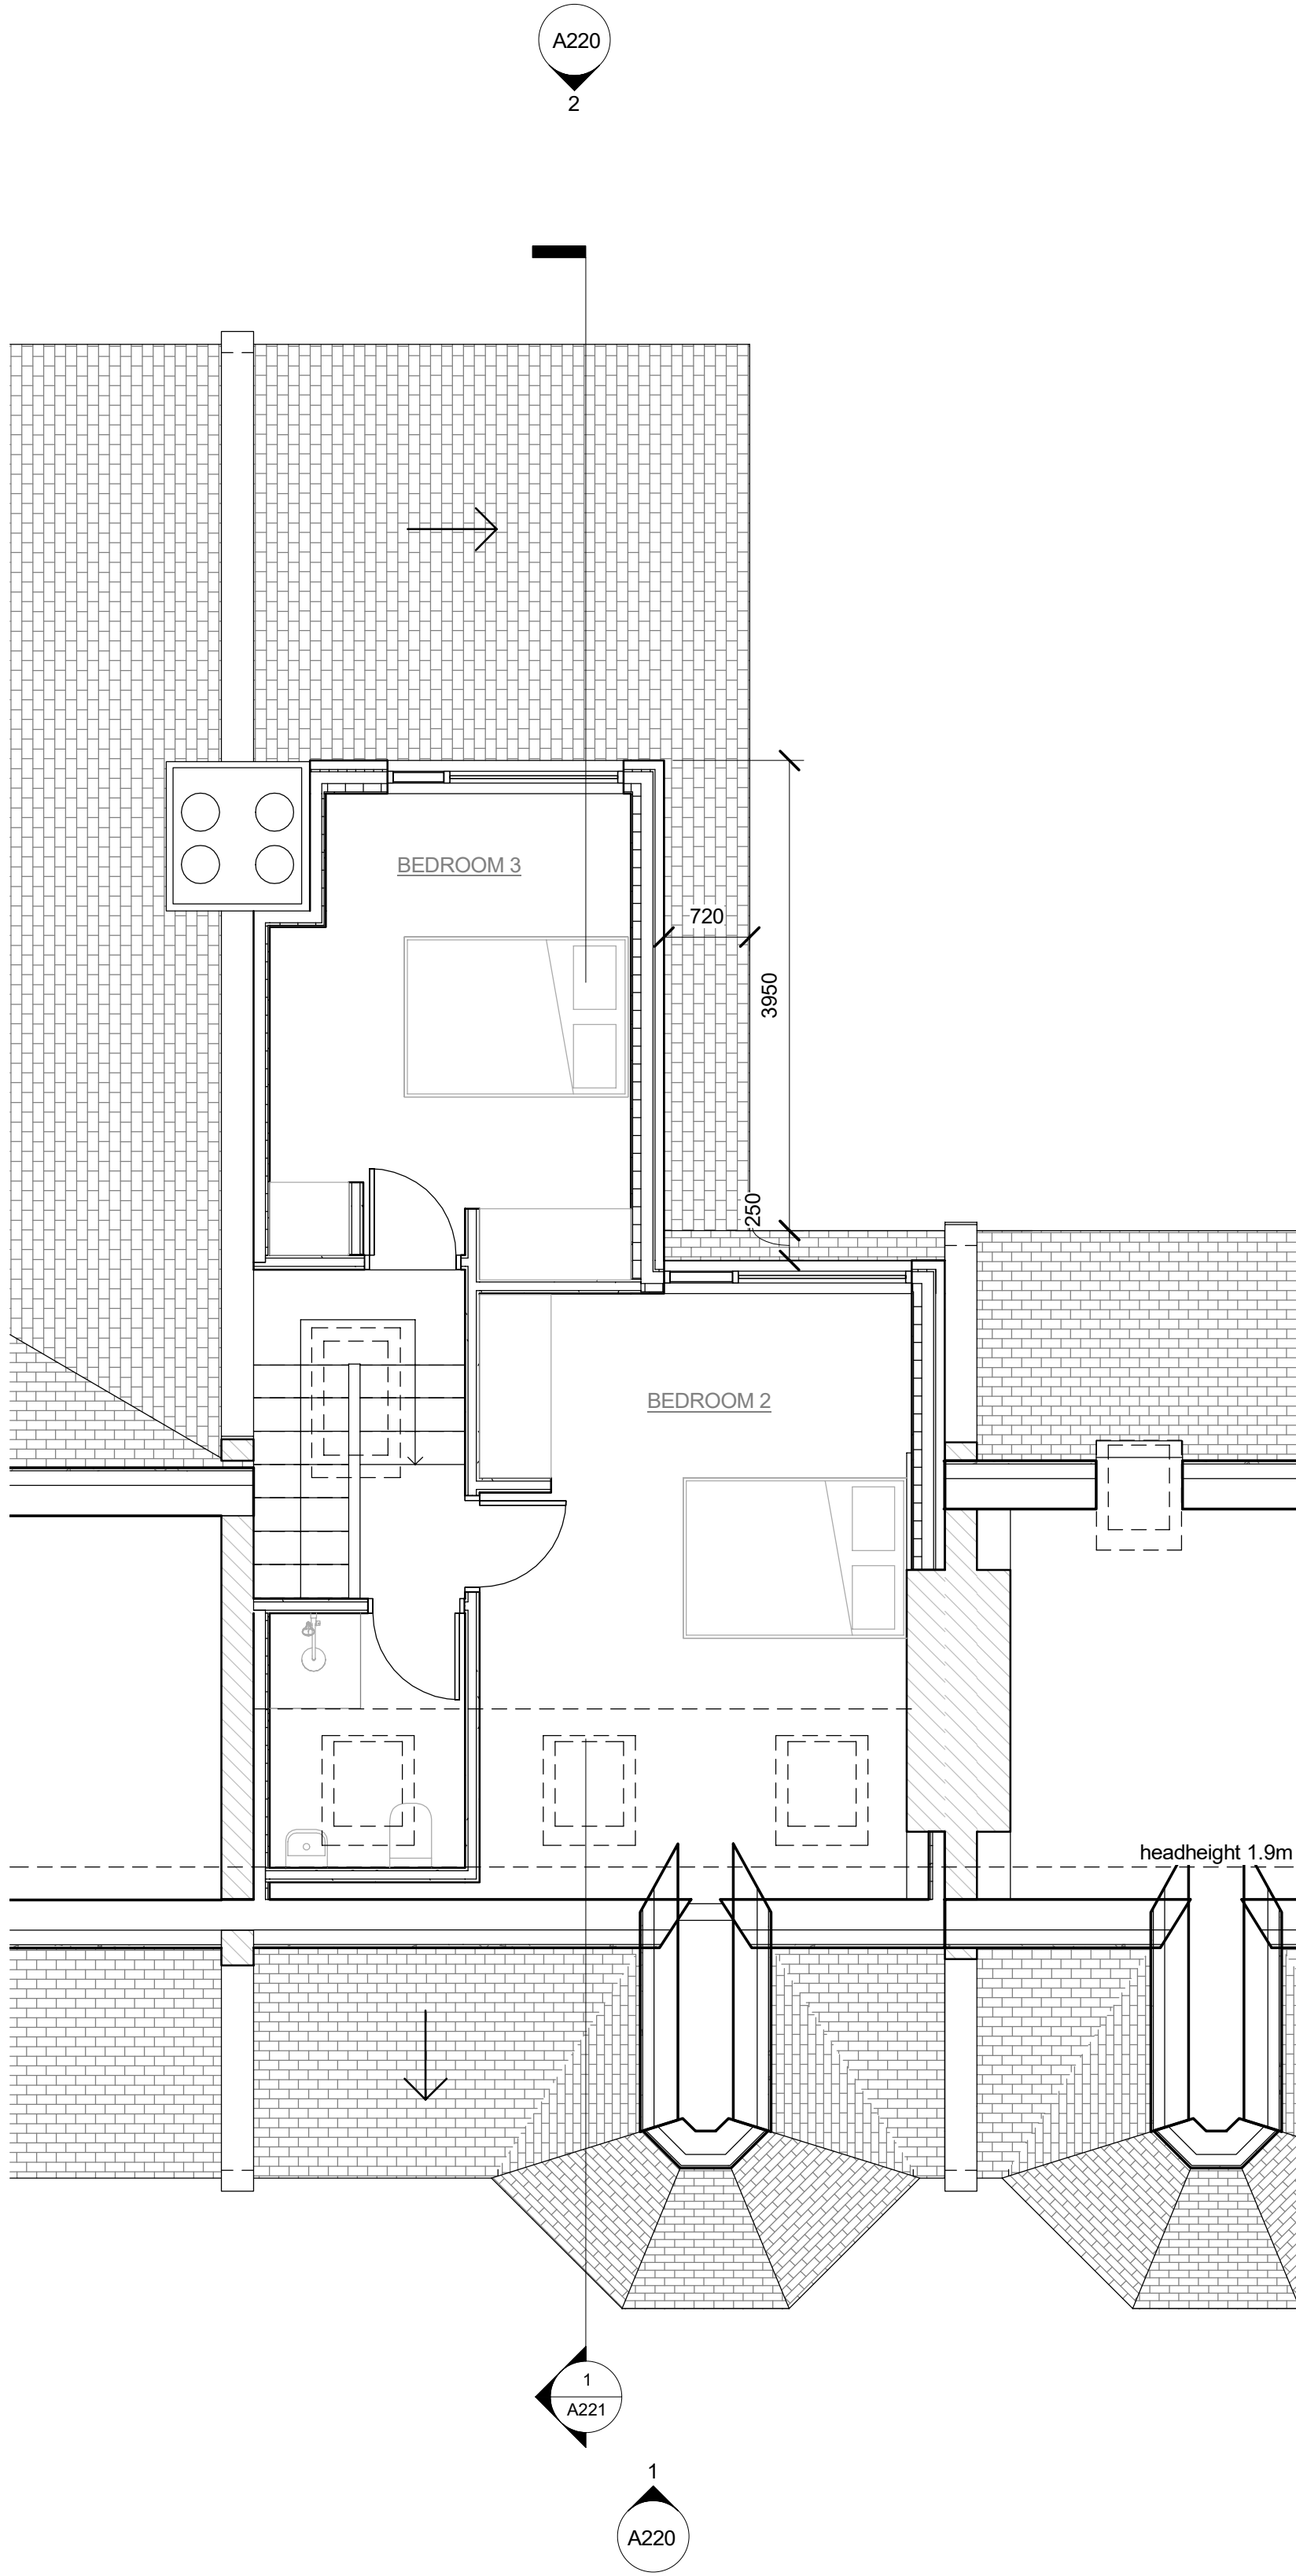

2. PROPOSED LOFT FLOOR

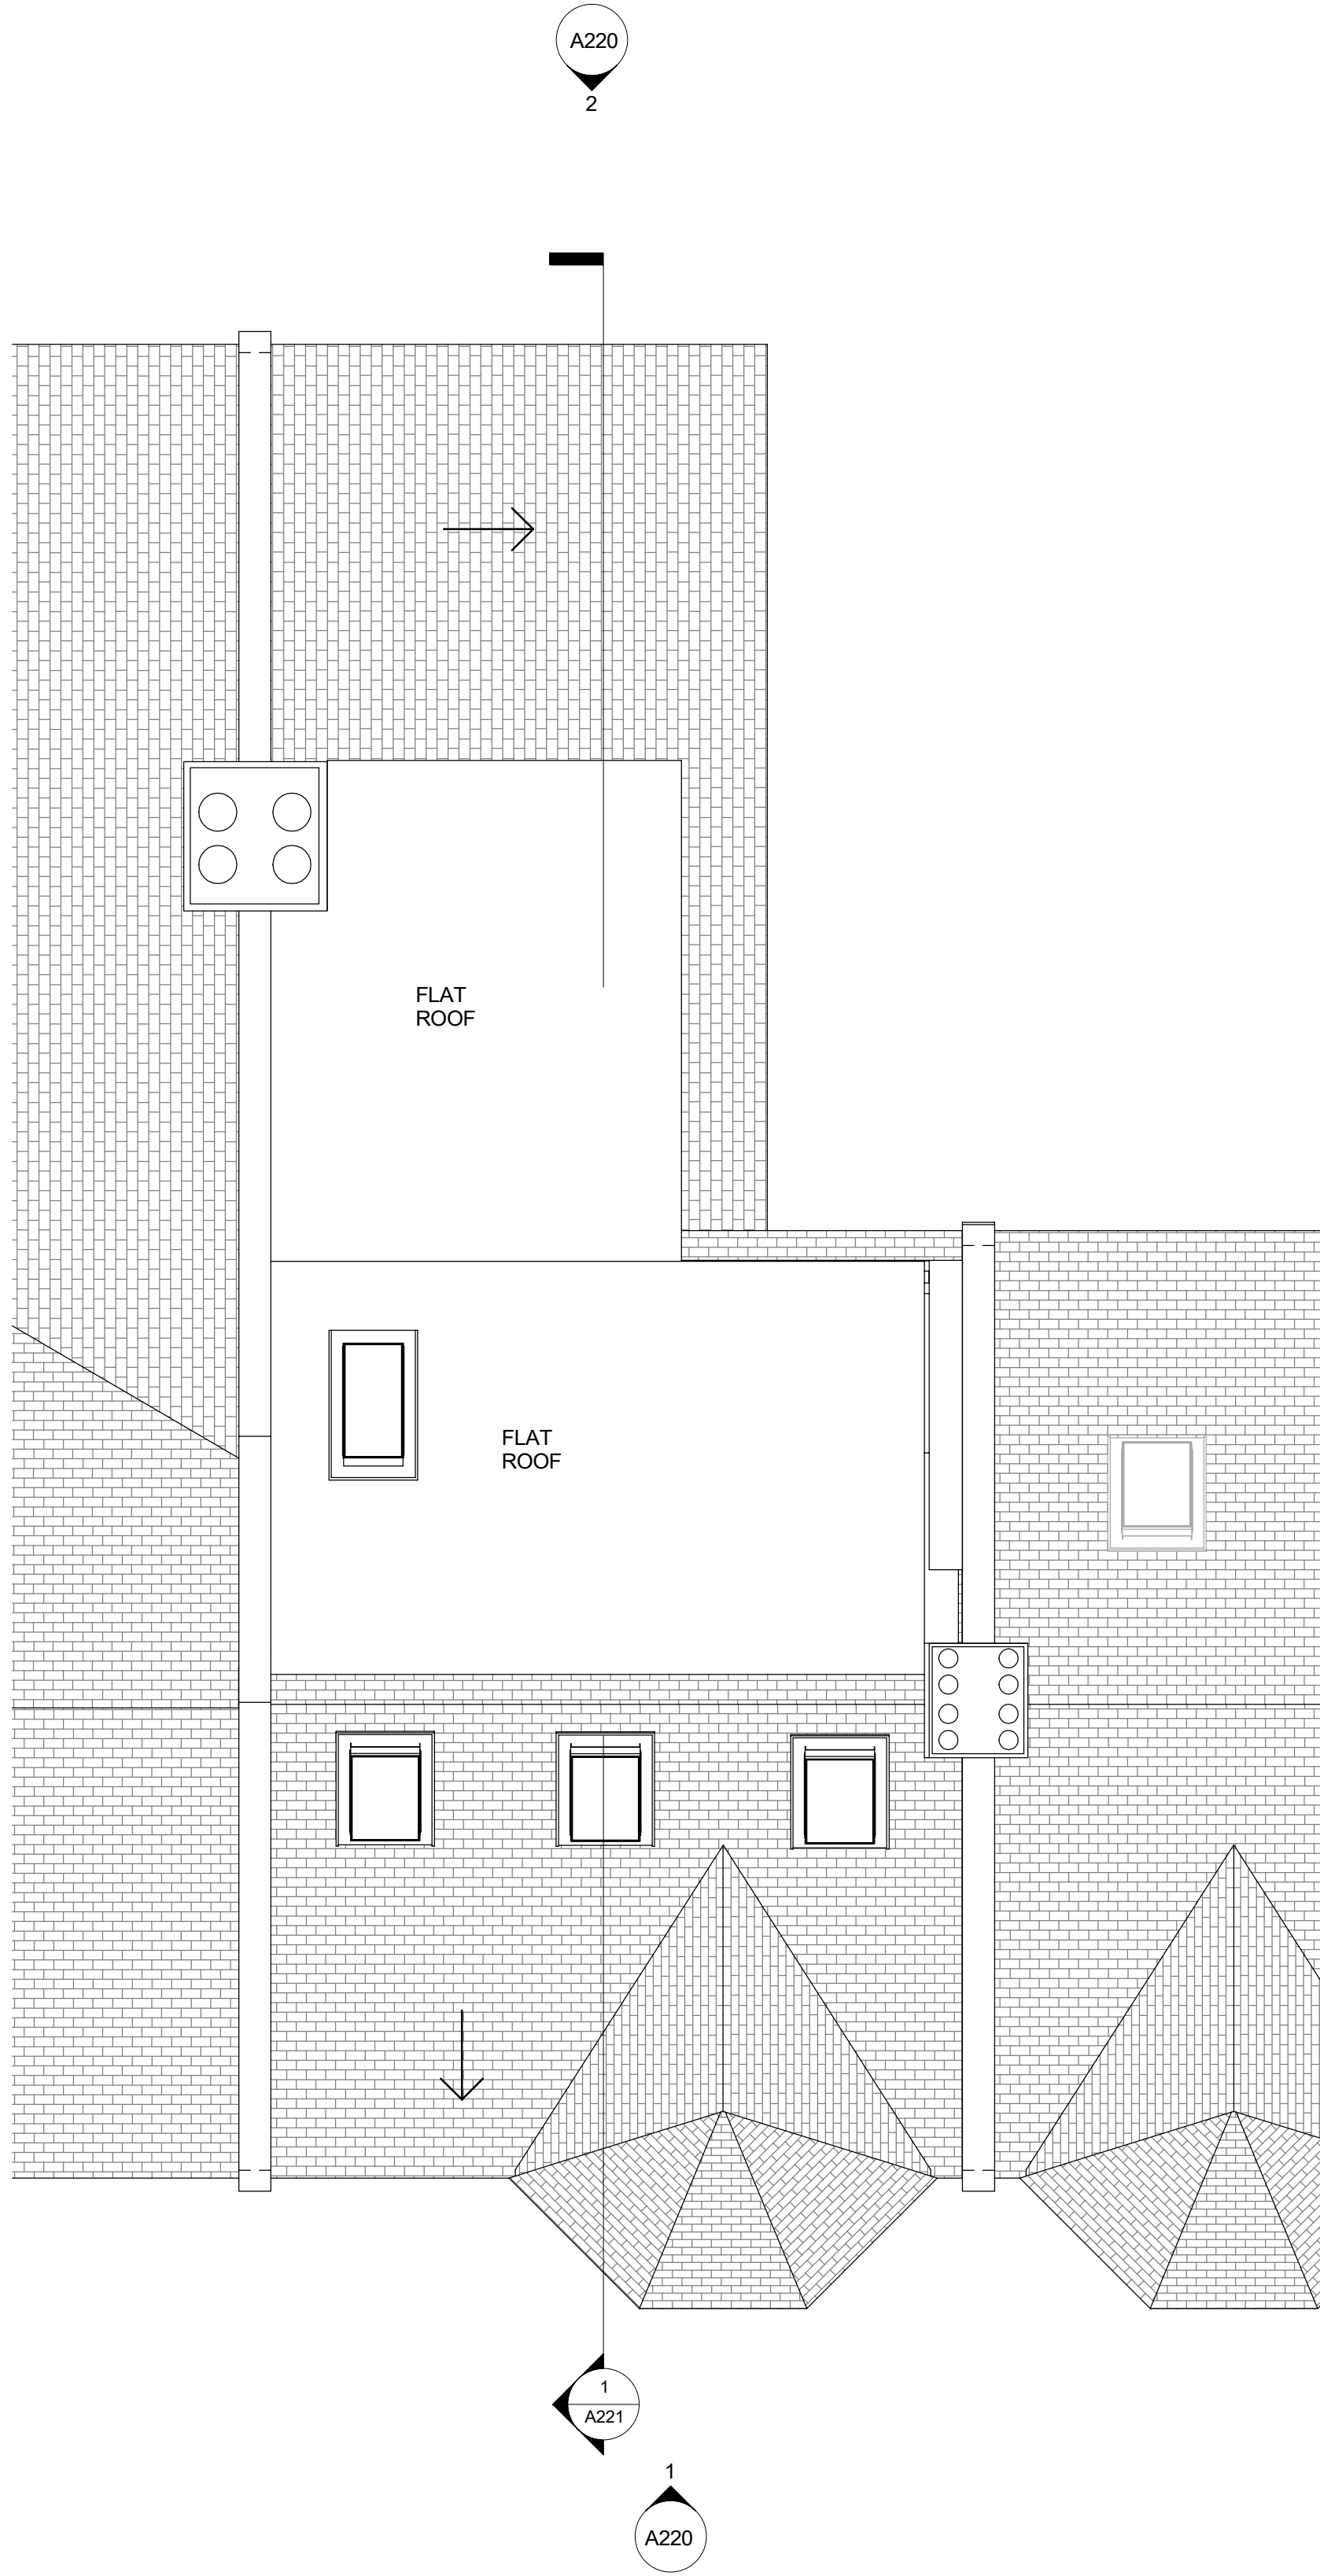

3. PROPOSED ROOF

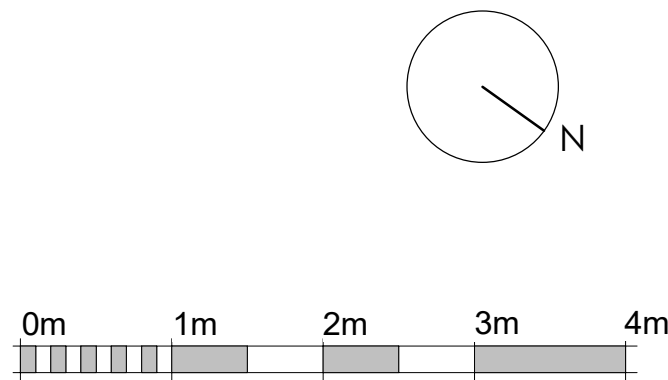

21.02.23	Rooflight added	A
Date	Issue	Rev

82 CRESCENT
ROAD

Proposed Floor
Plans

Project number 22010

Date 15.07.2022

Drawn by CANO

A210

Scale @ A1 1: 50