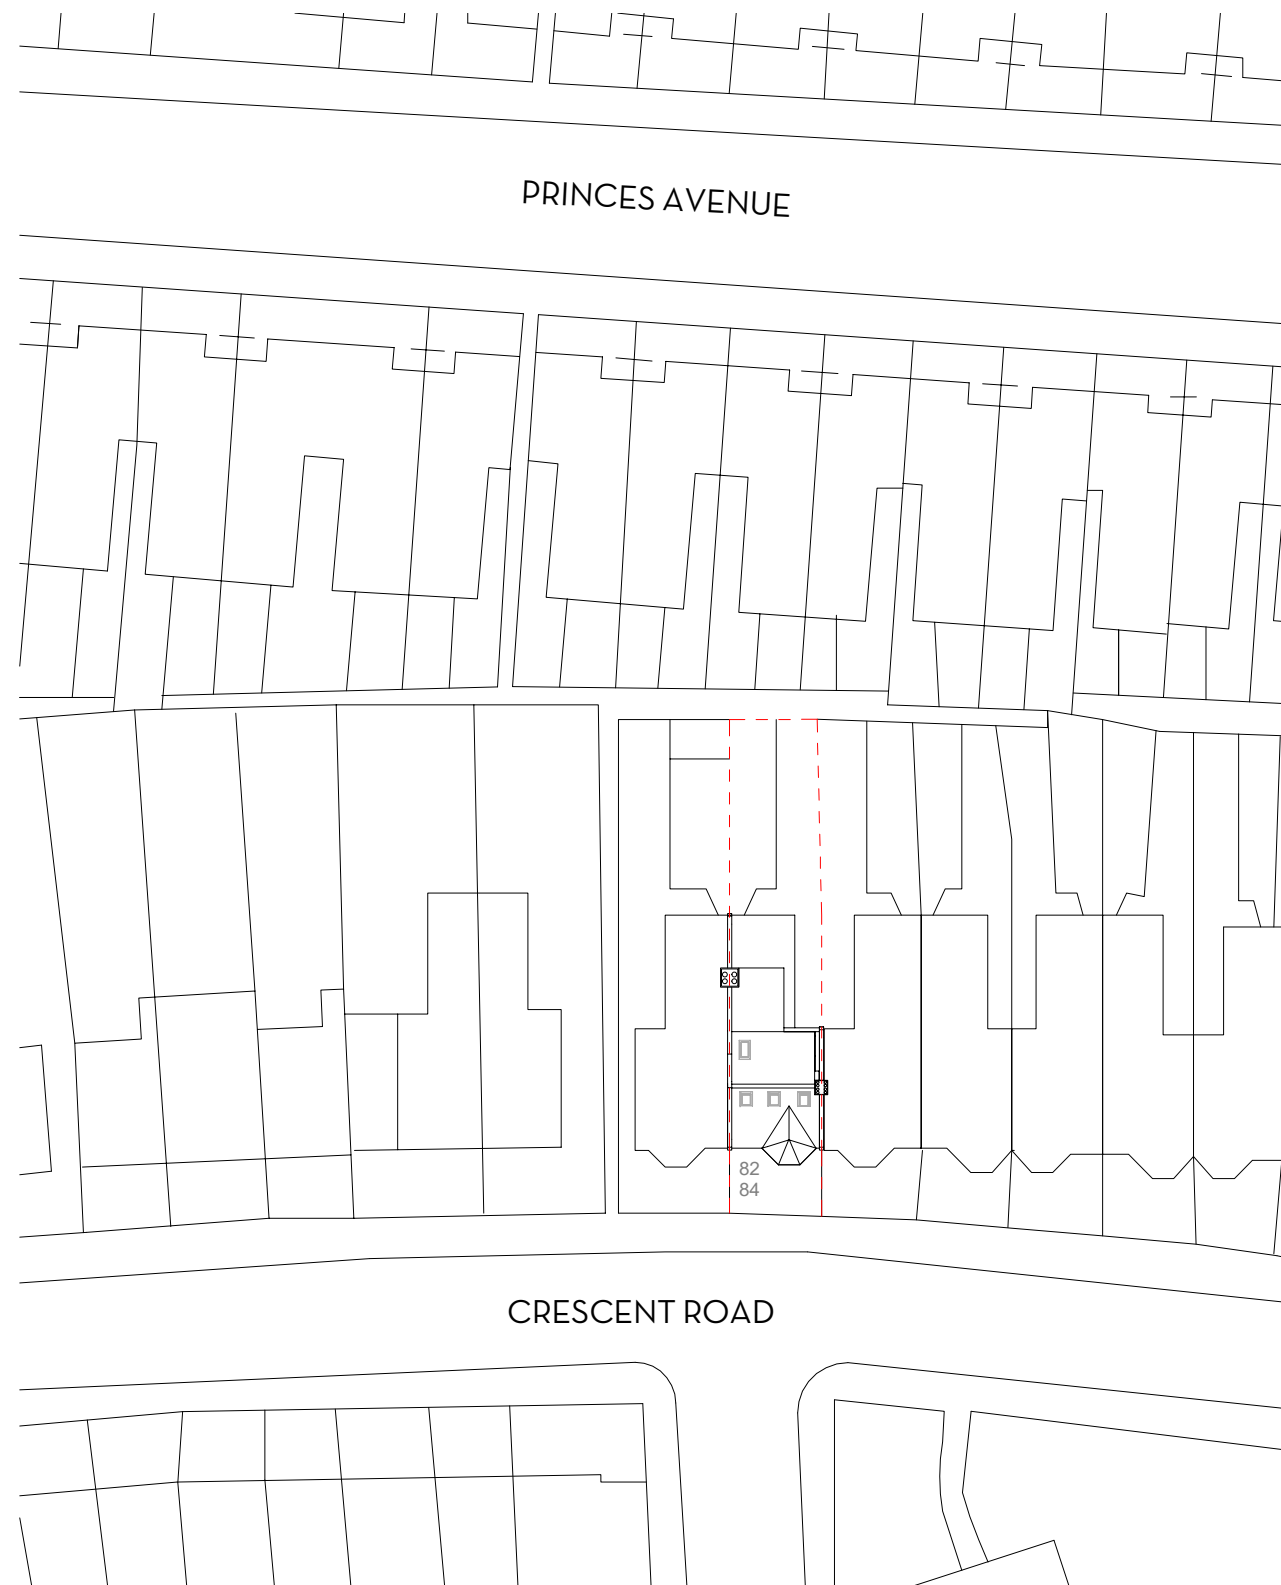


CANO
ARCHITECTS

helena@CANOarchitects.com
www.CANOarchitects.com

Project:

**82 CRESCENT
ROAD**

Name:

Block Plan

15.07.2022

Num:

A101

Scale @ A3: 1 : 500

Rev:

A - Rooflight added

Drawings for information only. Do not scale dimensions from this drawing. All dimensions to be checked on site & any discrepancy reported immediately to the architects. This drawing is copyright & should not be copied or duplicated in any way without the consent of CANO architects Ltd.