


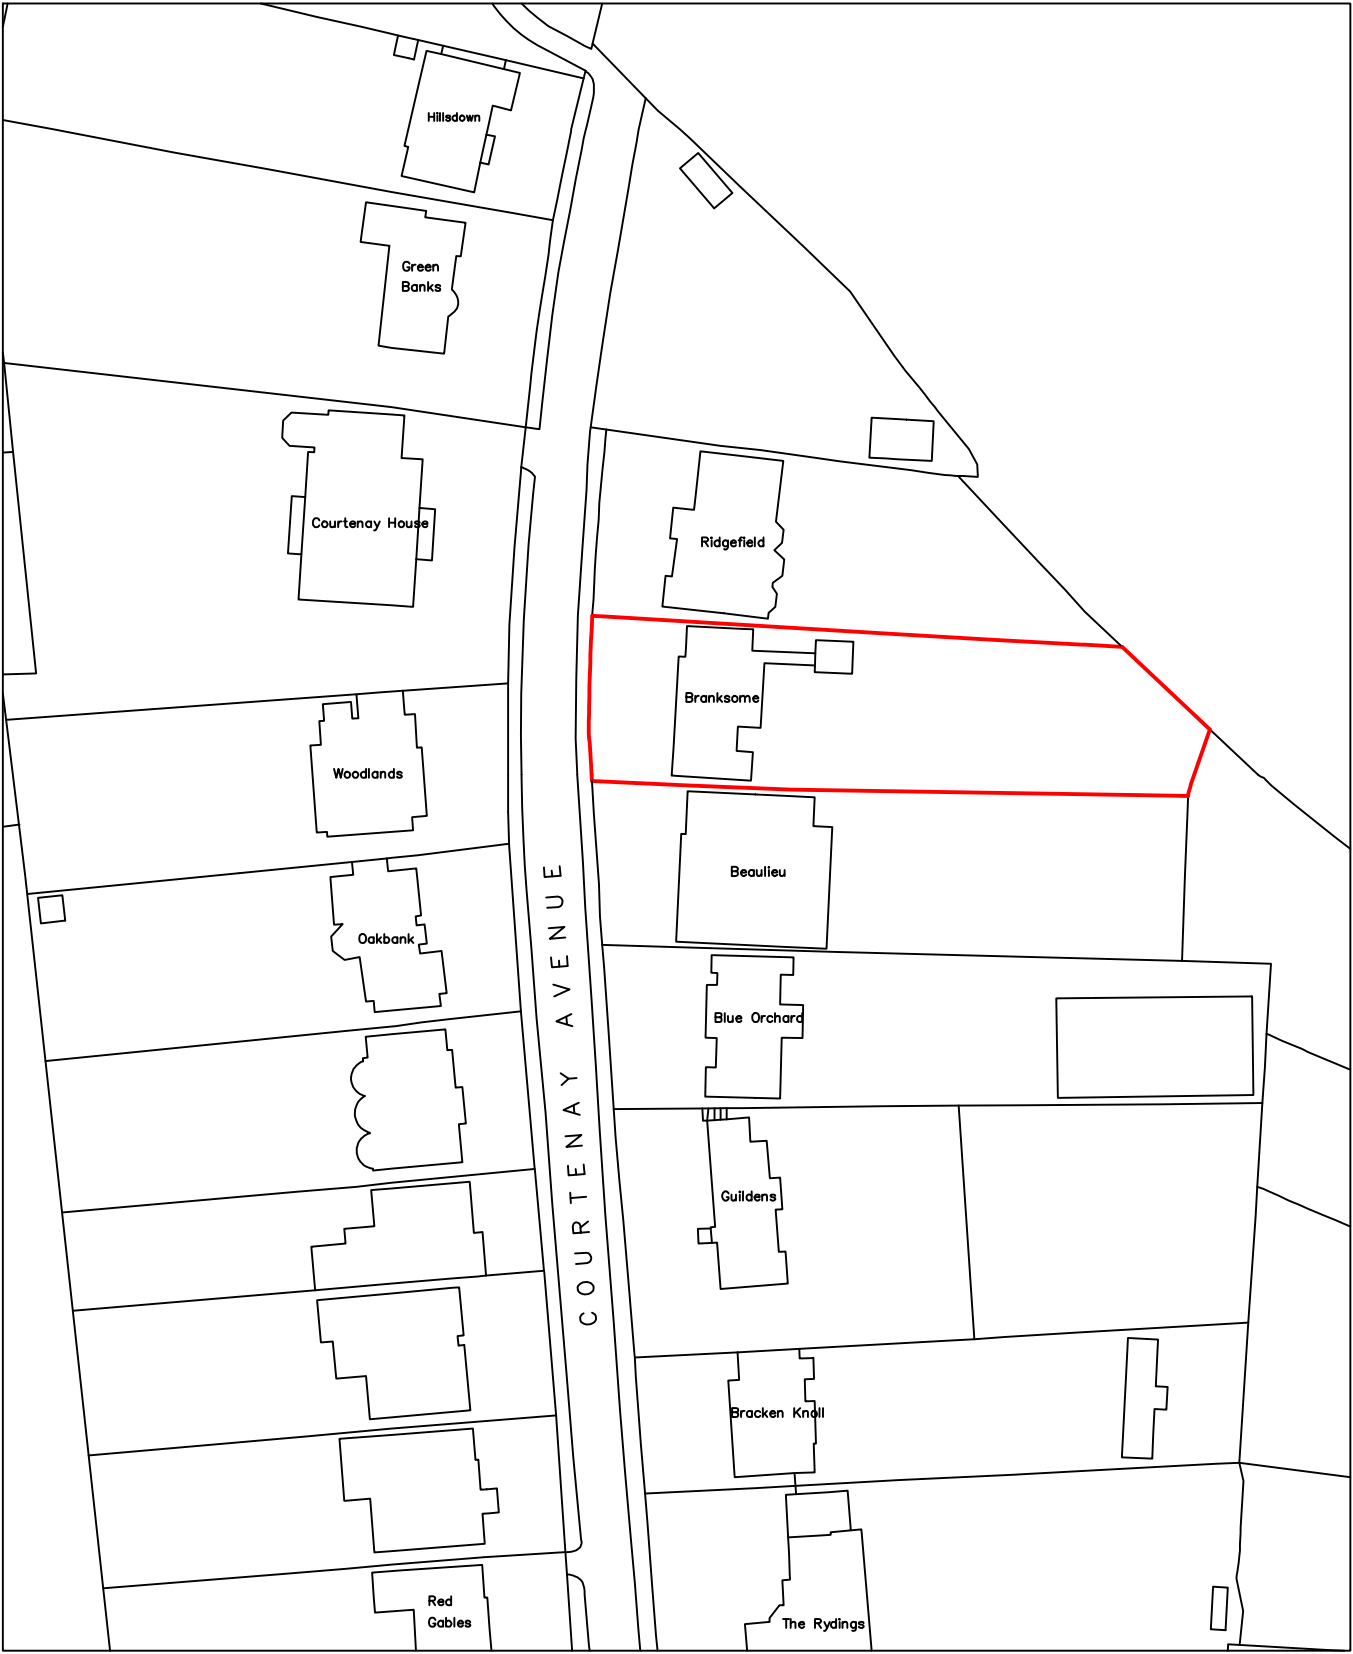

London 16 Lambton Place Notting Hill
London W11 2SH T +44 (0)20 7229 3125
Oxford Chandos Yard 83 Bicester Road
Long Crendon HP18 9EE T +44 (0)1844 203310
This drawing is protected under Copyright and at no time should any portion be reproduced or copied without the permission of the Architect
Design Copyright reserved
It must not be used for purposes other than that for which it is provided. It is supplied without liability for any errors or omissions. All dimensions to be checked on site.

Rev.	Description	Date	Rev.	Description	Date	Rev.	Description	Date
0	First issue.	15/04/21						

Status
Planning

Project Title

BRANKSOME, COURTENAY AVENUE

LONDON

Drawing Title

Location Plan

Drawn by

EW

Checked by

Scale

1:1250 @ A3

Project No.

1945- PL - 000 - 0

Work Stage

Dwg. No.

Rev.

0

