



118 Church Road, Haringey, N17 8AJ

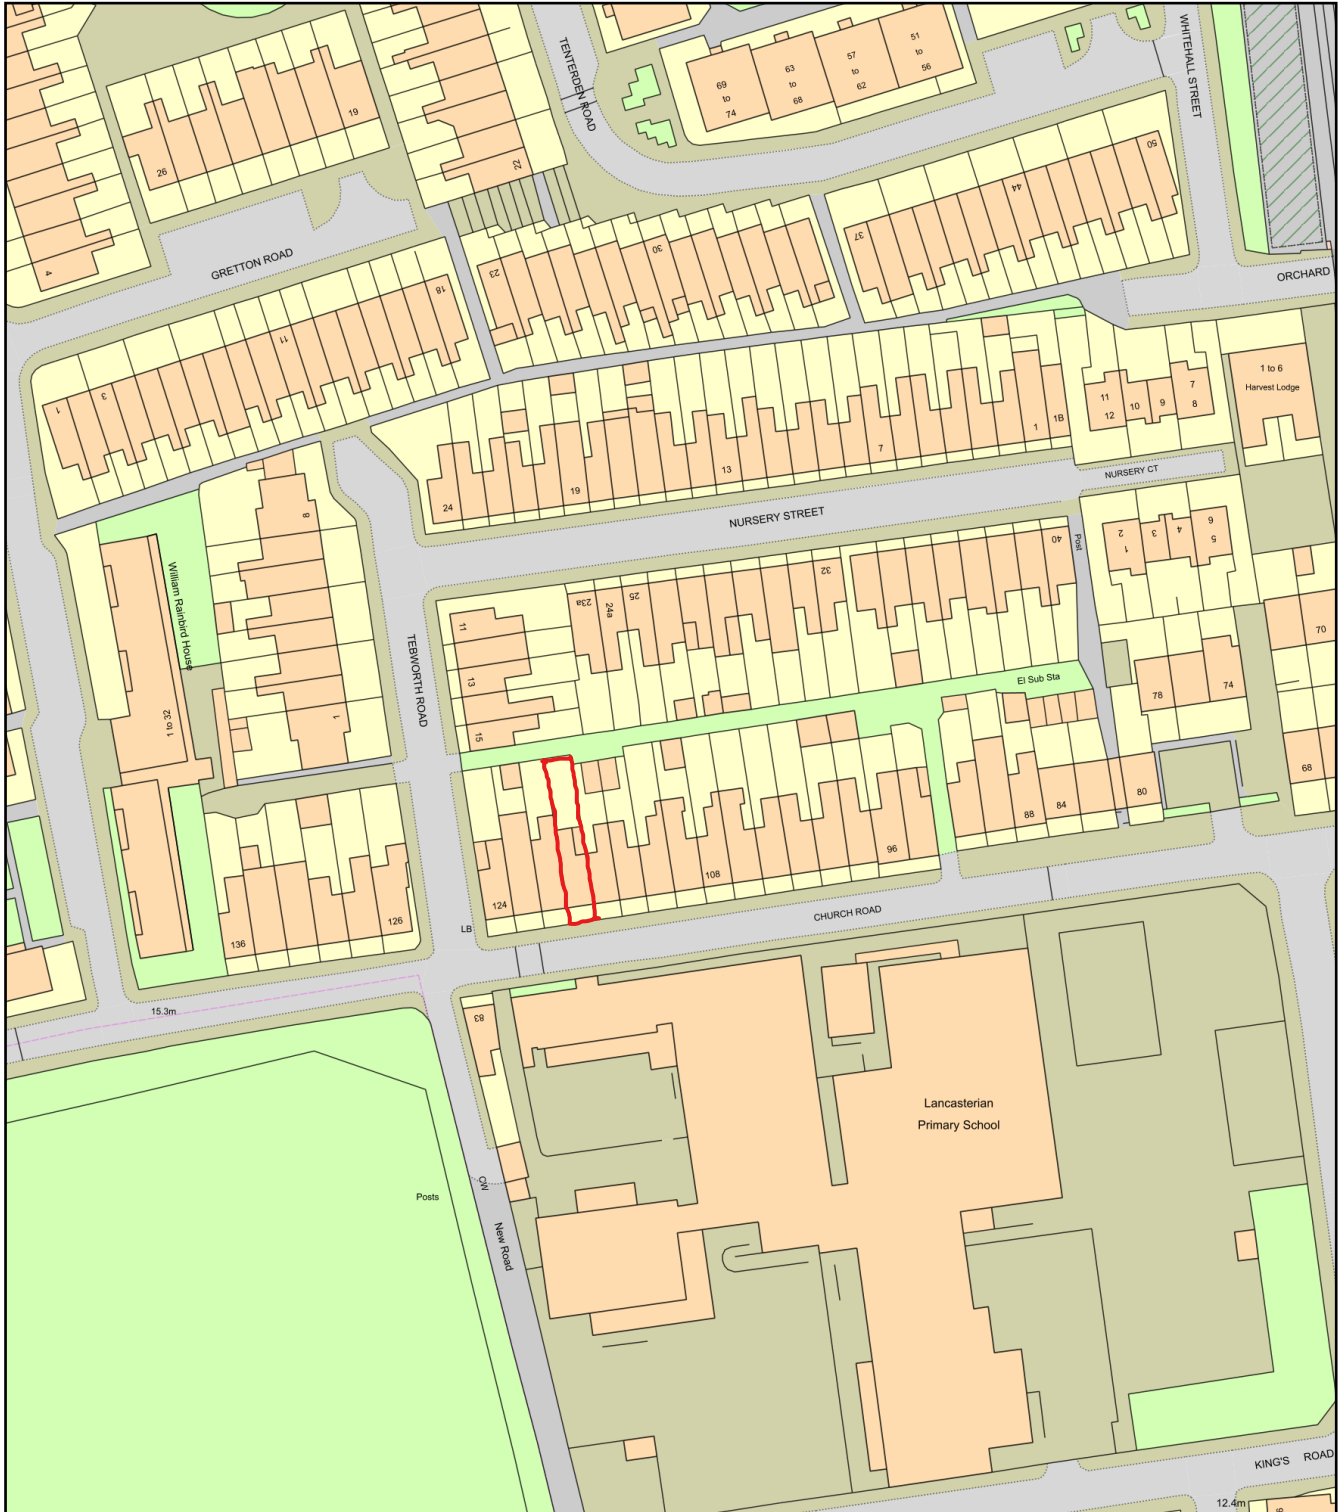

0 50
Metres

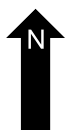

Plan Produced for: Mrs Munazza Rafique

Date Produced: 24 Feb 2023

Plan Reference Number: TQRQM23055095628482

Scale: 1:1250 @ A4