


Garden Outbuilding Proposal for 72a Victoria Road, London, N4 3SL

Proposal for a 2.9m x 2.3m garden outbuilding




Scale = 1:100


Proposed Cabin

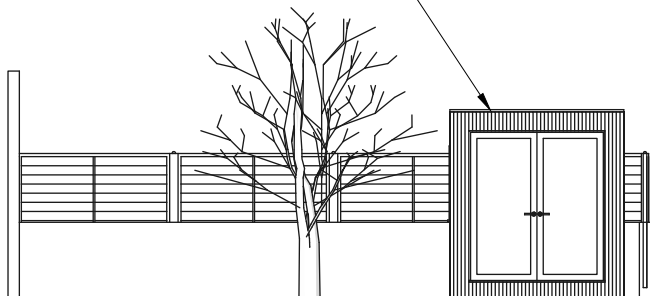


E1 North Elevation Proposed
A4 Scale: 1mm : 100mm

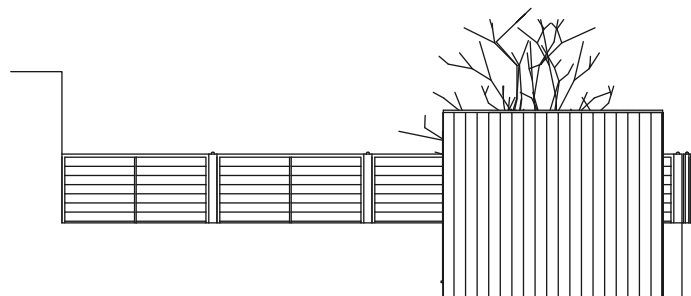

E3 West Elevation Proposed
A4 Scale: 1mm : 100mm

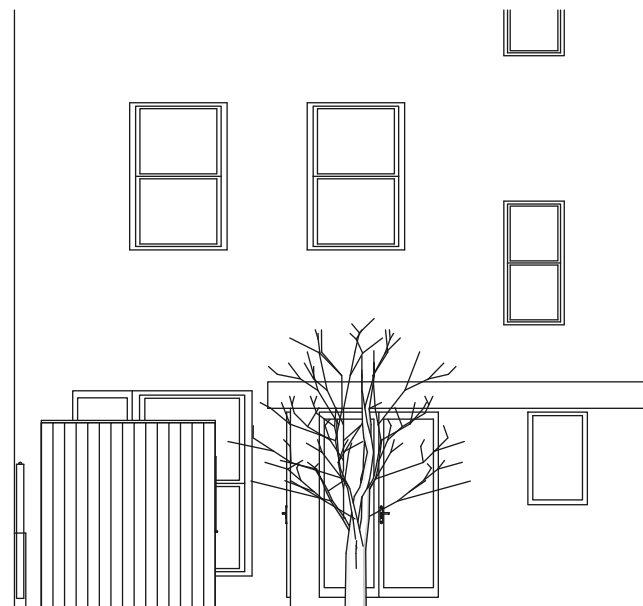


E2 South Elevation Proposed
A4 Scale: 1mm : 100mm

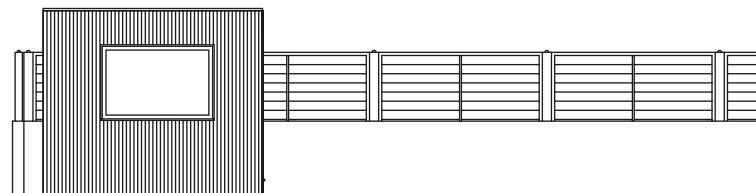


E4 East Elevation Proposed
A4 Scale: 1mm : 100mm




Scale = 1:100

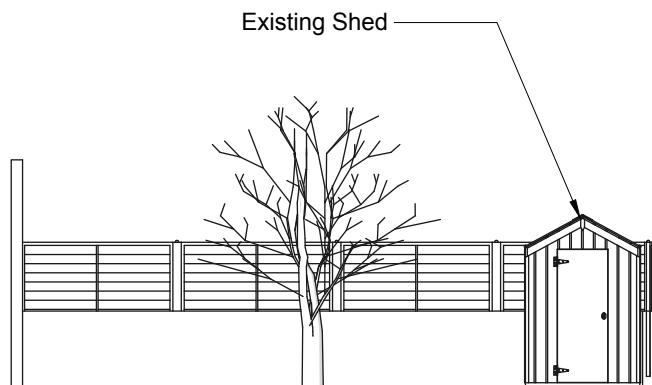


E5 North Elevation Existing
A4 Scale: 1mm : 100mm

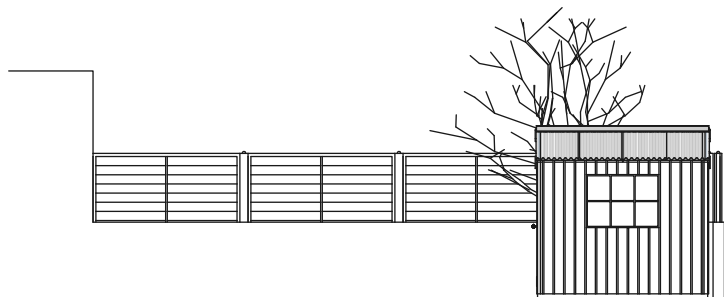

E7 West Elevation Existing
A4 Scale: 1mm : 100mm

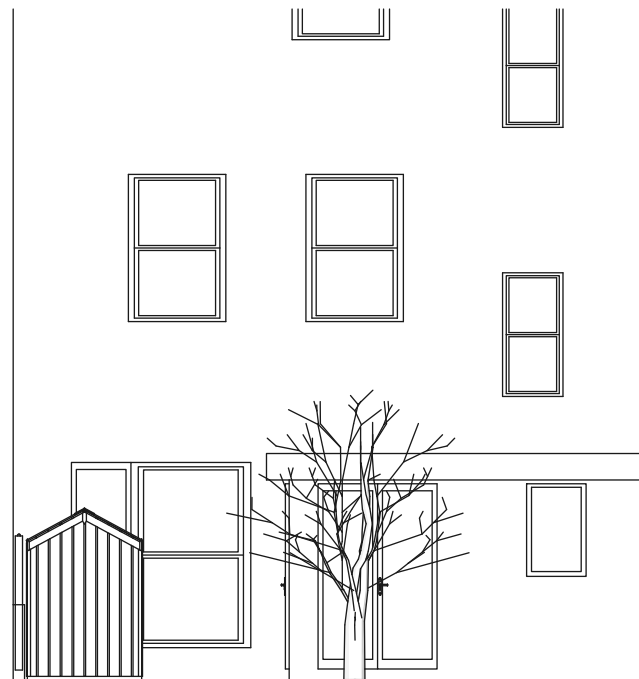


E6 South Elevation Existing
A4 Scale: 1mm : 100mm

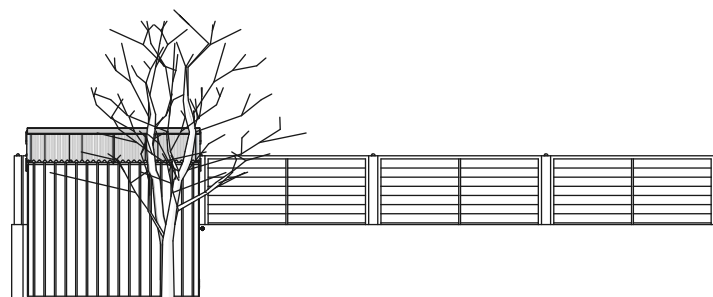

E8 East Elevation Existing
A4 Scale: 1mm : 100mm



Scale = 1:100

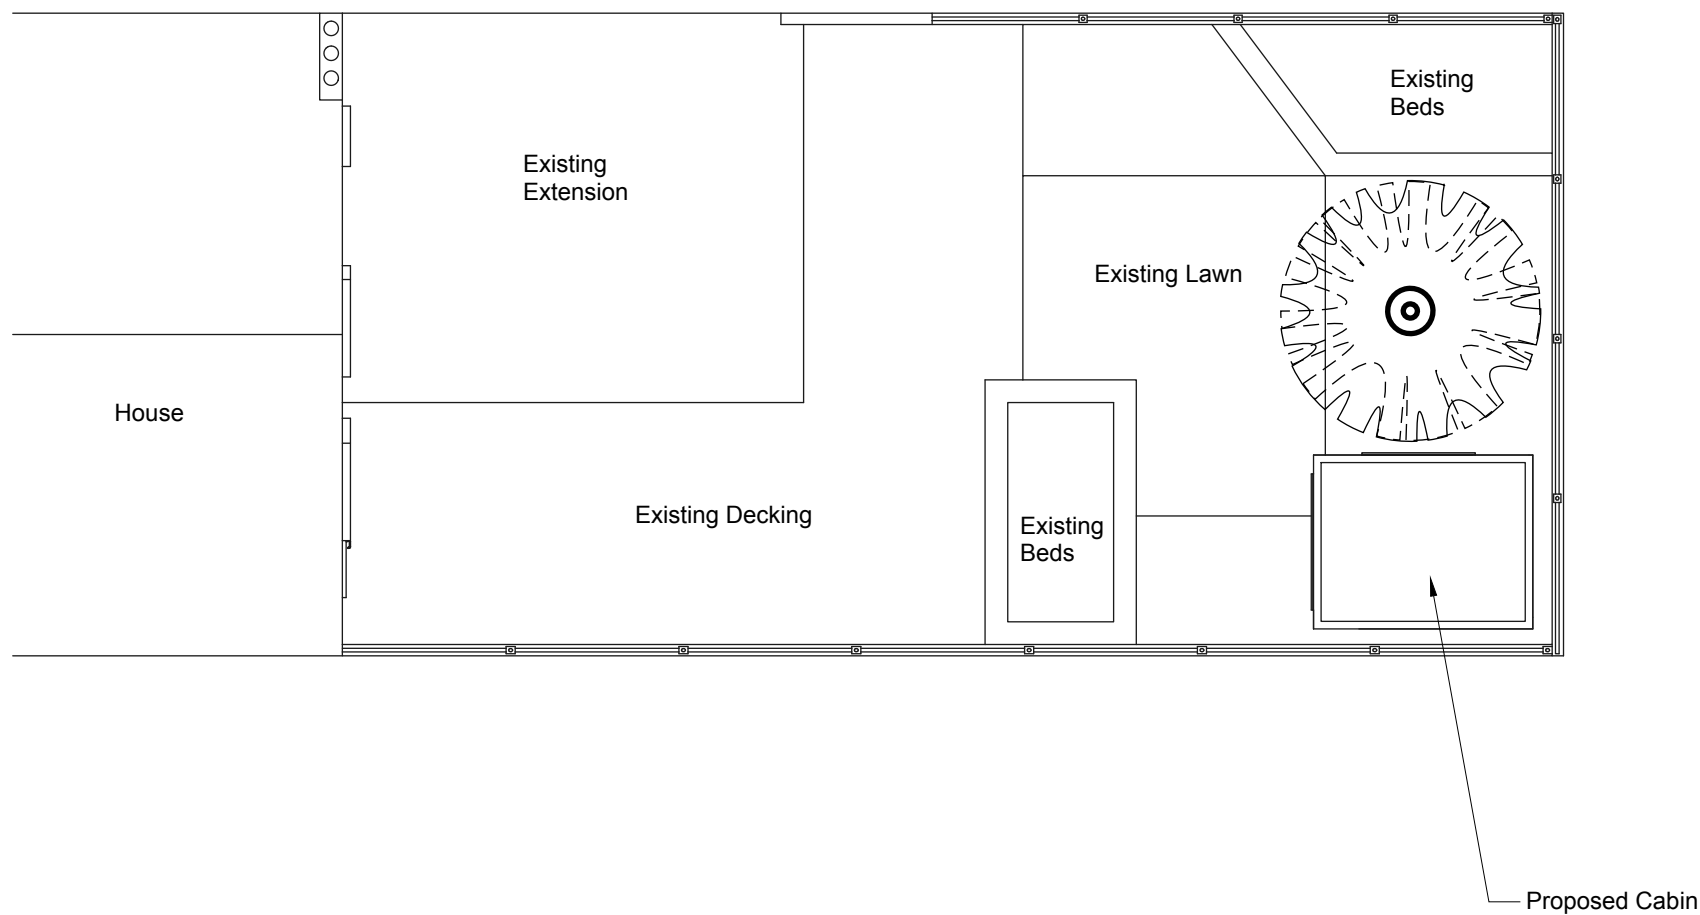


P1 Plan Proposed
A4 Scale: 1mm : 100mm





Scale = 1:100

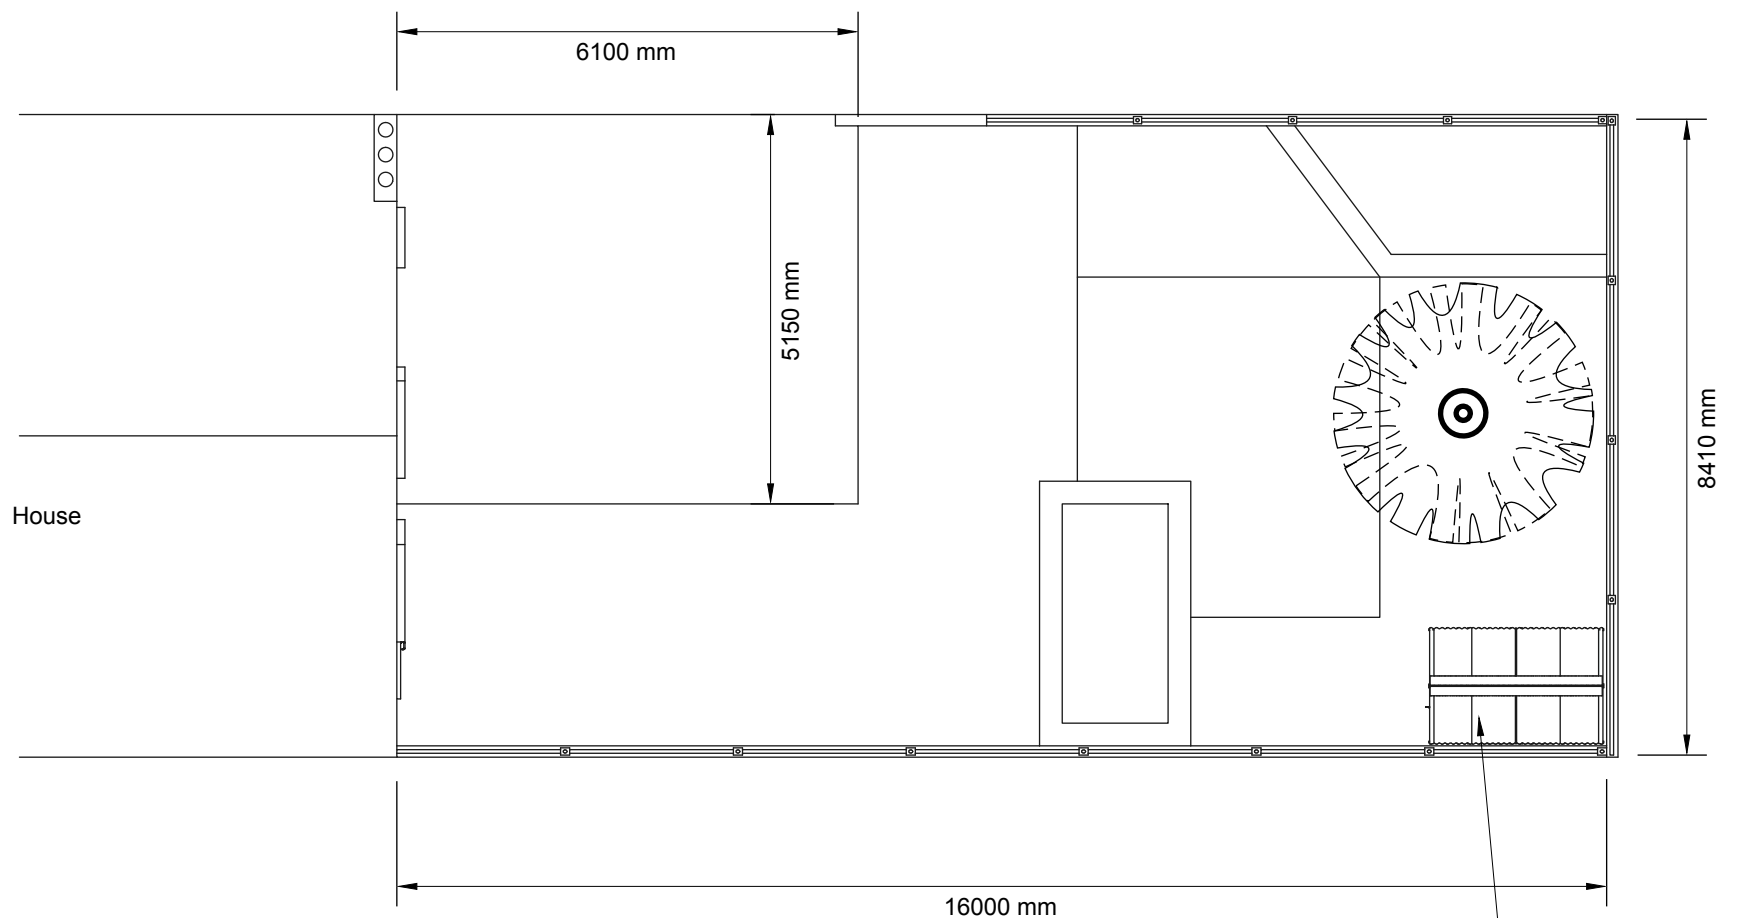

P2 Plan Existing
A4 Scale: 1mm : 100mm





Scale = 1:100



E9 South Elevation Proposed
A4 Scale: 1mm : 100mm



E10 South Elevation Existing
A4 Scale: 1mm : 100mm




Scale = 1:100

E11
A4

Full East
Elevation Proposed

Scale: 1mm : 100mm

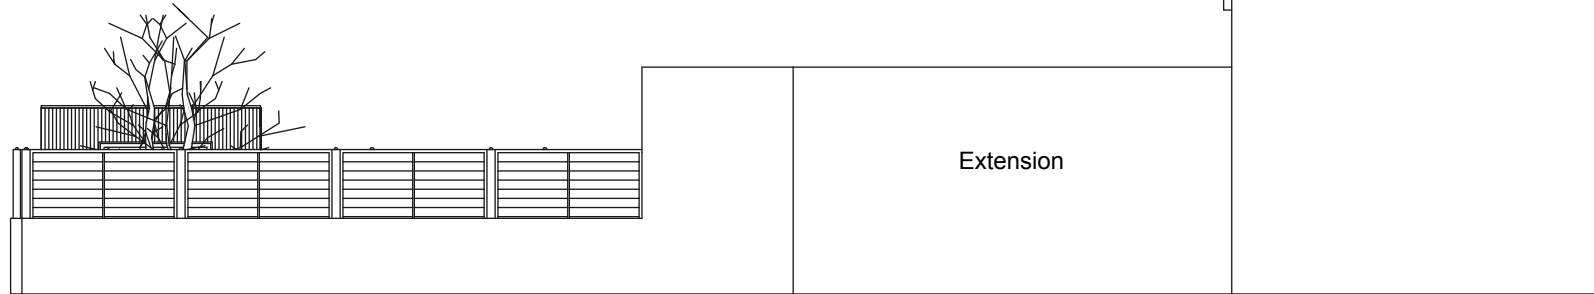

House


Extension

Existing Extension

E12
A4

Full East
Elevation Existing

Scale: 1mm : 100mm

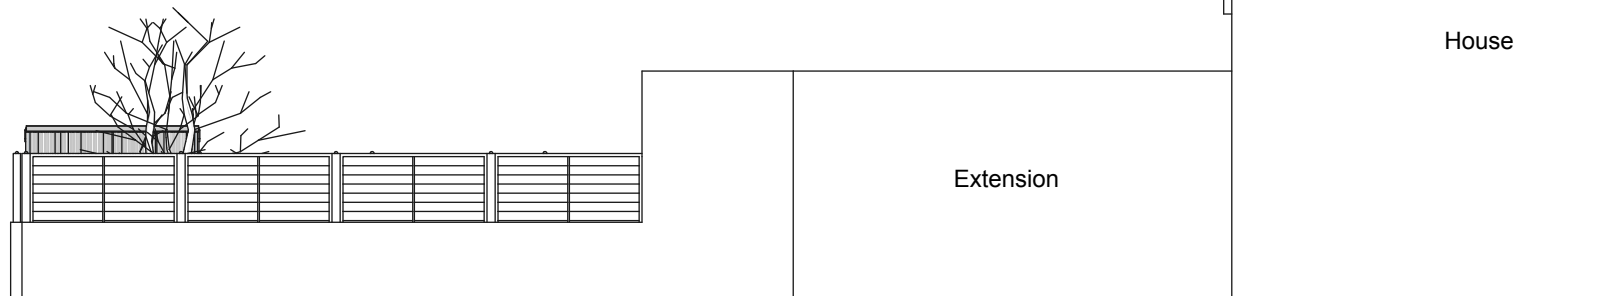

House

Extension



Scale = 1:100


House

E13

A4

Full West
Elevation Proposed

Scale: 1mm : 100mm

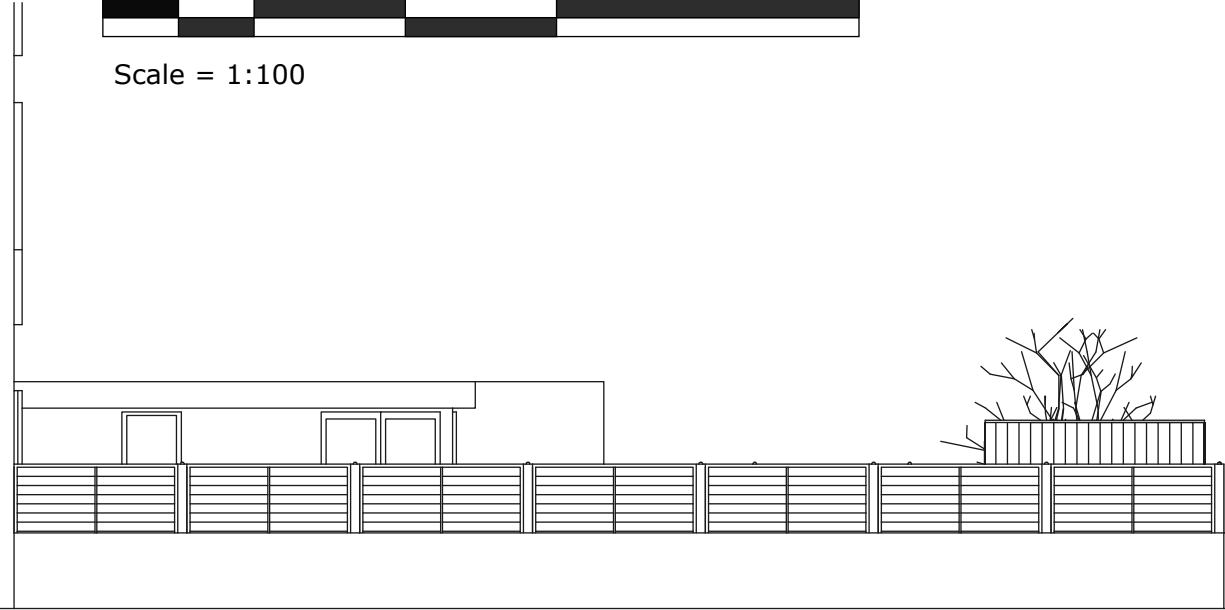


House


E14

A4


Full West
Elevation Existing

Scale: 1mm : 100mm

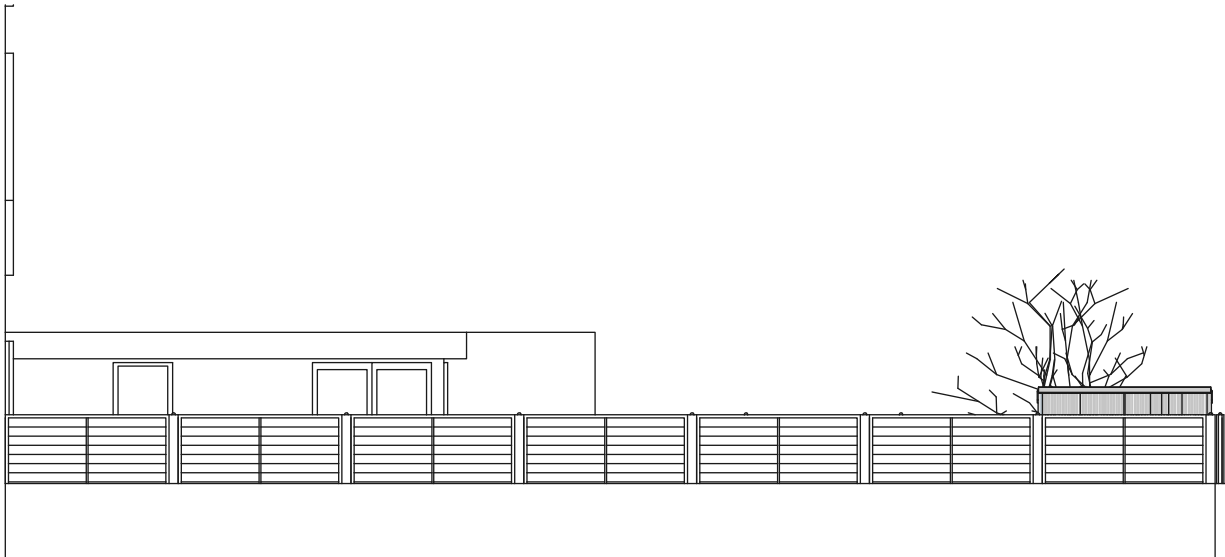

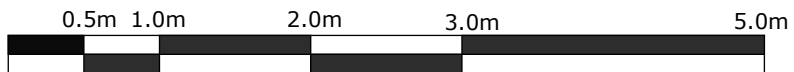

Scale = 1:50

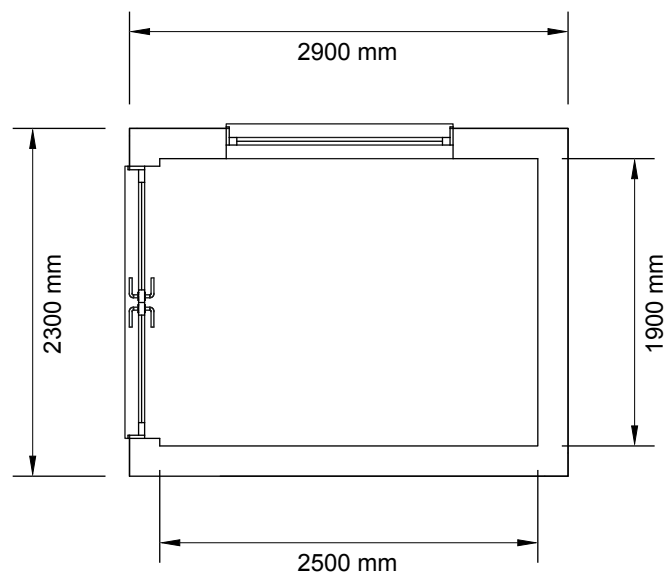


P3 Cabin Plan Proposed
A4 Scale: 1mm : 50mm





Scale = 1:50

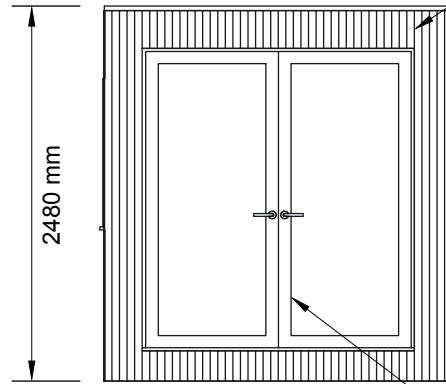

C1


Cabin North Elevation

A4

Scale: 1mm : 50mm

Red Cedar
Untreated battens

Dark Grey
Composite Cladding

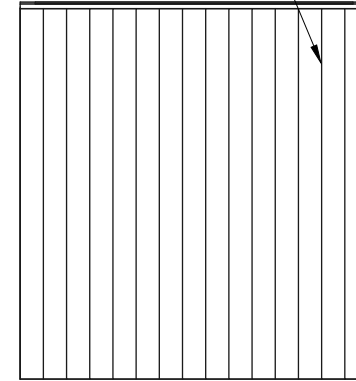


C2

Cabin South Elevation

A4

Scale: 1mm : 50mm

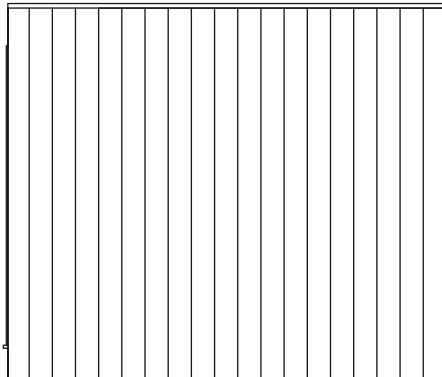


C3

Cabin West Elevation

A4

Scale: 1mm : 50mm

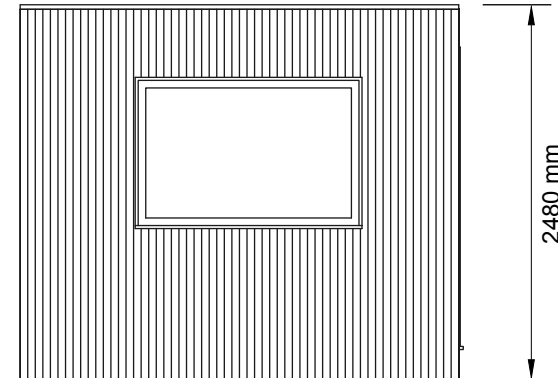

C4

Cabin East Elevation

A4

Scale: 1mm : 50mm