



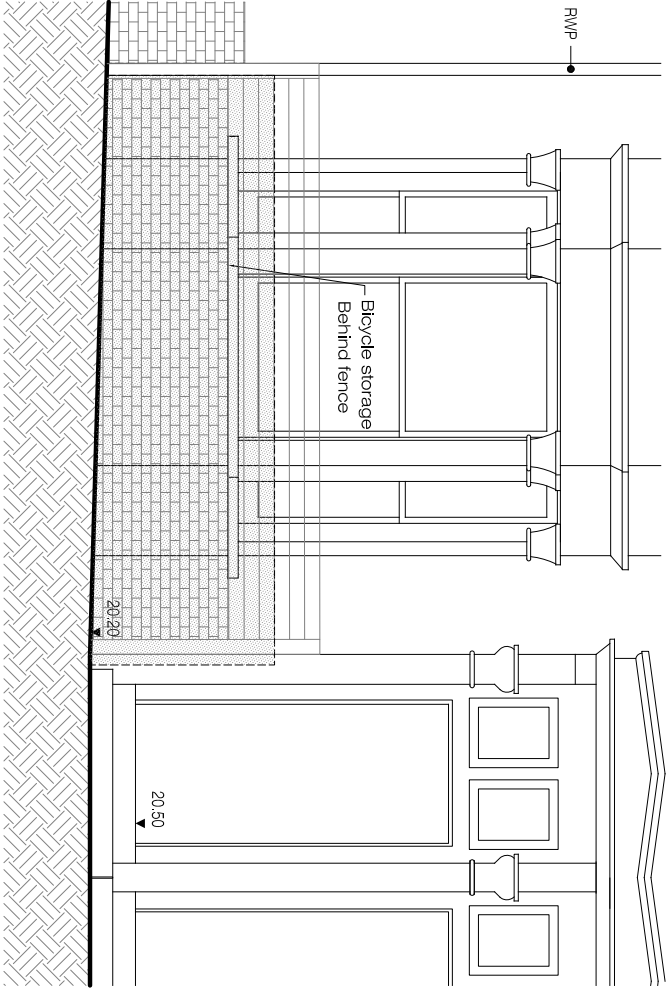

Street Elevation

SCALE:1:50@A3

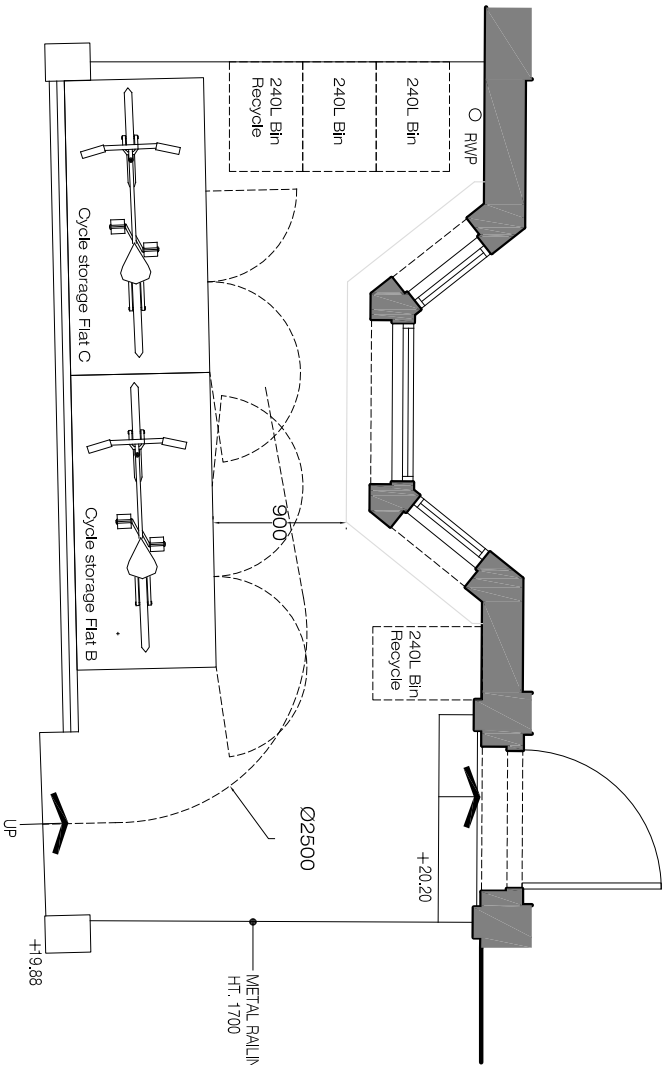

Front Garden Plan

SCALE:1:50@A3




Lucia Pfucker Architecture Ltd

Address: 66A Rathcoole Gardens
London N8 9NB

Office: +44 (0) 7919208639
Mail: mcl@luciapfucker.com
Website: www.luciapfucker.com


PLEASE NOTE:

- ALL DIMENSIONS TO BE CHECKED ON SITE BEFORE FABRICATION. DO NOT SCALE THIS DRAWING BUT USE ONLY FIGURED DIMENSIONS. ANY ERRORS OR OMISSIONS ARE TO BE REPORTED TO THE ARCHITECT IMMEDIATELY.
- THIS DRAWING IS TO BE READ IN CONJUNCTION WITH ALL THE RELEVANT CONTRACTS, TENDERS AND/OR SPECIFICATIONS. ANY DISCREPANCIES OR VARIATIONS ARE TO BE NOTIFIED TO THE ARCHITECT BEFORE WORK COMMENCES.
- ALL DRAWINGS AND DESIGNS ARE COVERED BY DESIGN RIGHT (INTELLECTUAL PROPERTY), AND MAY NOT BE DISTRIBUTED, COPIED OR ISSUED WITHOUT WRITTEN PERMISSION OF LUCIA PFUCKER ARCHITECTURE.
- ALL DESIGN CONCEPTS ARE THE SOLE PROPERTY OF LUCIA PFUCKER ARCHITECTURE AND NO PARTS THEREOF MAY BE REPRODUCED OR USED IN ANY MANNER WITHOUT WRITTEN PERMISSION OF LUCIA PFUCKER ARCHITECTURE.
- THESE DRAWINGS ARE SUBJECT TO ANY VARIATION REQUIRED OR RECOMMENDATION BY ANY STATUTORY AUTHORITY, OR FOR THE BETTER CARRYING OUT OF THE WORKS.
- SAMPLES TO BE PROVIDED BY CONTRACTOR FOR THE ARCHITECT/CLIENT APPROVAL. ALL FINISHES TO ARCHITECT/CLIENT SATISFACTION.

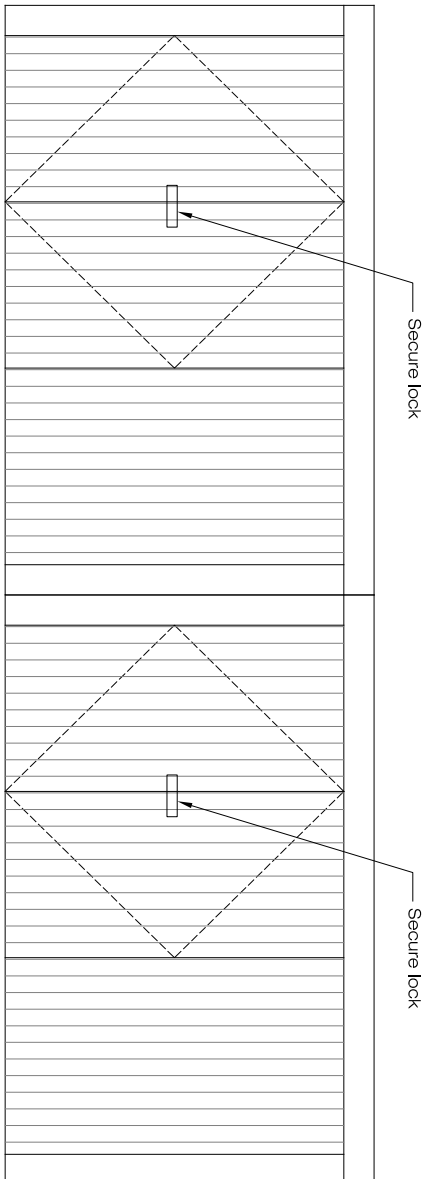


Elevation 1

SCALE:1:25@A3

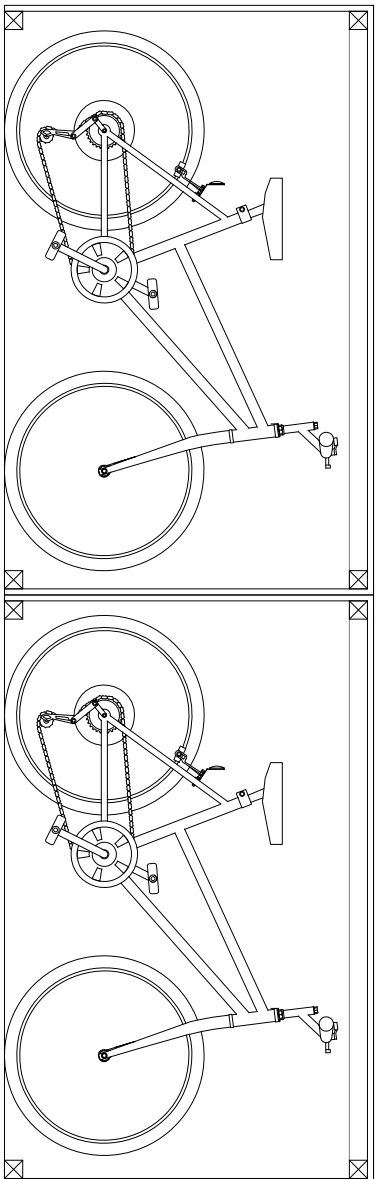



Section A

SCALE:1:25@A3

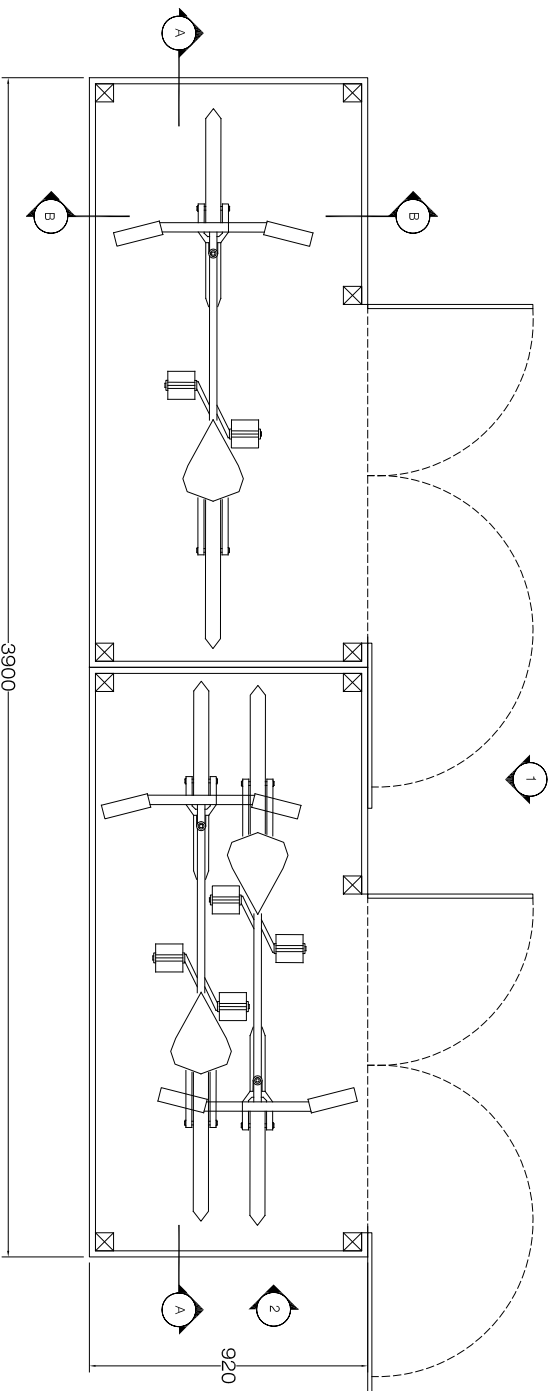


Plan

SCALE:1:25@A3

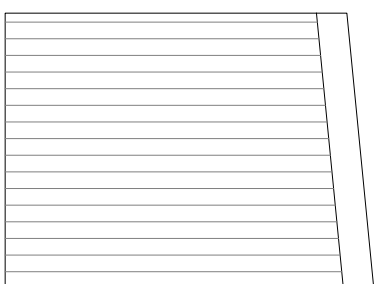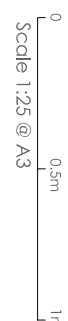

Elevation 2

SCALE:1:25@A3

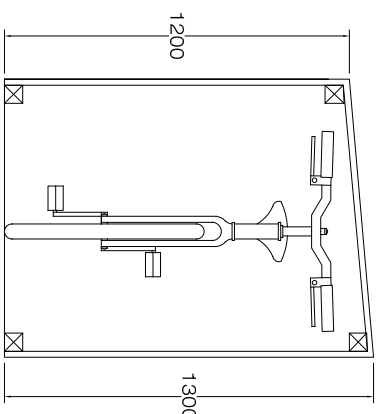

Section B

SCALE:1:25@A3

REVISIONS:			Title		Scale	Dwg. No.	Rev.
No	DATE	DESCRIPTION	BY		1 / 50 & 1 / 25		
00	04.01.2023	FOR INFORMATION	LP		Date	04/01/23	JD-02
01	24.02.2023	FOR INFORMATION	LP		Drawn		01
				Project	Flat B and Flat C	Project Number	
				60 Tottenham Lane, London N8 7EE	LP	0068	
				Client	Checked		
				PRIVATE CLIENT	LP		