


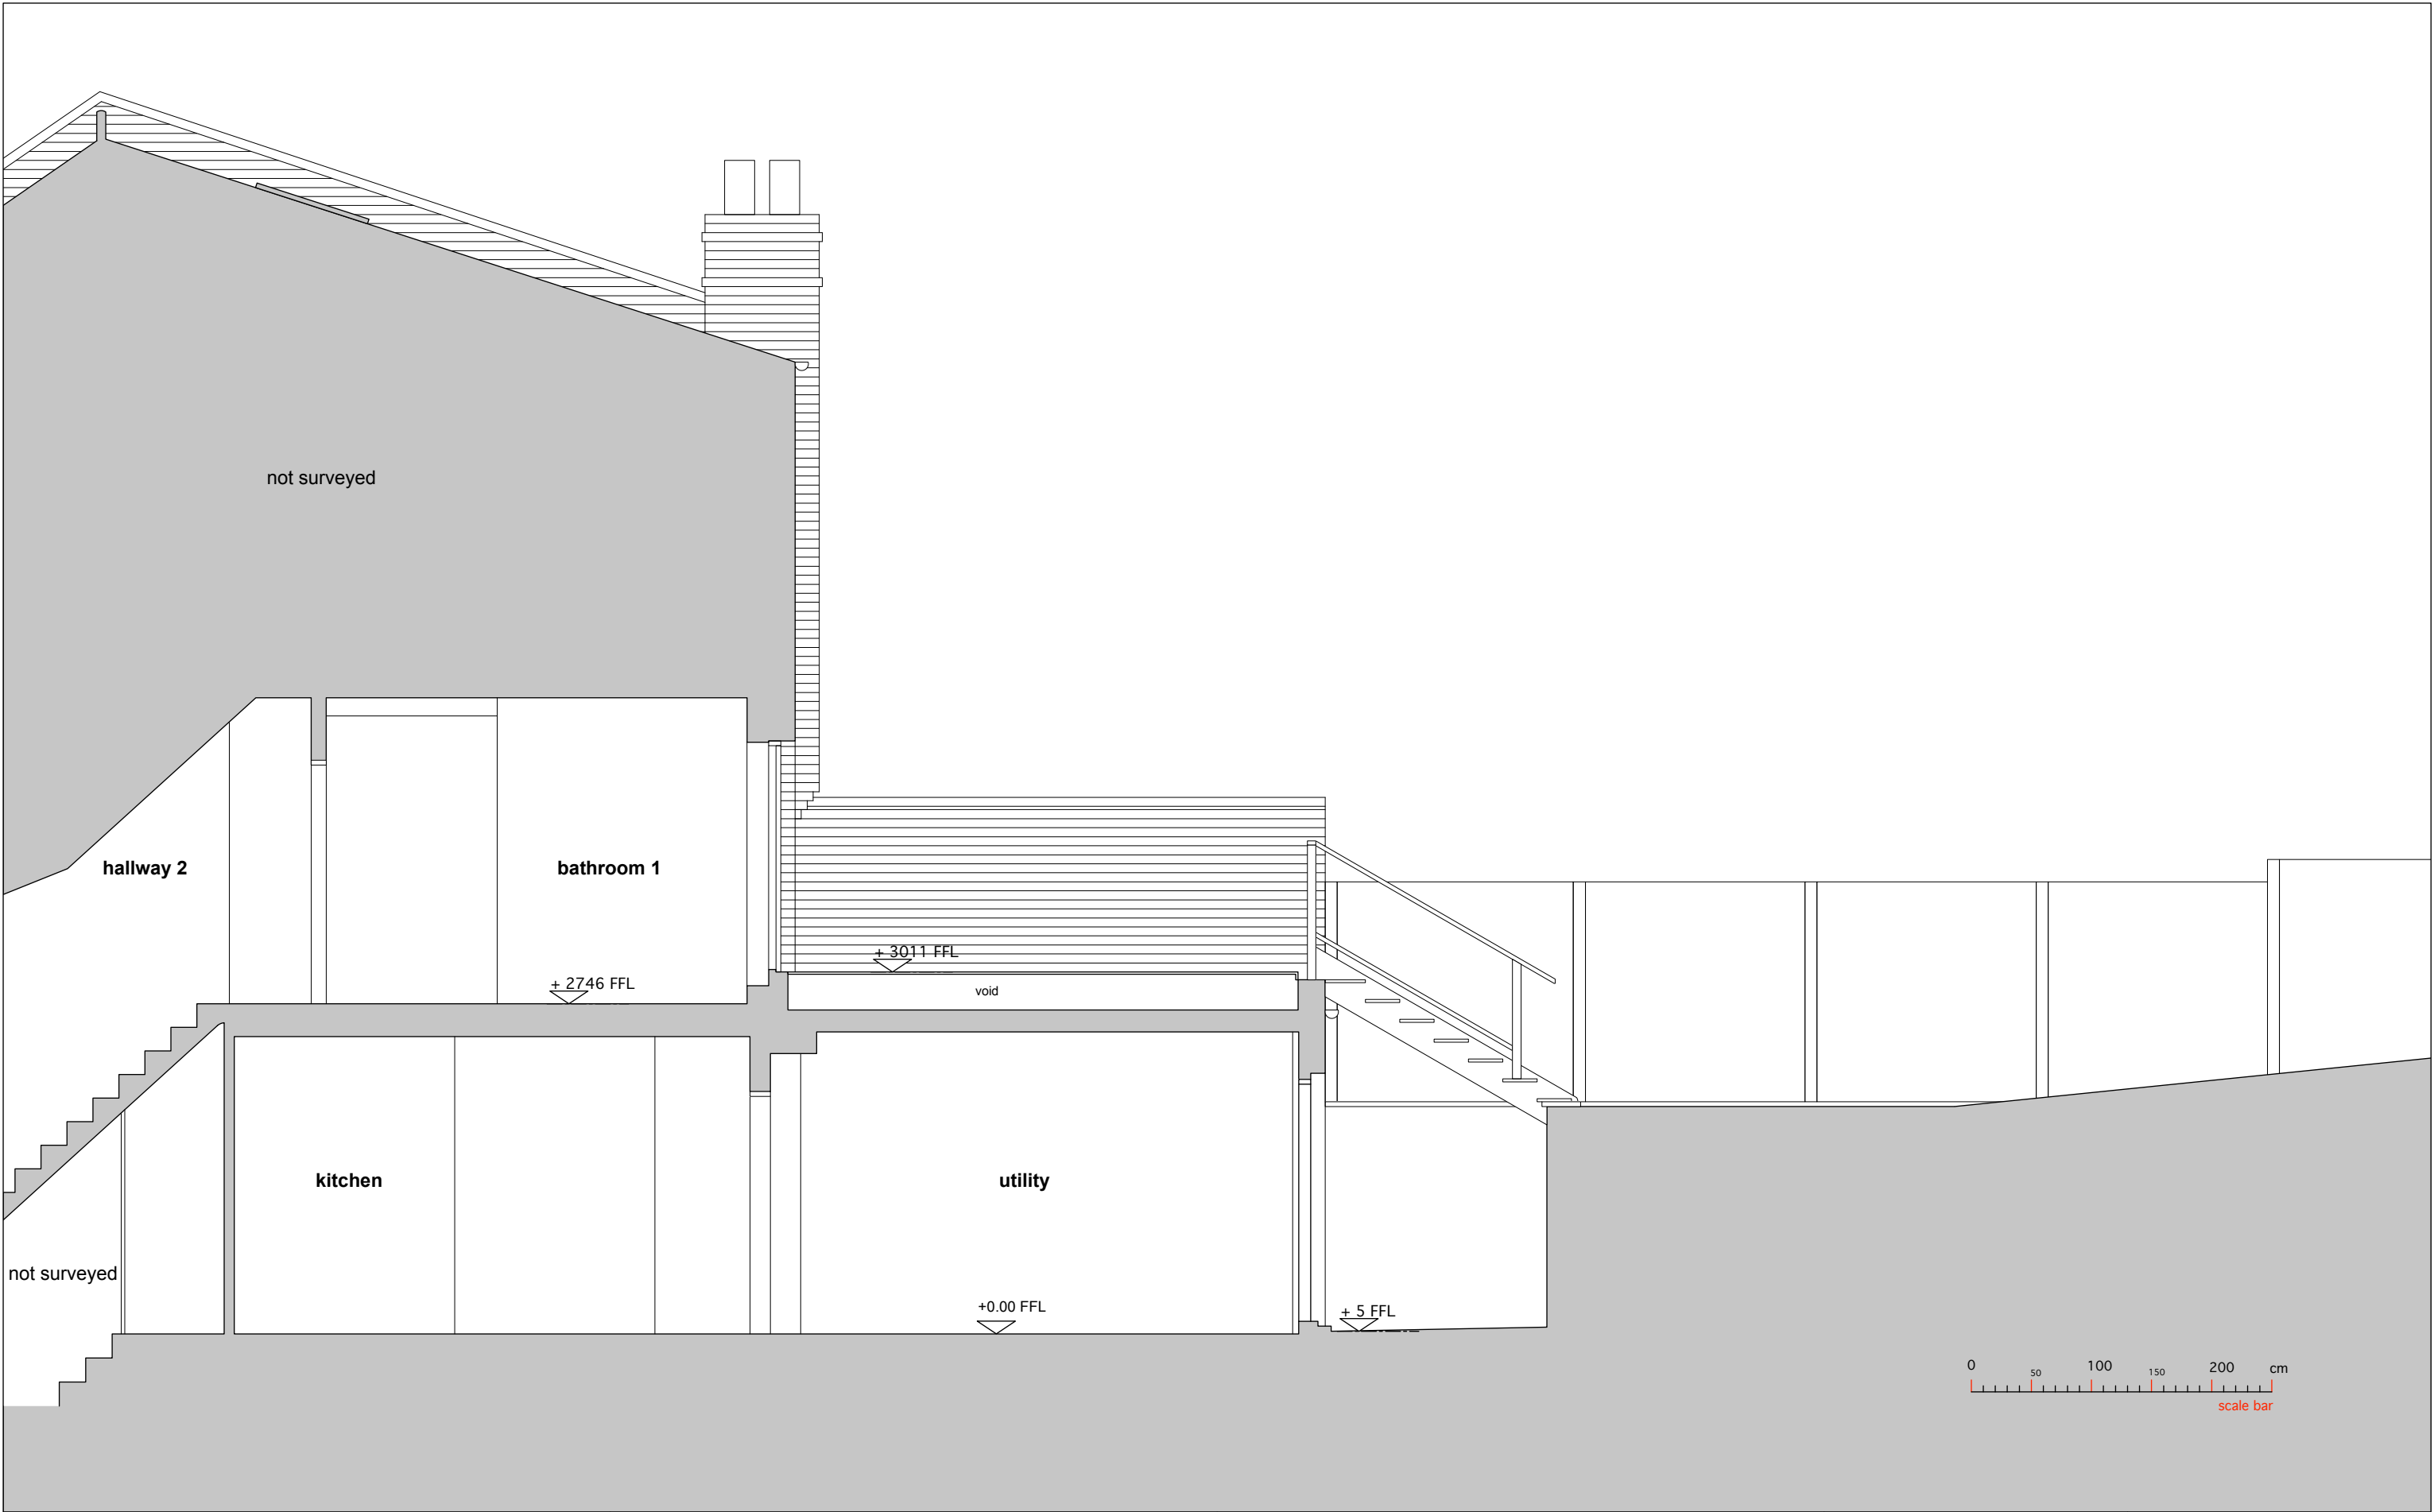

rev			date		notes		dimensions are not to be scaled from this drawing. this drawing is based on current available information and should not be relied on as accurate measurements of usable space. the contractor is responsible for checking all dimensions on site. this drawing is property of A2studio ltd. and copyright is reserved by them. the drawing is issued on condition that it is not copied or disclosed by or to any unauthorised persons without the prior consent in writing of A2studio ltd.		A2studio 106 high street, london N8 7NT T 020 7998 9066 E info@a2studio.co.uk	project	
P1		24/01/23		issued for planning		59 hillfield avenue london N8 7DS					
							title				
							existing long section				
issue			scale		date		drw no		rev		
planning			1:50 @ A3		24.01.2023		HNK A-021		P1		