


- It is assumed that all works on this drawing will be carried out by a competent contractor working, where appropriate, to an approved method statement.
- Where applicable, all significant residual risks will be highlighted below.

Notes:

KEY:

V : ISOLATING VALVE
 PRV : PRESSURE REGULATING VALVE
 SV : STOP VALVE
 FC : FLEXIBLE CONNECTION
 DCV : DOUBLE CHECK VALVE ASSEMBLY
 BV : SERVICE BALL VALVE
 DC : DRAINCOCK
 PS : PRESSURE SWITCH
 M : METER
 T : TUNDISH
 VFCS : VOLT FREE CONTACTS
 NRV : NON RETURN VALVE
 : PRESSURE GAUGE
 HU : HOSE UNION
 ST : STRAINER
 TMV : THERMOSTATIC MIXING VALVE
 SVP : SOIL VENT PIPE
 AAV : AIR ADMITTANCE VALVE
 RE : RODDING EYE
 SV : SAFETY VALVE
 T : TUNDISH
 HW : HOT WATER
 B : BATH
 WHB: WASH HAND BASIN
 WC : WATER CLOSET
 DW : DISH WASHER
 WM : WASHING MACHINE
 S : SINK
 : BELOW GROUND DRAINAGE BY OTHERS
 : HEPVO DRY TAP
 I.H : IMMERSION HEATER
 E.S : ELECTRIC SHOWER

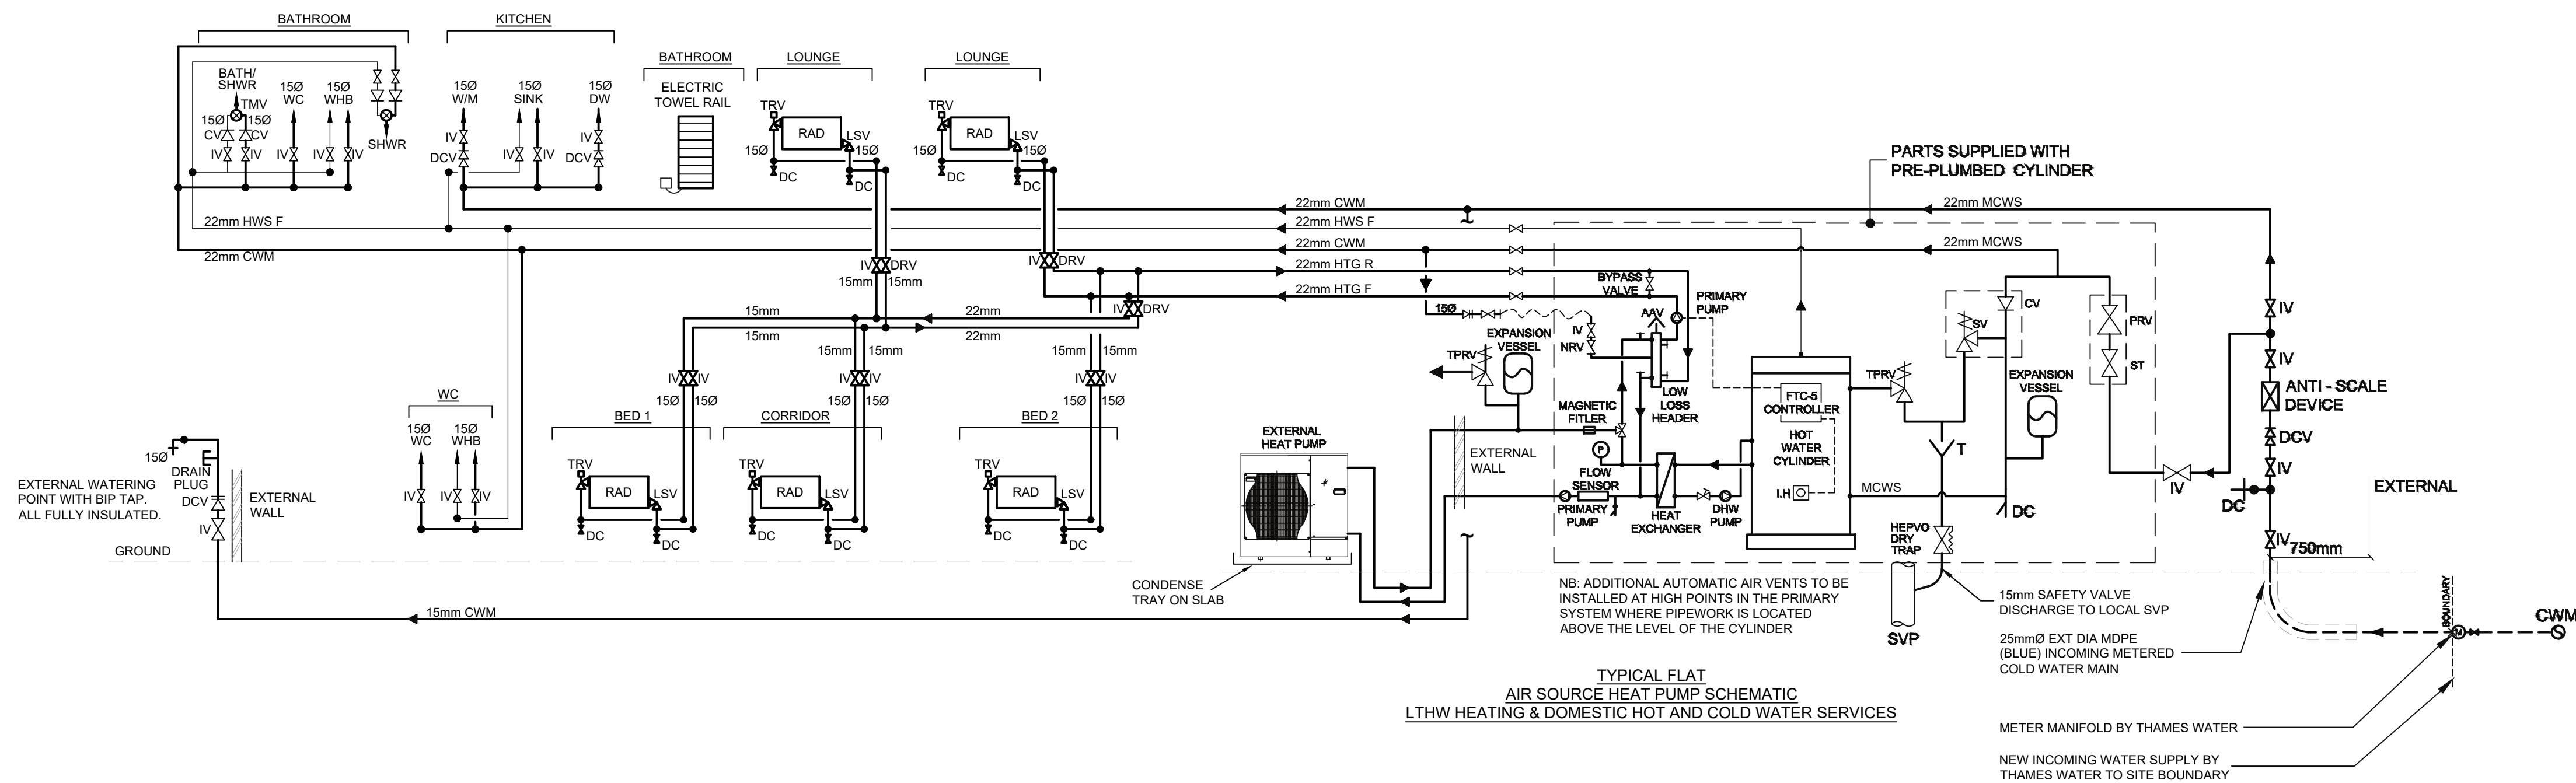

T	DEC. 22	TENDER ISSUE	RAM
Rev:	Date:	Amendments:	Drawn:

TENDER

Brontide Consulting
Building Services Consultants

Unit 15, Old Park Farm, Main Road,
Ford End, Chelmsford, Essex, CM3 1LN

Telephone: 01245 - 237336

Email: info@BrontideConsulting.com
Web: www.brontideconsulting.com

LOW CARBON
ENERGY ASSESSORS



CIBSE
Certification Ltd.

Project: 102-104 NORTHUMBERLAND PARK
TRULOCK ROAD
LONDON, N17 0TS

Title:

AIR SOURCE HEAT PUMP AND
LTHW HEATING AND DOMESTIC
HOT AND COLD WATER SCHEMATIC

Drawn:	Engineer:	Approved:	Date:
SJW	IMW	IMW	DEC. 22
Scale:	Reference File:		
1:50 @ A1	N/A		

MECHANICAL SERVICES

Drawing Number:	Revision:
9522 - M - 3103	T