


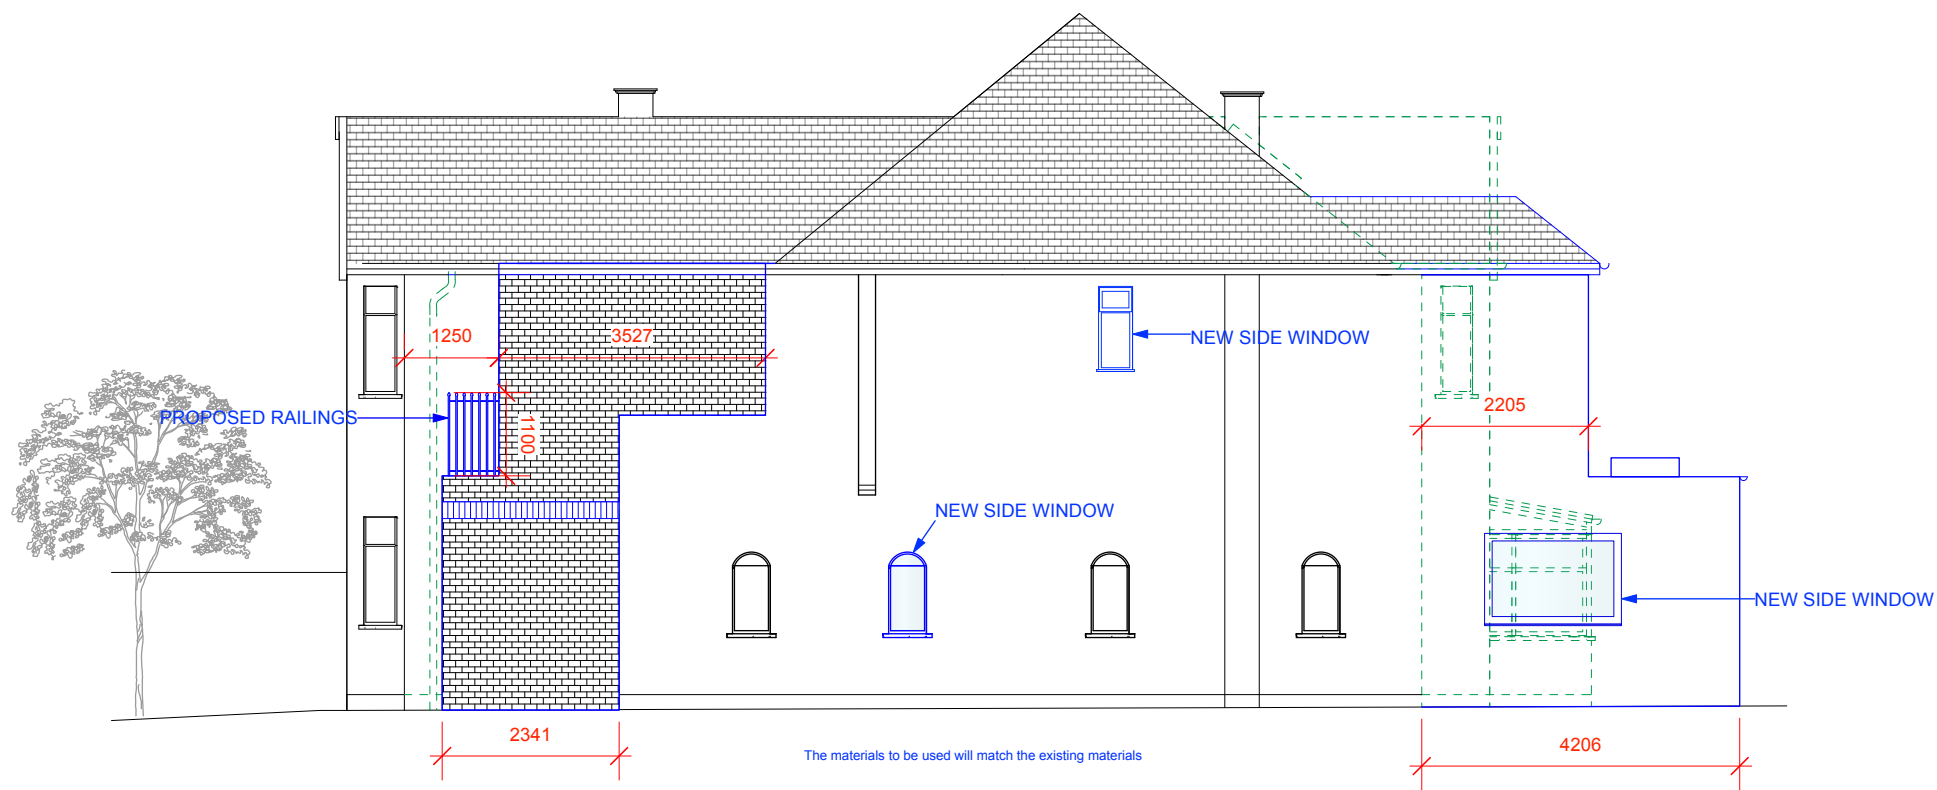

PROPOSED RHS ELEVATION

FOR PLANNING APPLICATION

REV.	DATE	DESCRIPTION	REV.	DATE	DESCRIPTION	REV.	DATE	DESCRIPTION	NOTE:	CLIENT:	PROJECT:	 SIMON MILLER ARCHITECTS T+44 (0)20 8201 9875 info@simonmillerarchitects.com simonmillerarchitects 11 Portsdown Mews Temple Fortune London NW11 7HD	DATE:	FEBRUARY 2023	
									ALL DIMENSIONS ARE IN MILLIMETERS. INCONSISTENCIES ARE TO BE REPORTED TO THE ARCHITECT IMMEDIATELY.	A.C & A.M	GROUND AND FIRST FLOOR EXTENSIONS AND INTERNAL ALTERATIONS		DRAWN BY:	TJ	
									COPYRIGHT IS HELD BY SIMON MILLER ARCHITECTS LTD.				SCALE:	1:100 @ A3	
										SITE:	DRAWING TITLE:		DRAWING NO.:	557 PL07	
										23 BANCROFT AVENUE, LONDON, N2 0AR	PROPOSED RHS ELEVATION		REVISION:	-	