


Scale 1:1250

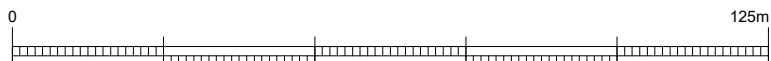

NOTES

©

This drawing is copyright and may not be reproduced, wholly or in part, without prior written consent of Owner.

Drawings should not be used to scale from and are solely for information purposes.

These drawings should not be used for Building Regulations or construction purposes.

FOR PLANNING
PURPOSES ONLY

REV	DATE	NOTE	IN

Client

MR CHARLES RICE &
MS MADELEINE TEAGUE

17 WARBERRY ROAD,
WOOD GREEN, LONDON.
N22 7TQ

Project

PROPOSED DOUBLE STOREY
REAR EXTENSION

Title

LOCATION PLAN

Scale
1:1250 @ A4

Date
FEBRUARY 2023

Drawn
AKC

Checked
-

Job Number / Drawing Number
22017-A-PL500

Revision
-

