




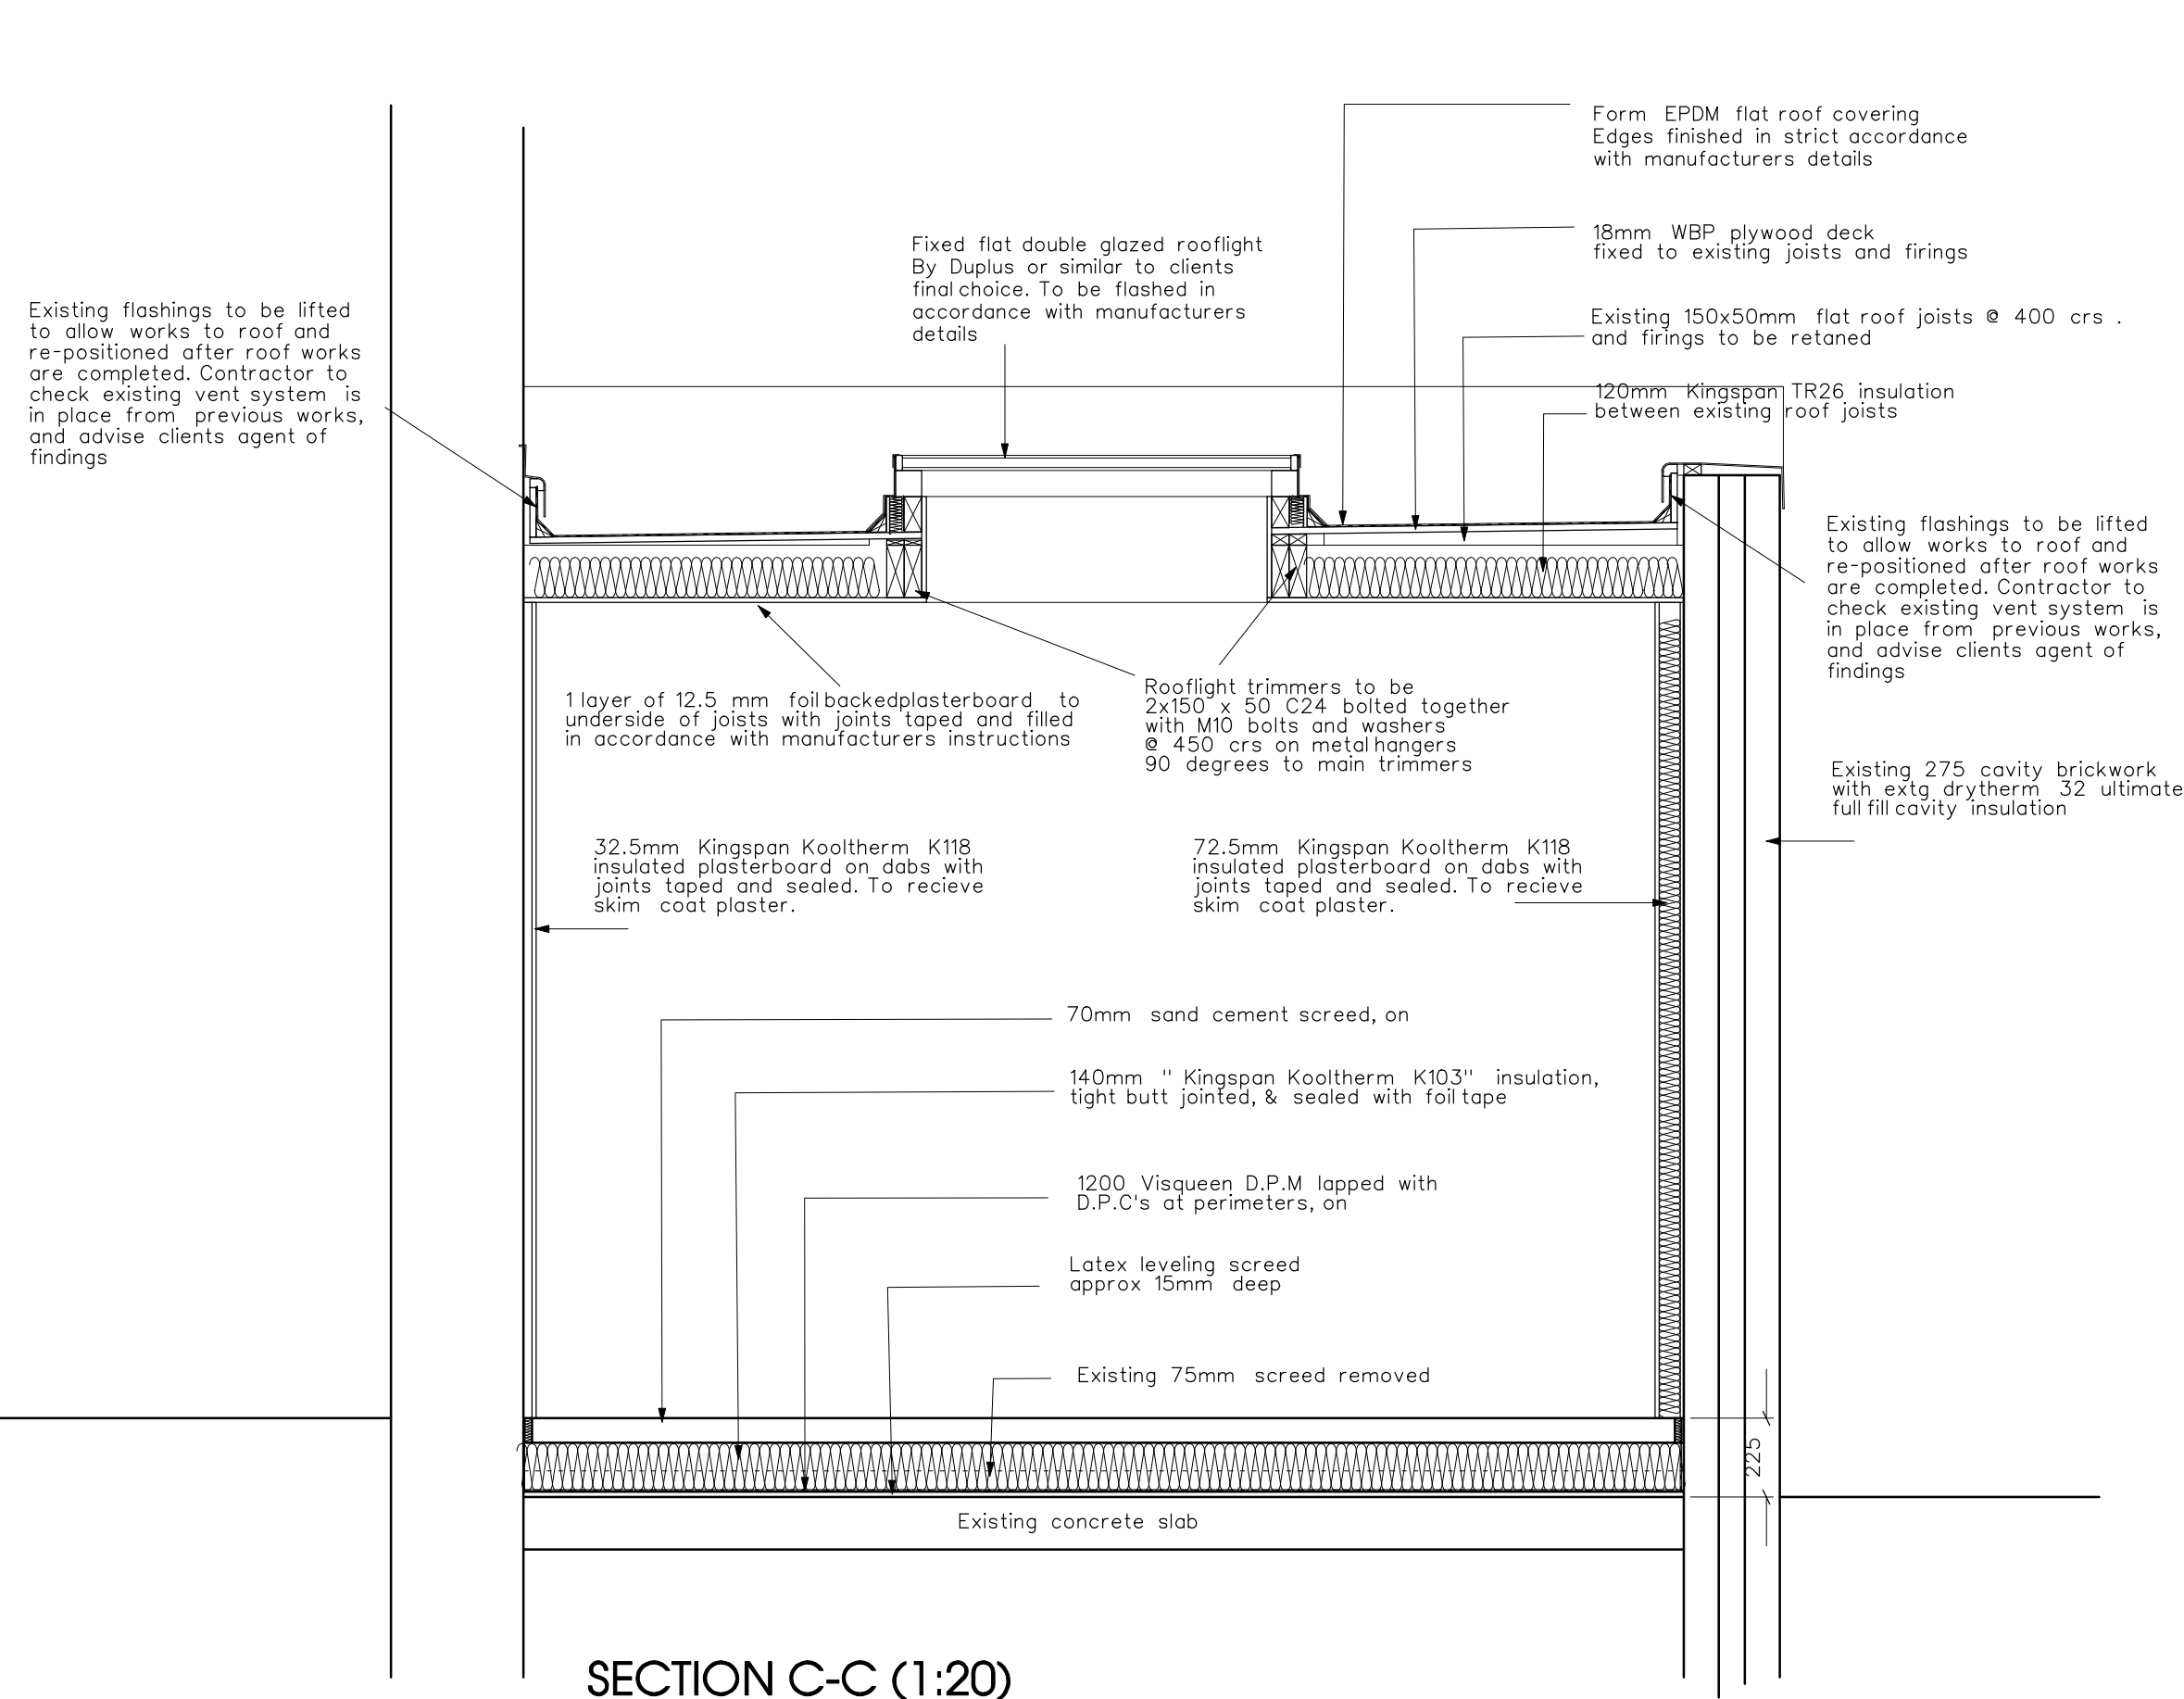


SECTION C-C (1:20)

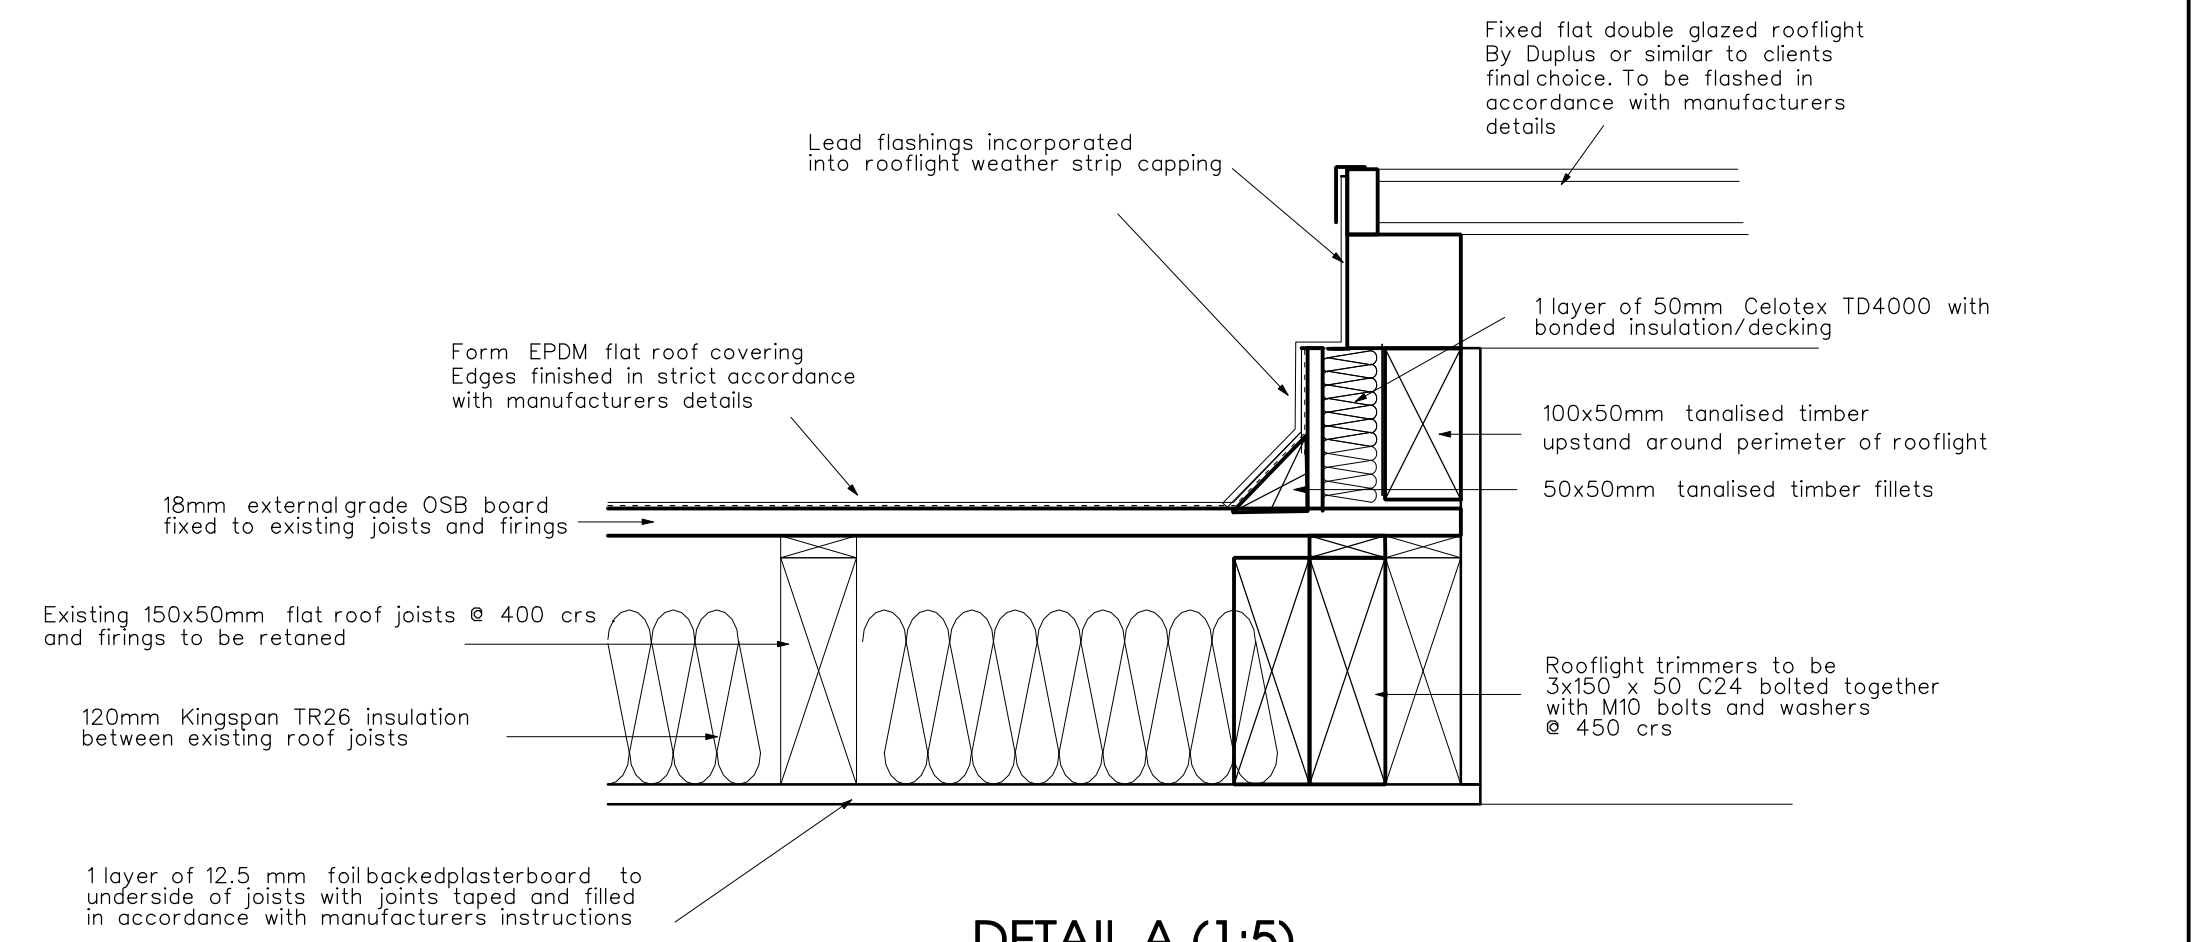


DETAIL A (1:5)

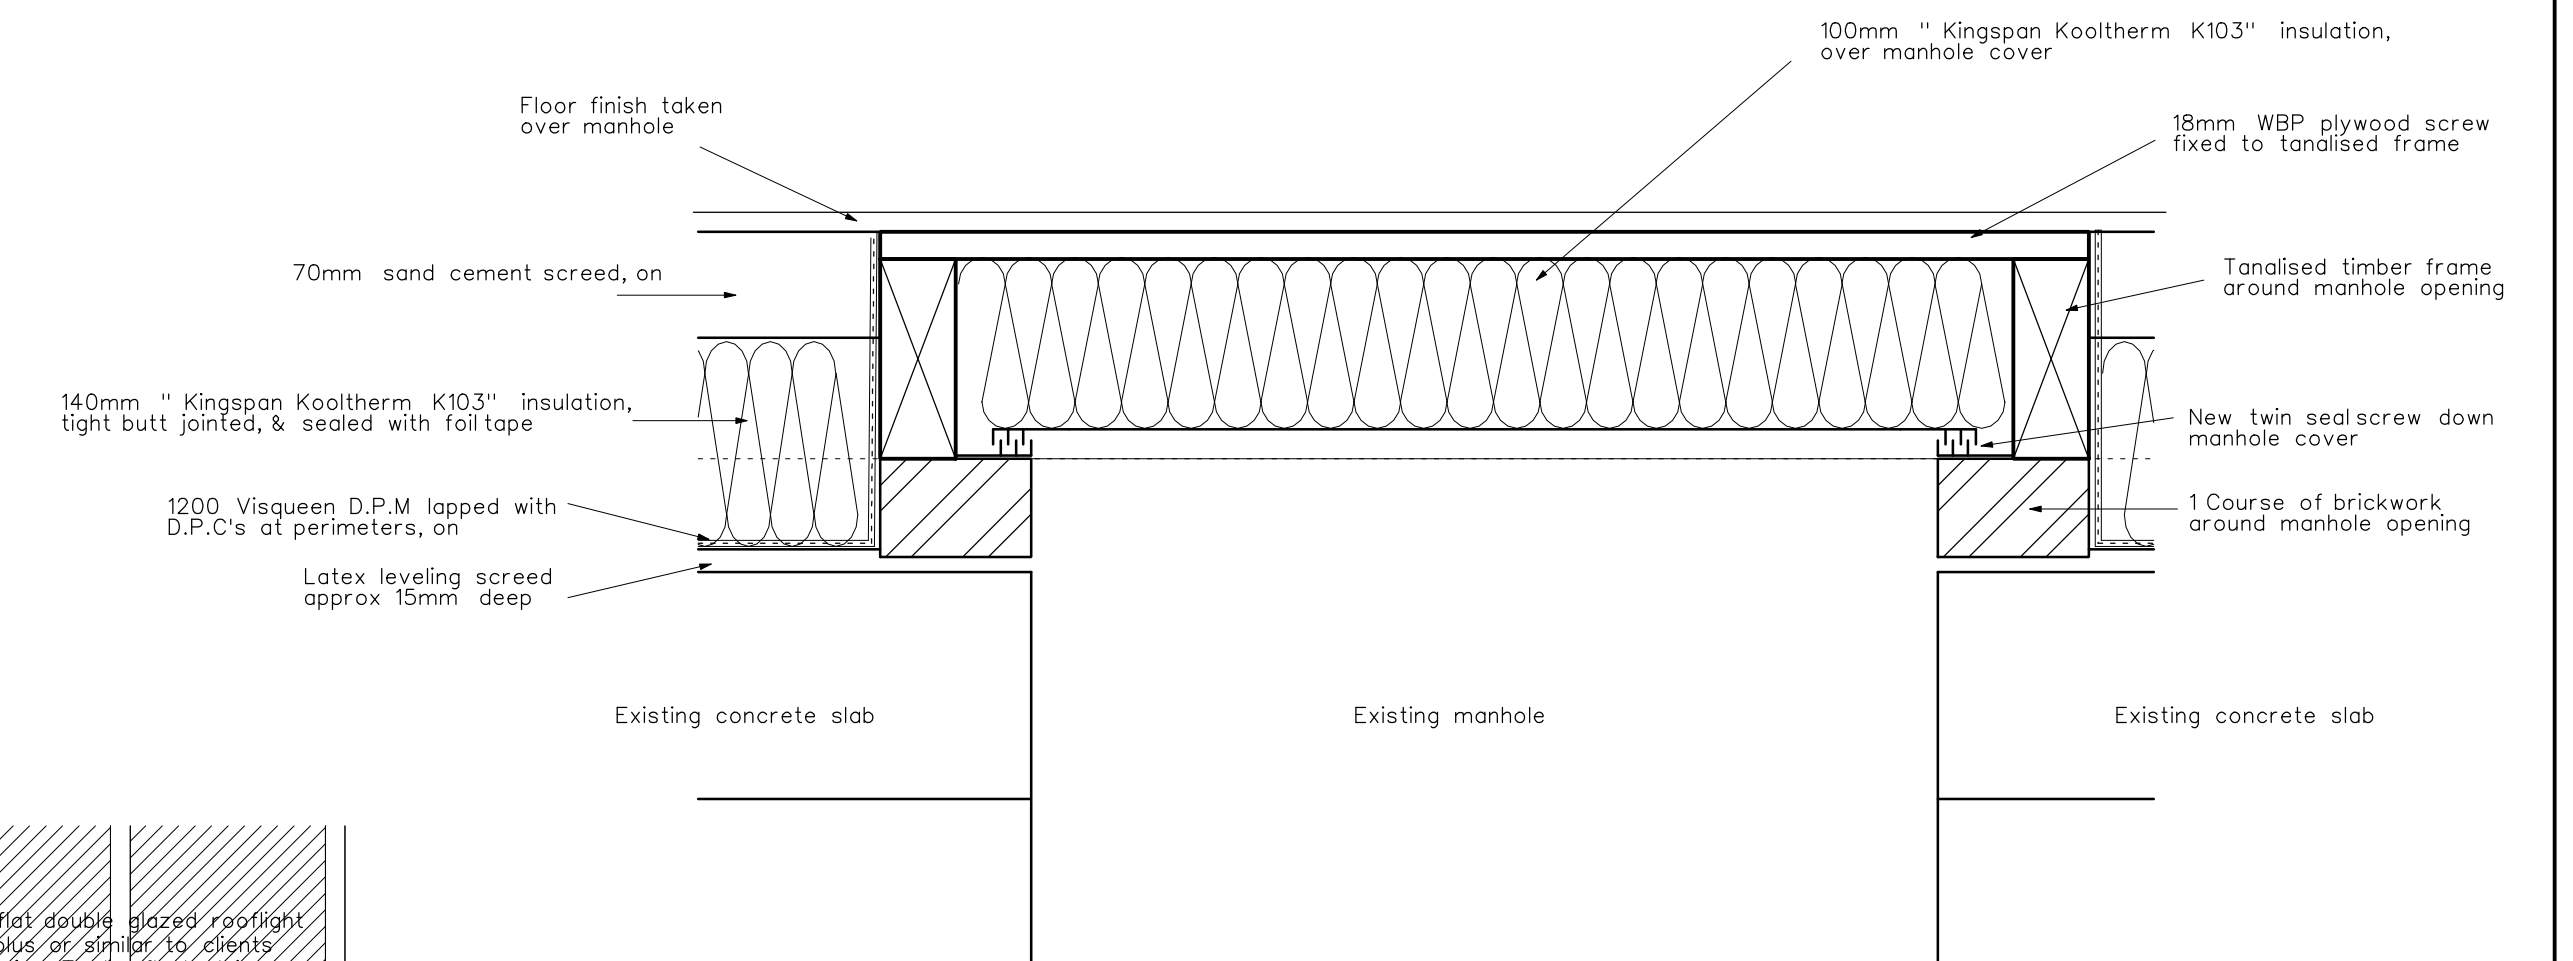

DETAIL B (1:5)

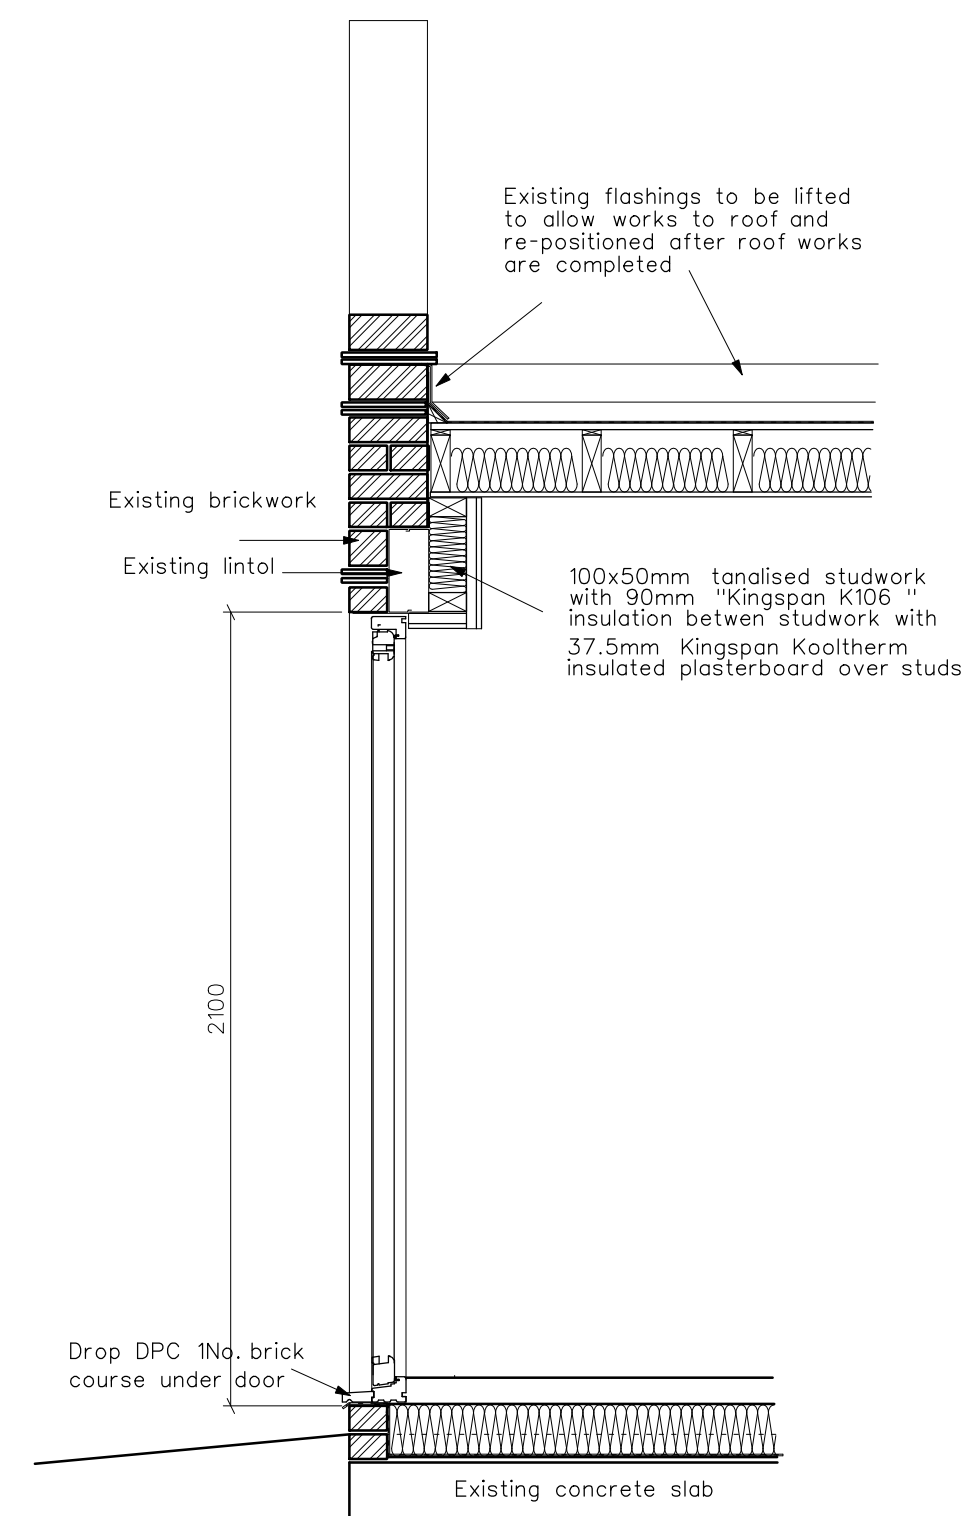

SECTION B-B (1:20)

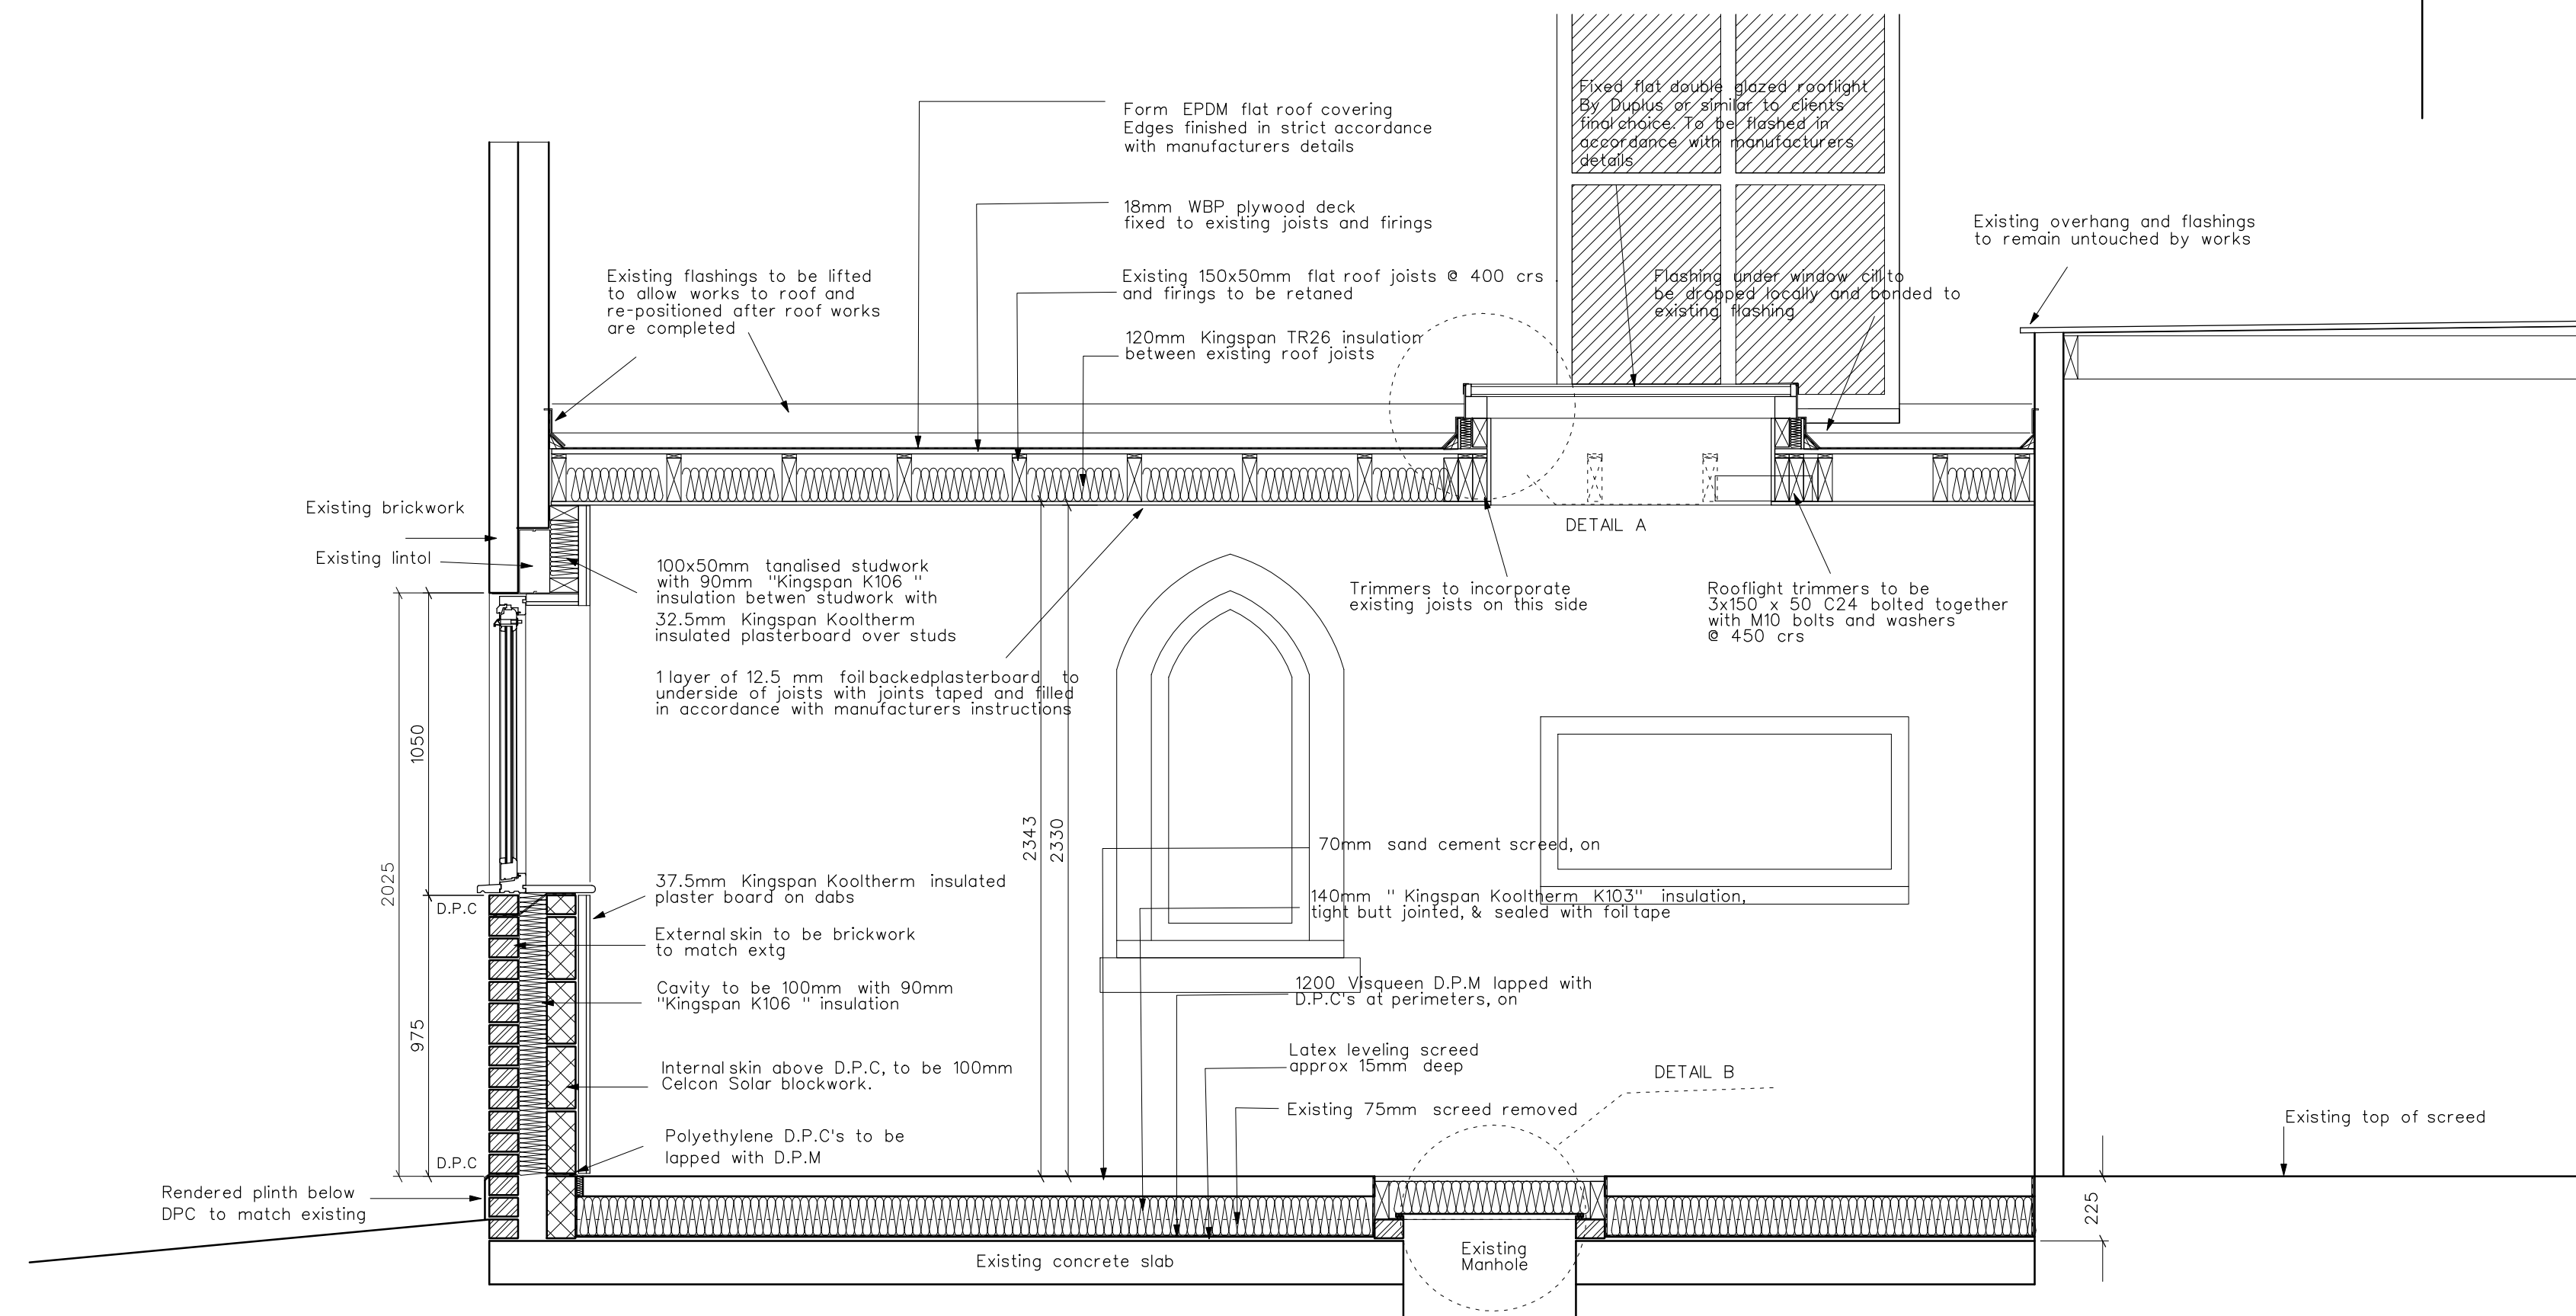

SECTION A-A (1:20)


METRES @ SCALE OF 1/50 @ A1 LANDSCAPE

Copyright

Grant Wright Associates LLP
Surveyors and Property Consultants

36 Gloucester Avenue, Primrose Hill, London. NW1 7BB
Tel 020 8440 8808 or 020 7284 5929. Fax 020 8440 7880
Email enquiries@grantwrightassociates.com : Website grantwrightassociates.com

GWA

 

CLIENT **Ms L Redmond**
ADDRESS **21 Beech Drive,
London. N2**

PROJECT **Garage conversion to
habitable room**
DRAWING TITLE **Proposed Sections & detail**

DATE 14/02/23	SCALE 1:20 & 1:5	
JOB No.	Drawing No. 21/BD/BC/04	REV