

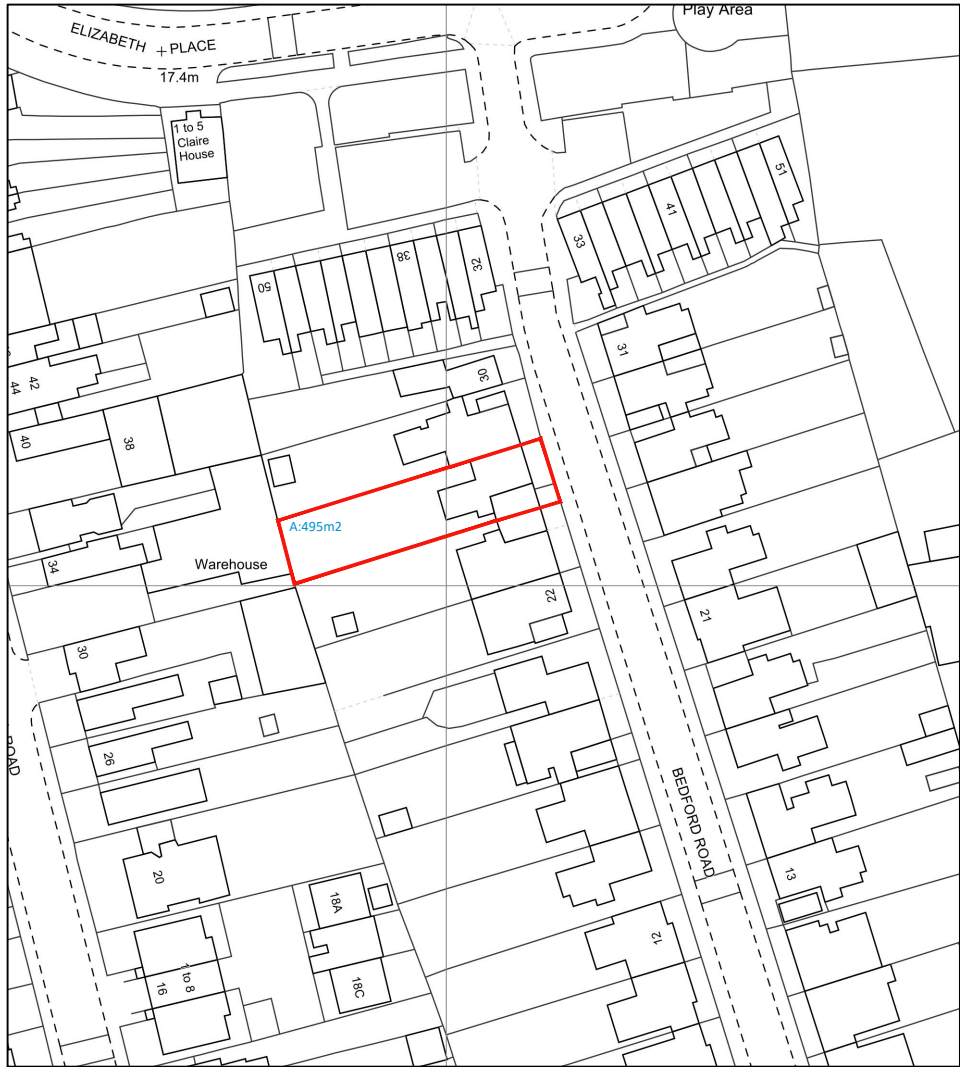


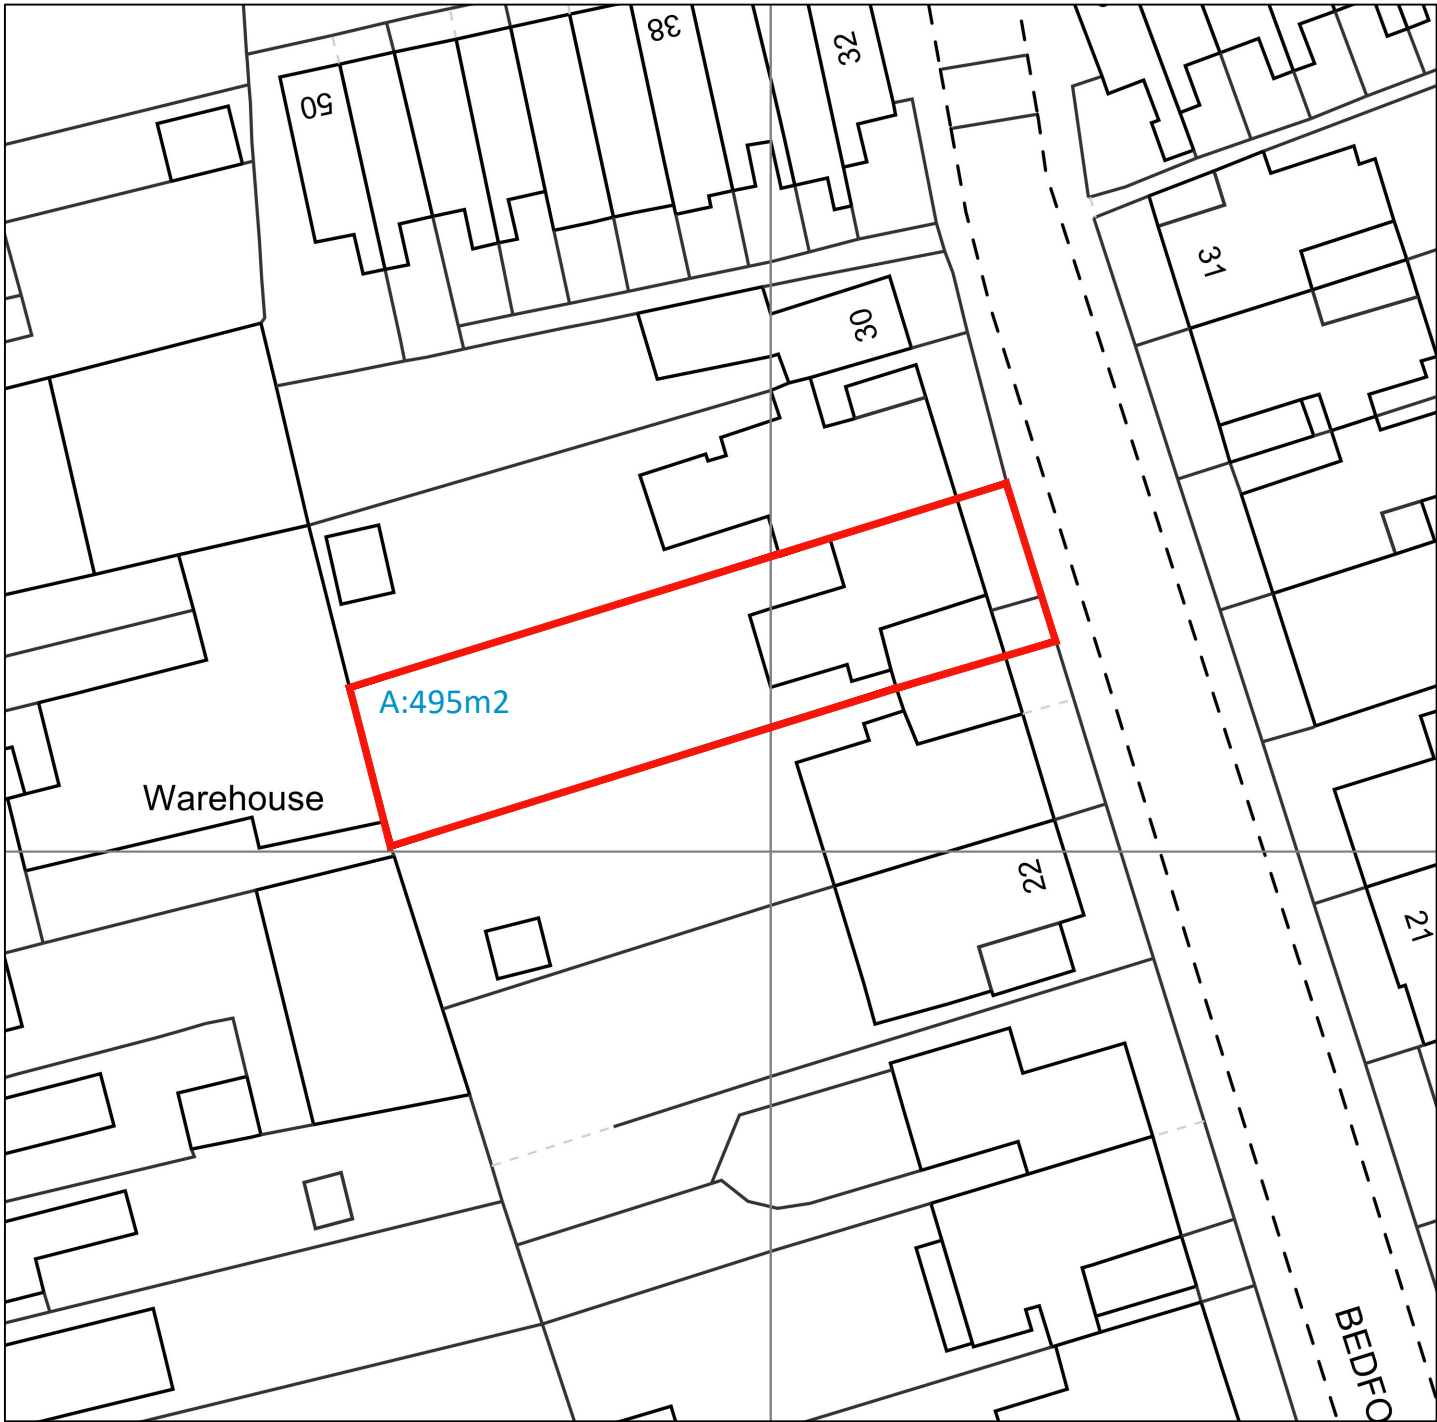

1 Location Plan
Scale: 1:1250 @ A3
Scale Bar 1:1250 12.5 0 12.5 25 50 m

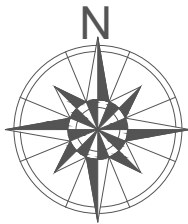

2 Block Plan
Scale: 1:500 @ A3
Scale Bar 1:500 5 0 5 10 25 m

P1	Planning	AS	SM	16.11.2022
Rev	Description	By	QA	DD.MM.YY

© This drawing and any design hereon is the copyright of Potter Raper and must not be reproduced without their written consent. All drawings remain the property of Potter Raper. Figured dimension only to be taken from this drawing. All dimensions to be checked on site. Please inform Potter Raper immediately of any discrepancies before work proceeds.

Client	Wates
Project Name	Capital Works
Project Location	26 Bedford Road Haringey London N15 4HA

Sheet Name	Location & Block Plans
Project Status	Planning
Drawing Nr.	BE091-PR-BR-ZZ-M2-B-PL001

Scale	As indicated @ A3
 Duncan House 1A Burnhill Road Beckenham Kent BR3 3LA Tel: 020 8658 3538	