




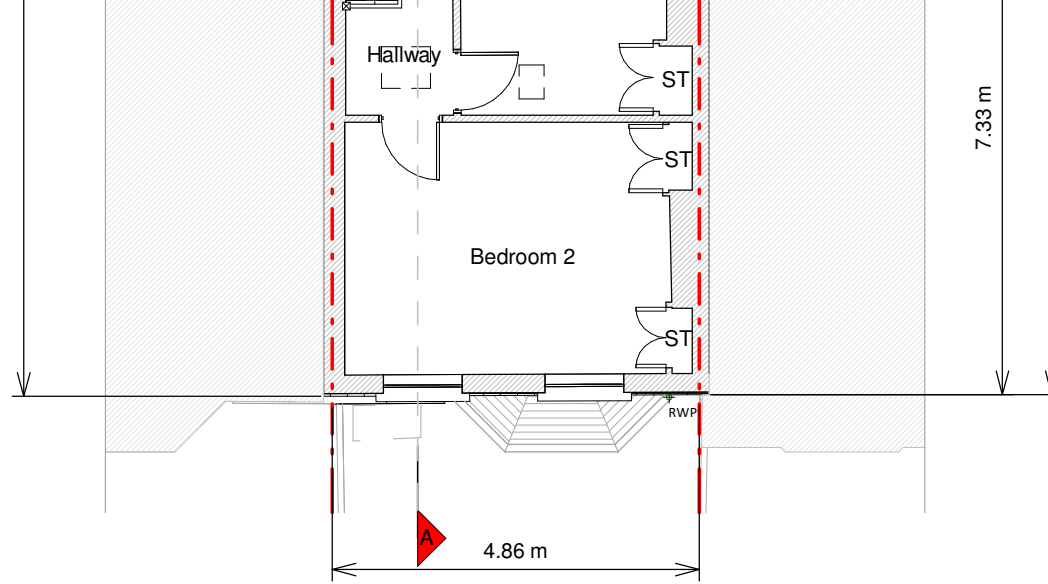


First Floor Plan

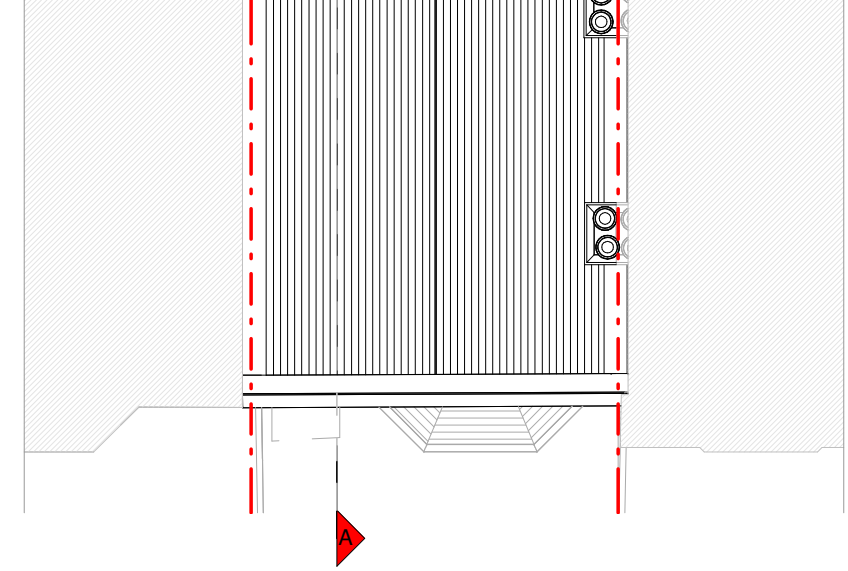


Roof Plan

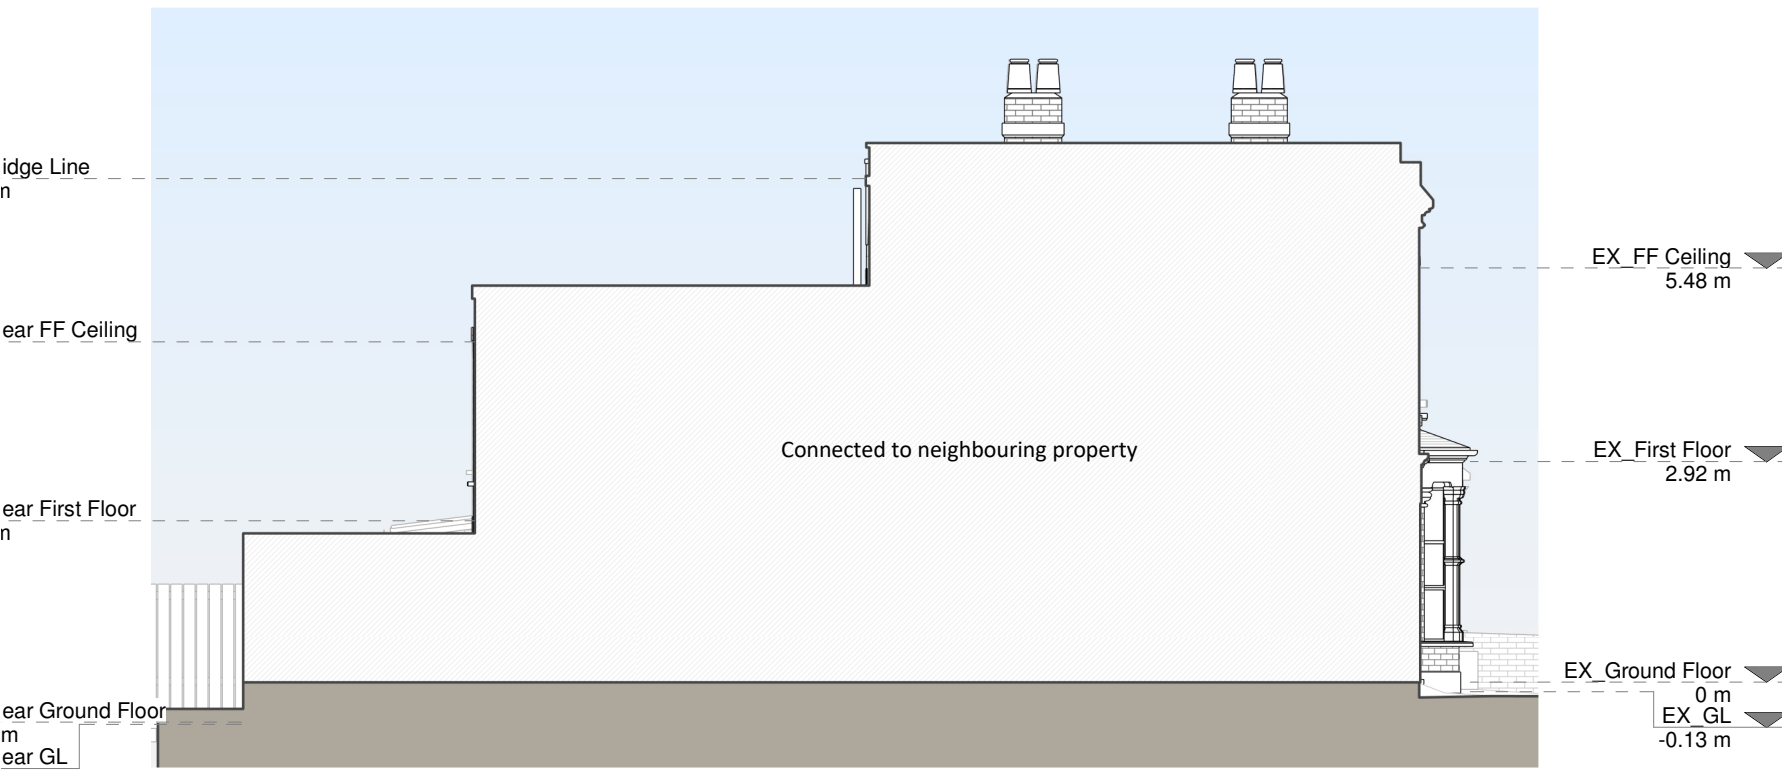


Left Side Elevation

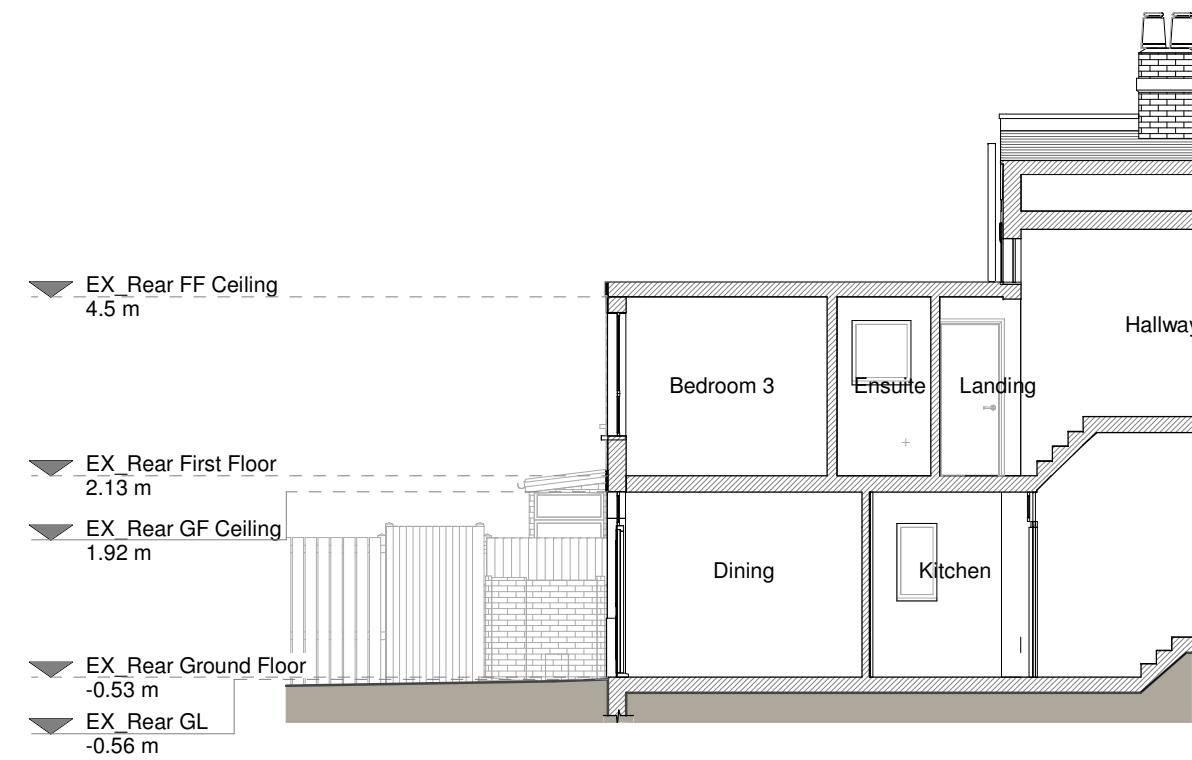


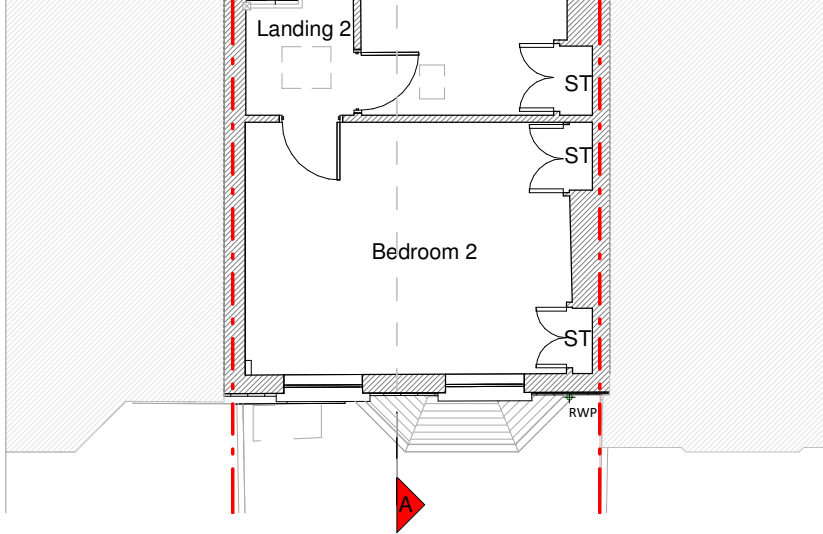


First Floor Plan

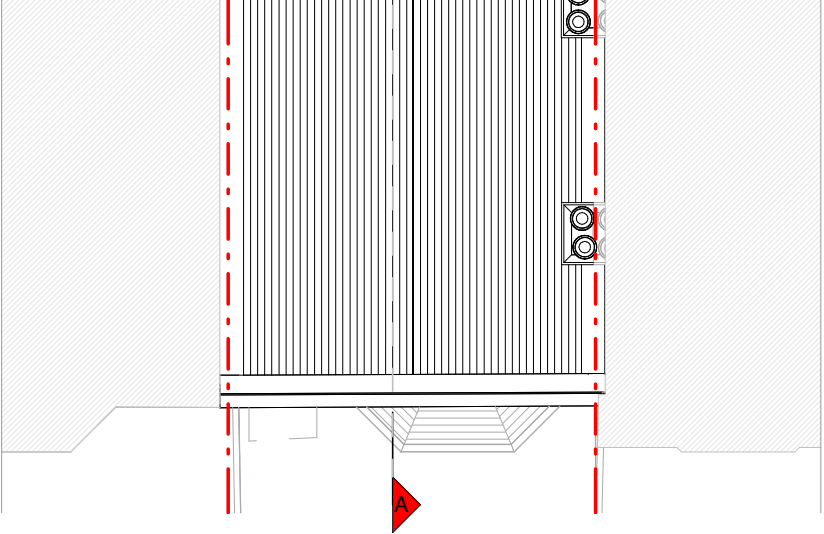


Roof Plan

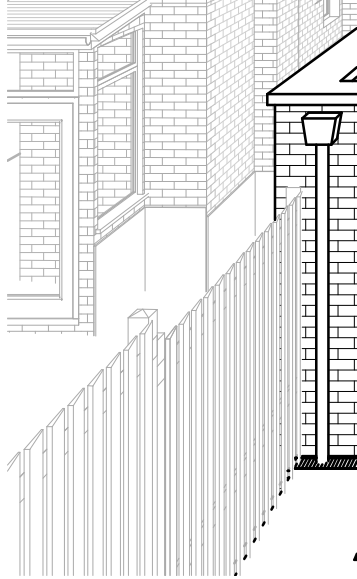

Rear View

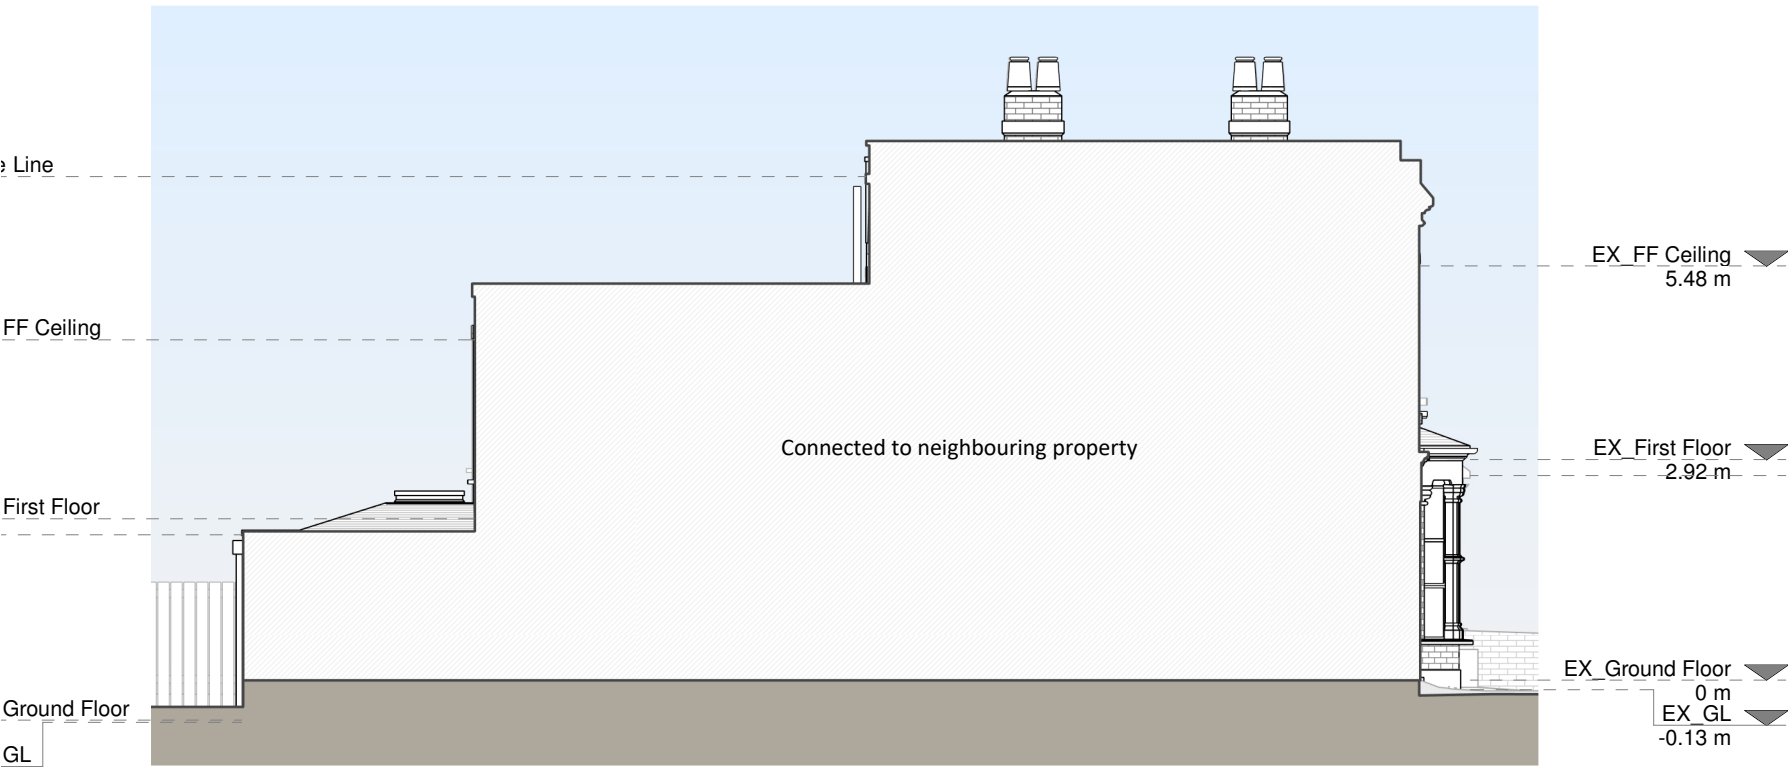

Left Side Elevation

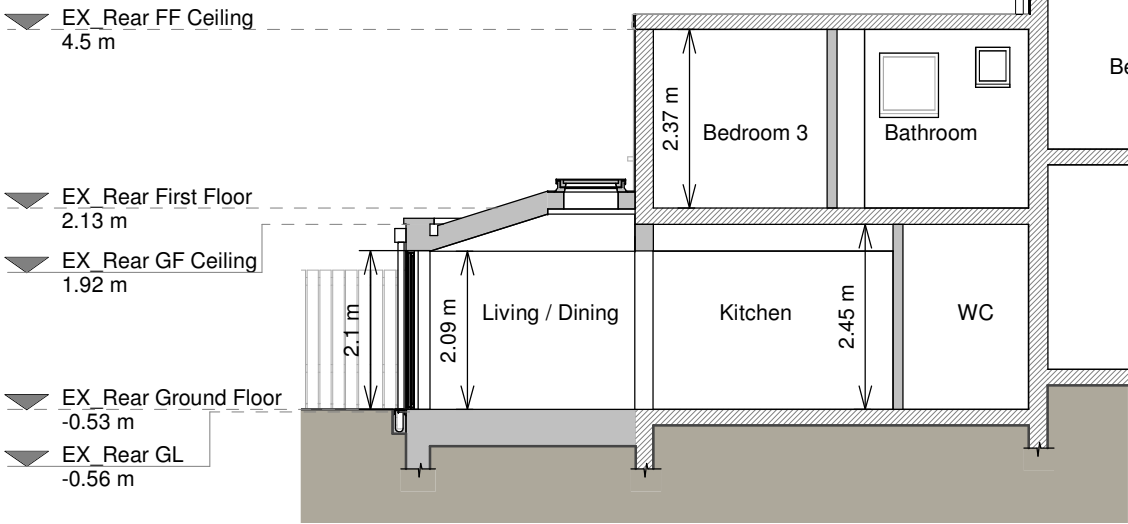

Section A-A