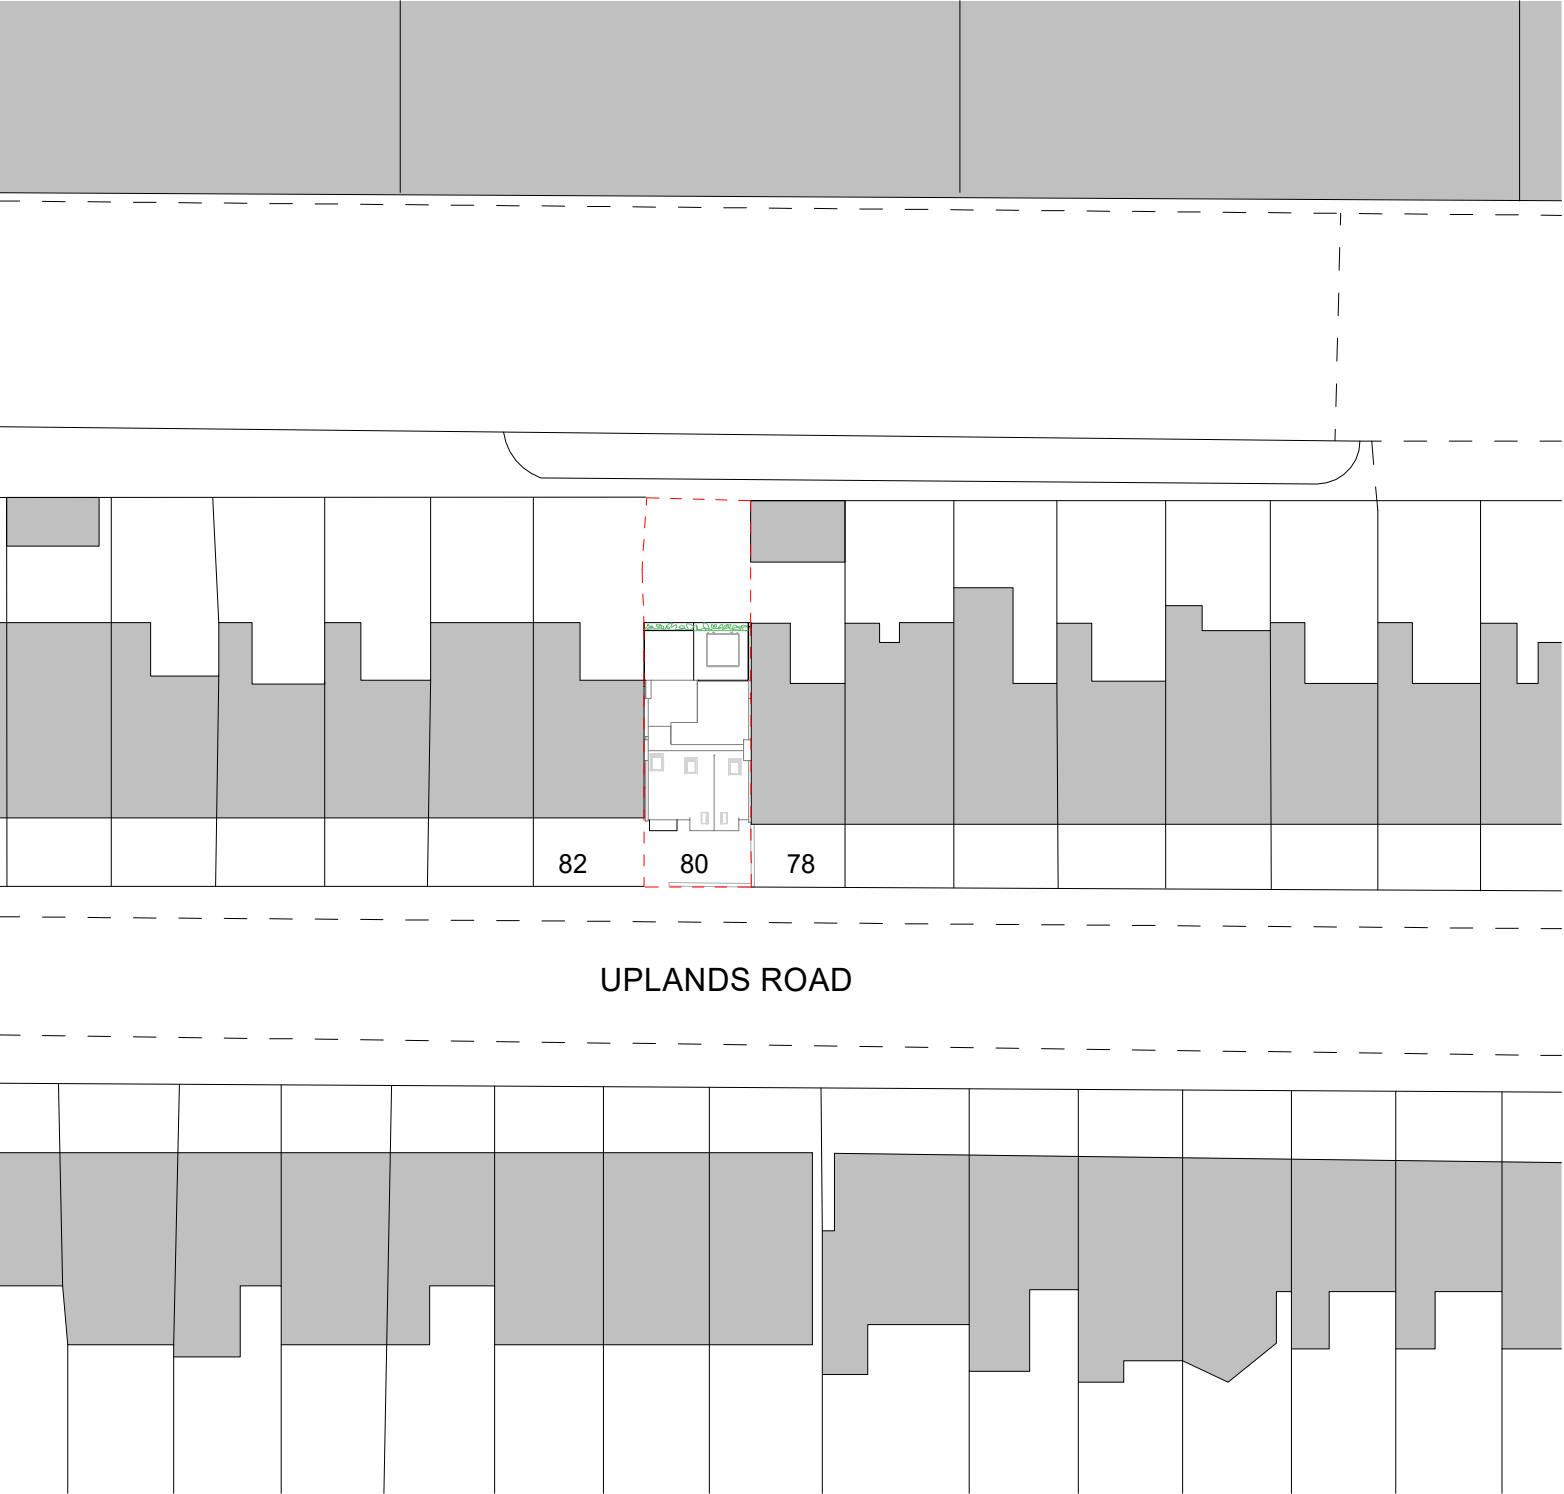


CANO
ARCHITECTS

helen@CANOarchitects.com
www.CANOarchitects.com

Project: **80 Uplands Road**

Name: **Block Plan** 16.02.23

Num: **A100** Scale @ A3: 1 : 500