


LOCATION PLAN 1:1250@A3

Any errors and omissions to be reported to the Architect prior to commencement. Dimensions and areas are based on survey information provided by the client. This drawing is copyright © STOCKWOOL. All dimensions to be checked on site. For Planning Purposes Only

rev	date	description
-----	------	-------------

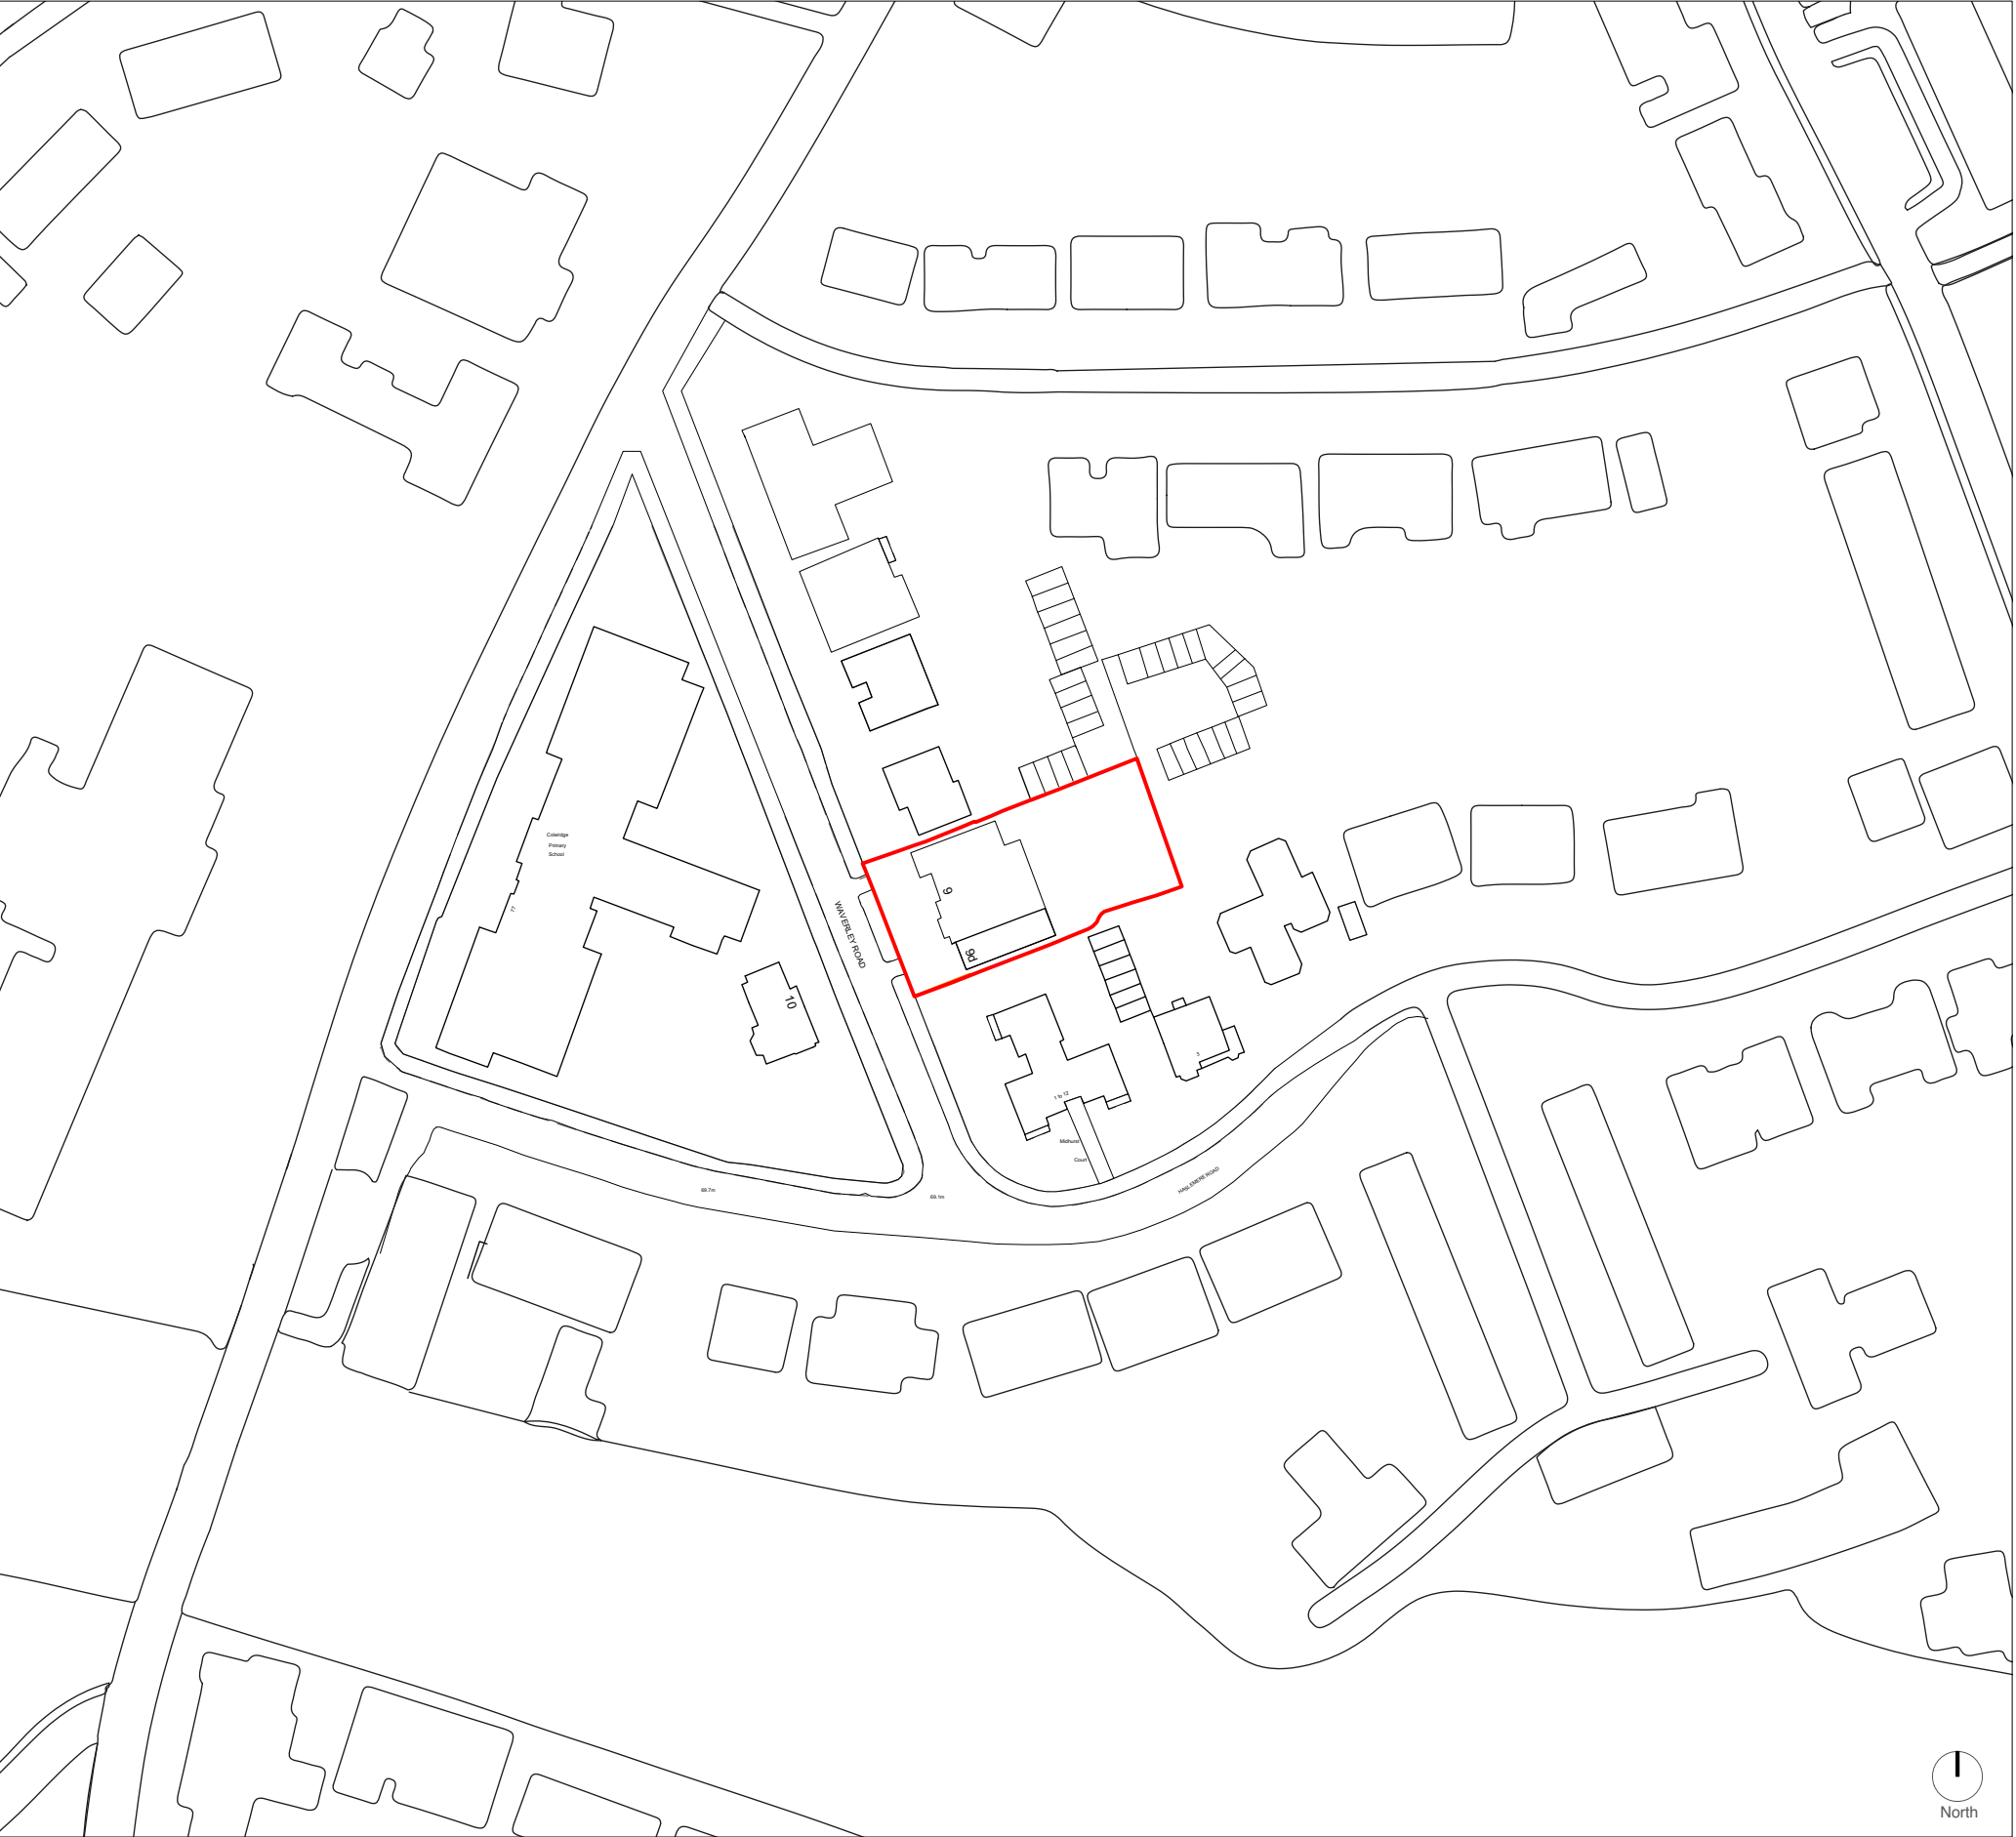

The Pump House 19 Hooper Street
London E1 8BU 020 7264 8600
info@stockwool.co.uk

Client
PROPERTY EMPIRE LIMITED

Project
9 WAVERLEY ROAD, N8 9QS

Drawing
Location Plan

Status
PLANNING

Scale 1:1250@A3
CAD File 3518-PL(20)--ProposedPlans
Date 21.05.21
Drawn TP/NC
Checked JW

Project no_Drawing no	Revision
3518-PL(20)001	-