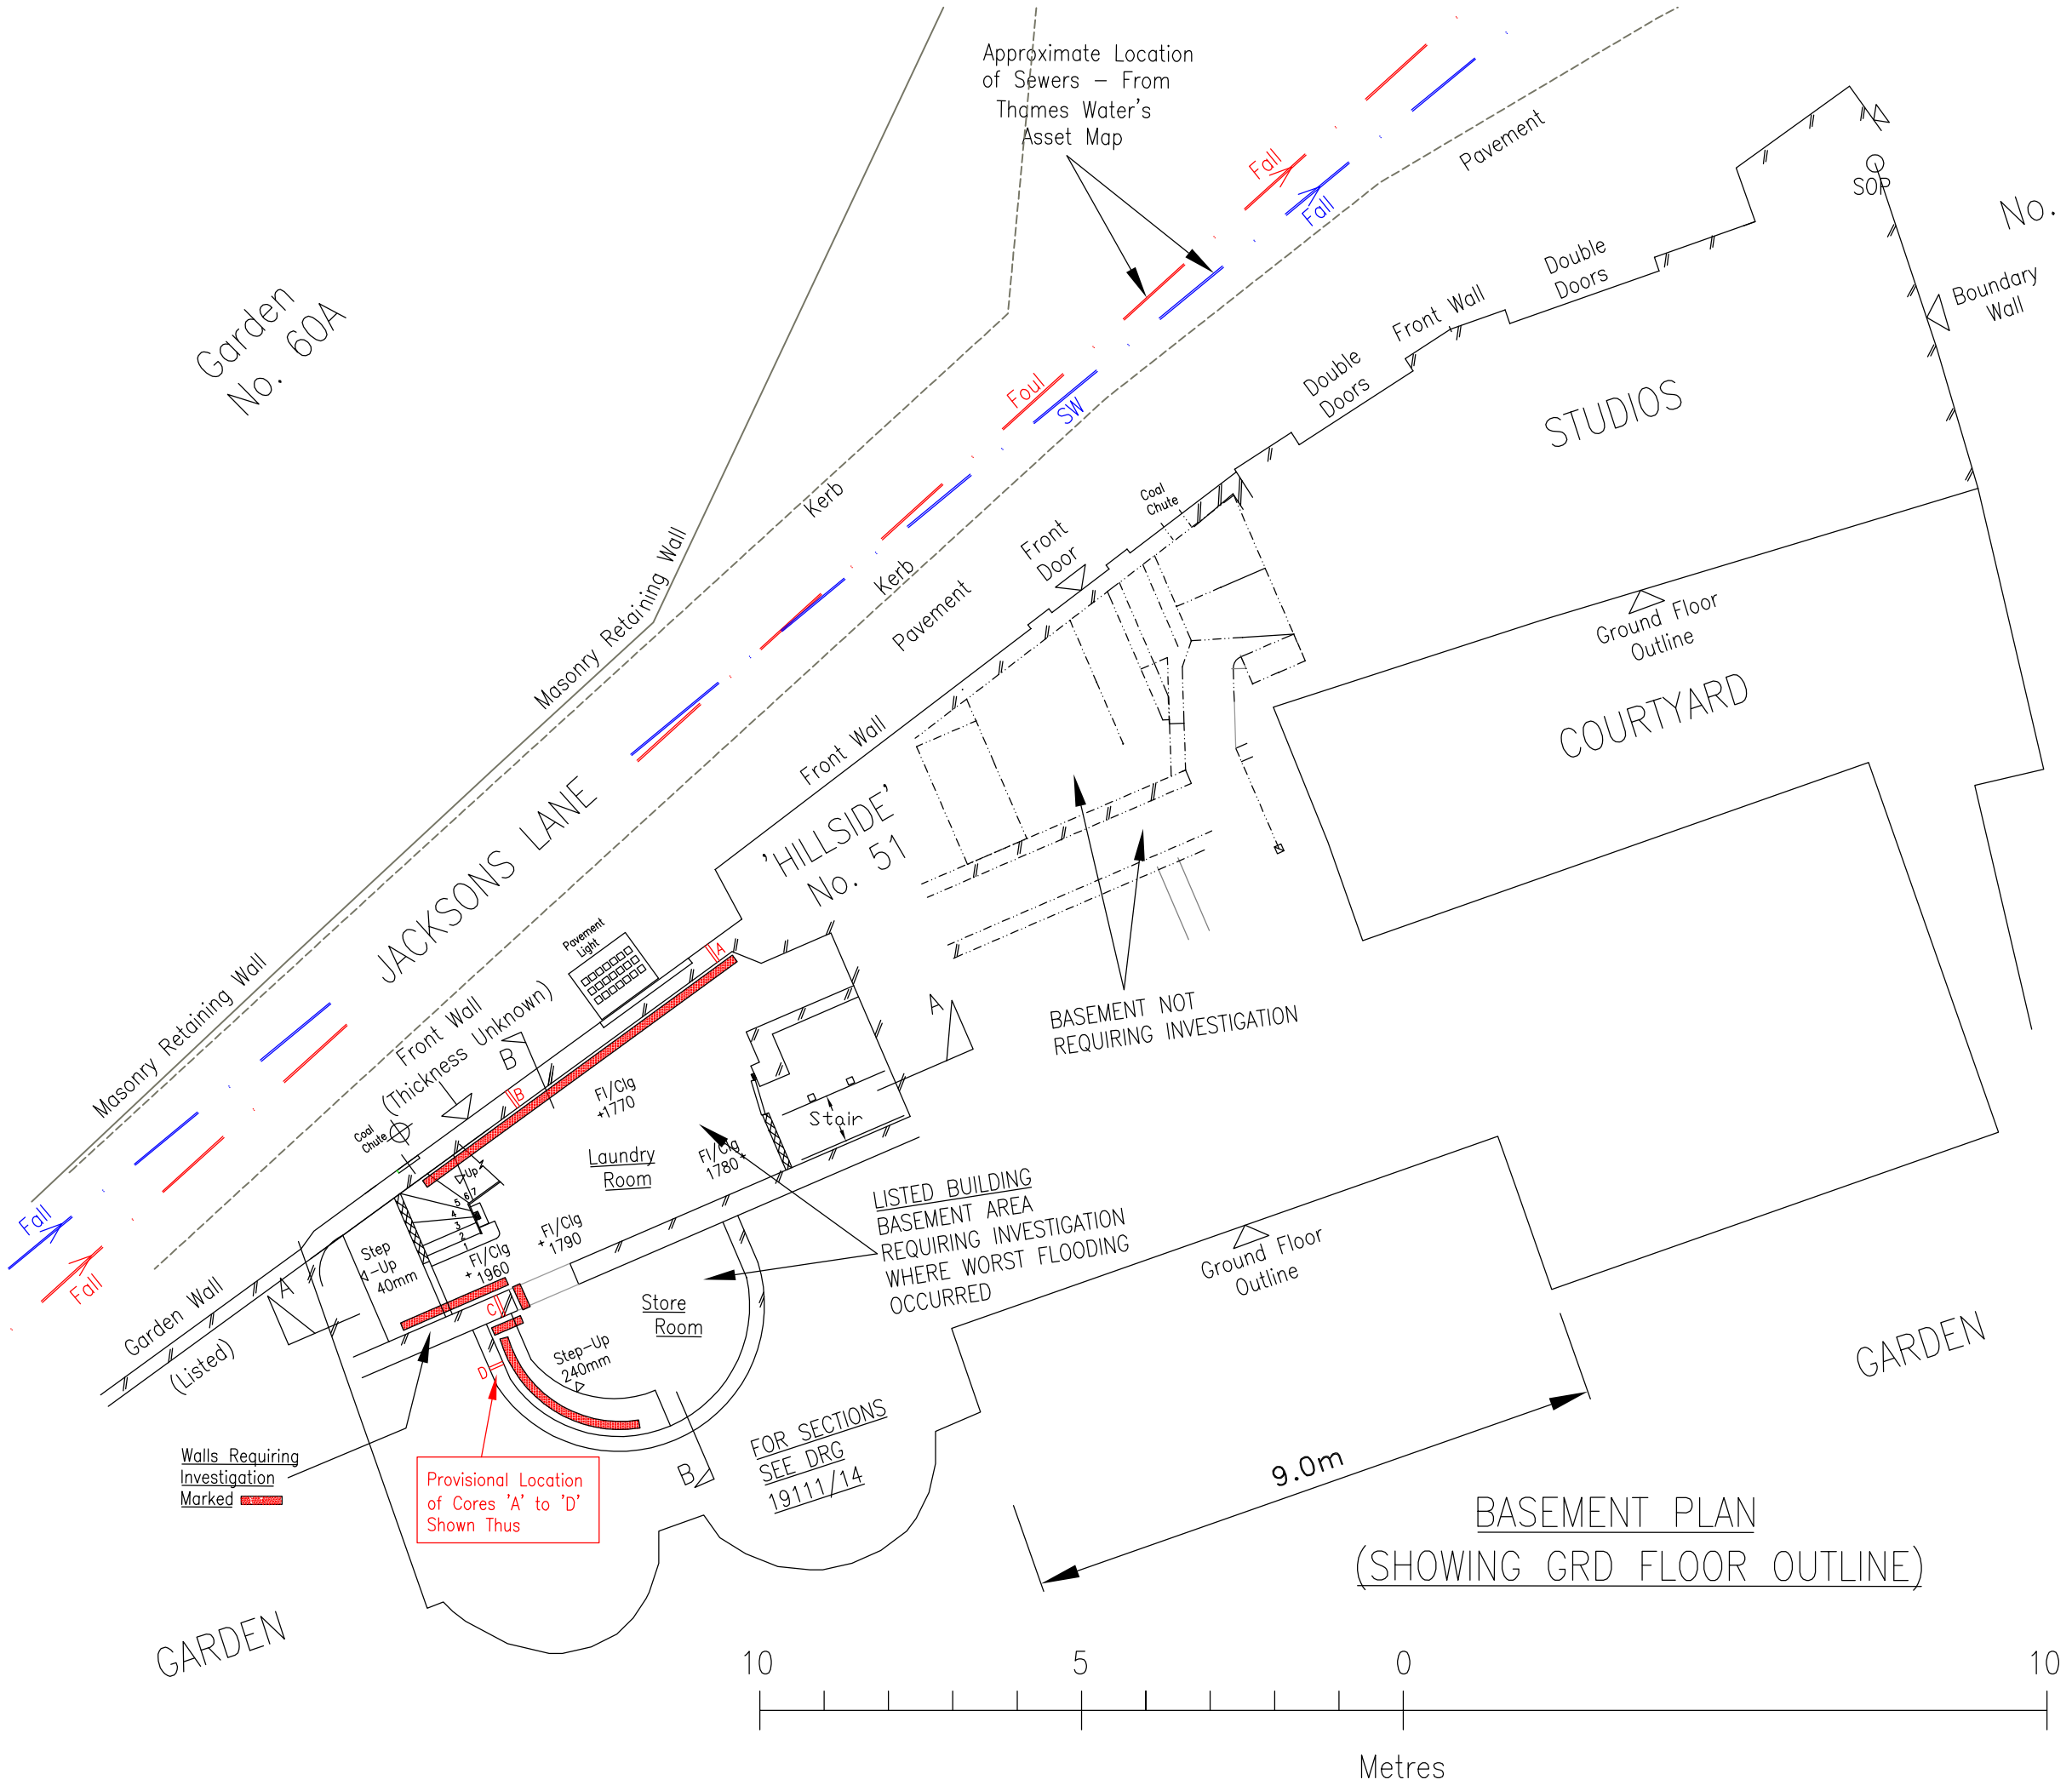


General Notes

1 Crown Copyright 2020 OS 100035409 Drg based on Ordnance Survey Info (Order 011376997)

C03	LISTED BUILDING CONSENT	23.02.23
C02	BASEMENT ADDED	05.07.22
C01	PLANNING ISSUE	17.07.20

REVISION

Contract
'HILLSIDE'
51 JACKSONS LANE
HIGHGATE
LONDON N6 5SR

Drg Title
BASEMENT PLAN

Client
Phantasie Properties
Stephanie Berni
Ivan Dodd

A3	Scale	Date	By	Chkd
	1:100	July '20	cjc	

DRG No. 19111 / 13 C03

X:\Drawings\bas\2019\19111 (51 jacksons lane - cellar flood)\drawings\19111 13-C03_022323.dwg, 13, 23/02/2023 12:26:33, 1:1