


LOCATION MAP

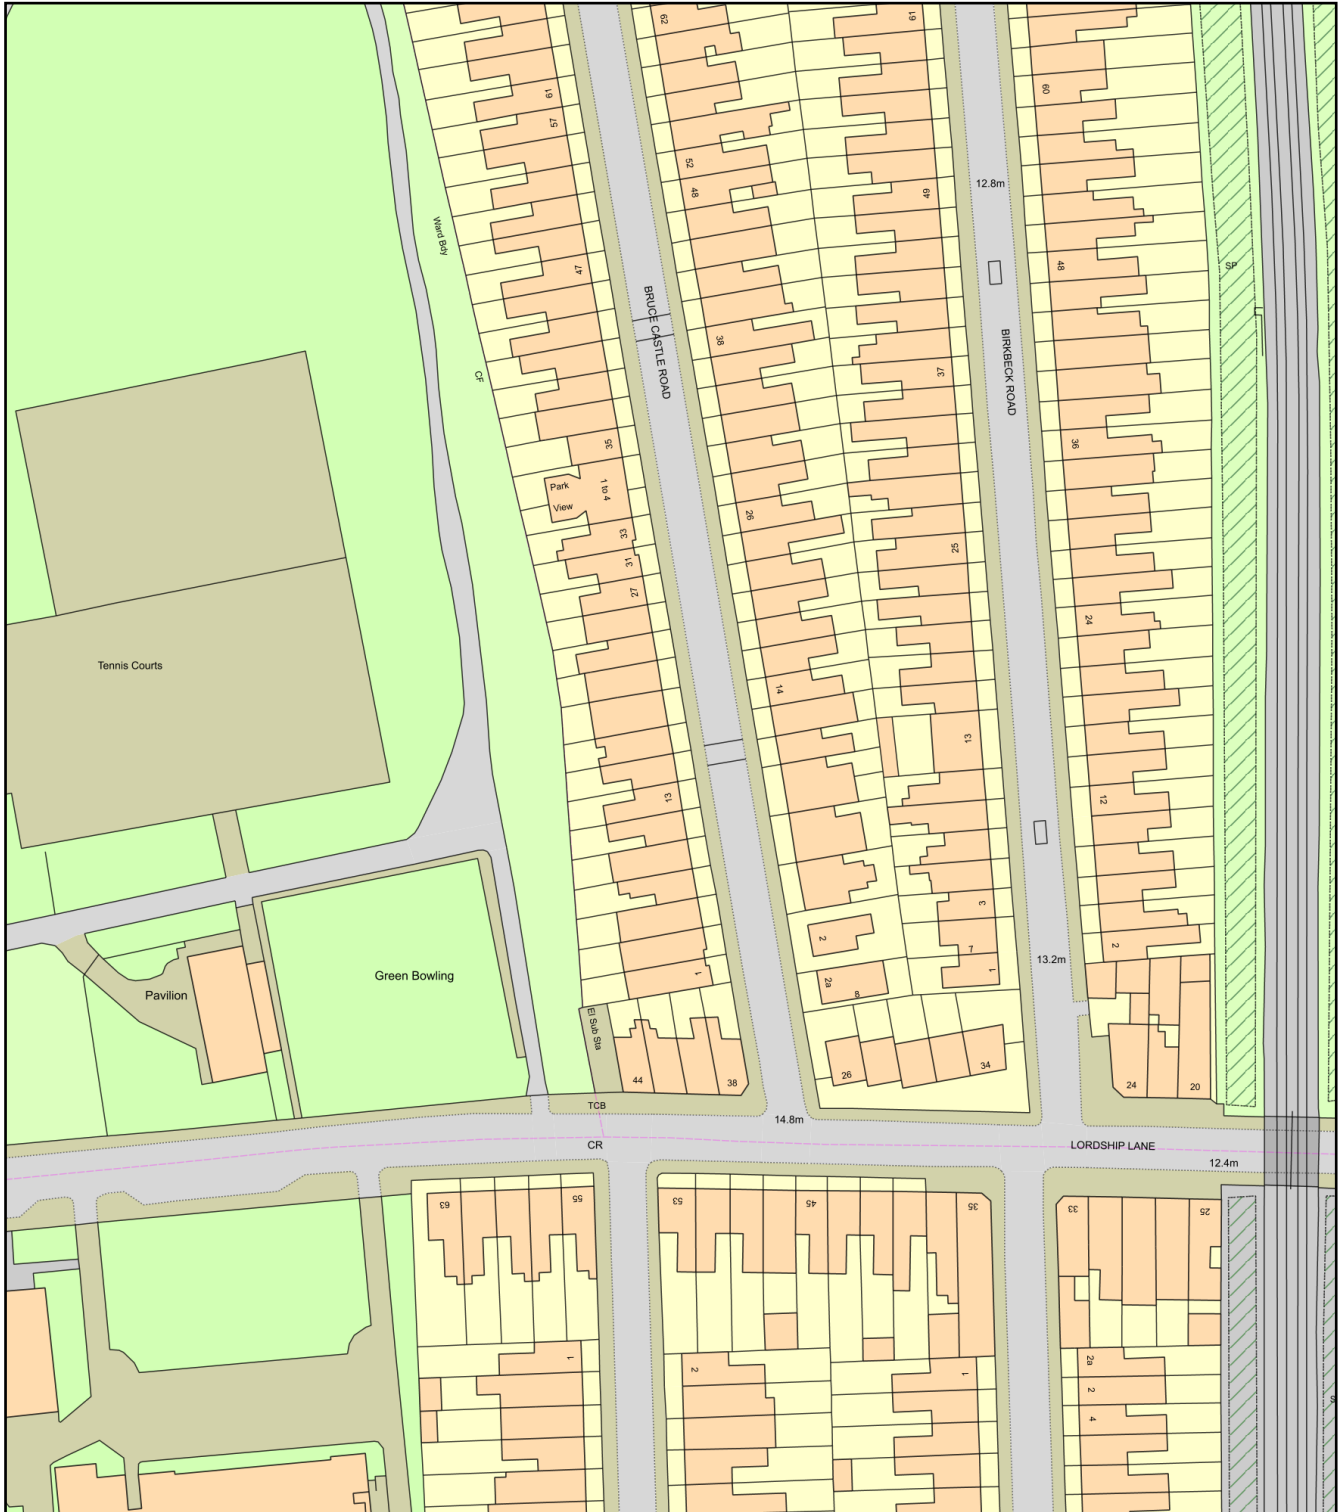

0 50
Metres



Plan Produced for: 9 BRUCE CASTLE ROAD

Date Produced: 01 Mar 2023

Plan Reference Number: TQRQM23060113430957

Scale: 1:1250 @ A4