

General Notes

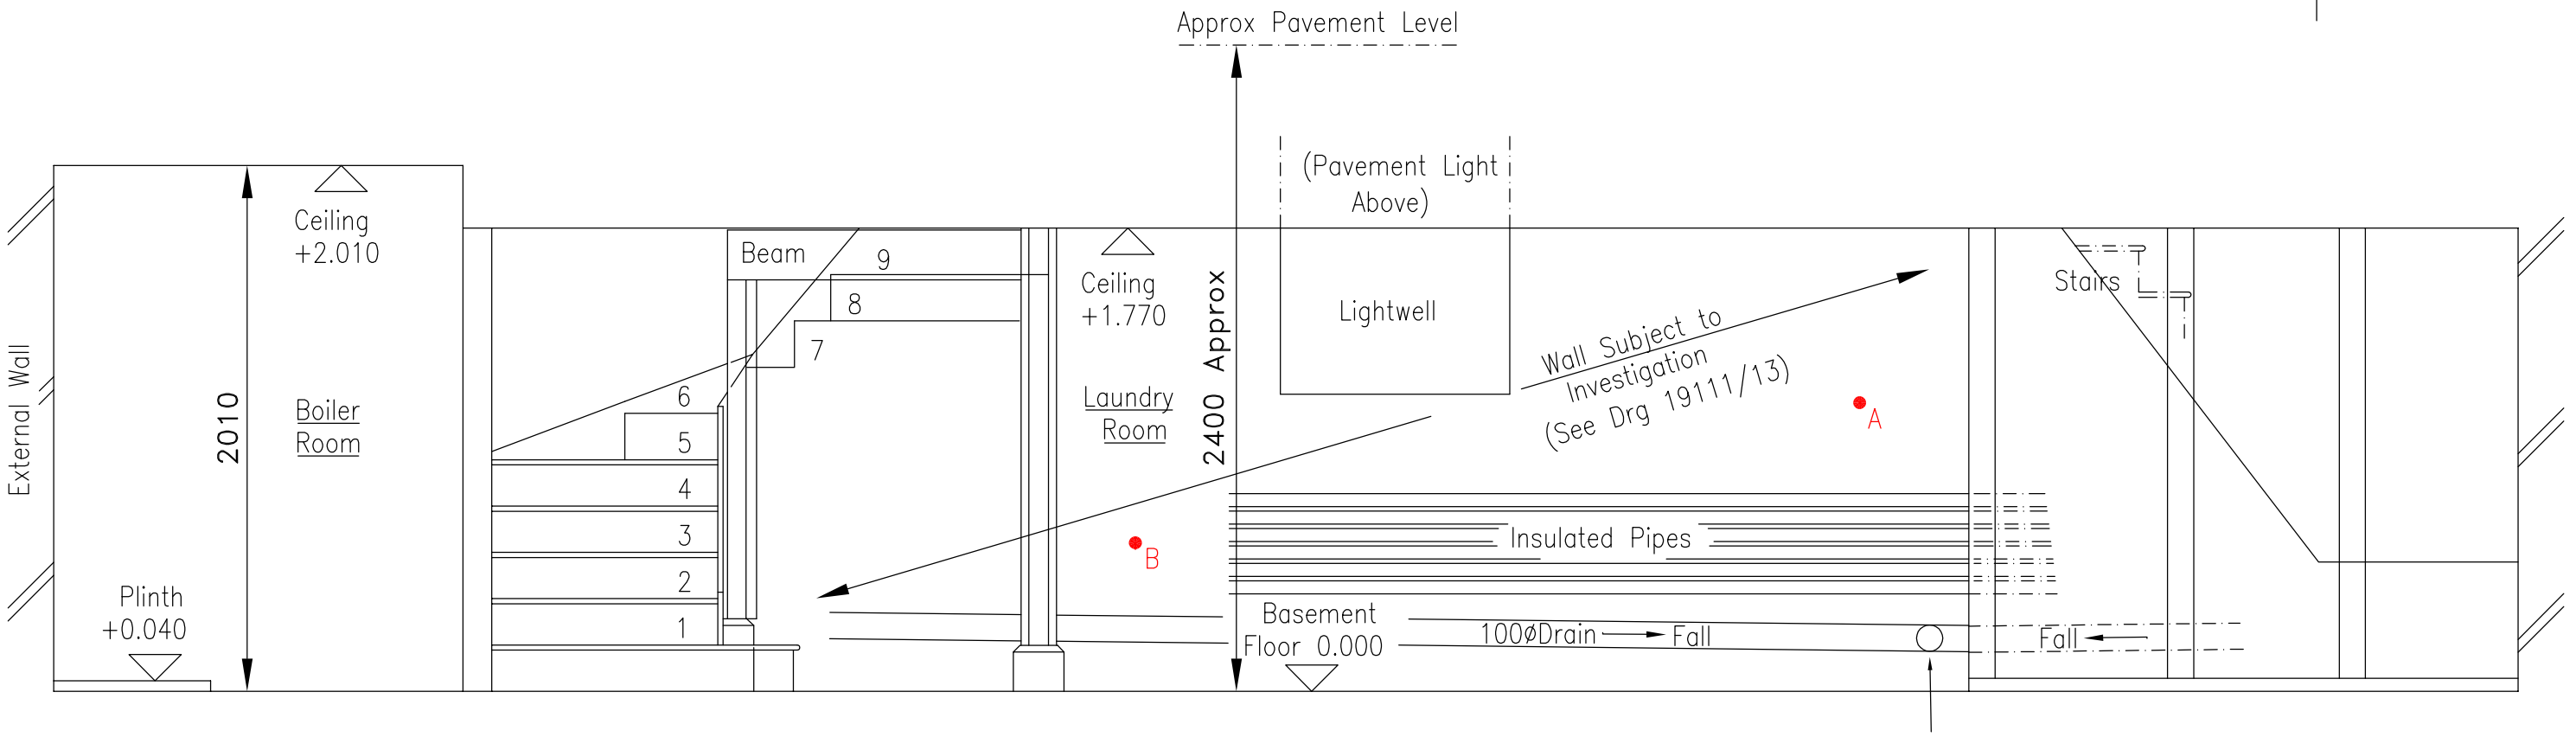

Section A–A

A Provisional Location of Cores 'A' to 'D'

FOR LOCATION OF SECTIONS SEE DRAWING 19111/13

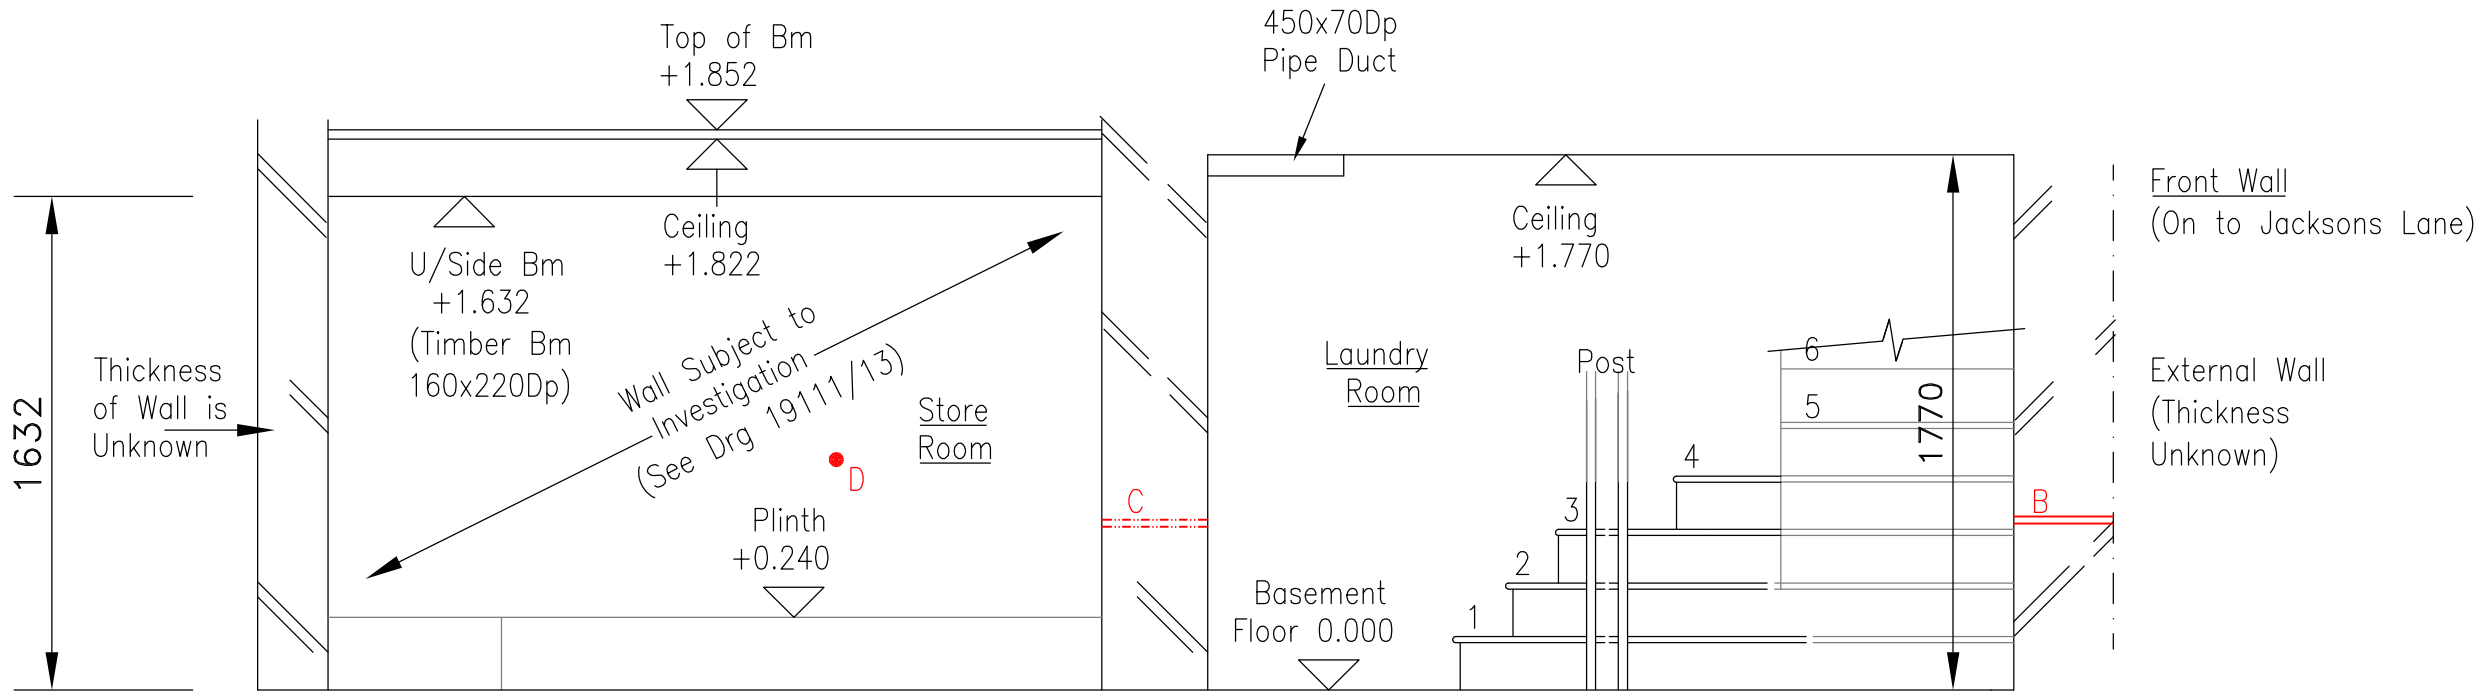

Section B–B

1 0.5 0 1

Metres

C02	LISTED BUILDING CONSENT ISSUE	23.02.23
C01	PLANNING ISSUE	06.07.22

REVISION

Contract
'HILLSIDE'
51 JACKSONS LANE
HIGHGATE
LONDON N6 5SR

Drg Title
BASEMENT SECTIONS

Client
Phantasie Property
Stephanie Berni
Ivan Dodd

A3	Scale	Date	By	Chkd
	1:25	July '22	cjc	

DRG No. 19111 / 14 C02

X:\Drawings\bas\2019\19111 (51 jacksons lane - cellar flood)\drawings\19111 14-C02_022323.dwg, 14, 01/03/2023 10:42:44, 1:1