


BLUE LINE BUILDING
OWNERSHIP OUTLINE
CAPITAL & REGIONAL

RED LINE EXTENTS
U11 AREA TO BE
RECONFIGURED

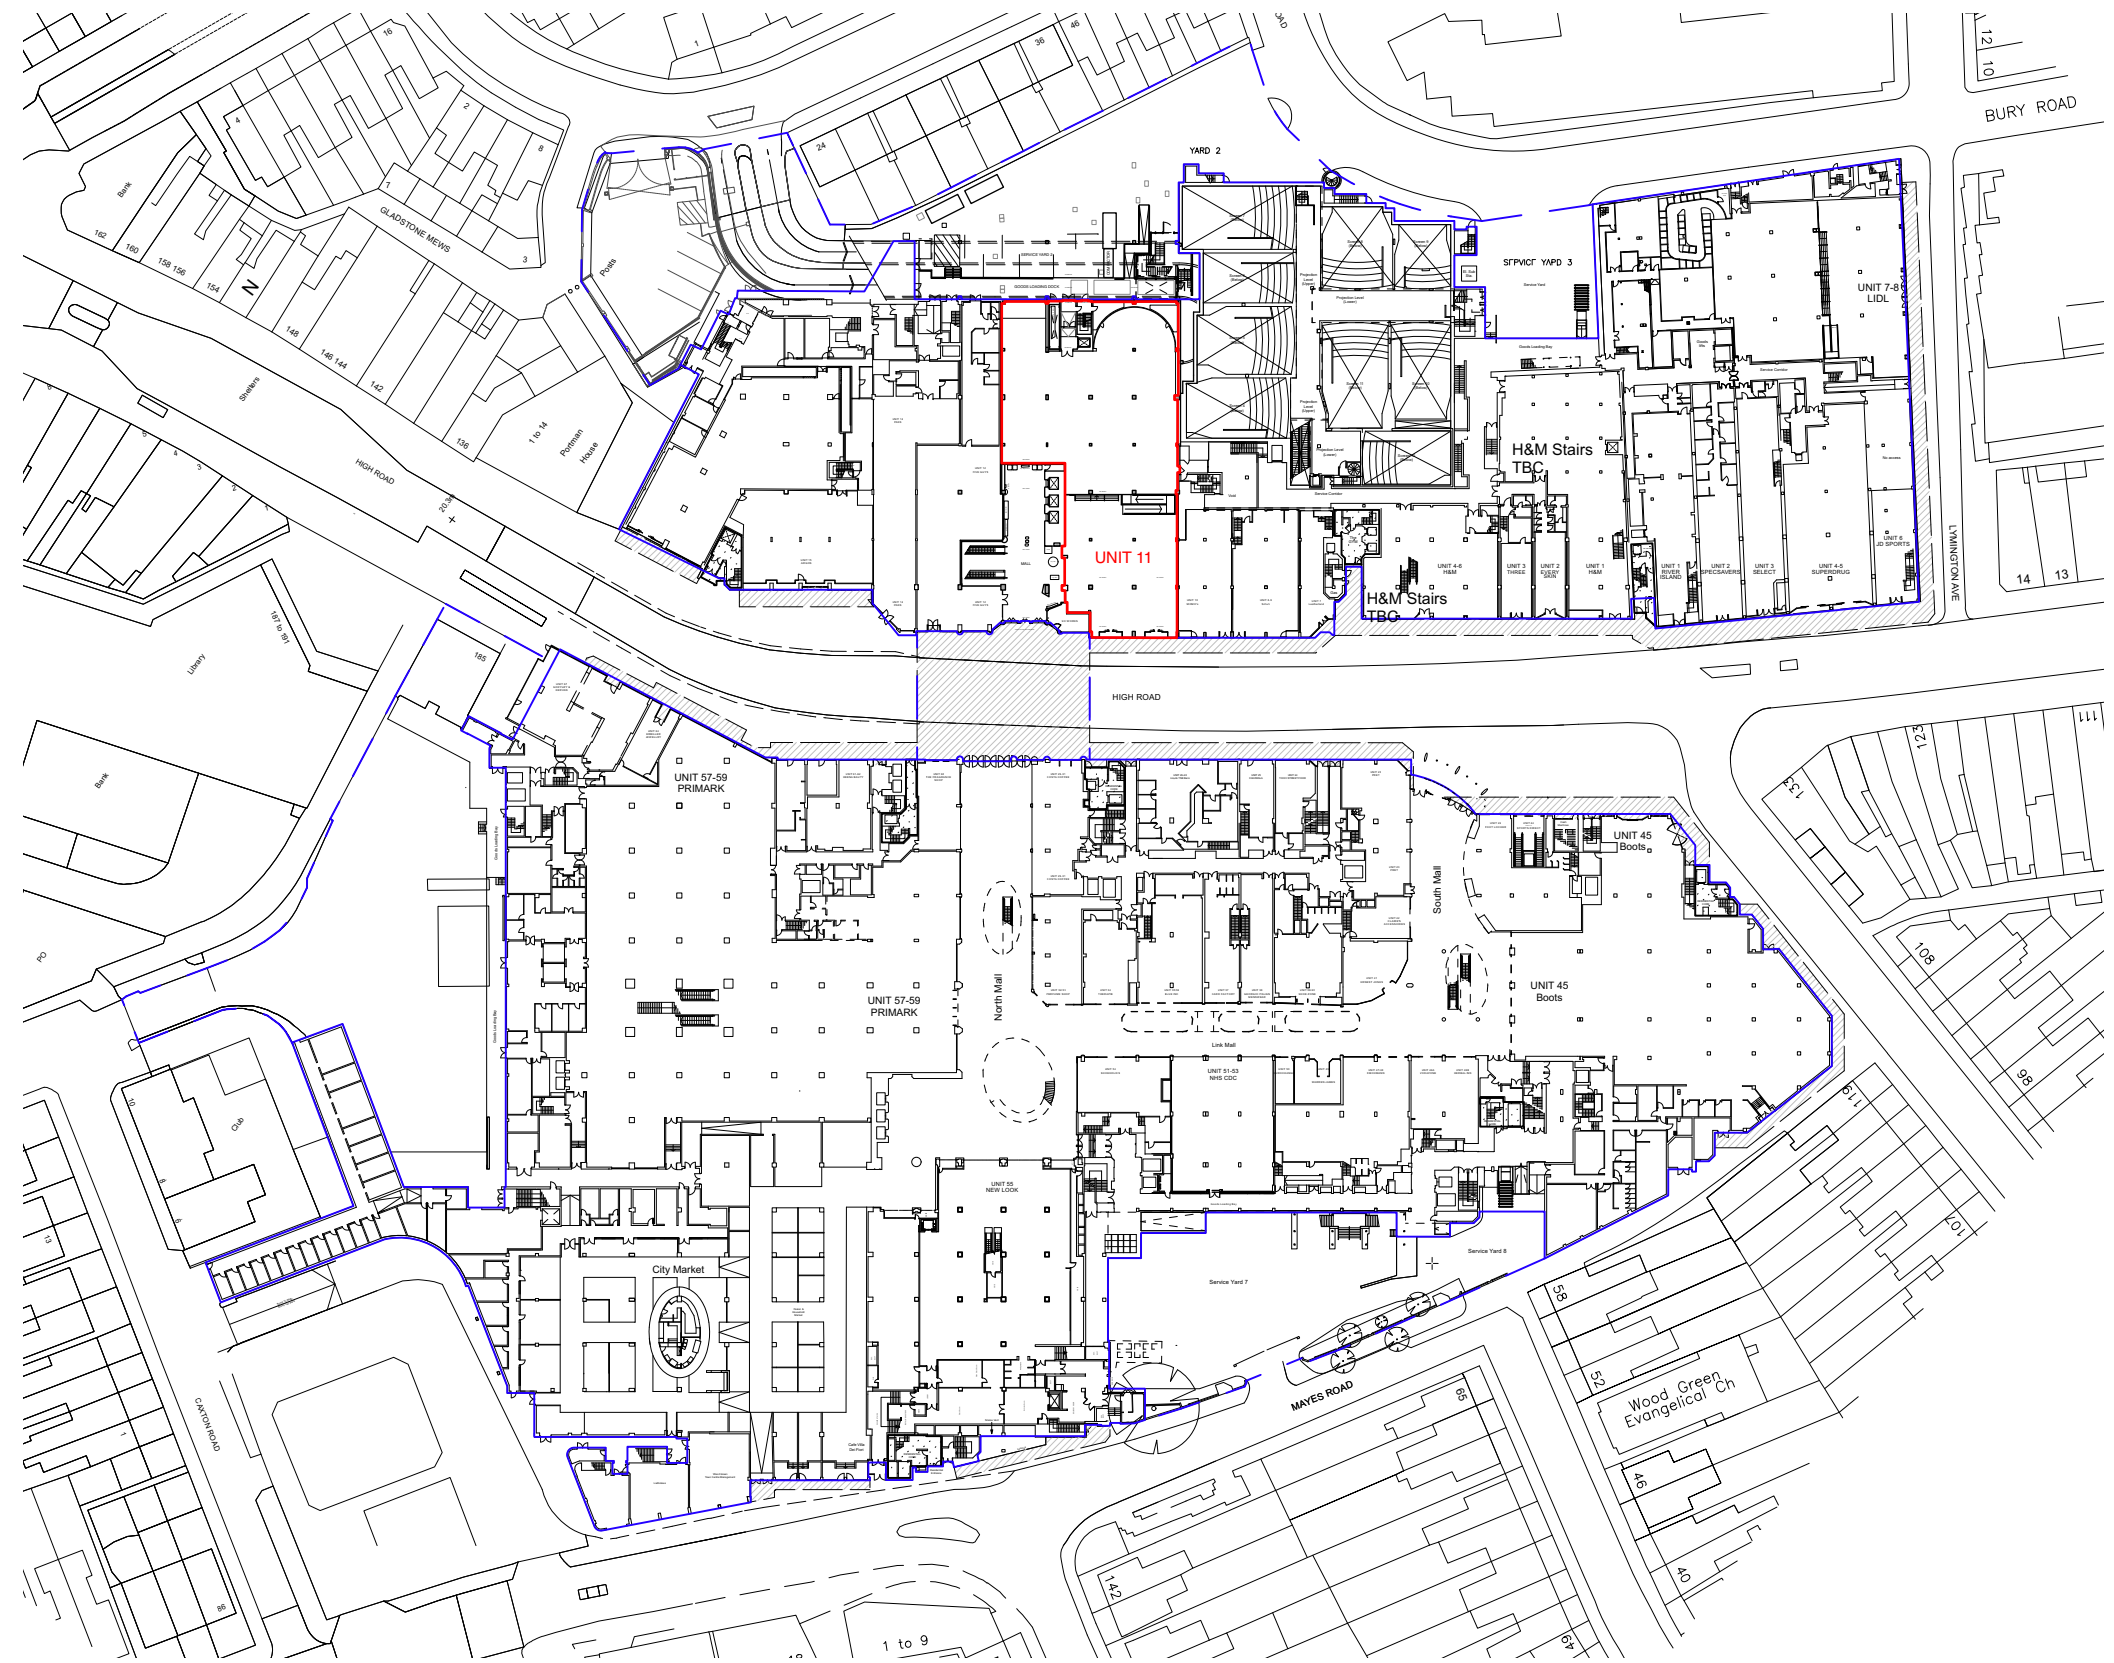

A dg 20.02.23 Drawings updated following Design Development exercise

PLANNING

© HADDON FEW MONTUSCHI ARCHITECTS LTD.
Do not scale from this drawing, dimensions to be checked on site.
Errors and omissions to be reported to the architect - if in doubt, ask.

HFM
Architecture and
Project Management

CLIENT
Capital & Regional

PROJECT
The Mall Wood Green
Unit 11 Split

DRAWING TITLE
Location Plan - Ground Floor

SCALE	PRINT SIZE	PROJECT	
1:1250	A3	3432H	
DATE	BY	DRAWING NO	REV
10.02.23	dg	P-E001	A

3432H WG_U11 Split (CURRENT).vwxp