


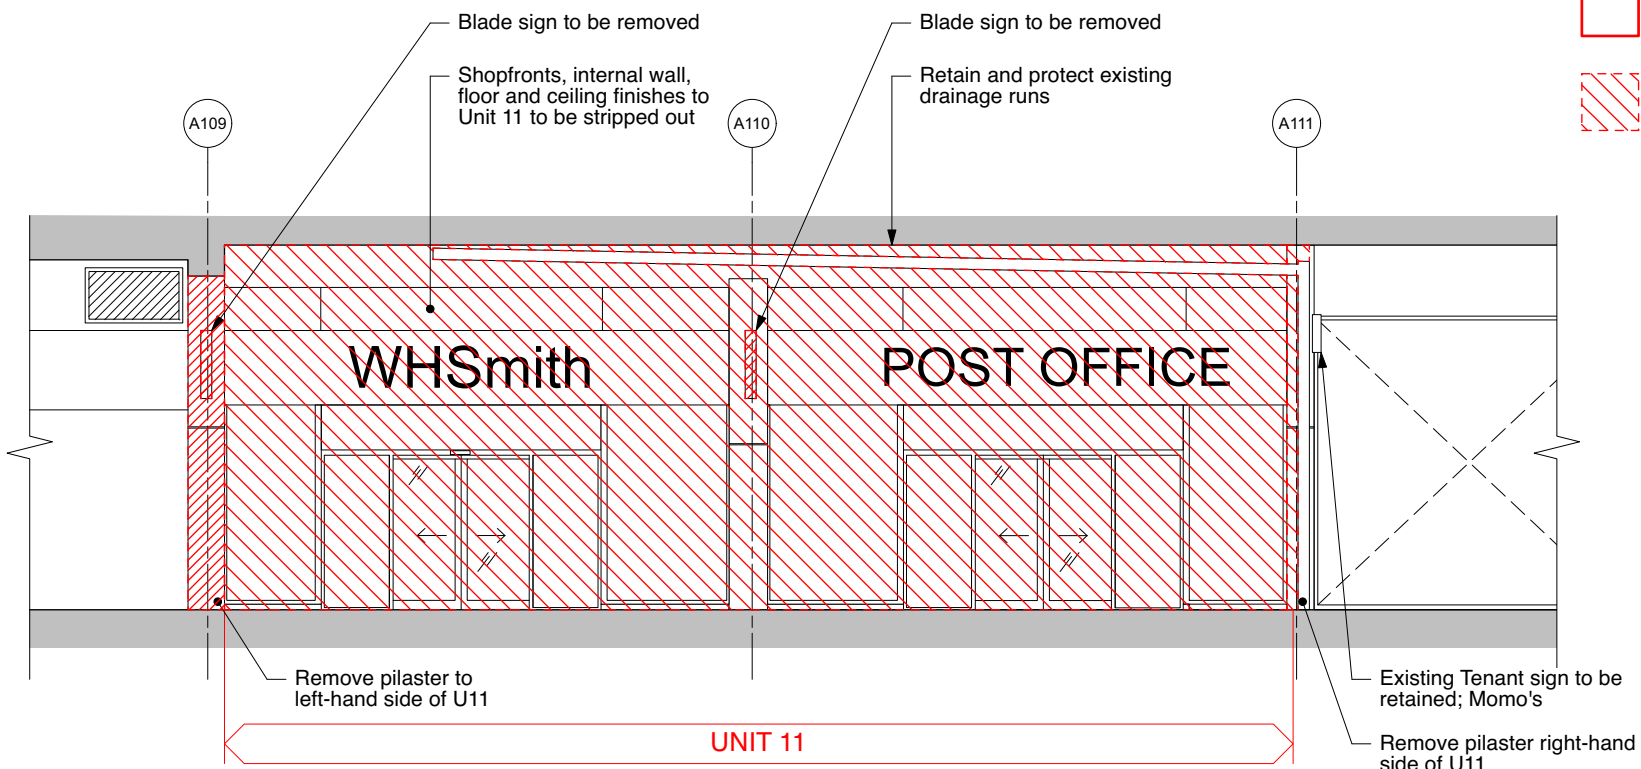


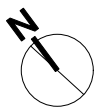


01 Existing High Road Elevation
Scale: 1:100

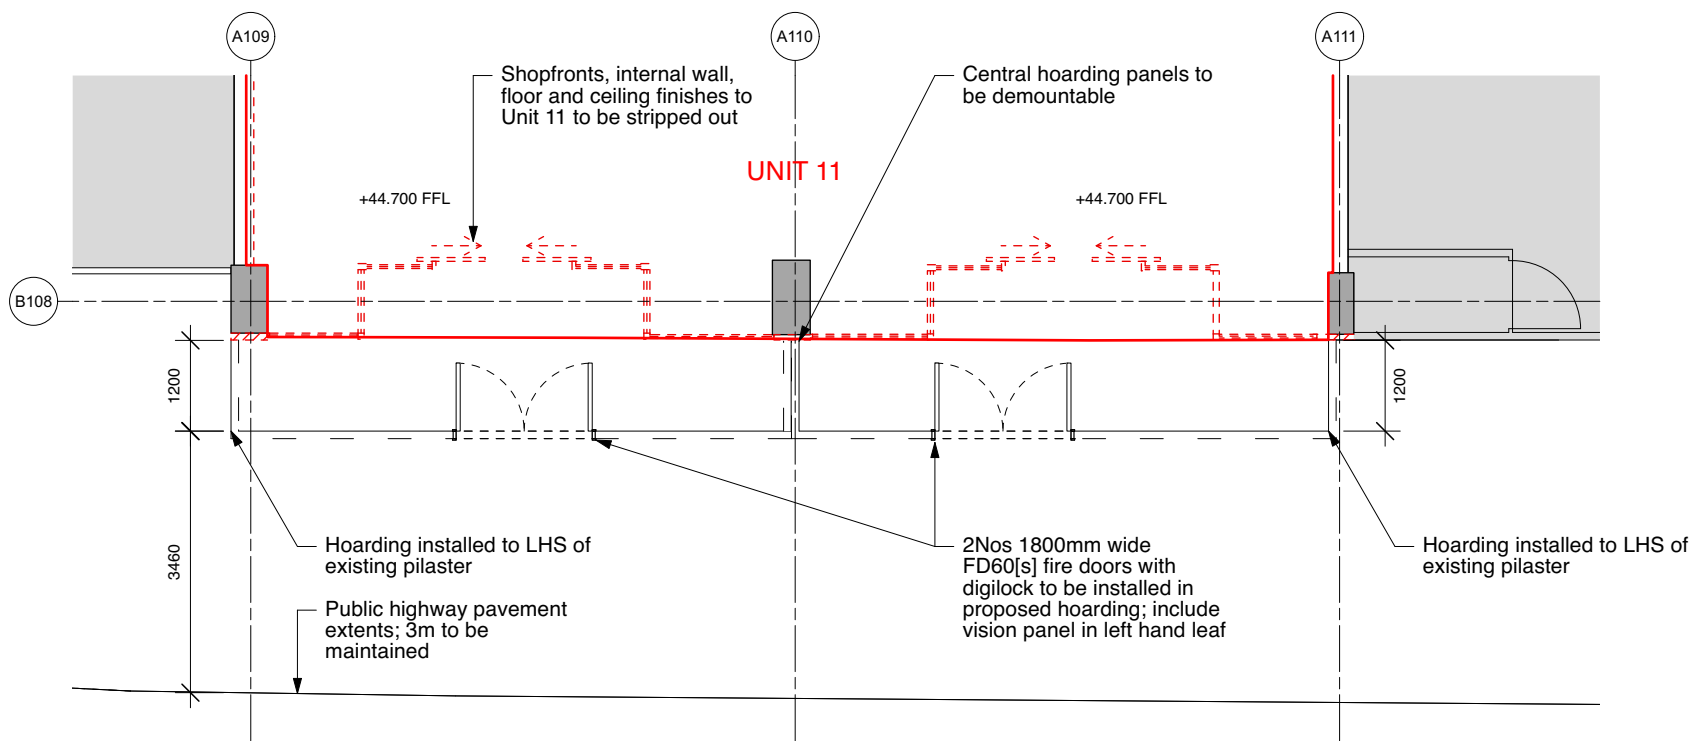

02 Proposed Hoarding Plan - High Road
Scale: 1:100

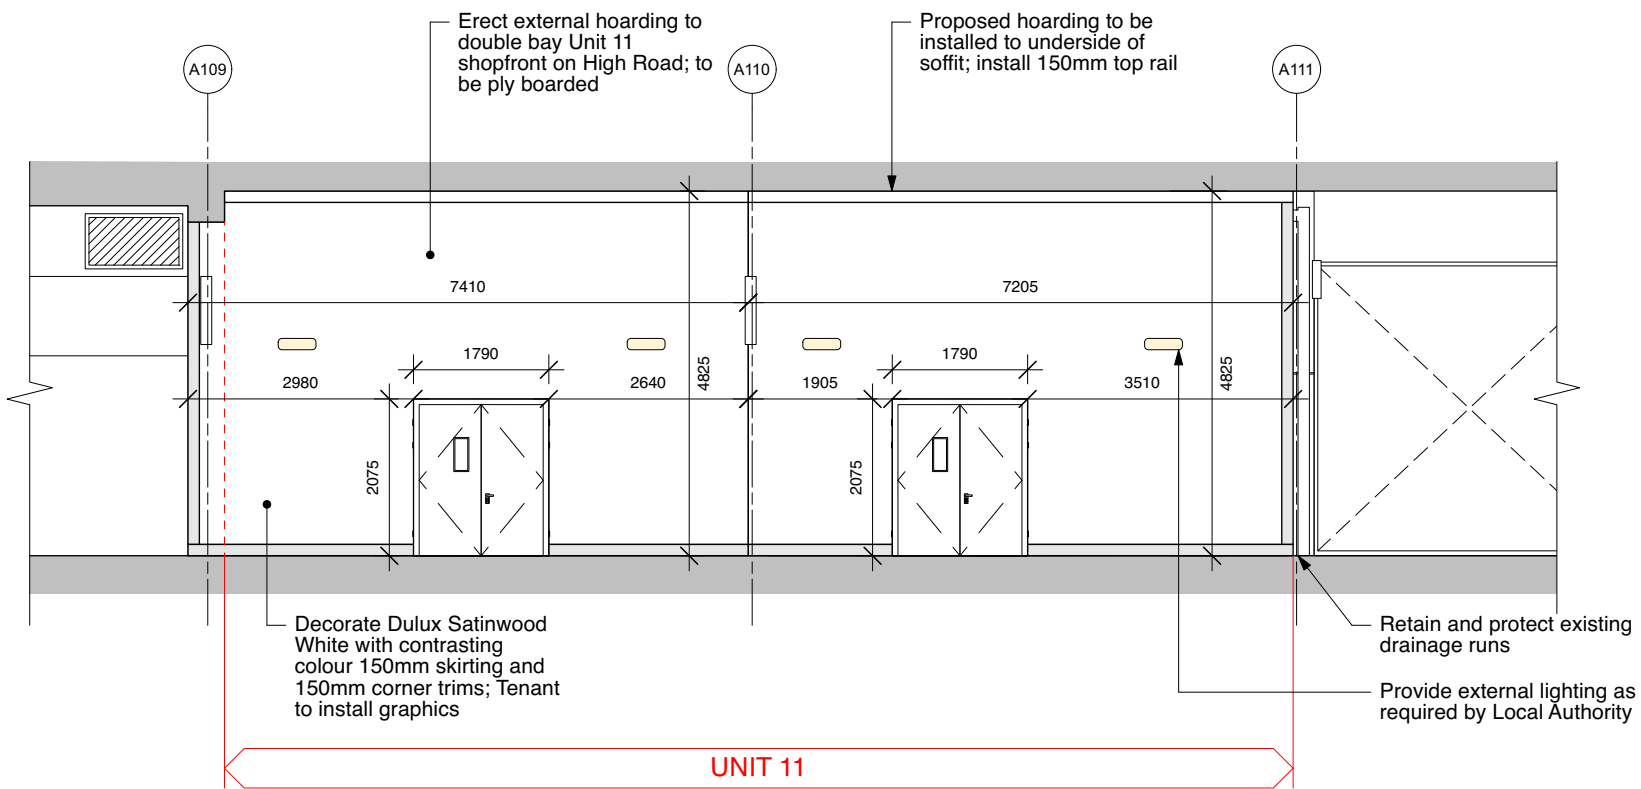

03 Proposed Hoarding Plan - High Road
Scale: 1:100

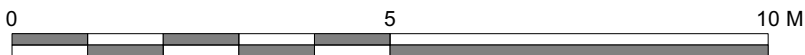

NOTE
All walls within Unit 11
demise to be
demolished. All floor
finishes, ceilings and
services to be removed

HFM
Architecture and
Project Management

© HADDON FEW MONTUSCHI ARCHITECTS LTD.
Do not scale from this drawing. Dimensions to be checked on site. Errors
and omissions to be reported to the architect - if in doubt, ask.

CLIENT
Capital & Regional

PROJECT
The Mall Wood Green
Unit 11 Split

PLANNING

DRAWING TITLE
High Road Shopfront Hoarding Plan
and Elevation

SCALE	PRINT SIZE	PROJECT	REV
1:100	A3	3432H	A
DATE	BY	DRAWING NO	REV
10.02.23	na	P-D110	A

A dg 20.02.23 Drawings updated following Design
Development exercise