


RED LINE EXTENTS
U11 BASEMENT
WORKS AREA

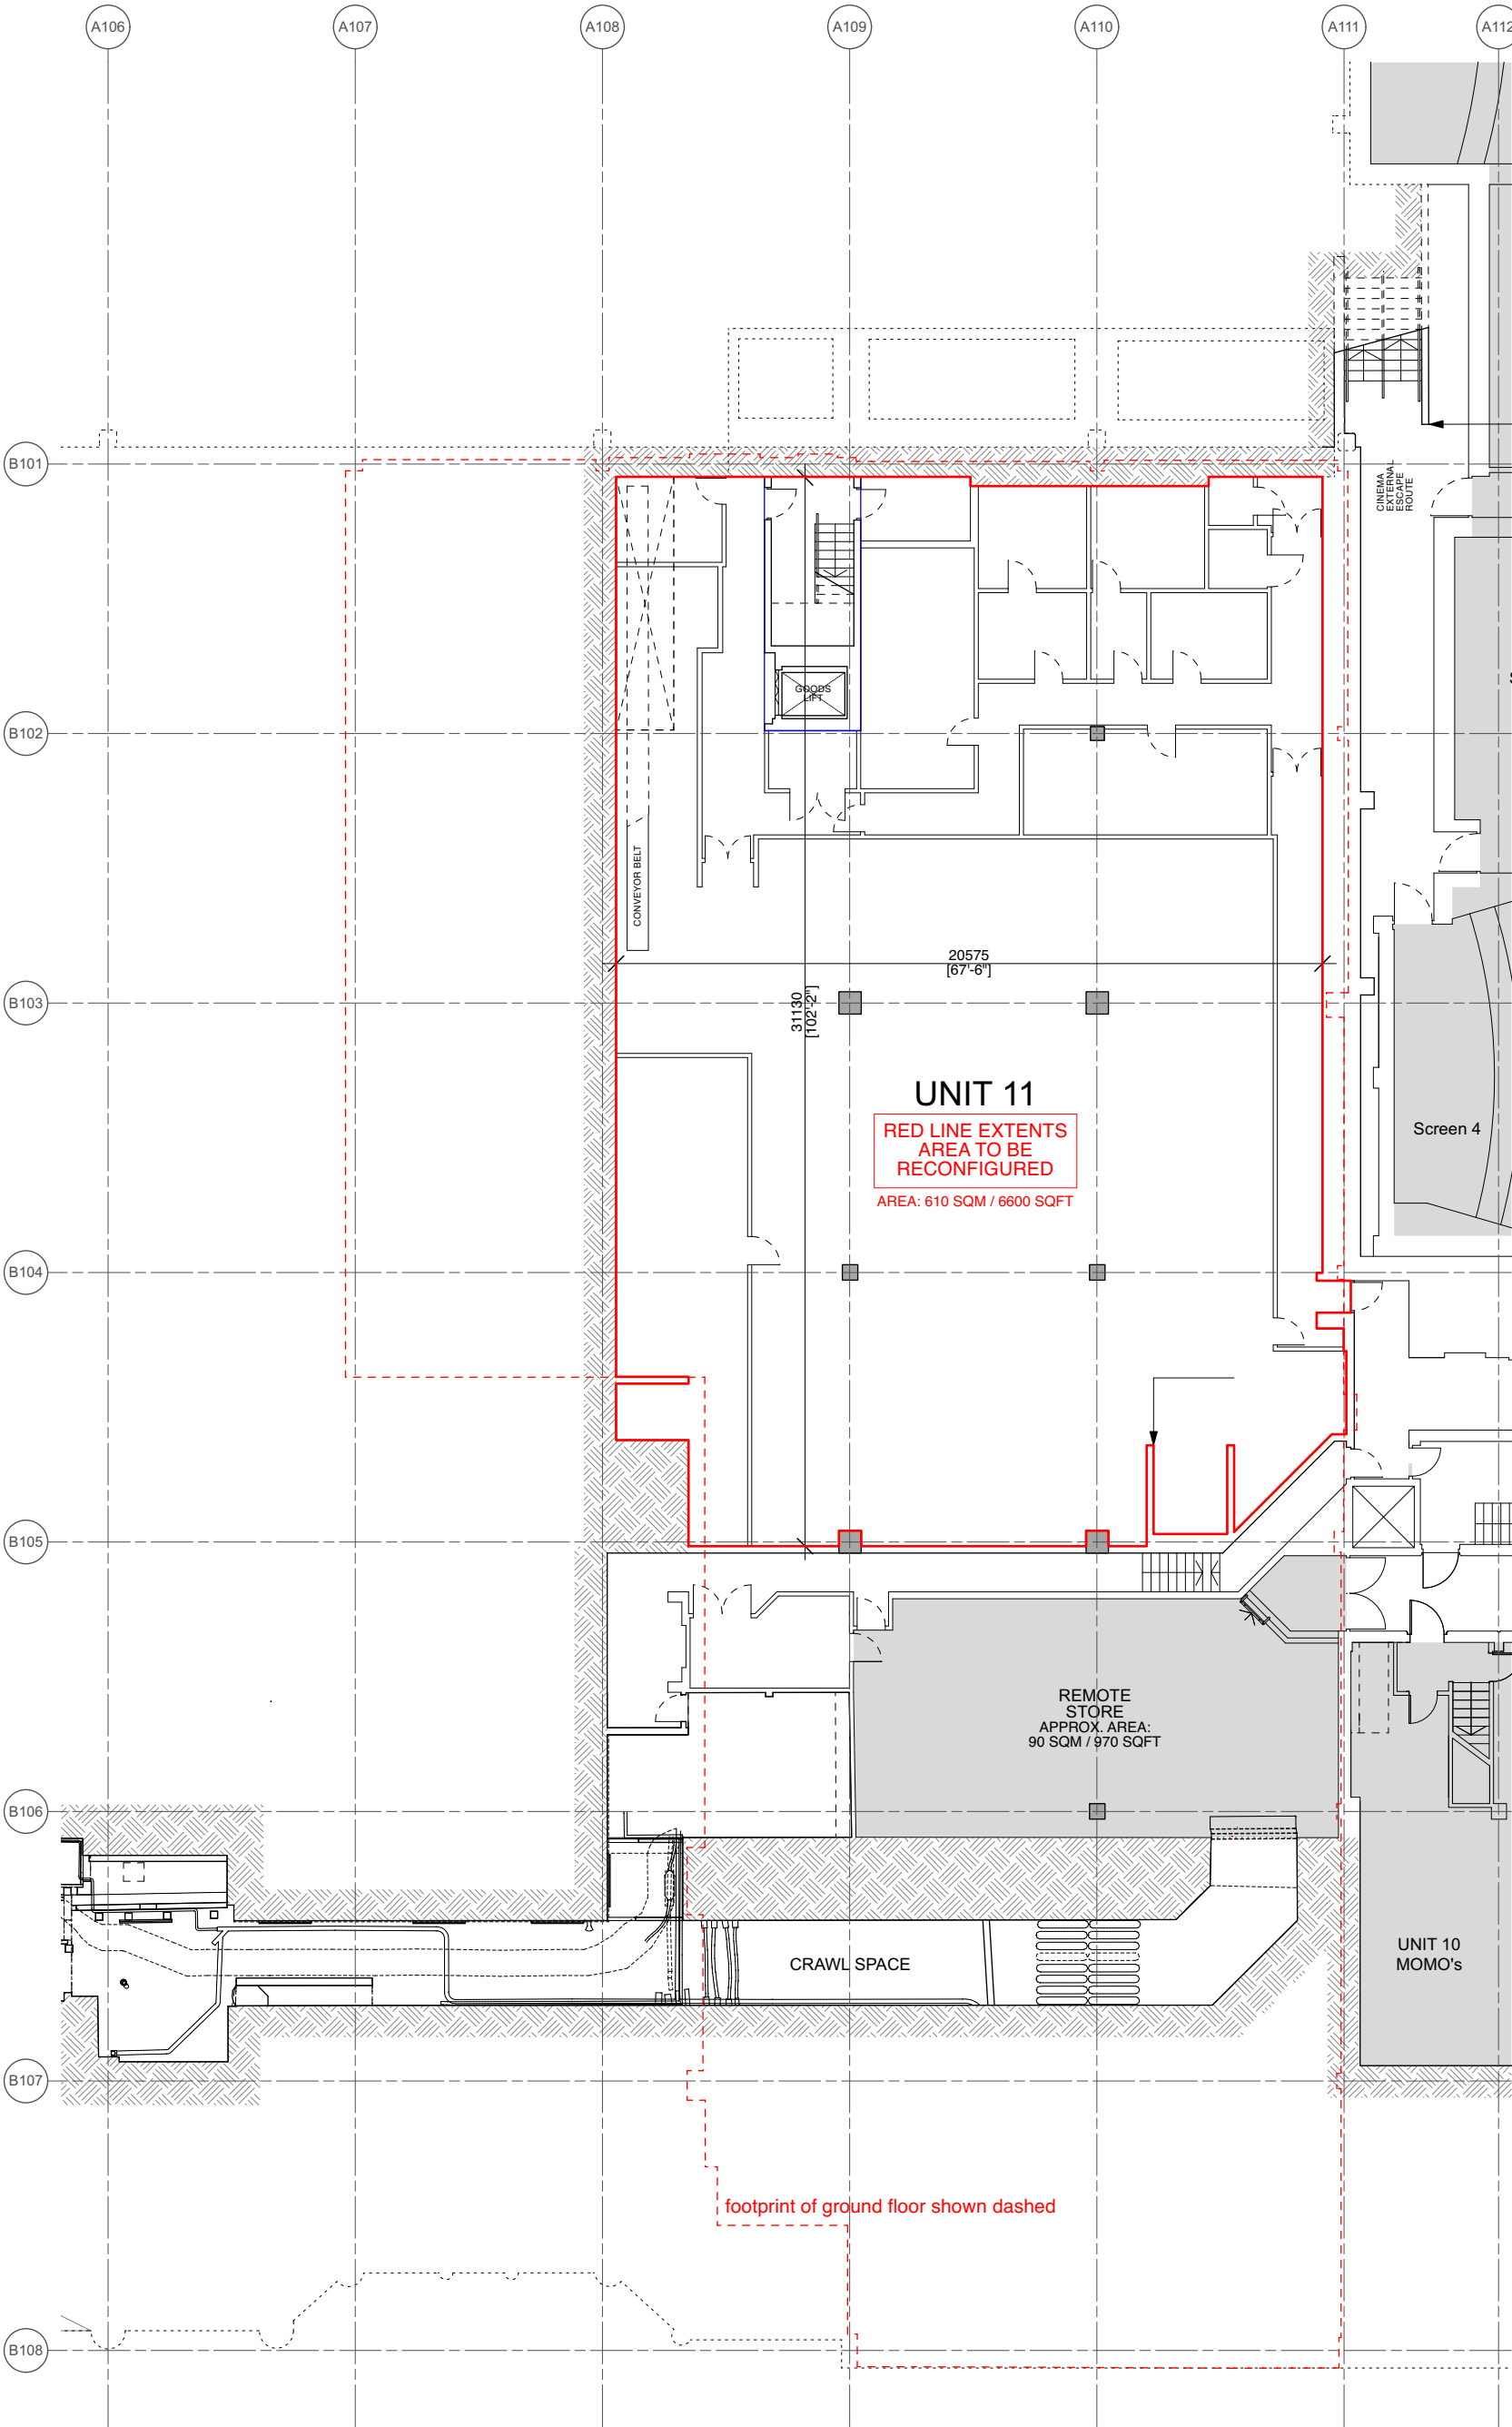

Existing escape stair from
Basement to Service Yard
Level

Screen 4

UNIT 11

RED LINE EXTENTS
AREA TO BE
RECONFIGURED


AREA: 610 SQM / 6600 SQFT

REMOTE
STORE
APPROX. AREA:
90 SQM / 970 SQFT

CRAWL SPACE

UNIT 10
MOMO's

footprint of ground floor shown dashed

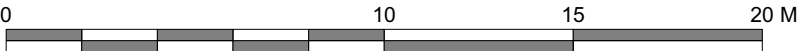

HFM
Architecture and
Project Management

© HADDON FEW MONTUSCHI ARCHITECTS LTD.
Do not scale from this drawing. Dimensions to be checked on site. Errors
and omissions to be reported to the architect - if in doubt, ask.

CLIENT
Capital & Regional

PROJECT
The Mall Wood Green
Unit 11 Split

PLANNING

DRAWING TITLE
Existing Basement Plan

SCALE
1:200

PRINT SIZE
A3

PROJECT
3432H

DATE
10.02.23

BY
na

DRAWING NO
P-E099

REV
A

A dg 20.02.23 Drawings updated following Design
Development exercise

3432H WG_U11 Split [CURRENT].wxd