


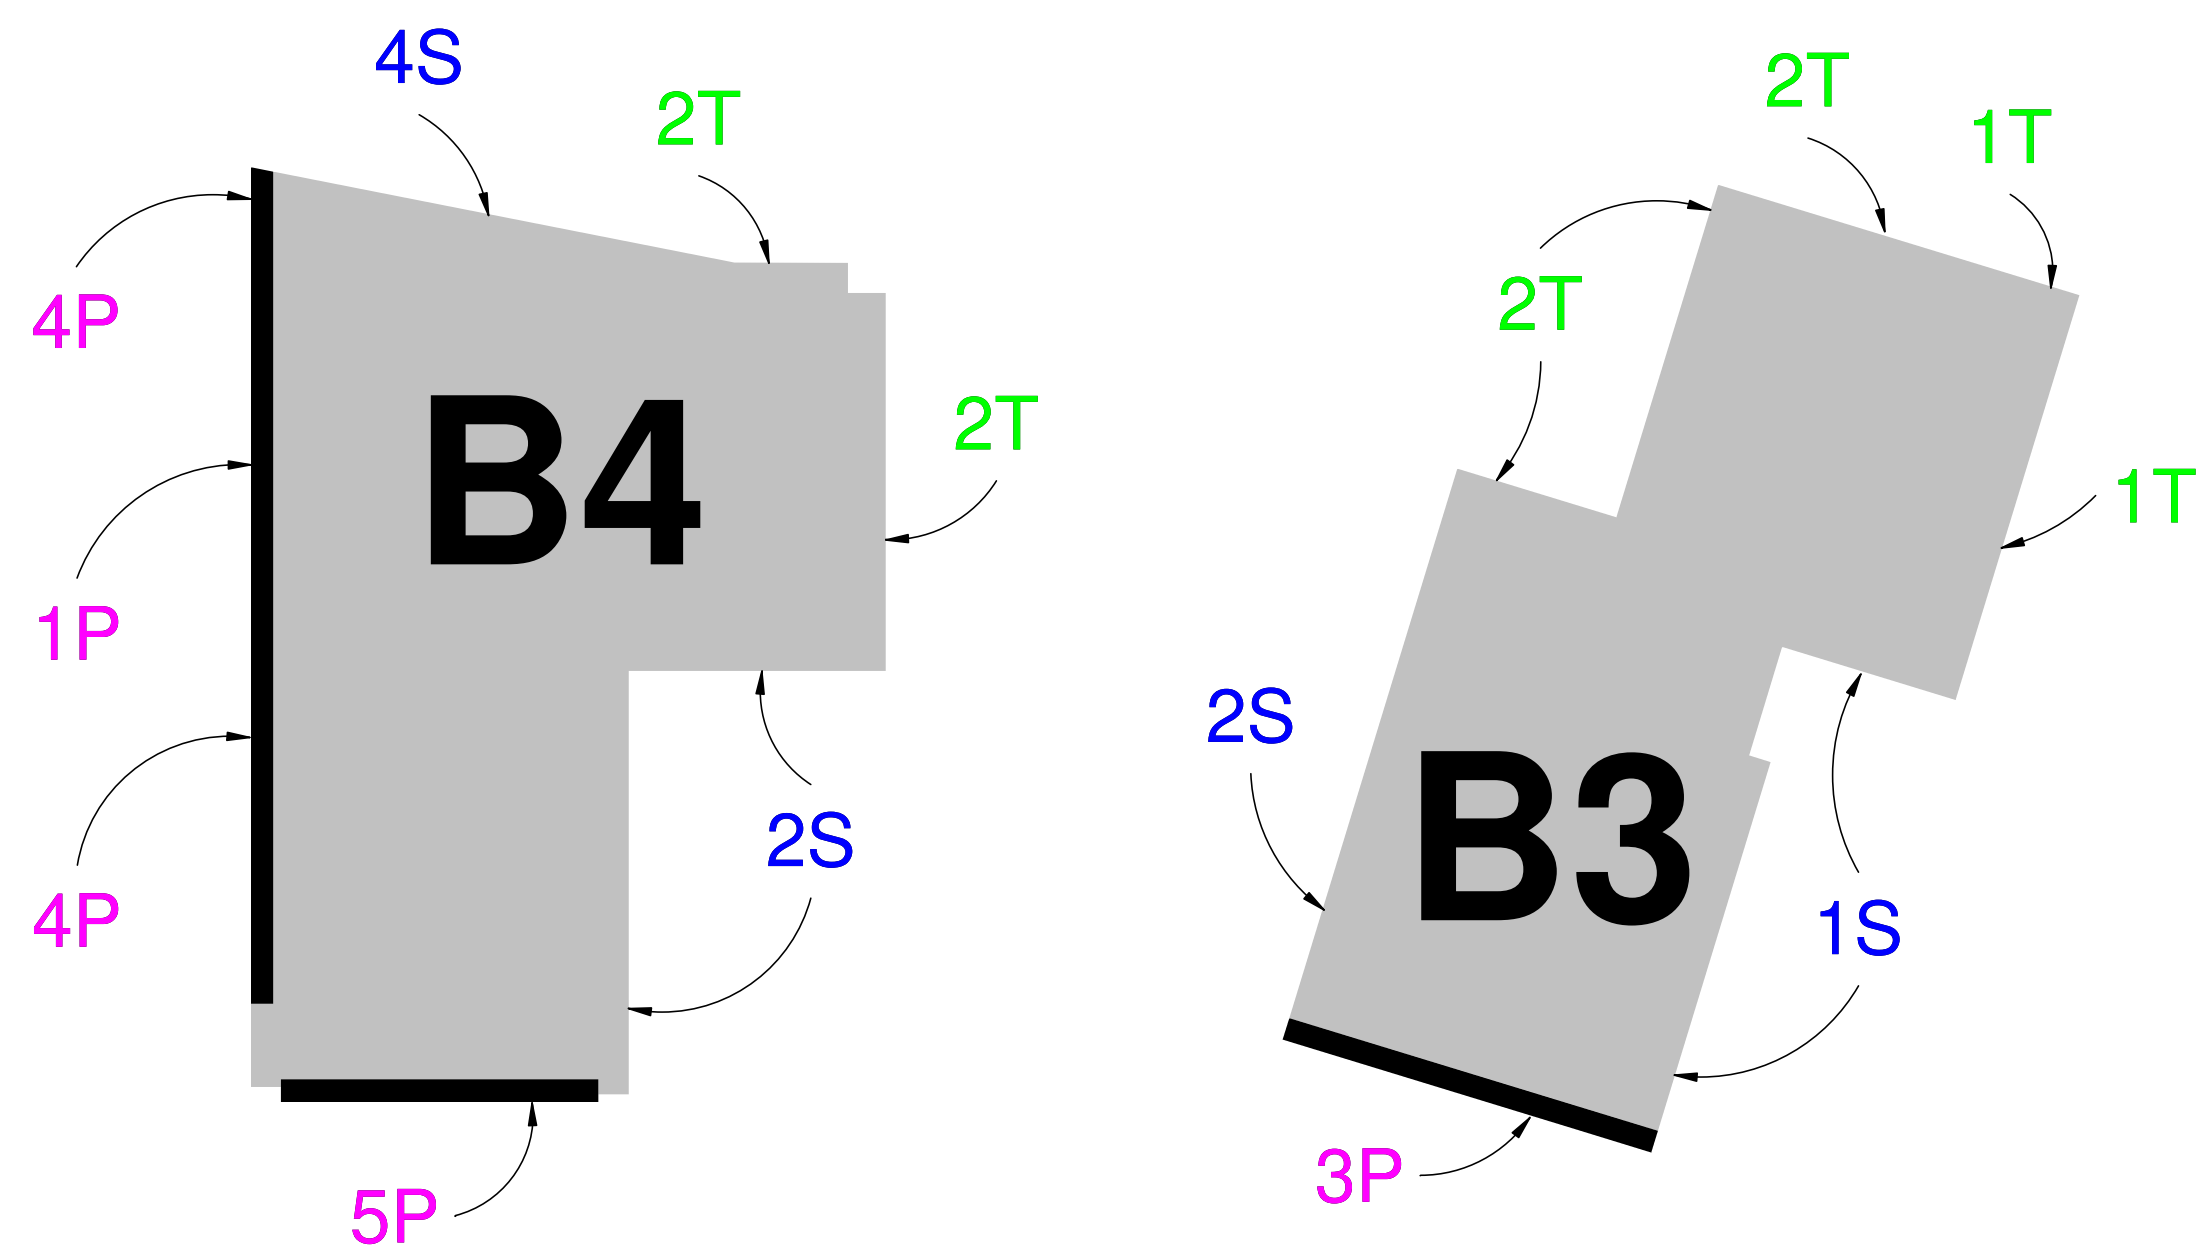

KEY:

3S ← Facade Reference
← Theme reference

E.g.

3P = Theme 3 / Primary facade
3S = Theme 3 / Secondary facade
3T = Theme 3 / Tertiary facade

EXISTING

Revision: B4 B3

Notes:

1. Do not scale
2. Contractor to check all dimensions and report omissions and errors to the Architect
3. EPR Architects accepts no liability for use of this drawing by parties other than the party to which it was prepared or to purposes other than those for which it was prepared
4. This drawing is issued in digital format as an uncontrolled version to all relevant parties. It is the responsibility of the user to ensure that they are using the correct version of the drawing. EPR Architects accepts no liability for any alteration or addition to or deletion from the drawing or any change to such project information that occurs to the information after it is issued by EPR Architects Limited.
5. This drawing does not contain shared coordinates and is not issued for coordination purposes.

3	Updated for planning	02/06/18	CS	CS
2	Updated for planning	02/06/18	CS	AD
1	Issued for planning	06/12/16	Bren	BH

No.	Revision	Date	Initial	Chk'd
-----	----------	------	---------	-------



BLOCK B3

BLOCK B4

EAST ELEVATIONS