
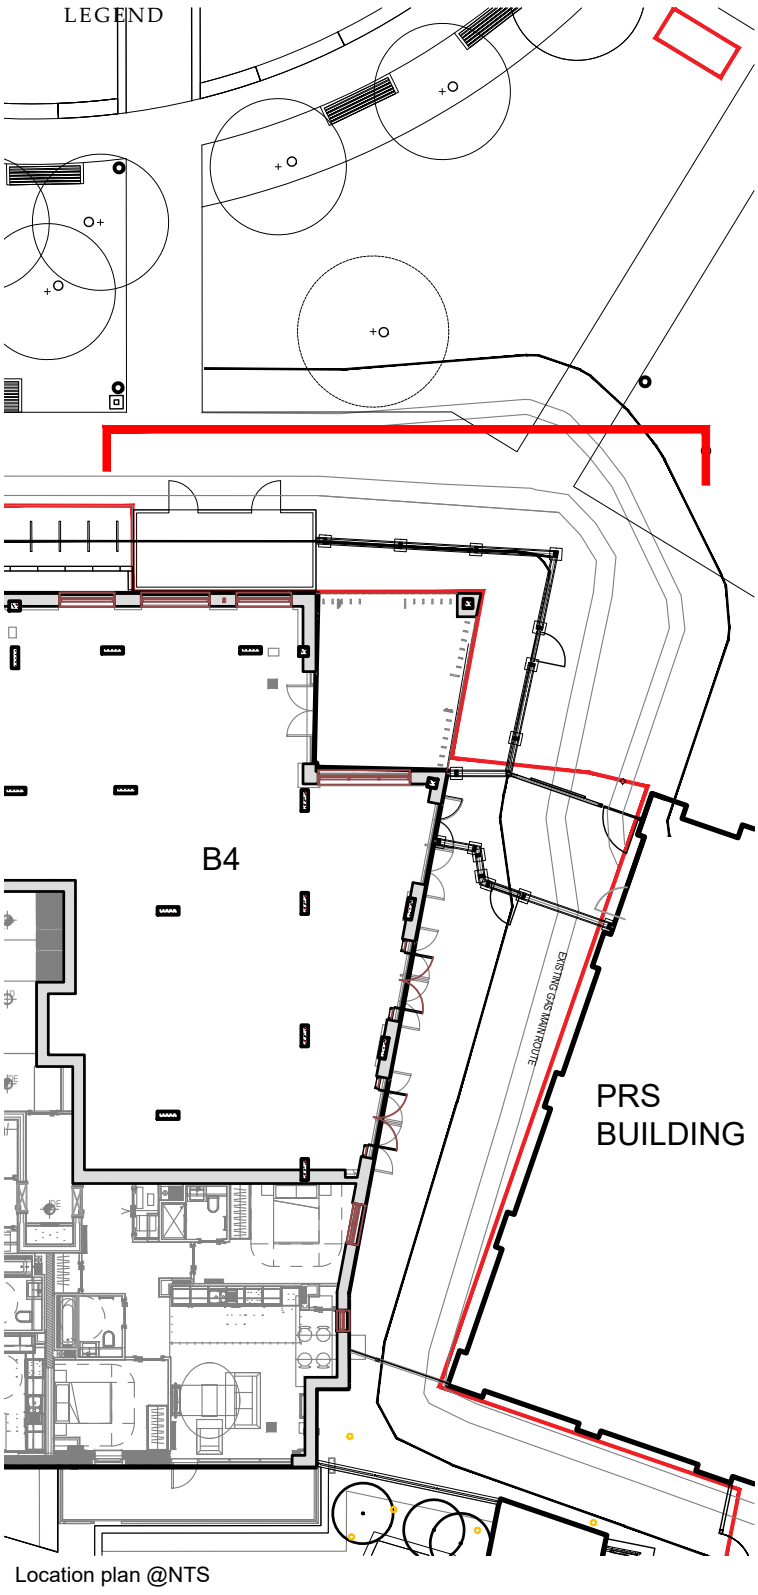


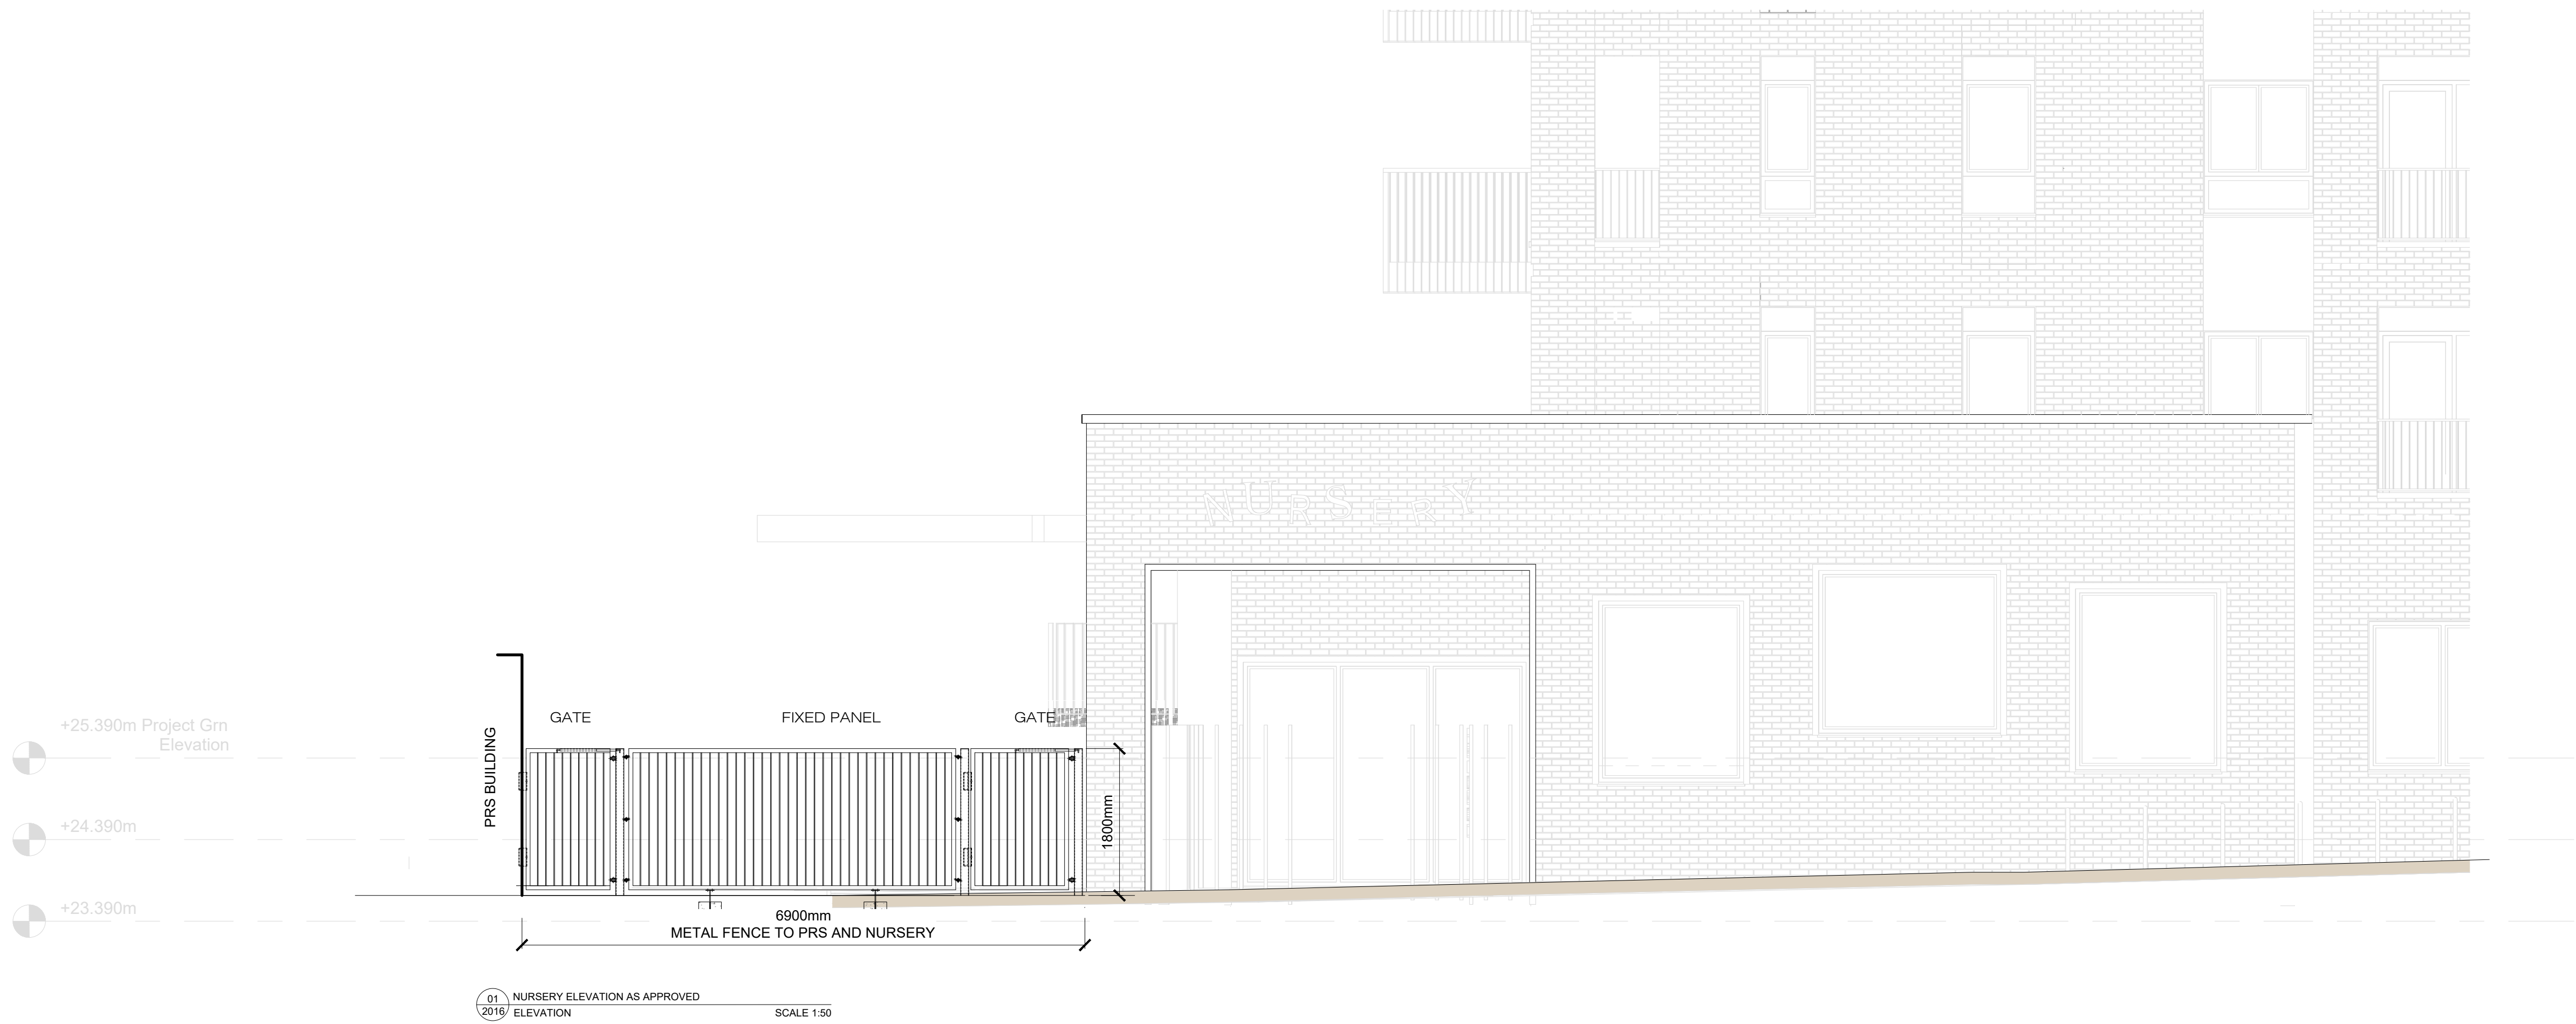

|      |                  |      |            |
|------|------------------|------|------------|
| P1   | s96a Application | AH   | 01/02/2023 |
| REV. | DESCRIPTION      | APP. | DATE       |

**LDA DESIGN**

PROJECT TITLE  
CLARENDON ROAD -PHASE 2

DRAWING TITLE  
NURSERY ELEVATION  
AS APPROVED AND AS PROPOSED

|           |          |                  |    |
|-----------|----------|------------------|----|
| ISSUED BY | London   | T: 020 7467 1470 |    |
| DATE      | JAN 23   | DRAWN            | AN |
| SCALE@A1  | As shown | CHECKED          | JT |
| STATUS    | Planning | APPROVED         | AH |

DWG. NO W250-LDA-AB-XX-DR-LS-05-2016

No dimensions are to be scaled from this drawing.  
All dimensions are to be checked on site.  
Area measurements for indicative purposes only.

© LDA Design Consulting Ltd. Quality Assured to BS EN ISO 9001 : 2008  
Sources Ordnance Survey

Scale as shown

