



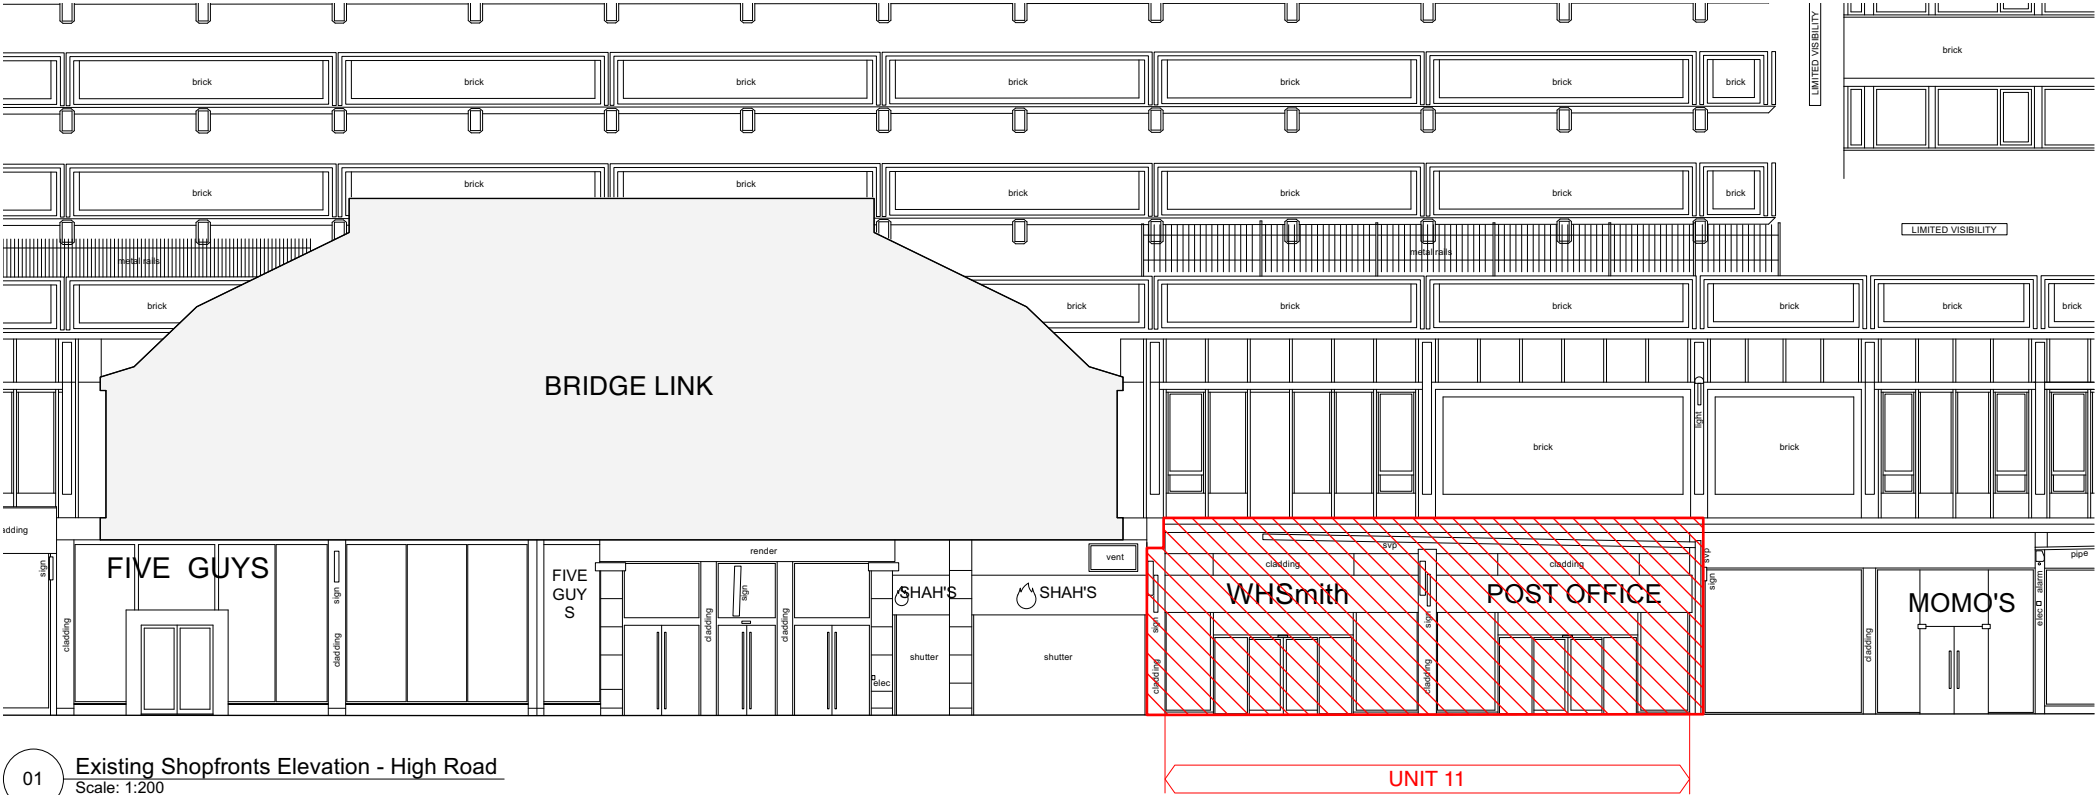

01 Existing Shopfronts Elevation - High Road
Scale: 1:200

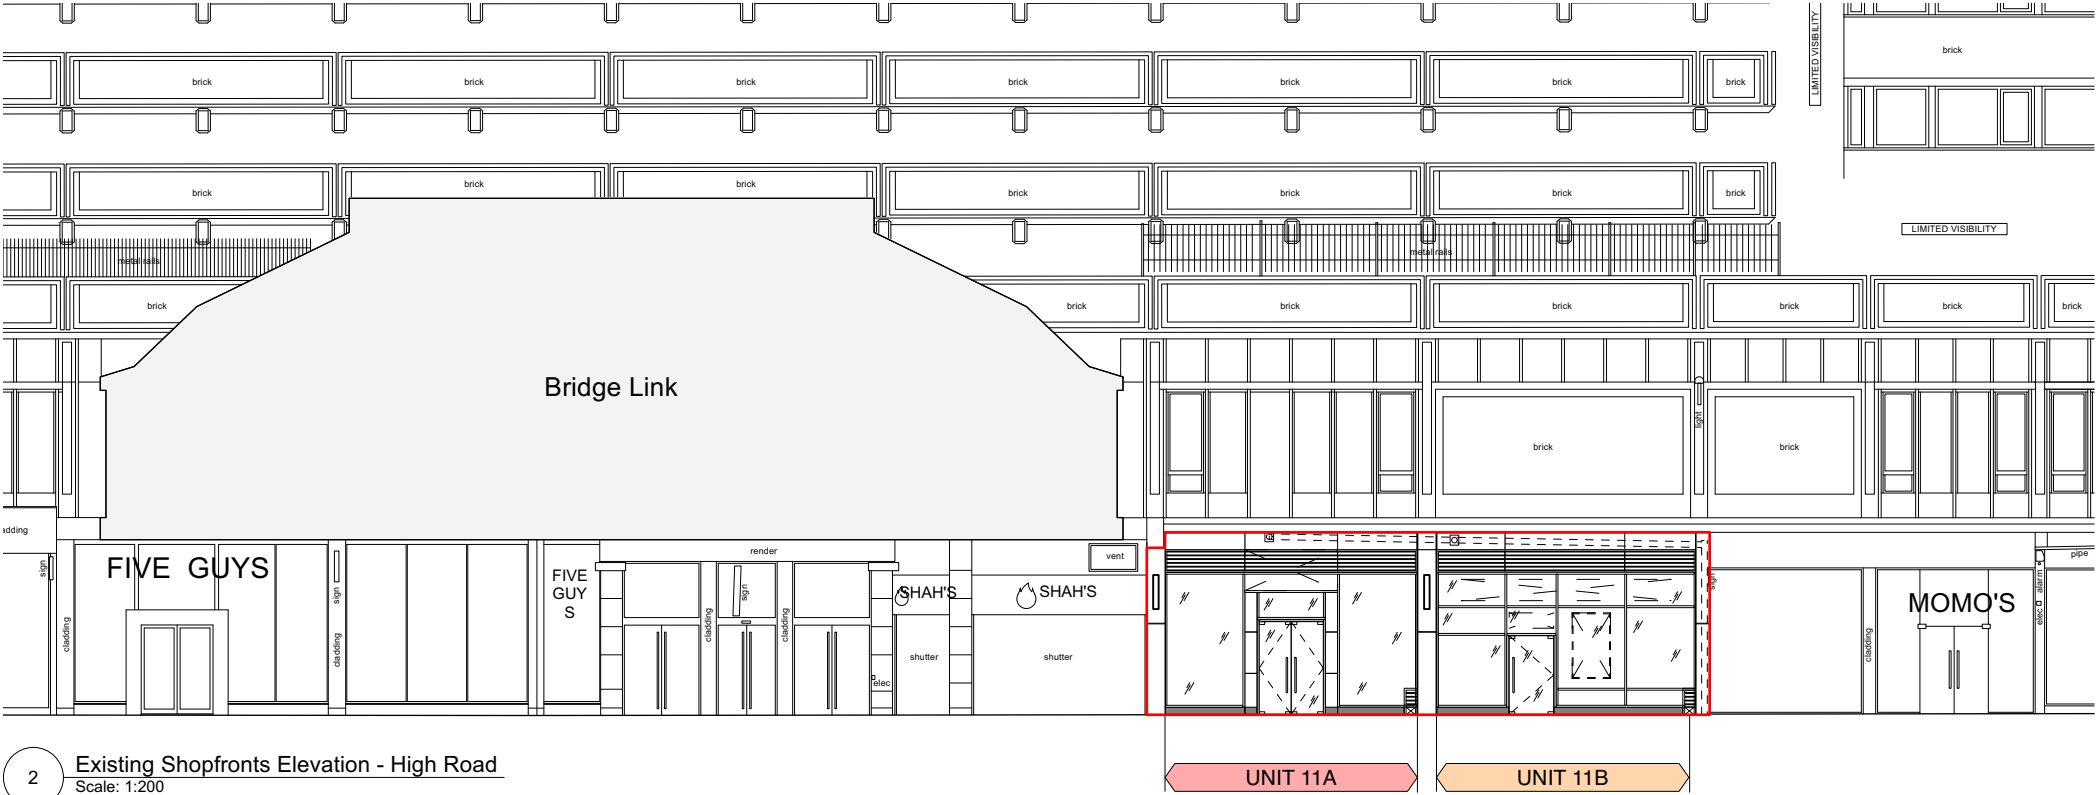

2 Existing Shopfronts Elevation - High Road
Scale: 1:200

PLANNING

DRAWING TITLE
Existing High Road Elevation

SCALE	PRINT SIZE	PROJECT
1:200	A3	3432H
DATE	BY	DRAWING NO
10.02.23	na	P-D200

HFM
Architecture and
Project Management

CLIENT
Capital & Regional

PROJECT
The Mall Wood Green
Unit 11 Split

A dg 20.02.23 Drawings updated following Design Development exercise

© HADDON FEW MONTUSCHI ARCHITECTS LTD.
Do not scale from this drawing. Dimensions to be checked on site. Errors and omissions to be reported to the architect - if in doubt, ask.