



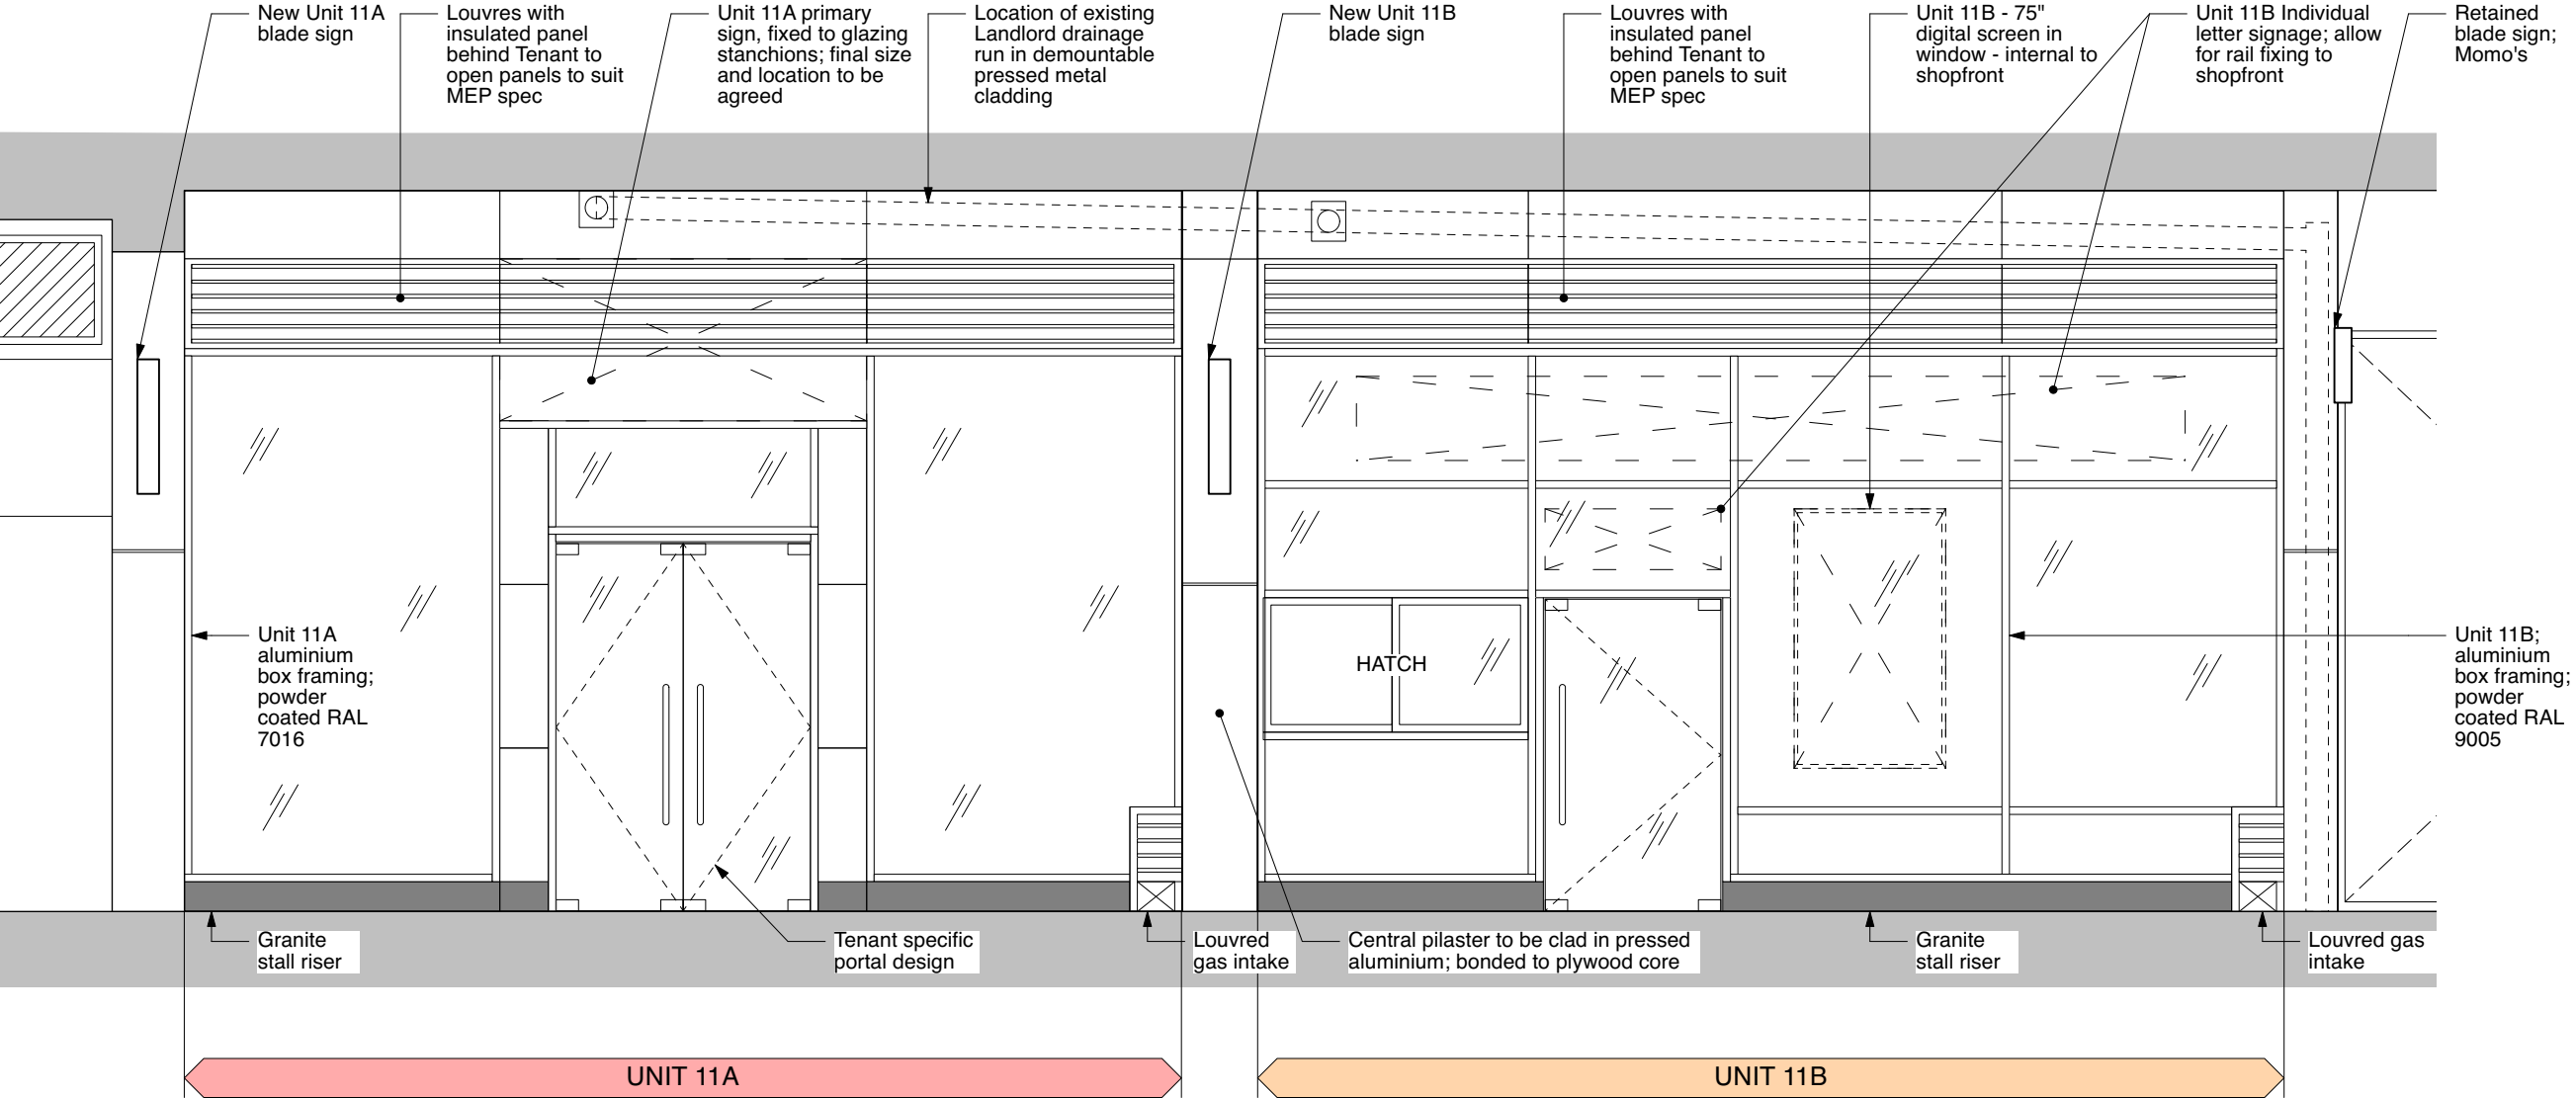

1 Proposed Units 11A and 11B Shopfronts Elevation - High Road
Scale: 1:50

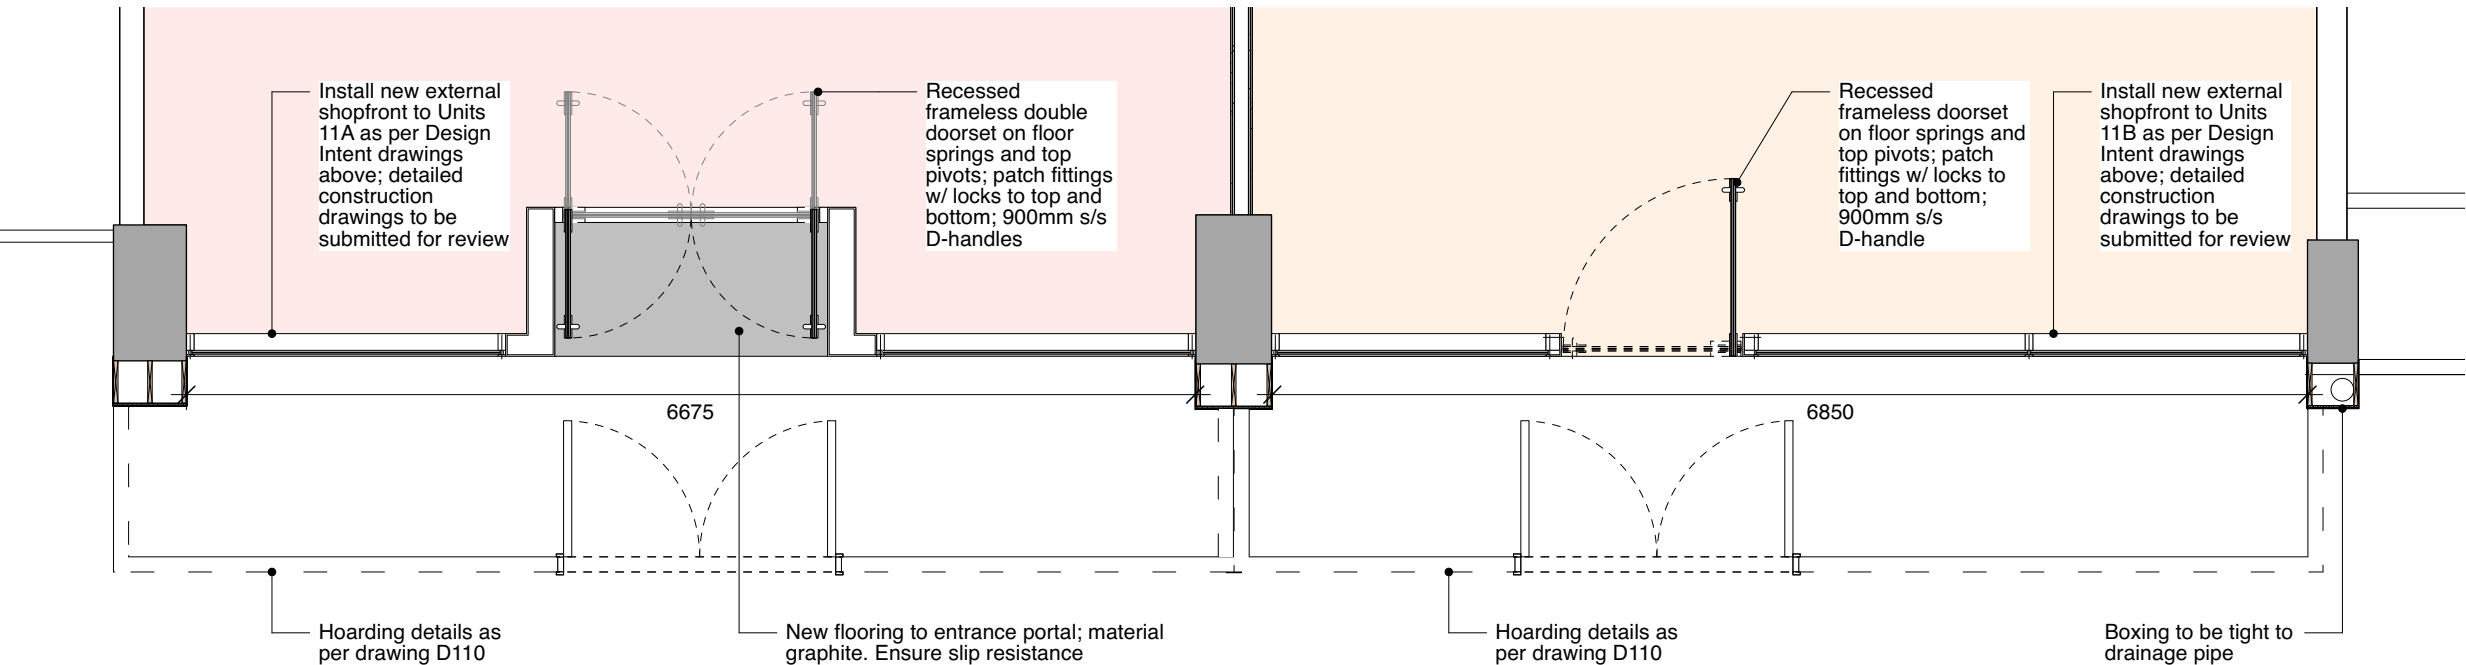

2 Proposed Units 11A and 11B Shopfronts Plan - High Road
Scale: 1:50



A dg 20.02.23 Drawings updated following Design Development exercise

PLANNING

© HADDON FEW MONTUSCHI ARCHITECTS LTD.
Do not scale from this drawing. Dimensions to be checked on site.
Errors and omissions to be reported to the architect - if in doubt, ask.



CLIENT
Capital & Regional

PROJECT
The Mall Wood Green
Unit 11 Split

DRAWING TITLE
Proposed High Road Elevation
Option 2

SCALE	PRINT SIZE	PROJECT	
1:50	A3	3432H	
DATE	BY	DRAWING NO	REV
10.02.23	na	P-A201	A