
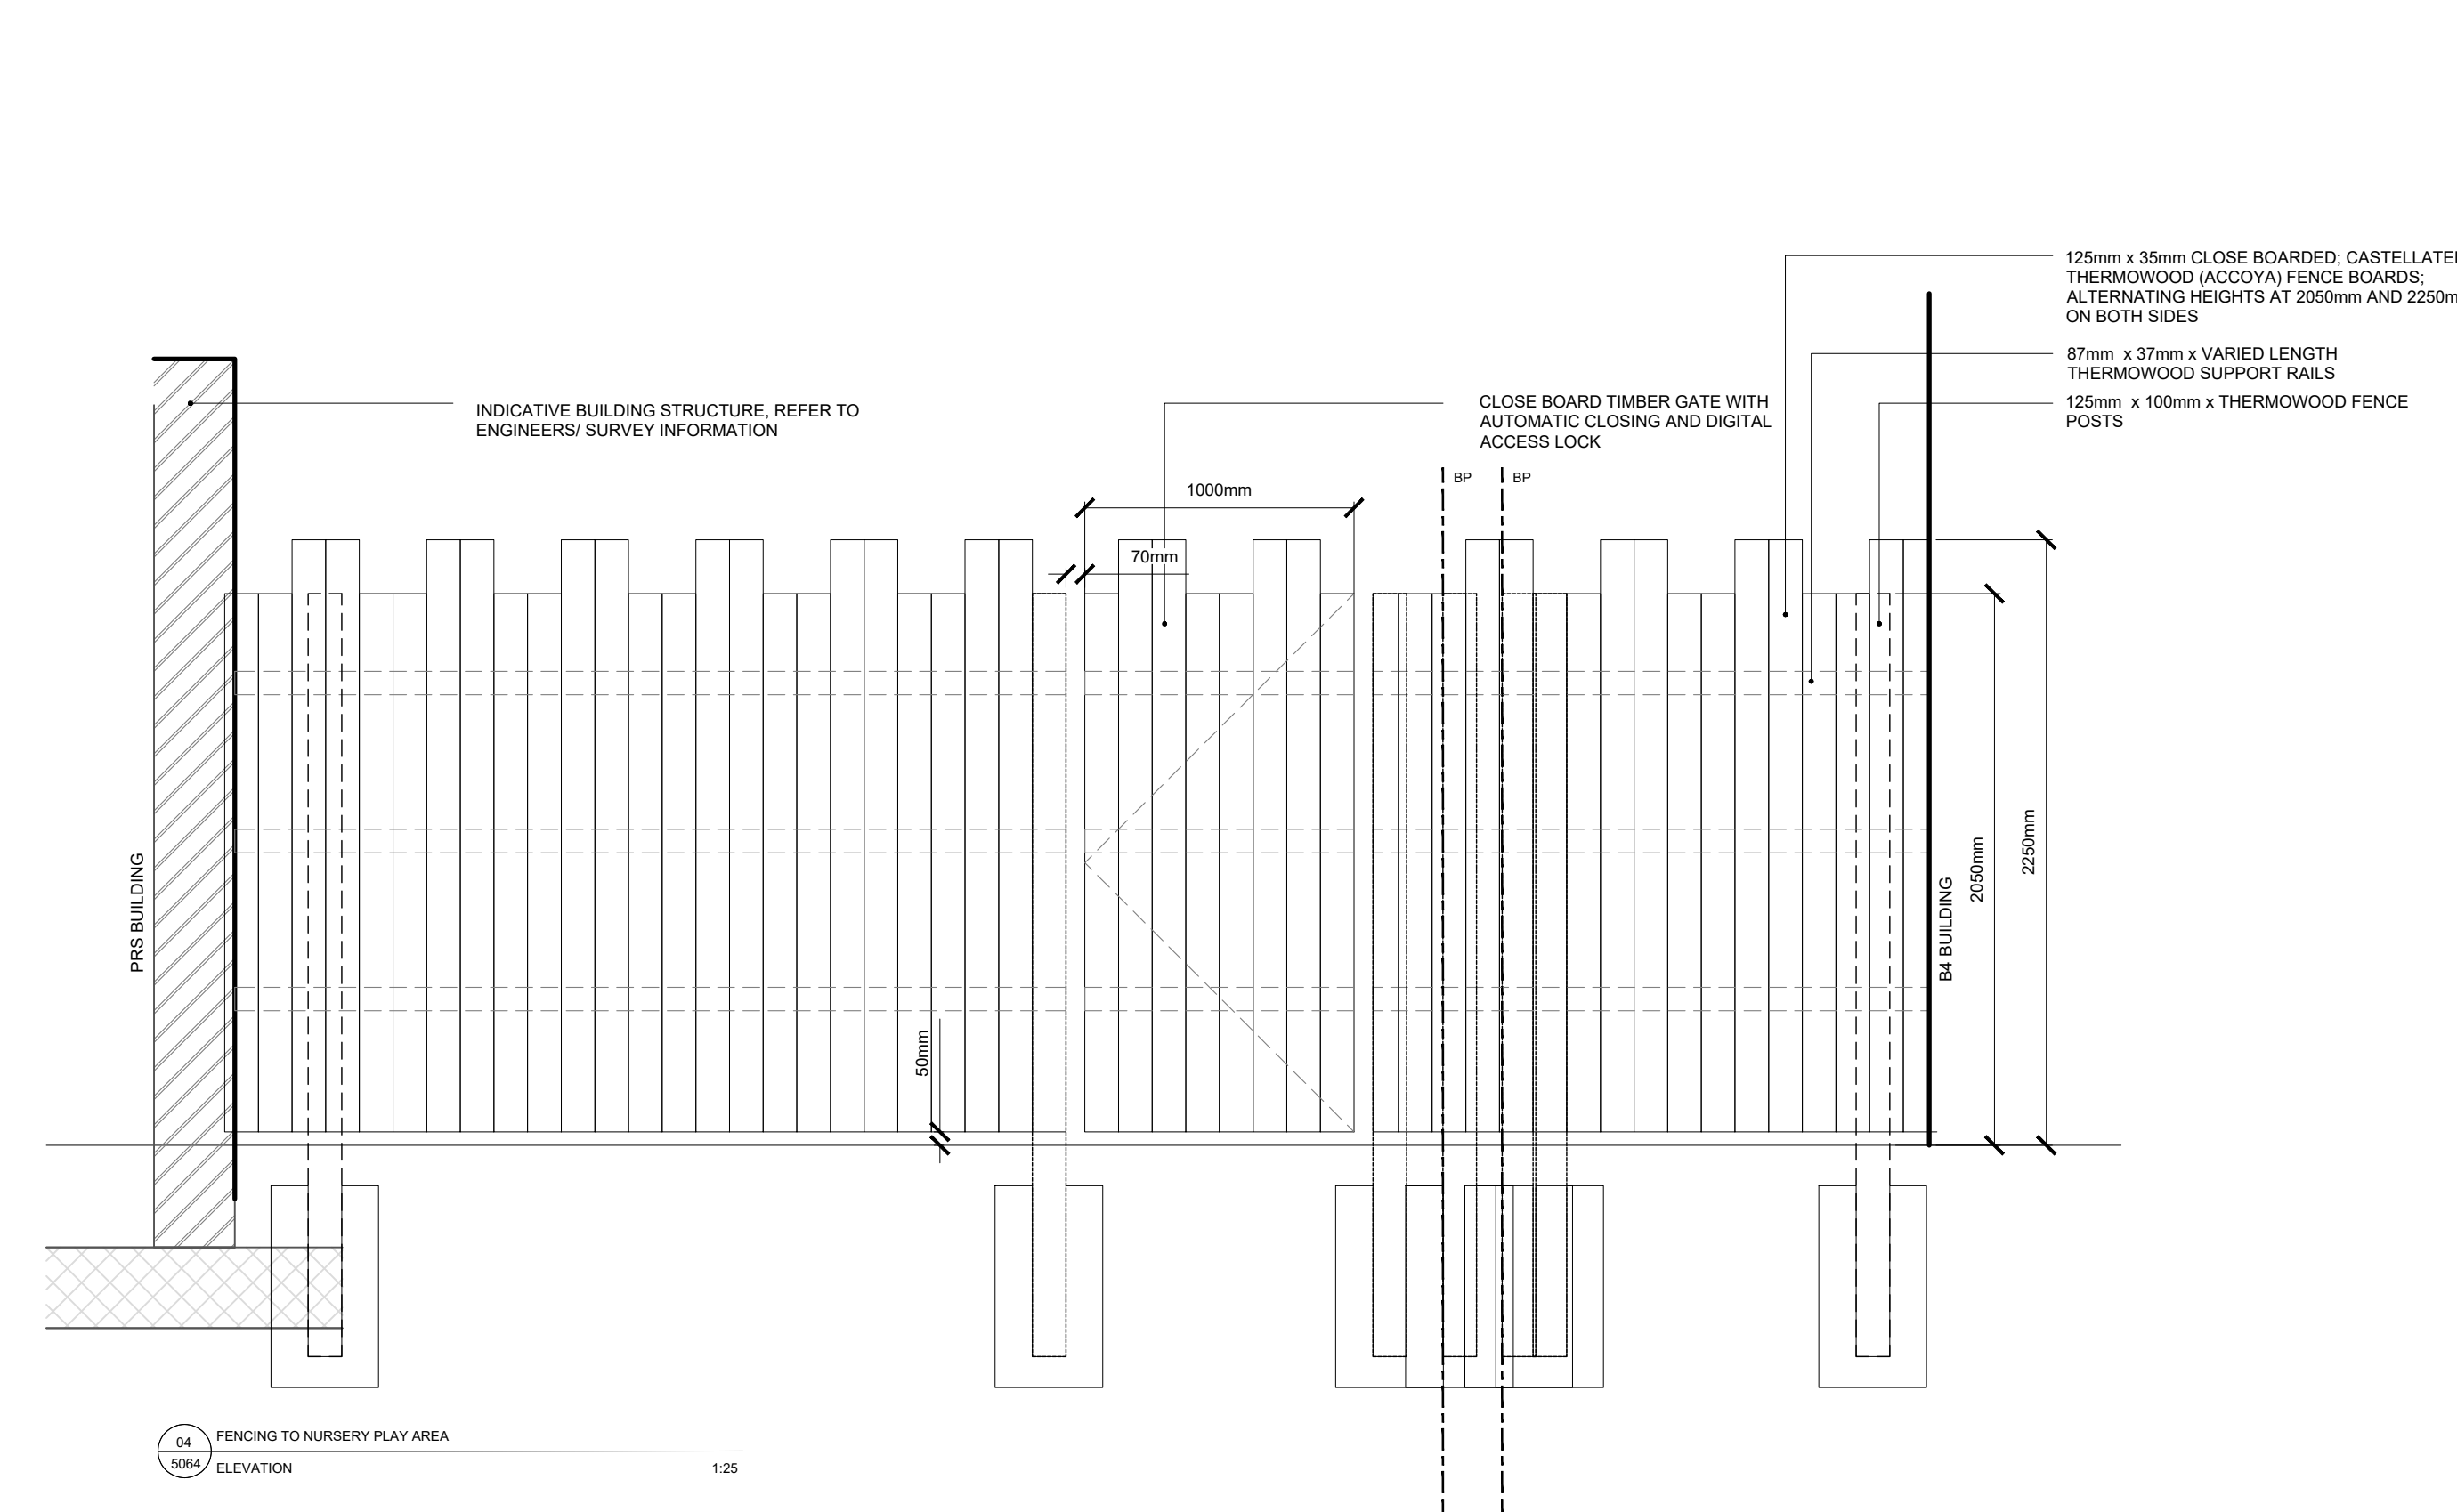
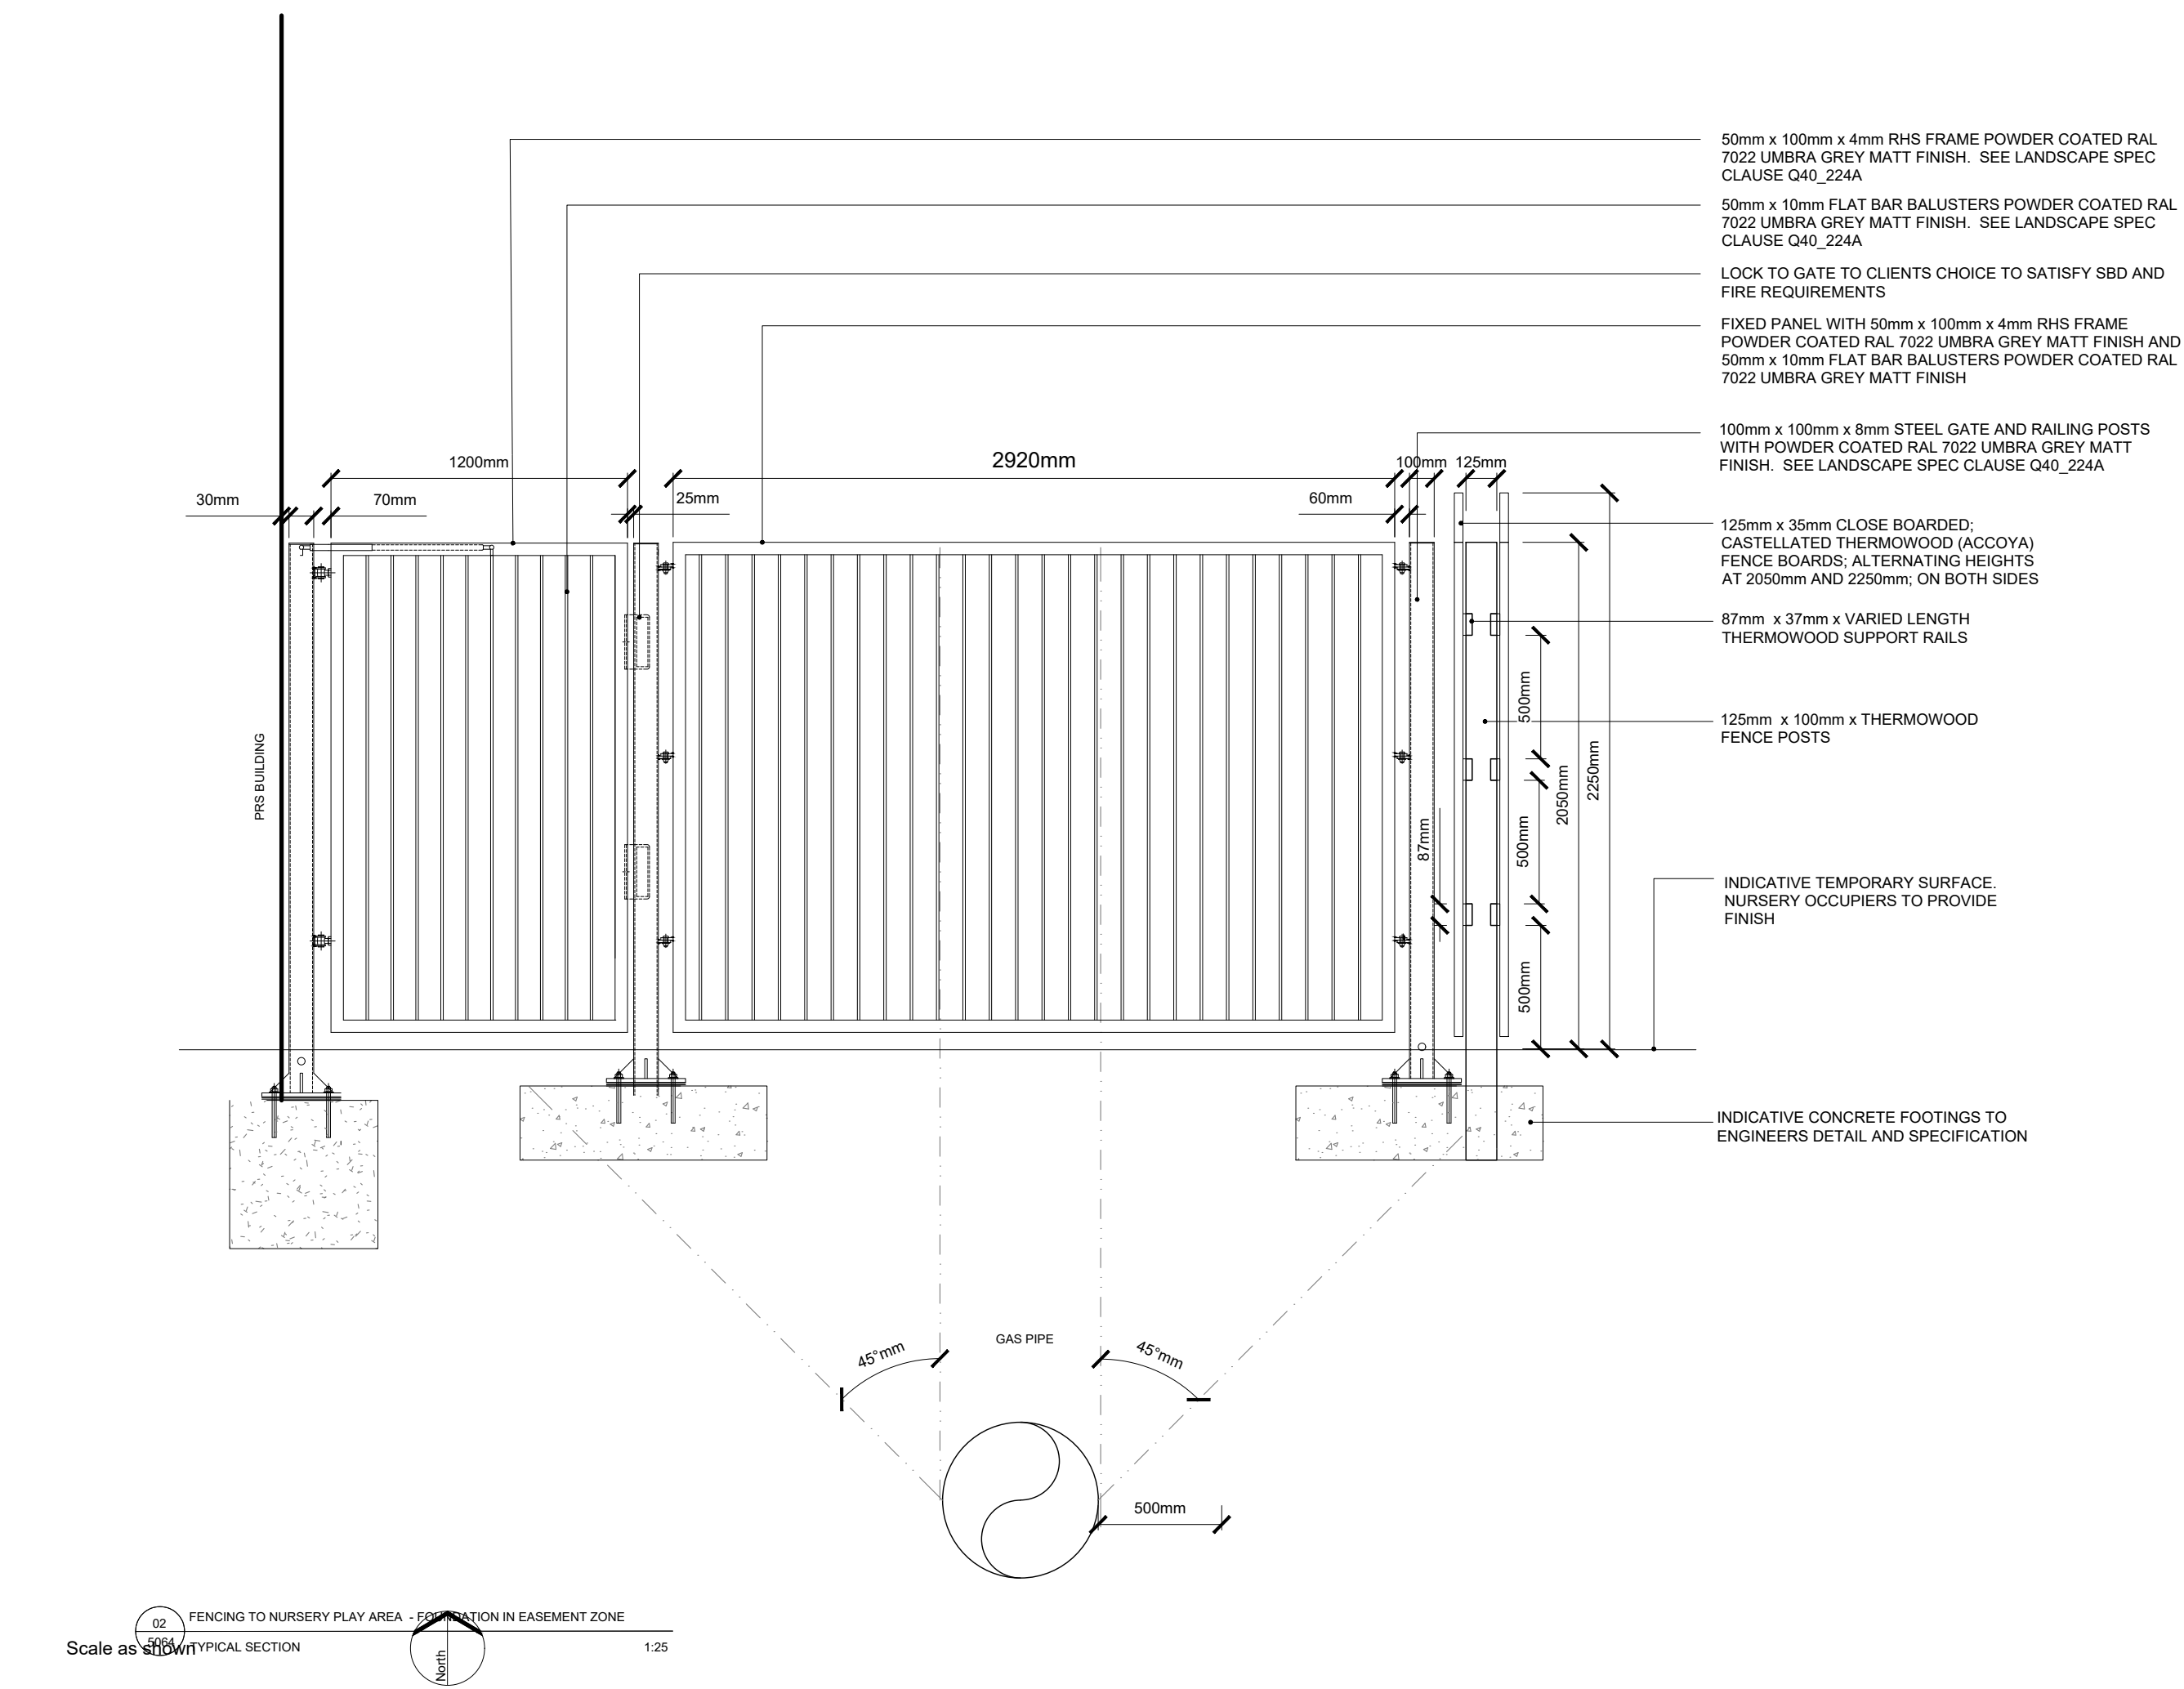
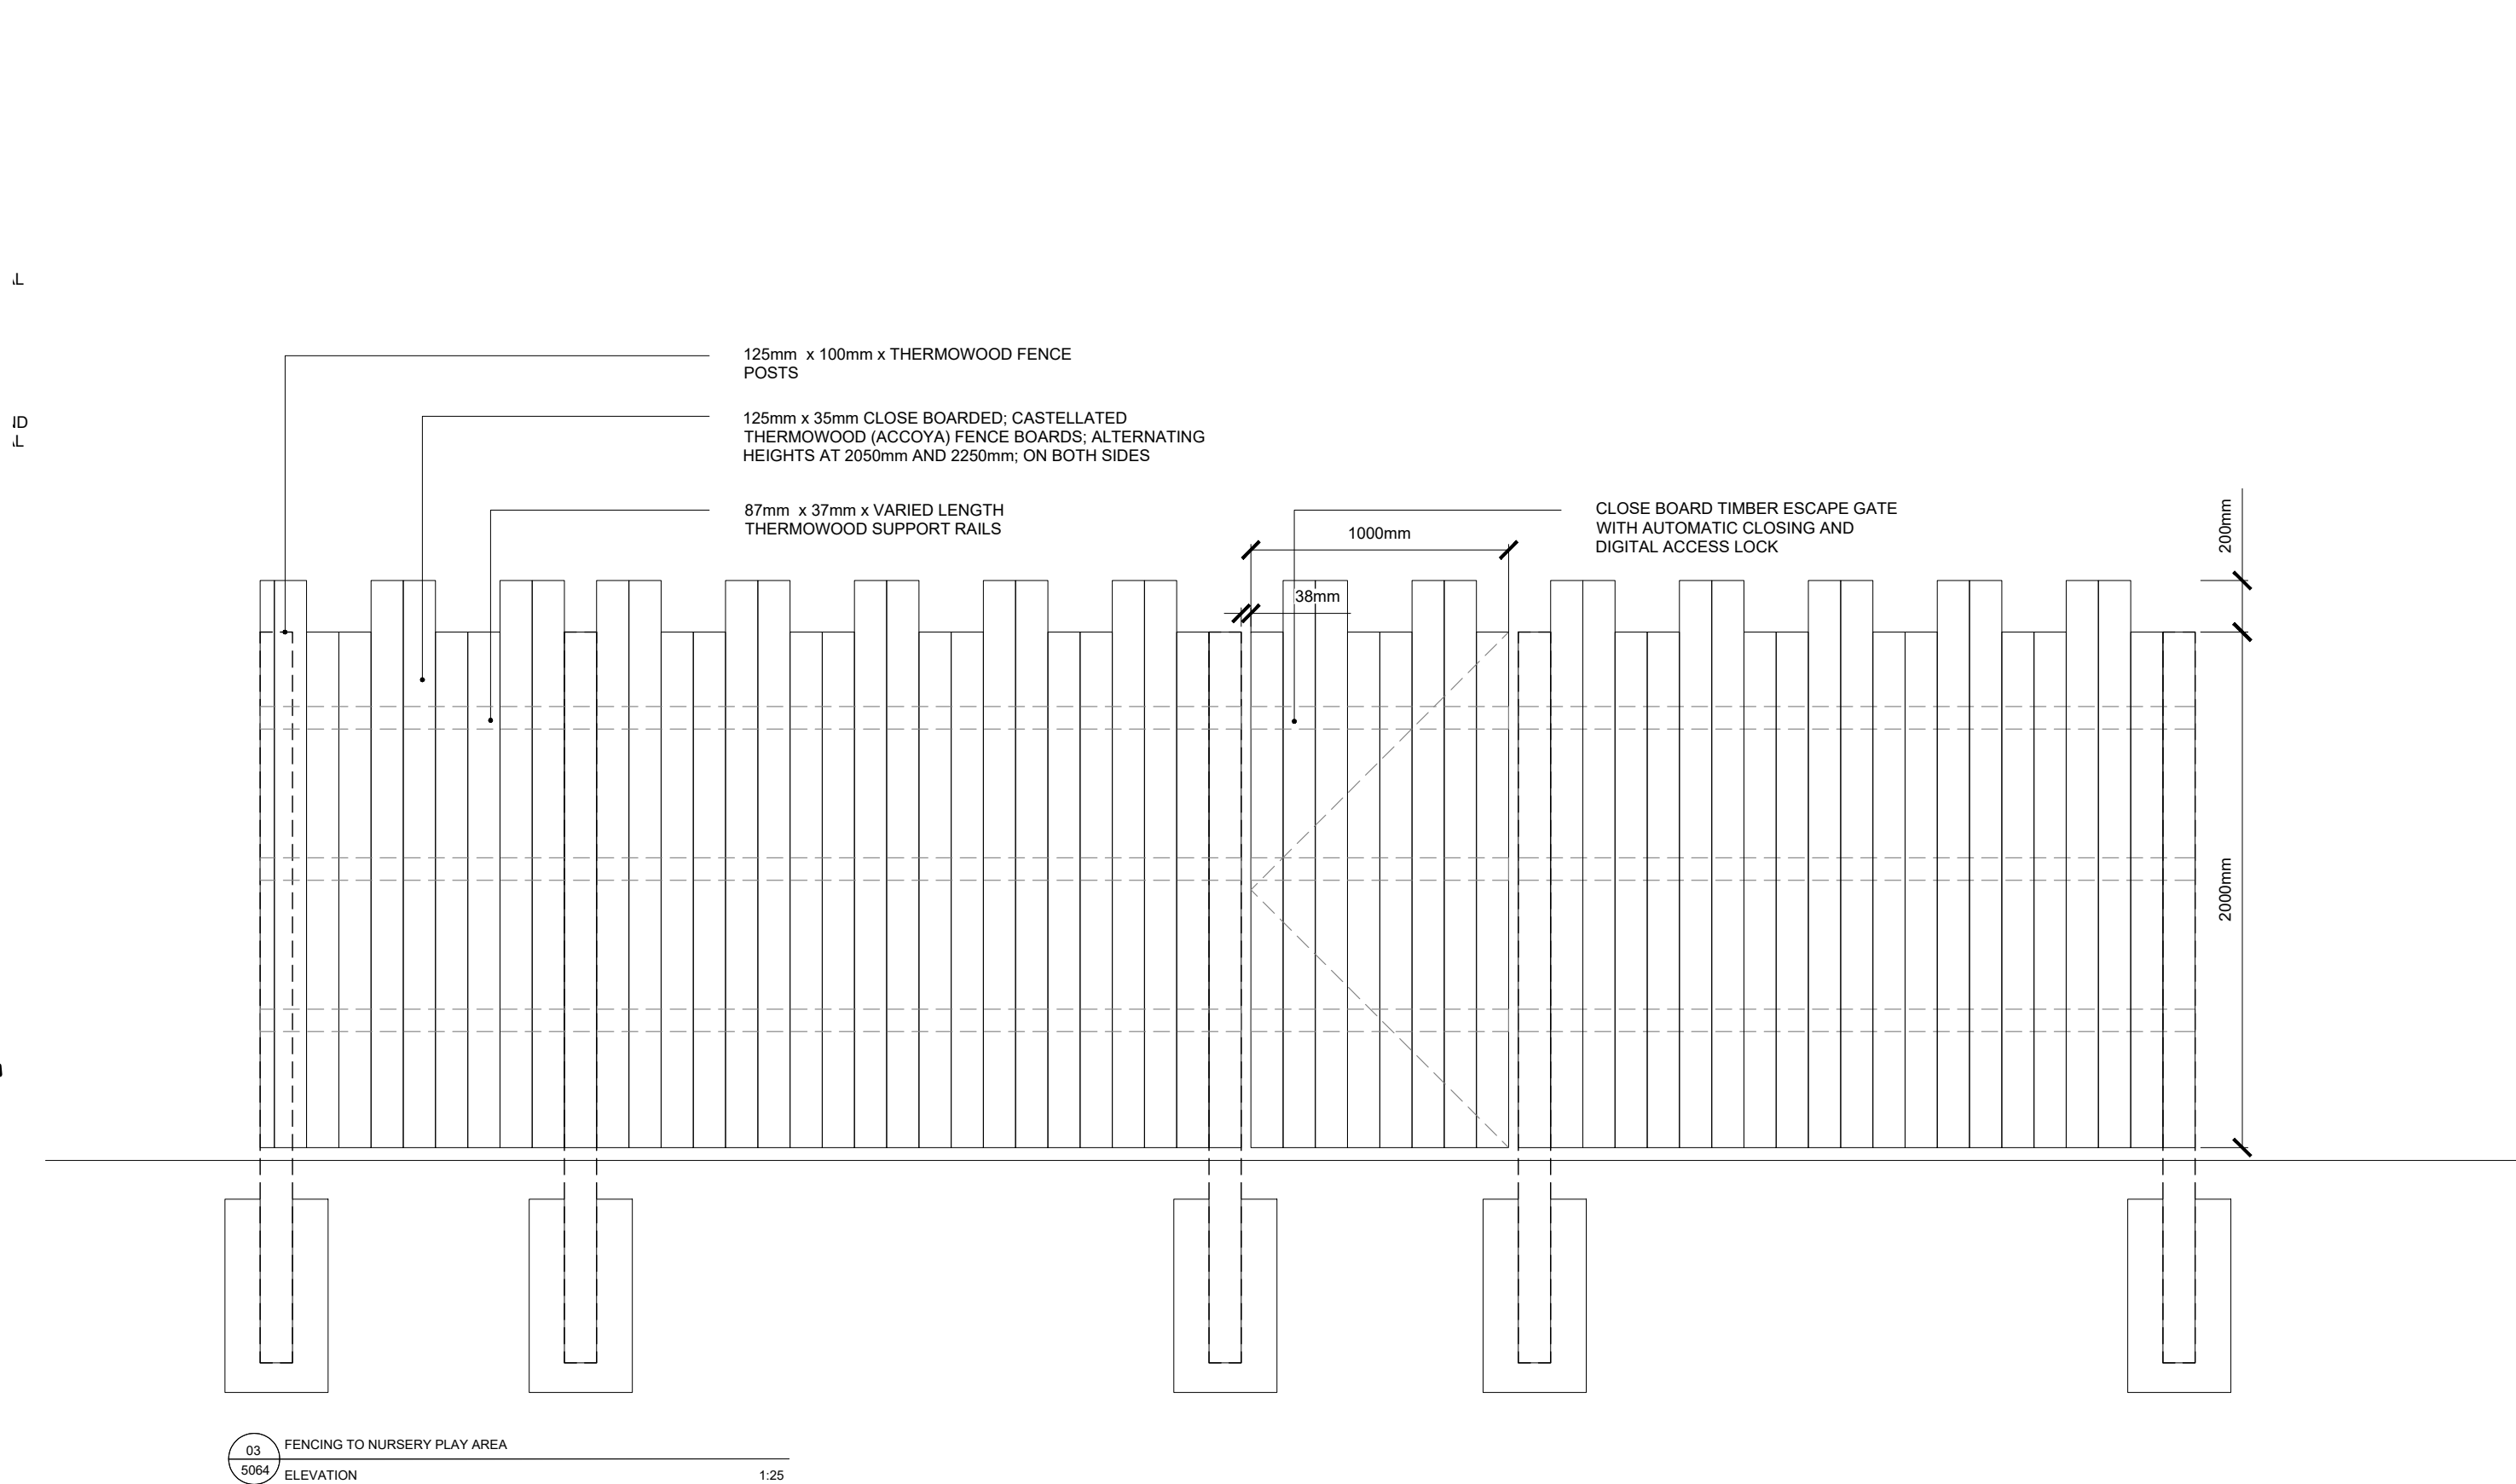


X:\JOBS\6496_CLARENDON ROAD PHASE 2\7CAD\DRAWINGS\NURSERY PLANNING UPDATE\W250-LDA-AB-XX-DR-LS-93-5064-66.DWG

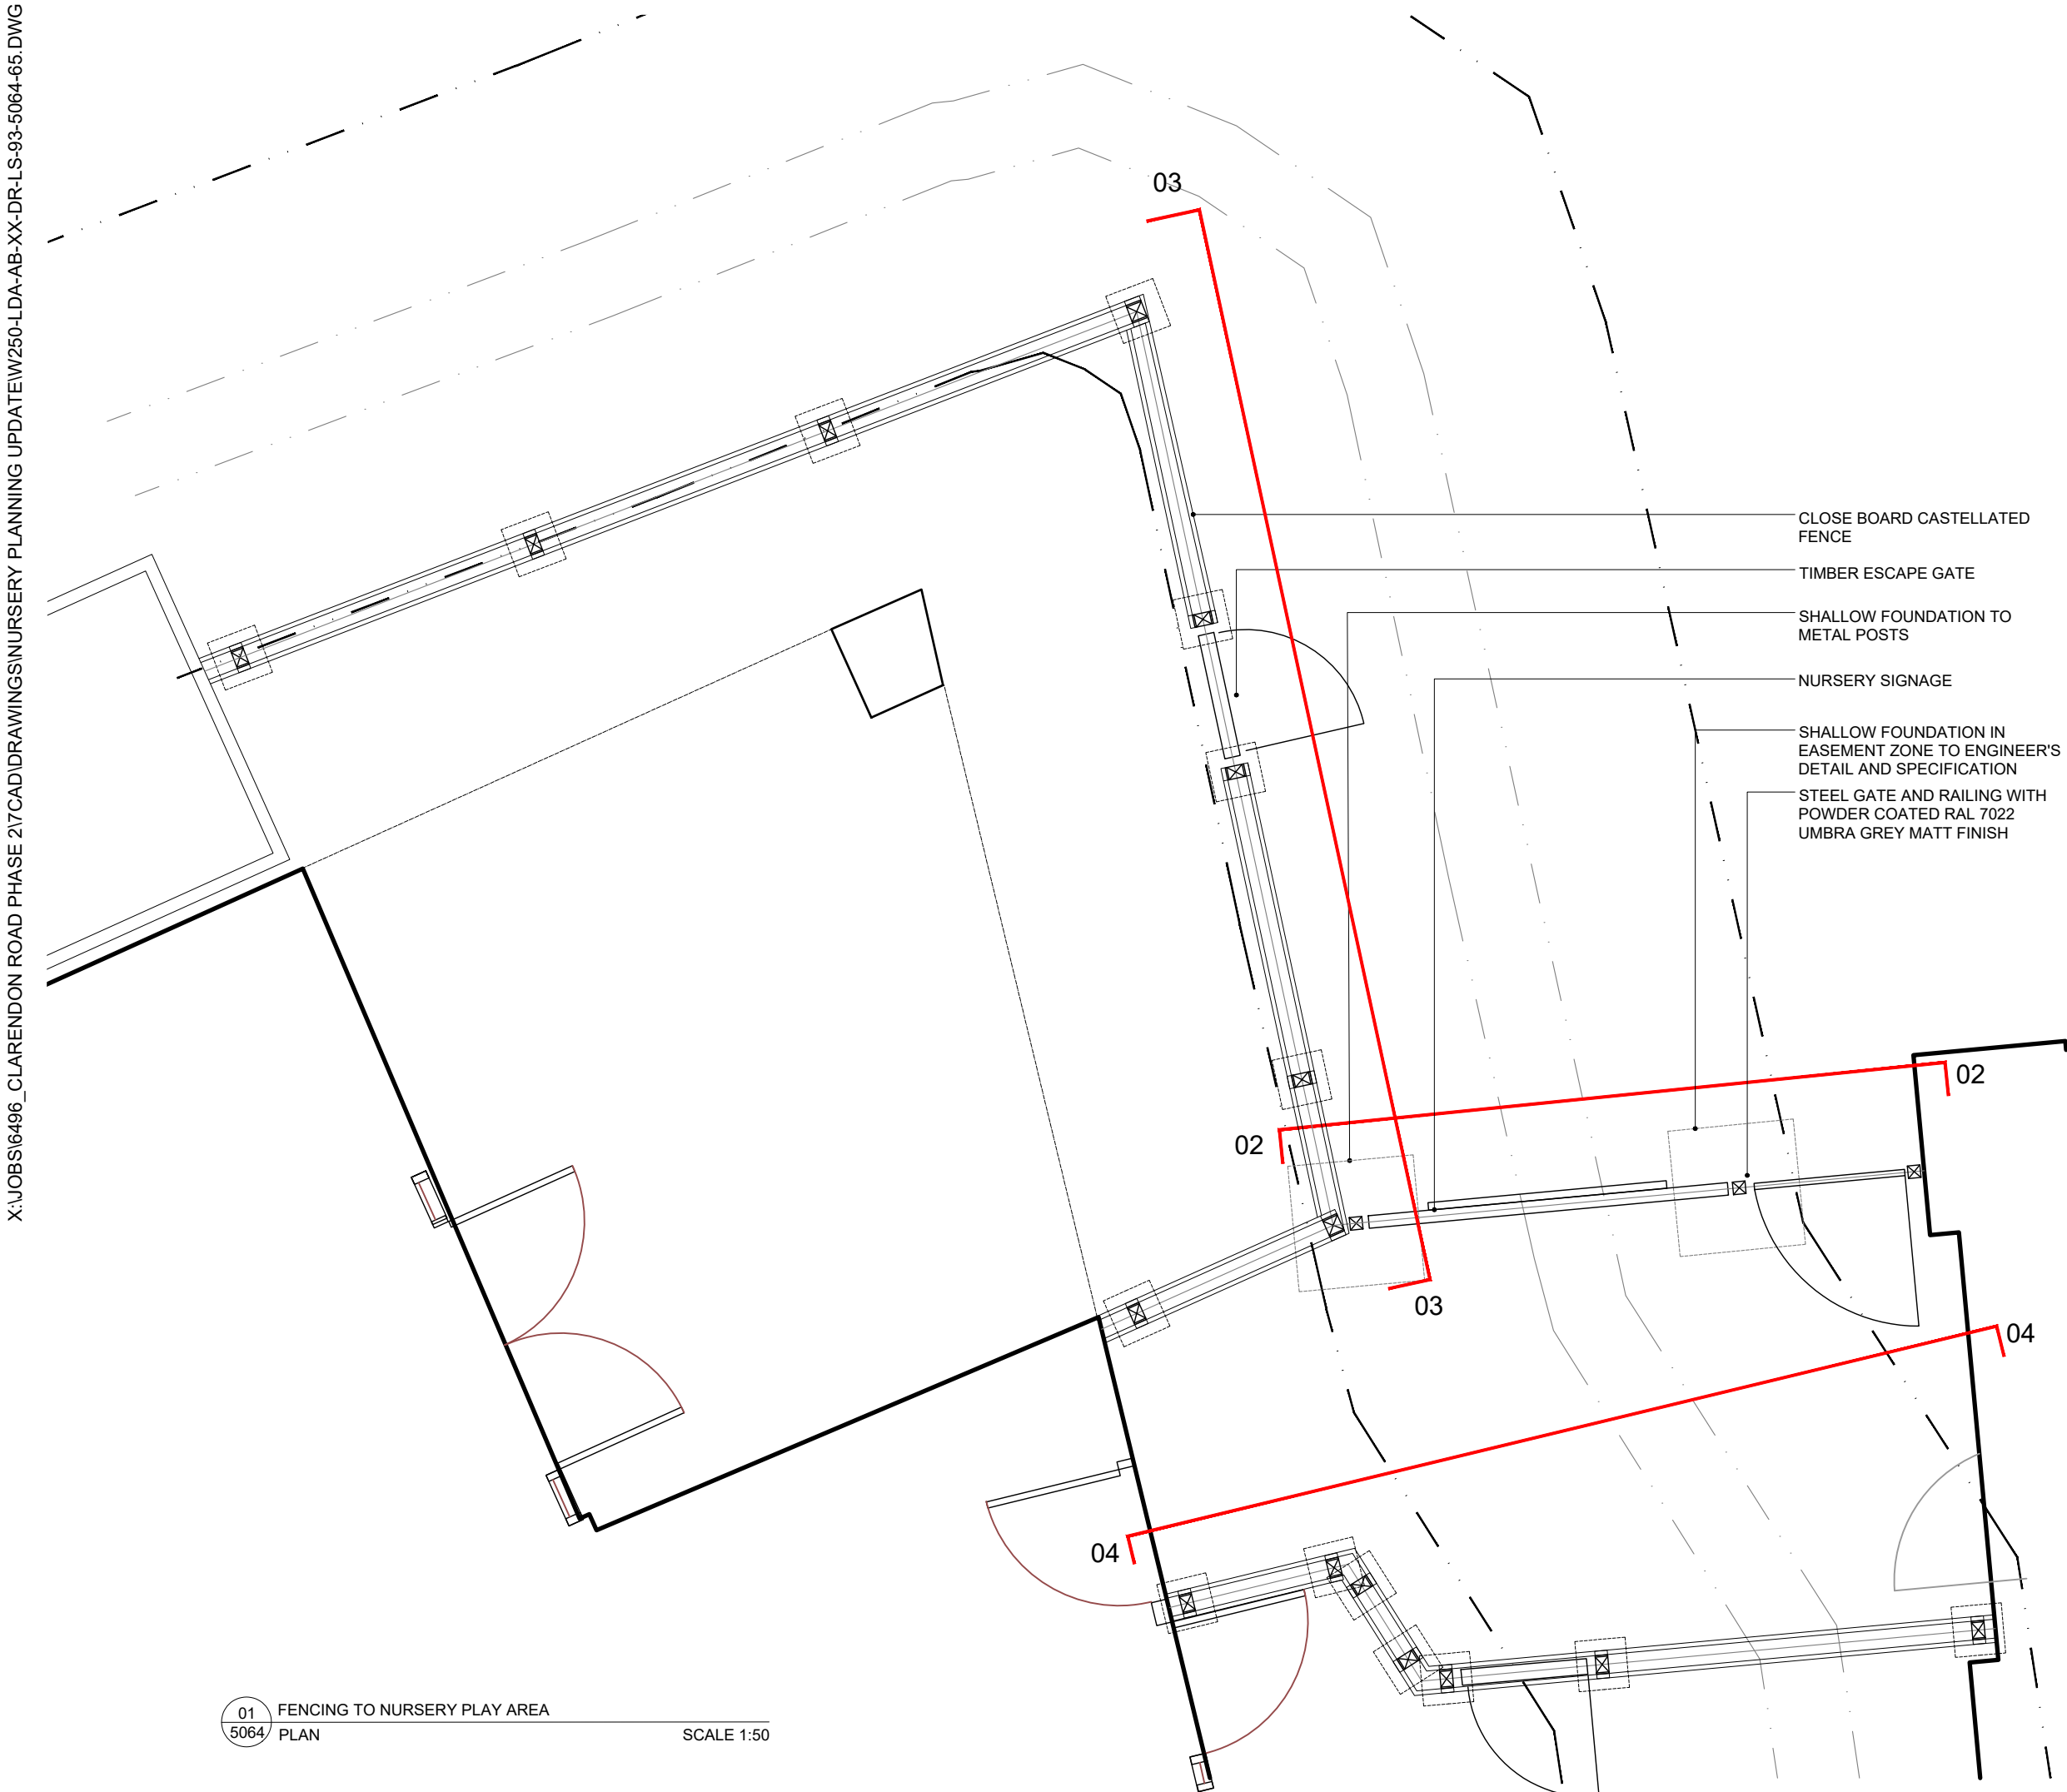

P1	s96a Planning Application	AH	01/02/2023
REV.	DESCRIPTION	APP.	DATE
LD̂A DESIGN			
PROJECT TITLE			
CLARENDON ROAD -PHASE 2			
DRAWING TITLE			
FENCING TO NURSERY PLAY AREA			
ISSUED BY London T: 020 7467 1470			
DATE	JAN 23	DRAWN	AN
SCALE:RA1	As shown	CHECKED	JT
STATUS	Planning	APPROVED	AH
DWG. NO W250-LDA-AB-XX-DR-LS-93-5064			
No dimensions are to be scaled from this drawing. All dimensions are to be checked on site. Area measurements for indicative purposes only.			
© LDA Design Consulting Ltd. Quality Assured to BS EN ISO 9001 : 2008			
Sources Ordnance Survey			