
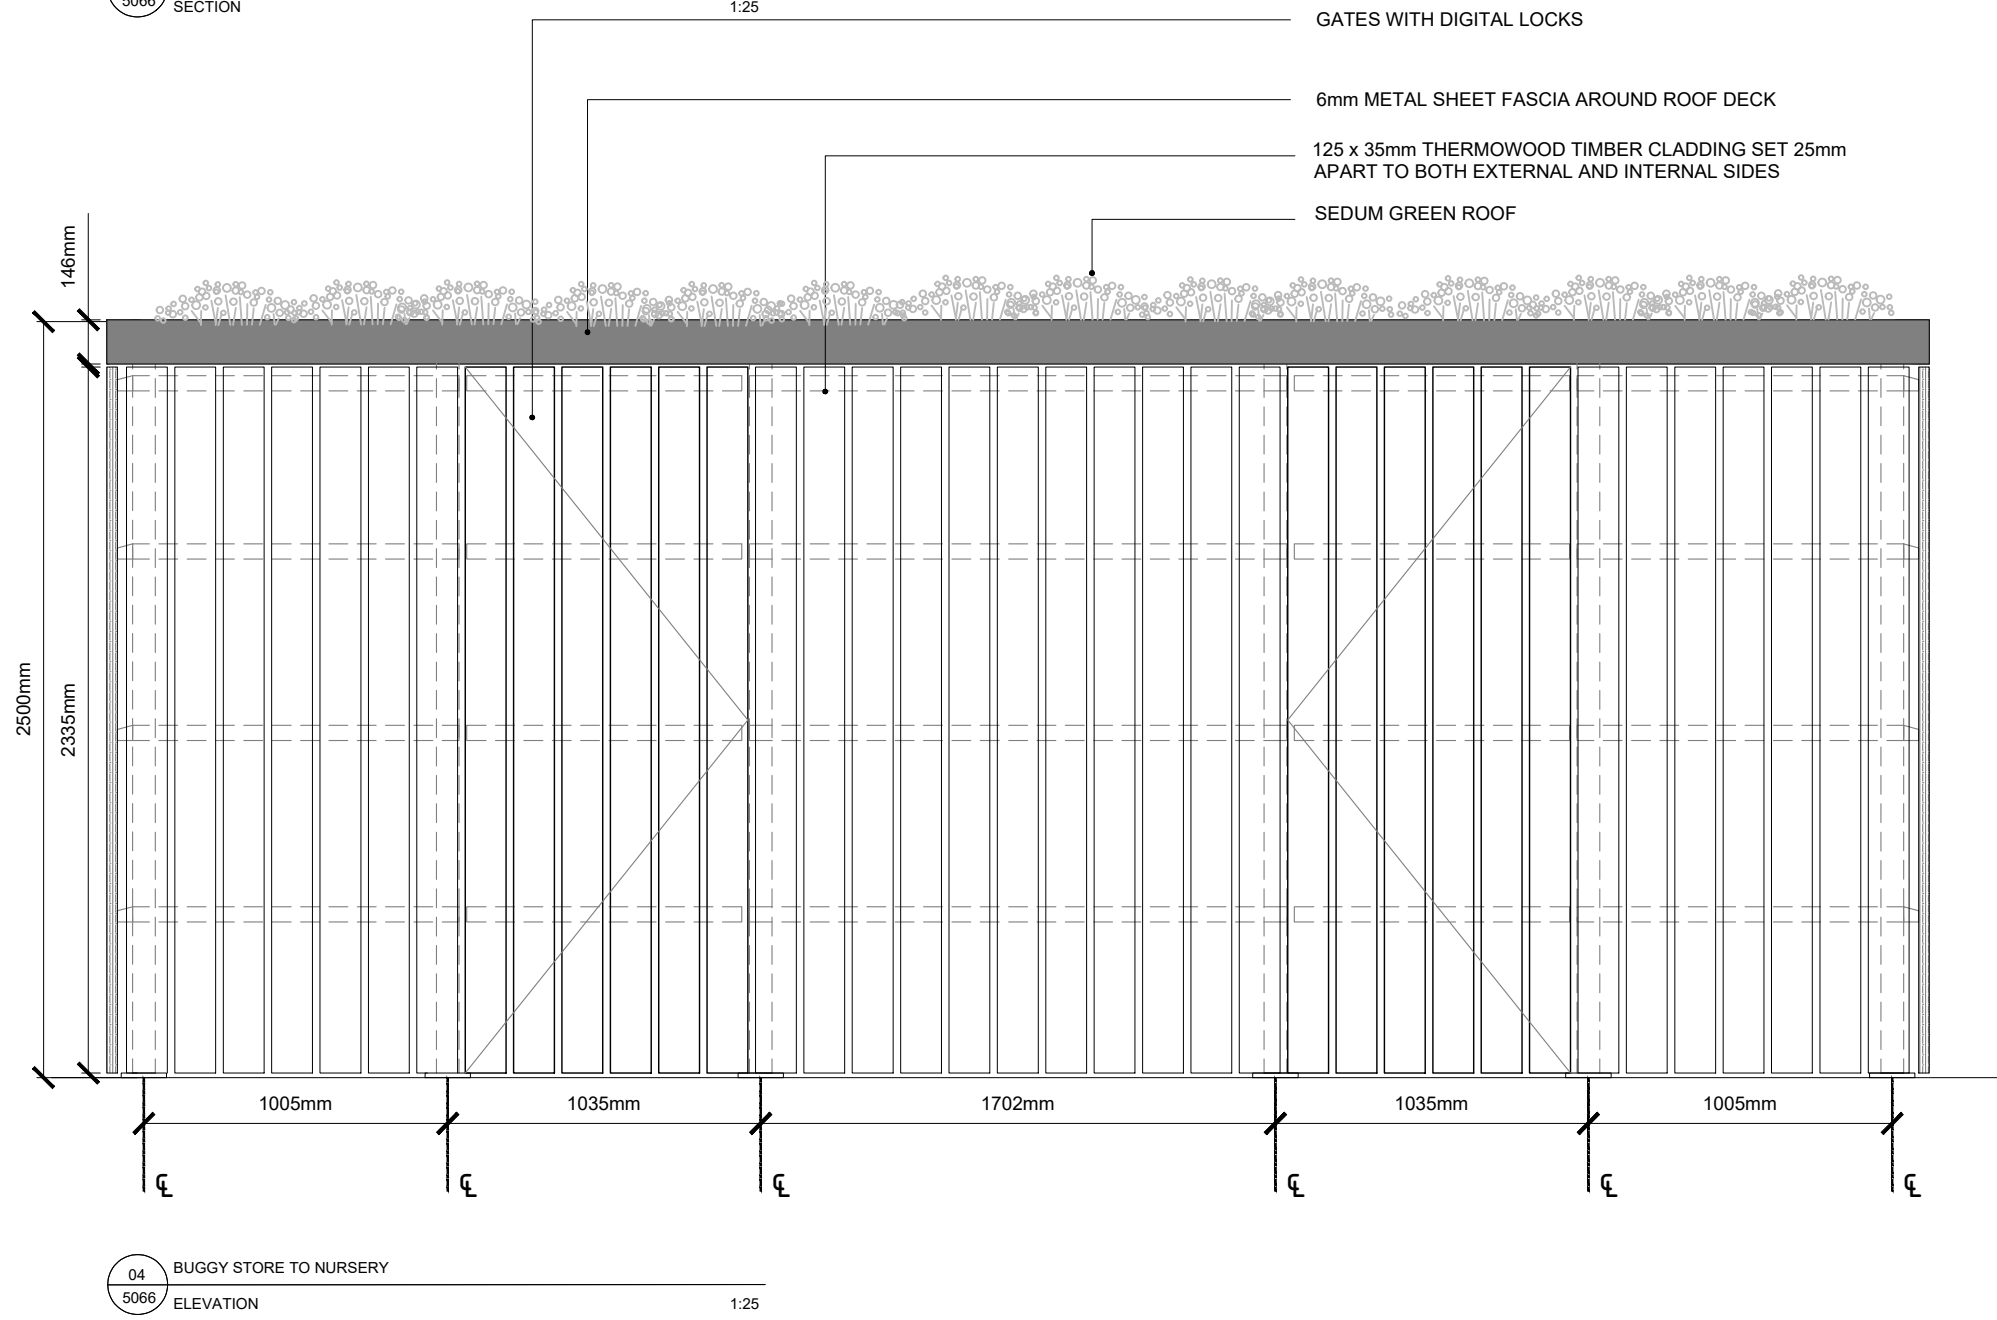
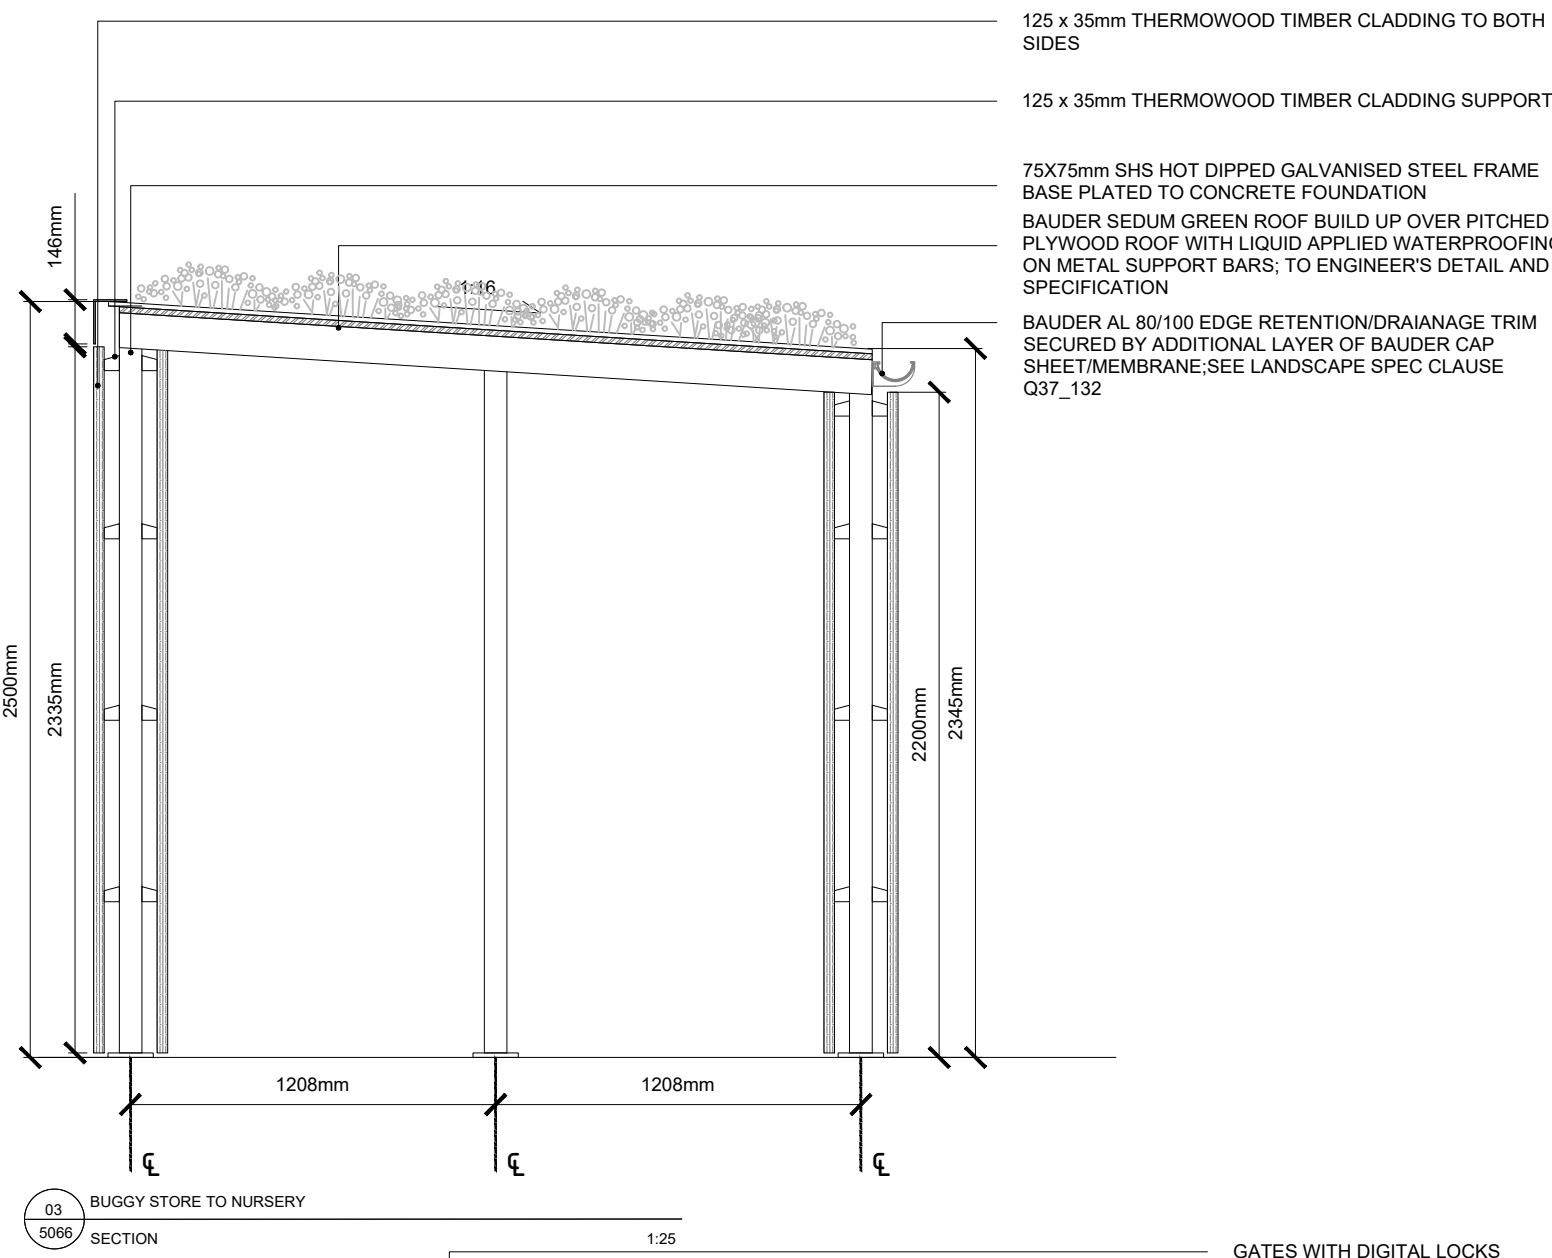
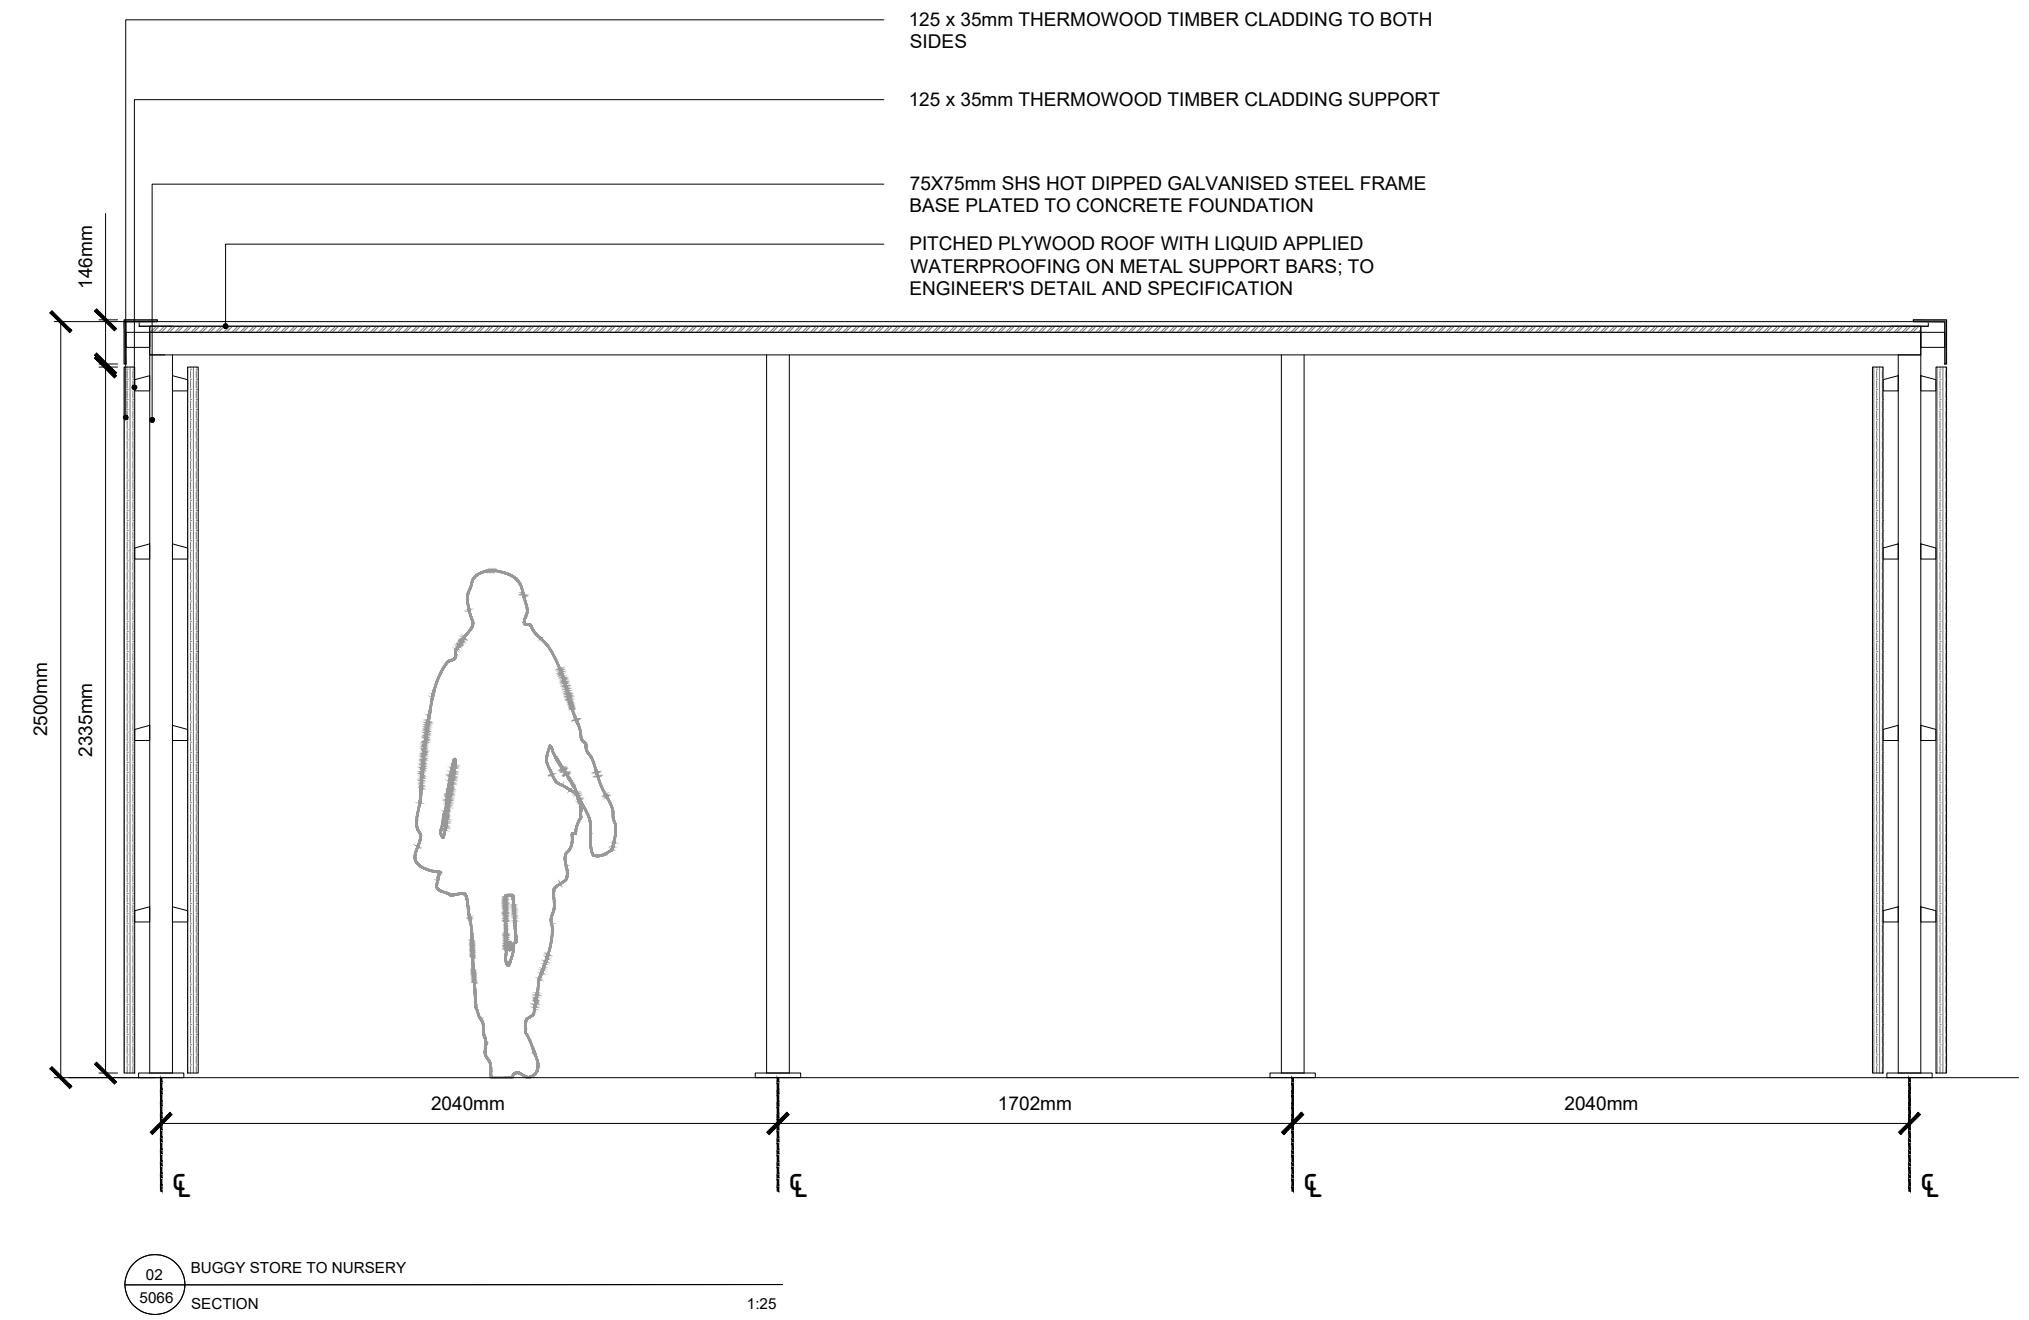


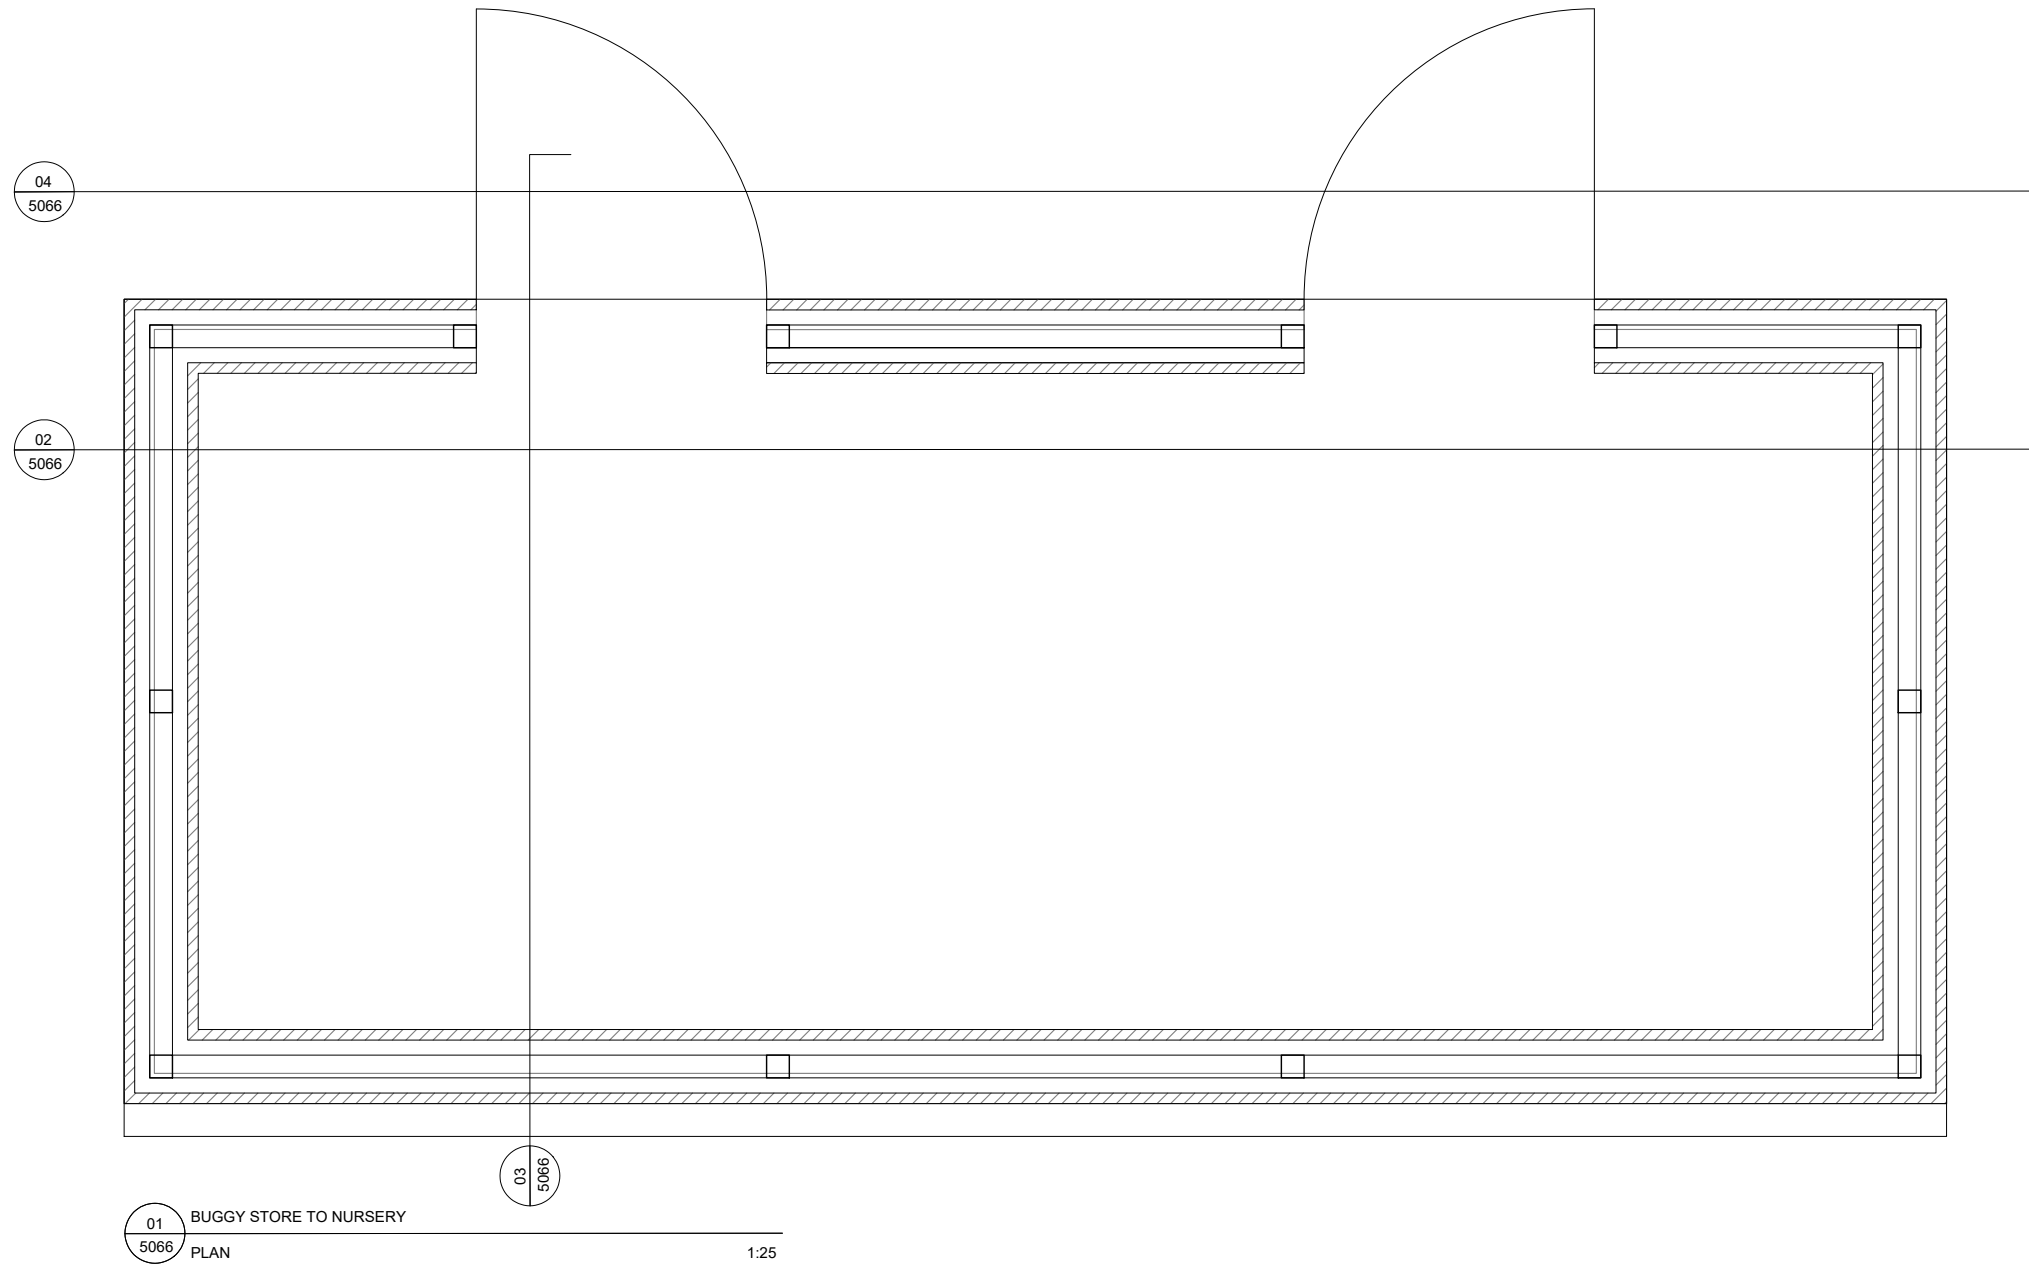

P1	s96a Planning Application	AH	01/02/2023
REV.	DESCRIPTION	APP.	DATE

LDA DESIGN

PROJECT TITLE
CLARENDON ROAD -PHASE 2

DRAWING TITLE
BUGGY STORE TO NURSERY

ISSUED BY	London	T: 020 7467 1470	
DATE	JAN 23	DRAWN	AN
SCALE@A1	As shown	CHECKED	JT
STATUS	Planning	APPROVED	AH

DWG. NO W250-LDA-AB-XX-DR-LS-93-5065

No dimensions are to be scaled from this drawing.
All dimensions are to be checked on site.
Area measurements for indicative purposes only.

© LDA Design Consulting Ltd. Quality Assured to BS EN ISO 9001 : 2008
Sources Ordnance Survey

Scale as shown

