



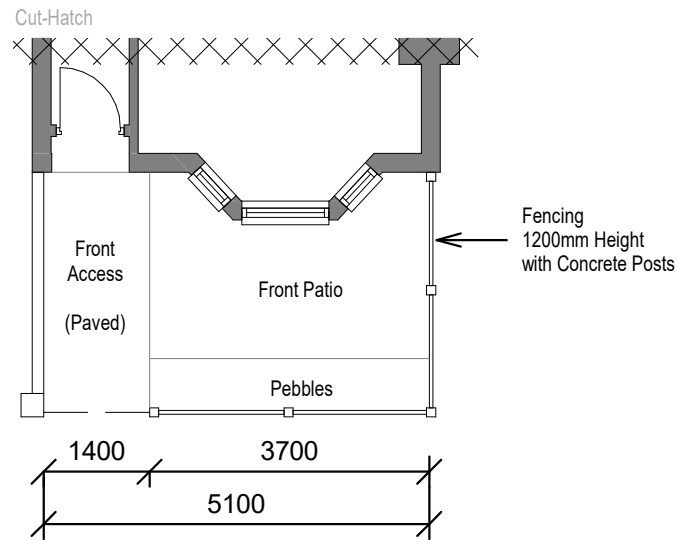


2 Existing Front Patio
1 : 100




Existing Elevation
1 : 100

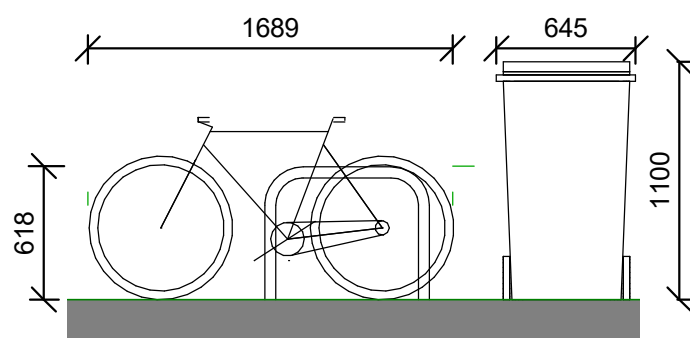

4 Dimensions
1 : 35

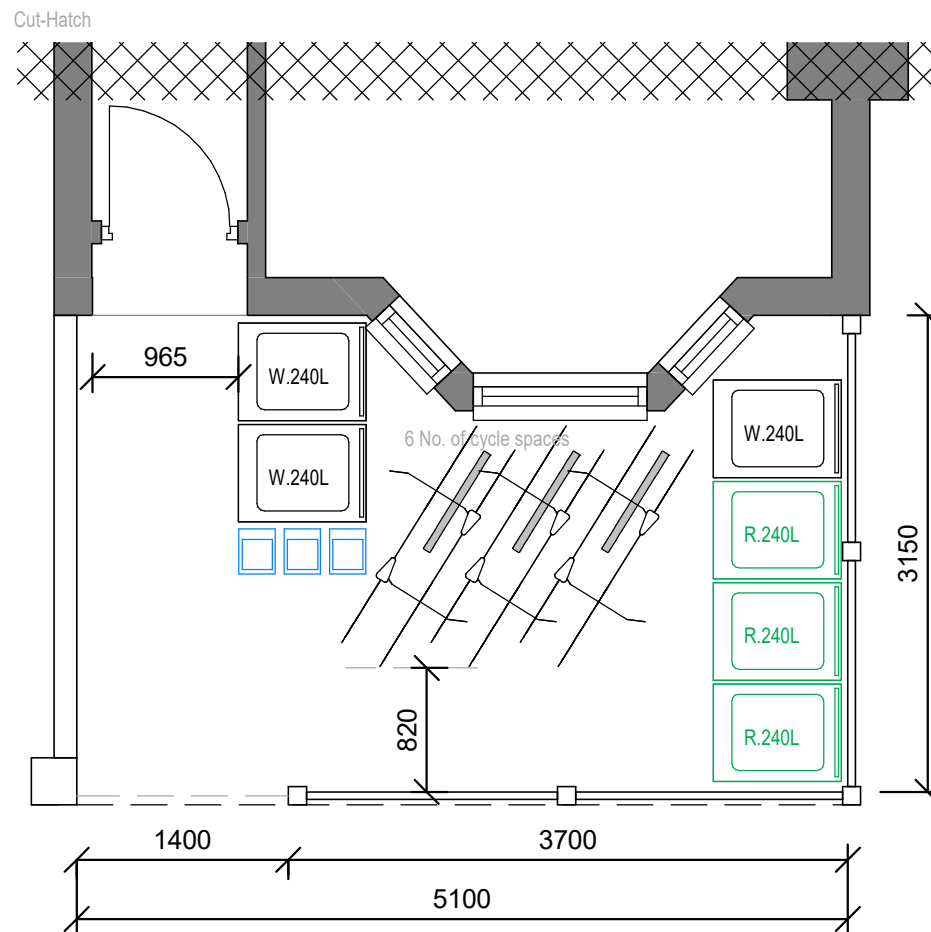

1 Proposed Waste and Cycle facilities
1 : 50

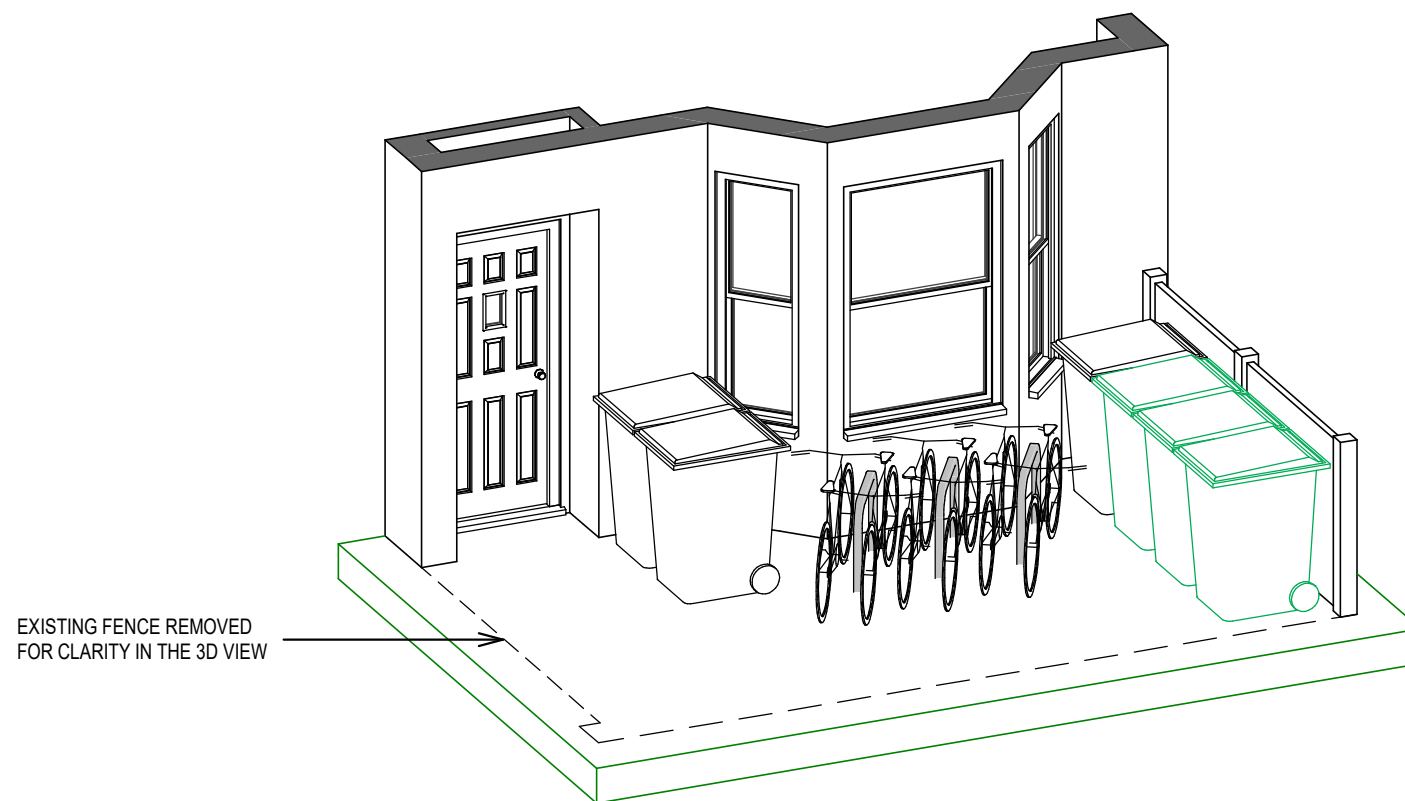

3 3D View




Notes

Do not scale from this drawing.

All dimensions are to be checked prior to construction and any discrepancies are to be identified to the Architect.

Copyright reserved.

KEY

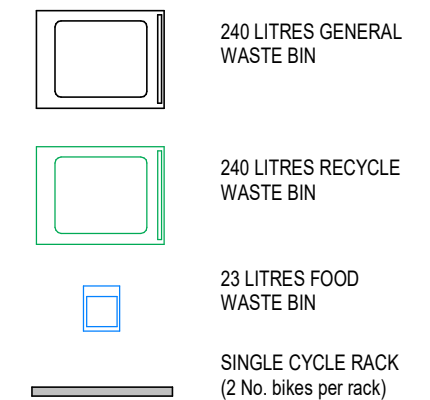

SUMMARY

- House in Multiple Occupancy for 6 people

WASTE PROPOSAL:

- 3 No. 240L - Recycle bins
- 3 No. 240L - Gral. Waste bins
- 3 No. 23L - Food waste bins

CYCLE PARKING PROPOSAL:

- 6 No. Cycle spaces

Revisions

Status

Planning

Client

Private Client

Project

78 Alexandra Road - N8 0JL

Title

Cycle spaces and Refuse Bins

Scale	Size	Date	Drawn	Checked
As indicated	A3	24/02/23	-	LP

O H M A
Architecture

www.OHMArchitecture.co.uk
21 Livingstone Road N13 4SD

Drawing No.

A101

Rev.