



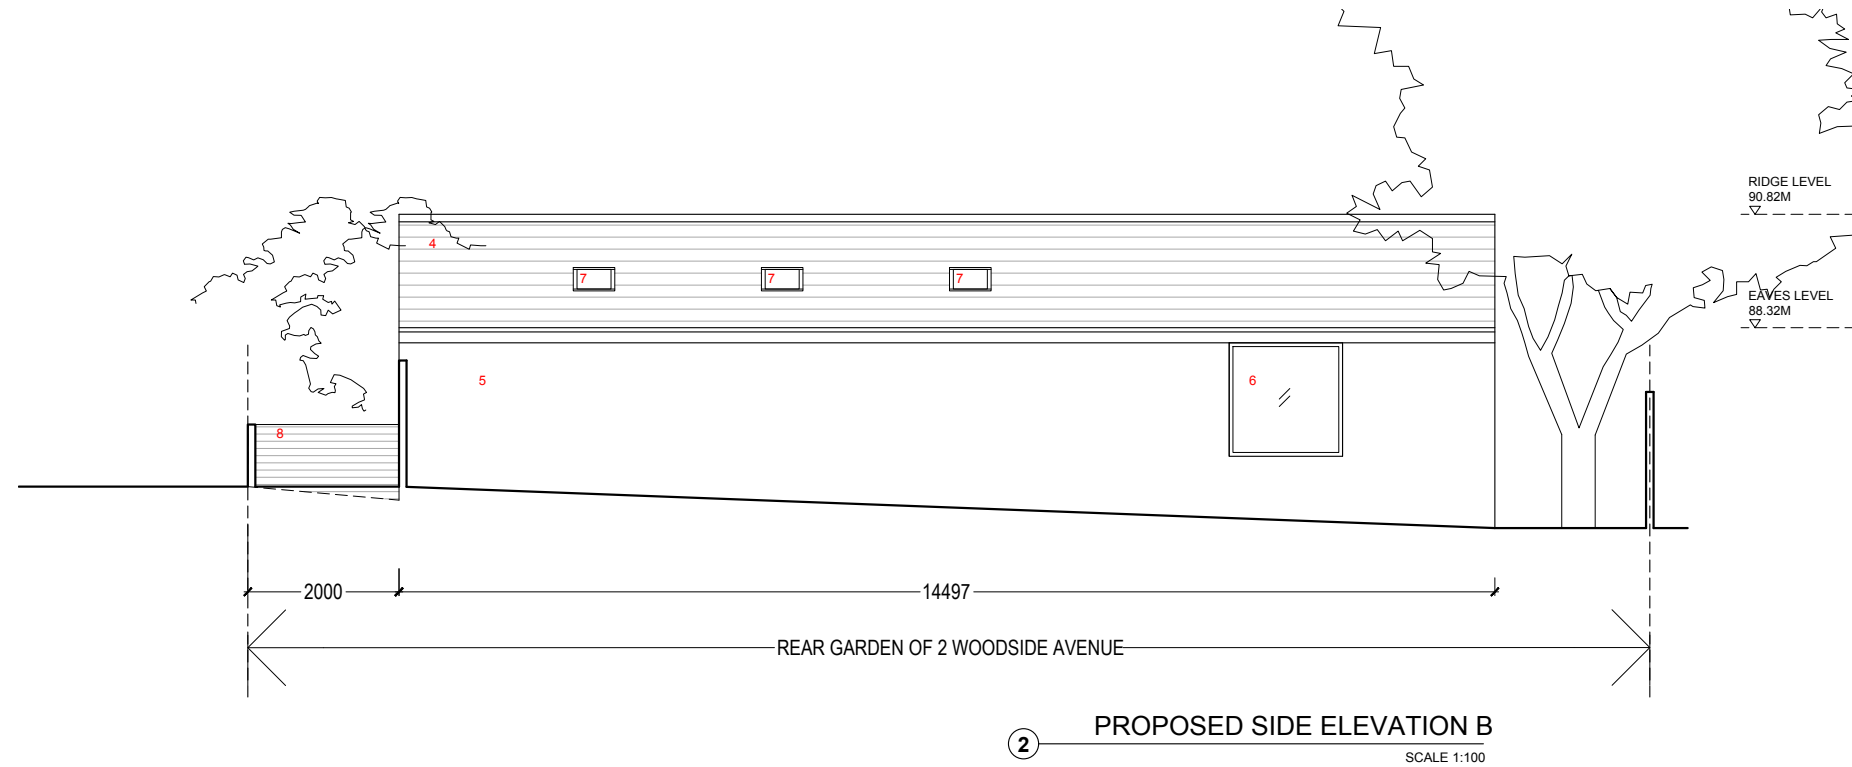

MATERIAL SPECIFICATION:

1. EXTERNAL CLADDING. HORIZONTAL CEDAR NATURAL STAINED FINISH.
2. SLIDING FOLDING DOORS. POWDER COATED ALUMINIUM IN A BRONZE ANODISED FINISH.
3. ENTRANCE DOOR. POWDER COATED ALUMINIUM IN A BRONZE ANODISED FINISH.
4. ROOF TILE. PLAIN NATURAL RED CLAY ROOF TILE.
5. SELF-COLOURED RENDER FINISH (WEBERPRAL MF, CHALK COLOUR)
6. OPENING LIGHT. POWDER COATED ALUMINIUM IN A BRONZE ANODISED FINISH.
7. FIXED ROOFLIGHTS. POWDER COATED ALUMINIUM IN A BRONZE ANODISED FINISH.
8. LOW TIMBER SLATTED FENCE. HORIZONTAL CEDAR NATURAL STAINED FINISH.

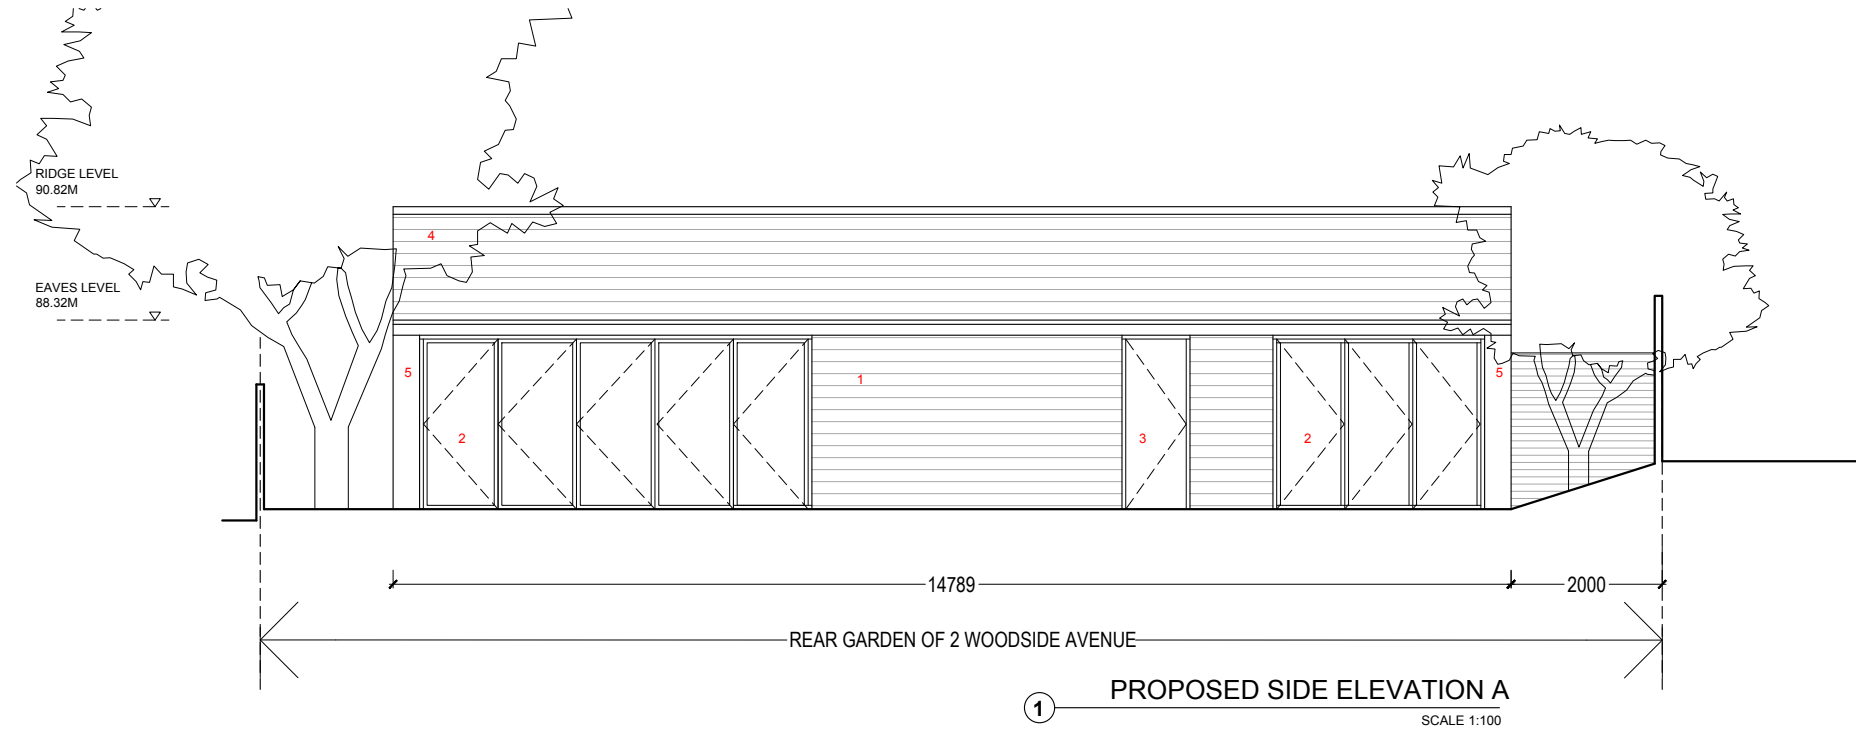