



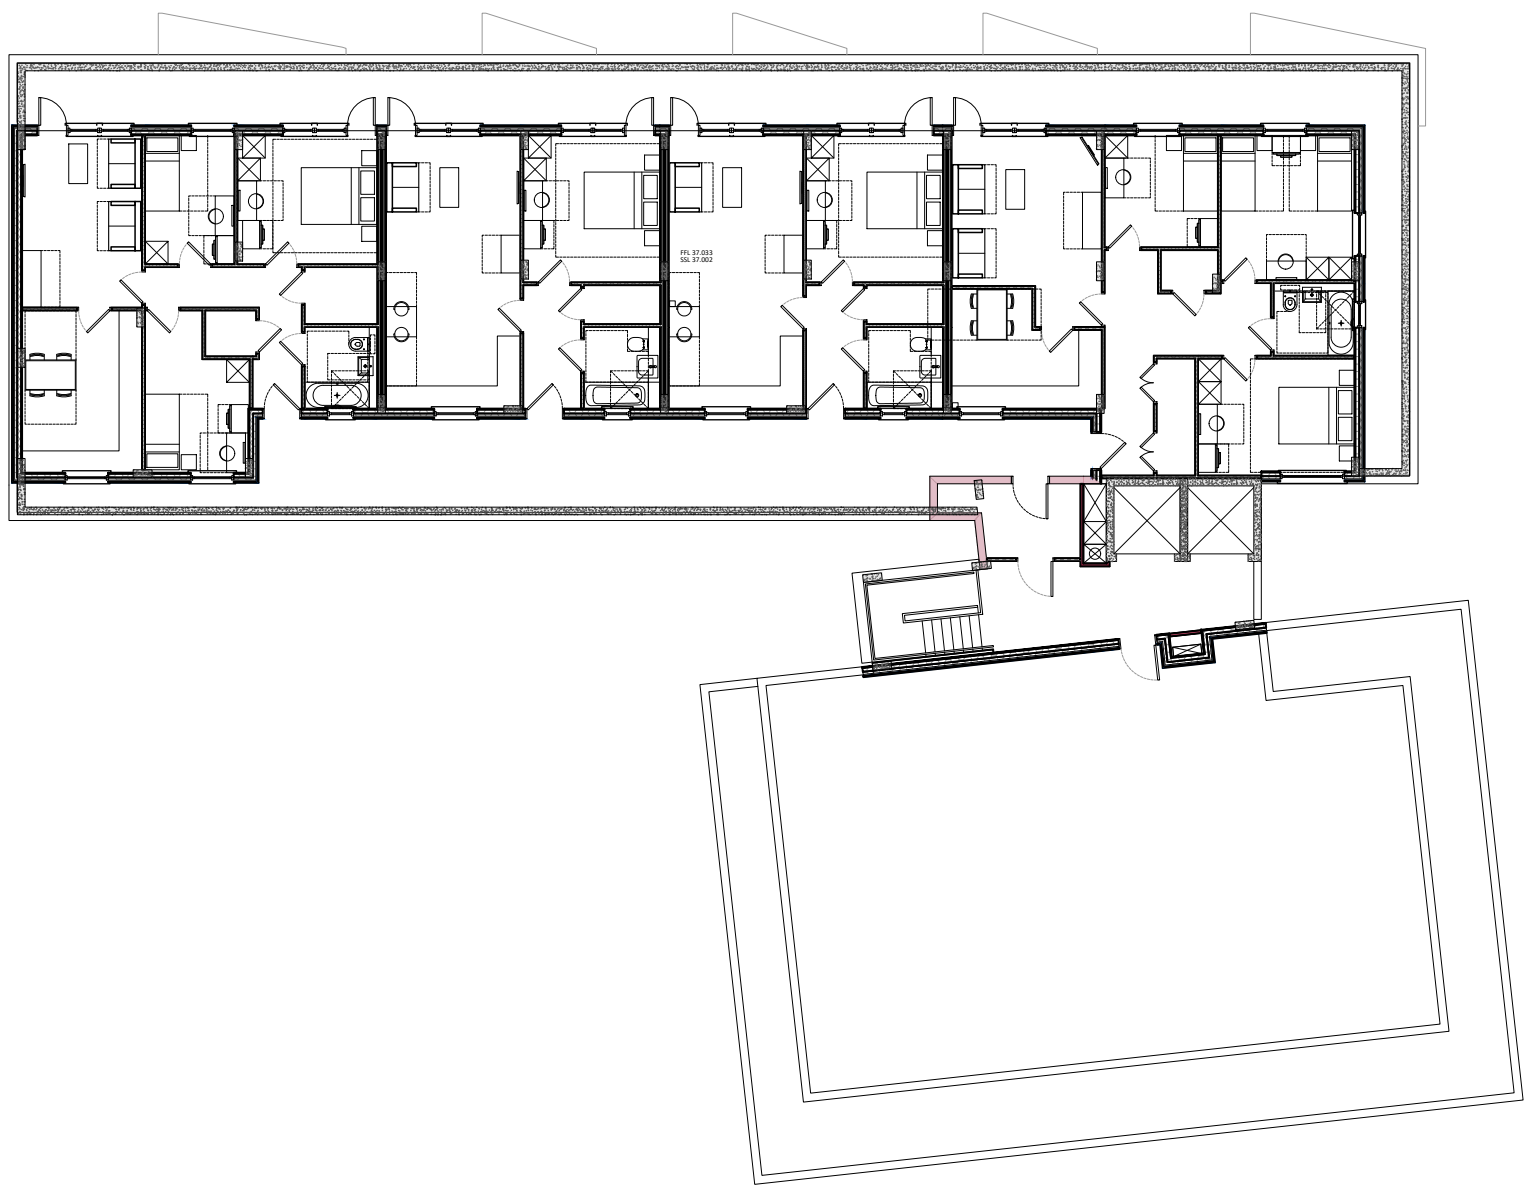

Approved Fifth Floor Plan
1:200

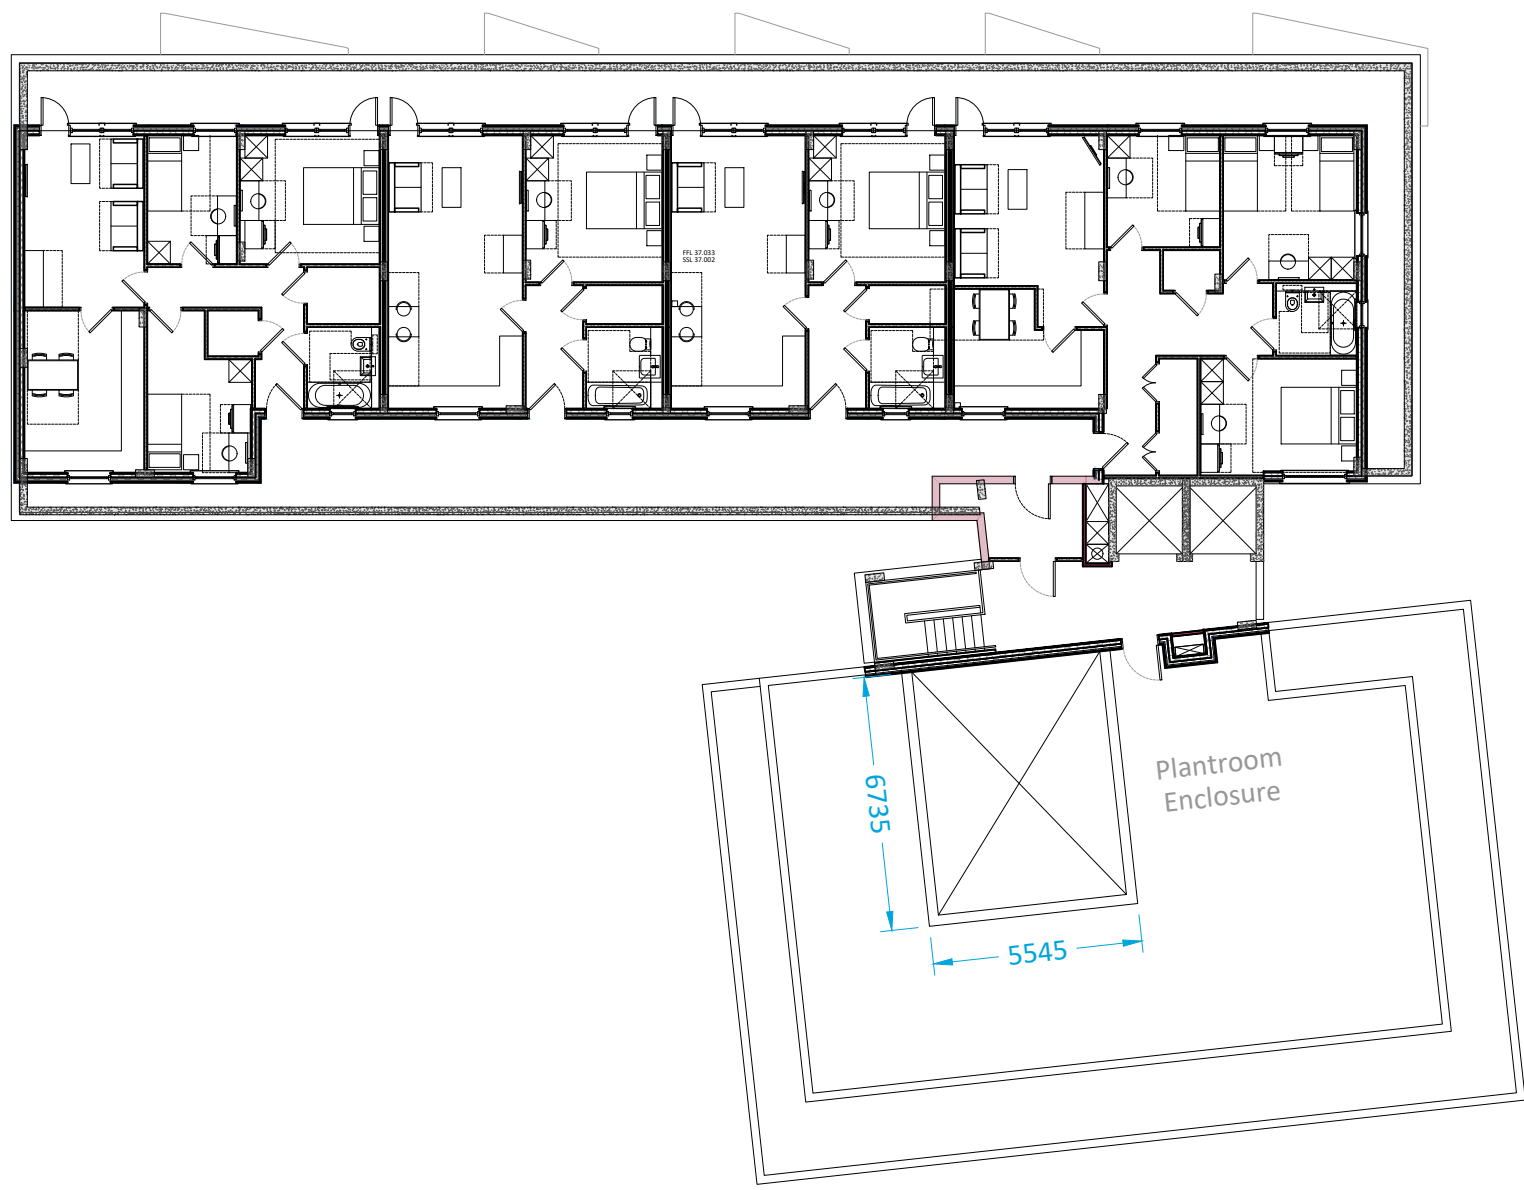

Proposed Fifth Floor Plan
1:200




Approved North Elevation
1:200



Proposed North Elevation
1:200




Approved East Elevation
1:200

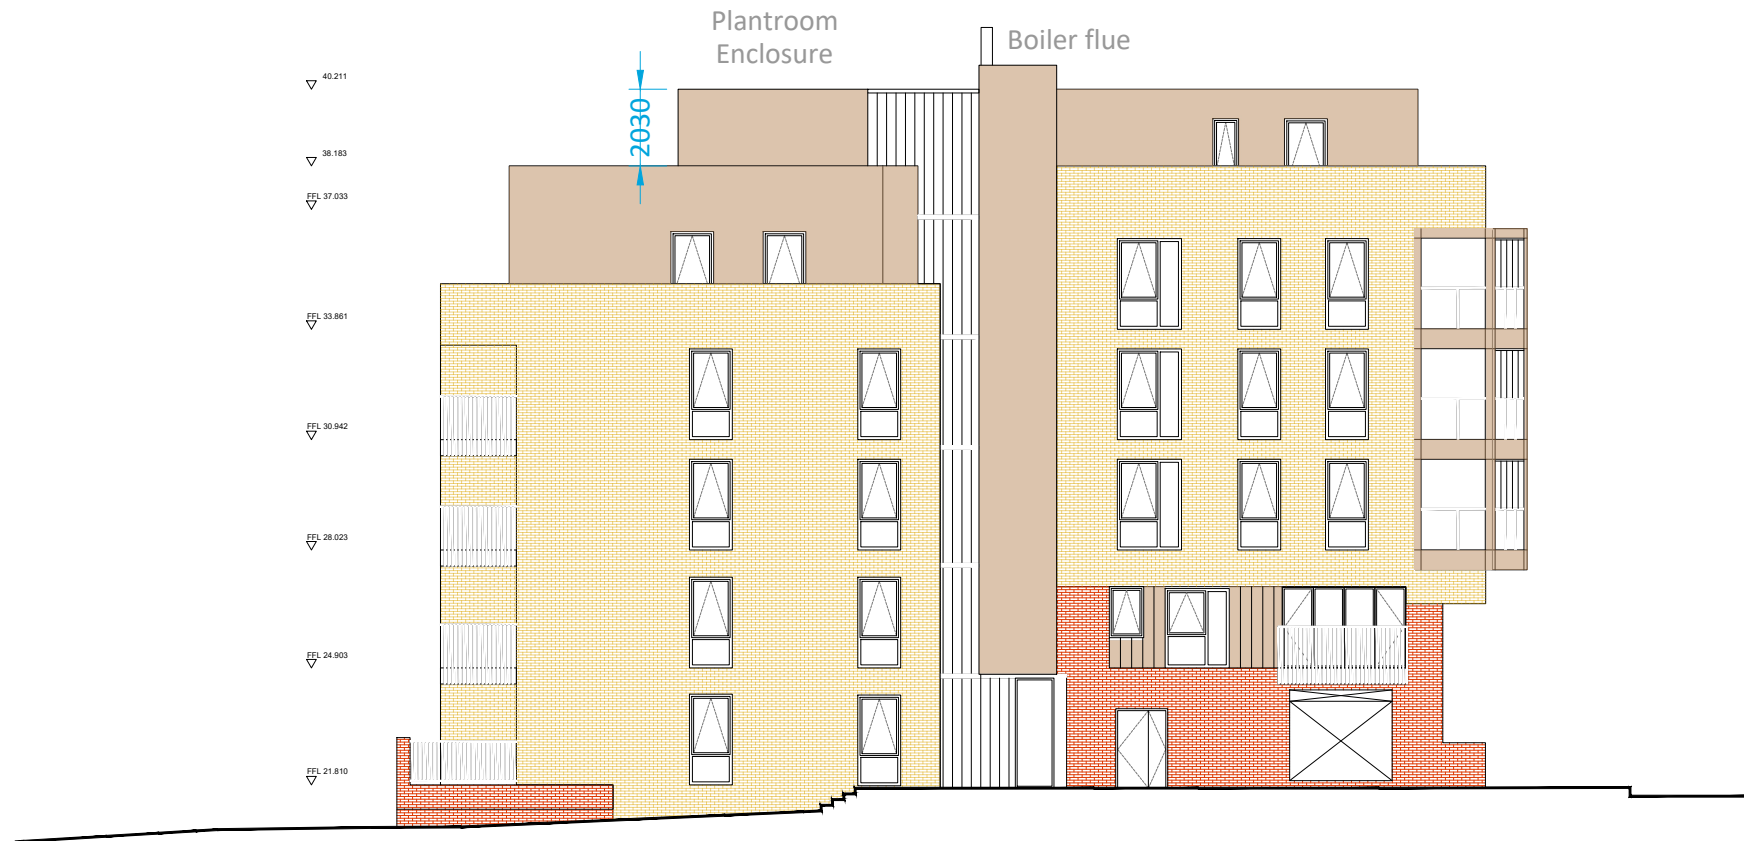

Proposed East Elevation
1:200



Approved South Elevation
1:200

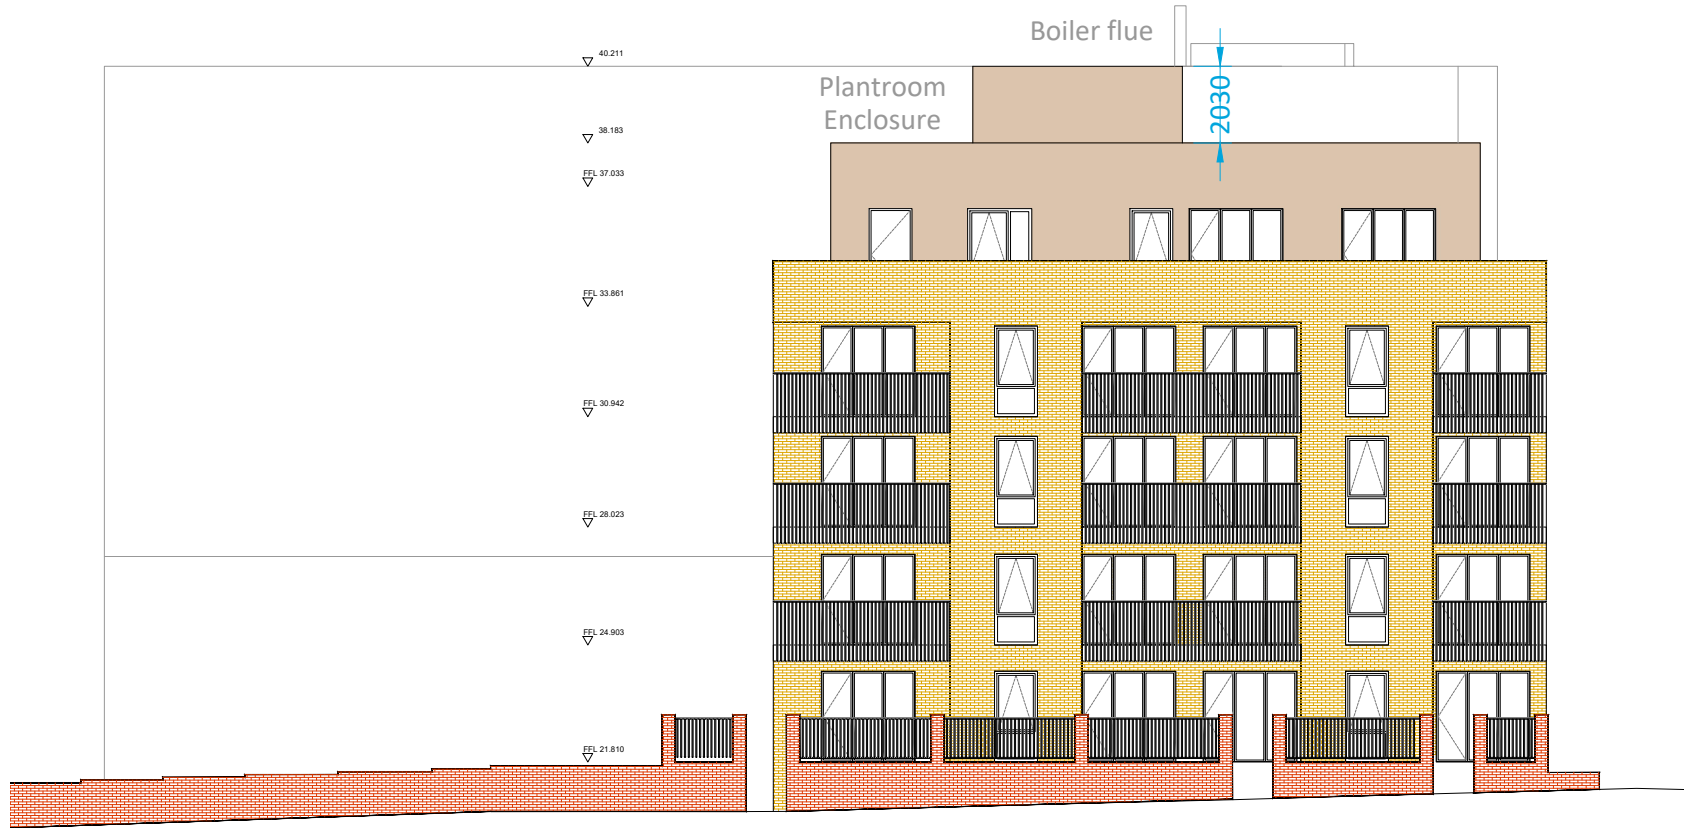

Proposed South Elevation
1:200