



- TBS Mystique
- BEA Camberly Red Multi
- Vul Zinc Cladding - Pigmento Brown
- All windows and balcony metalwork to be RAL7006 Colour

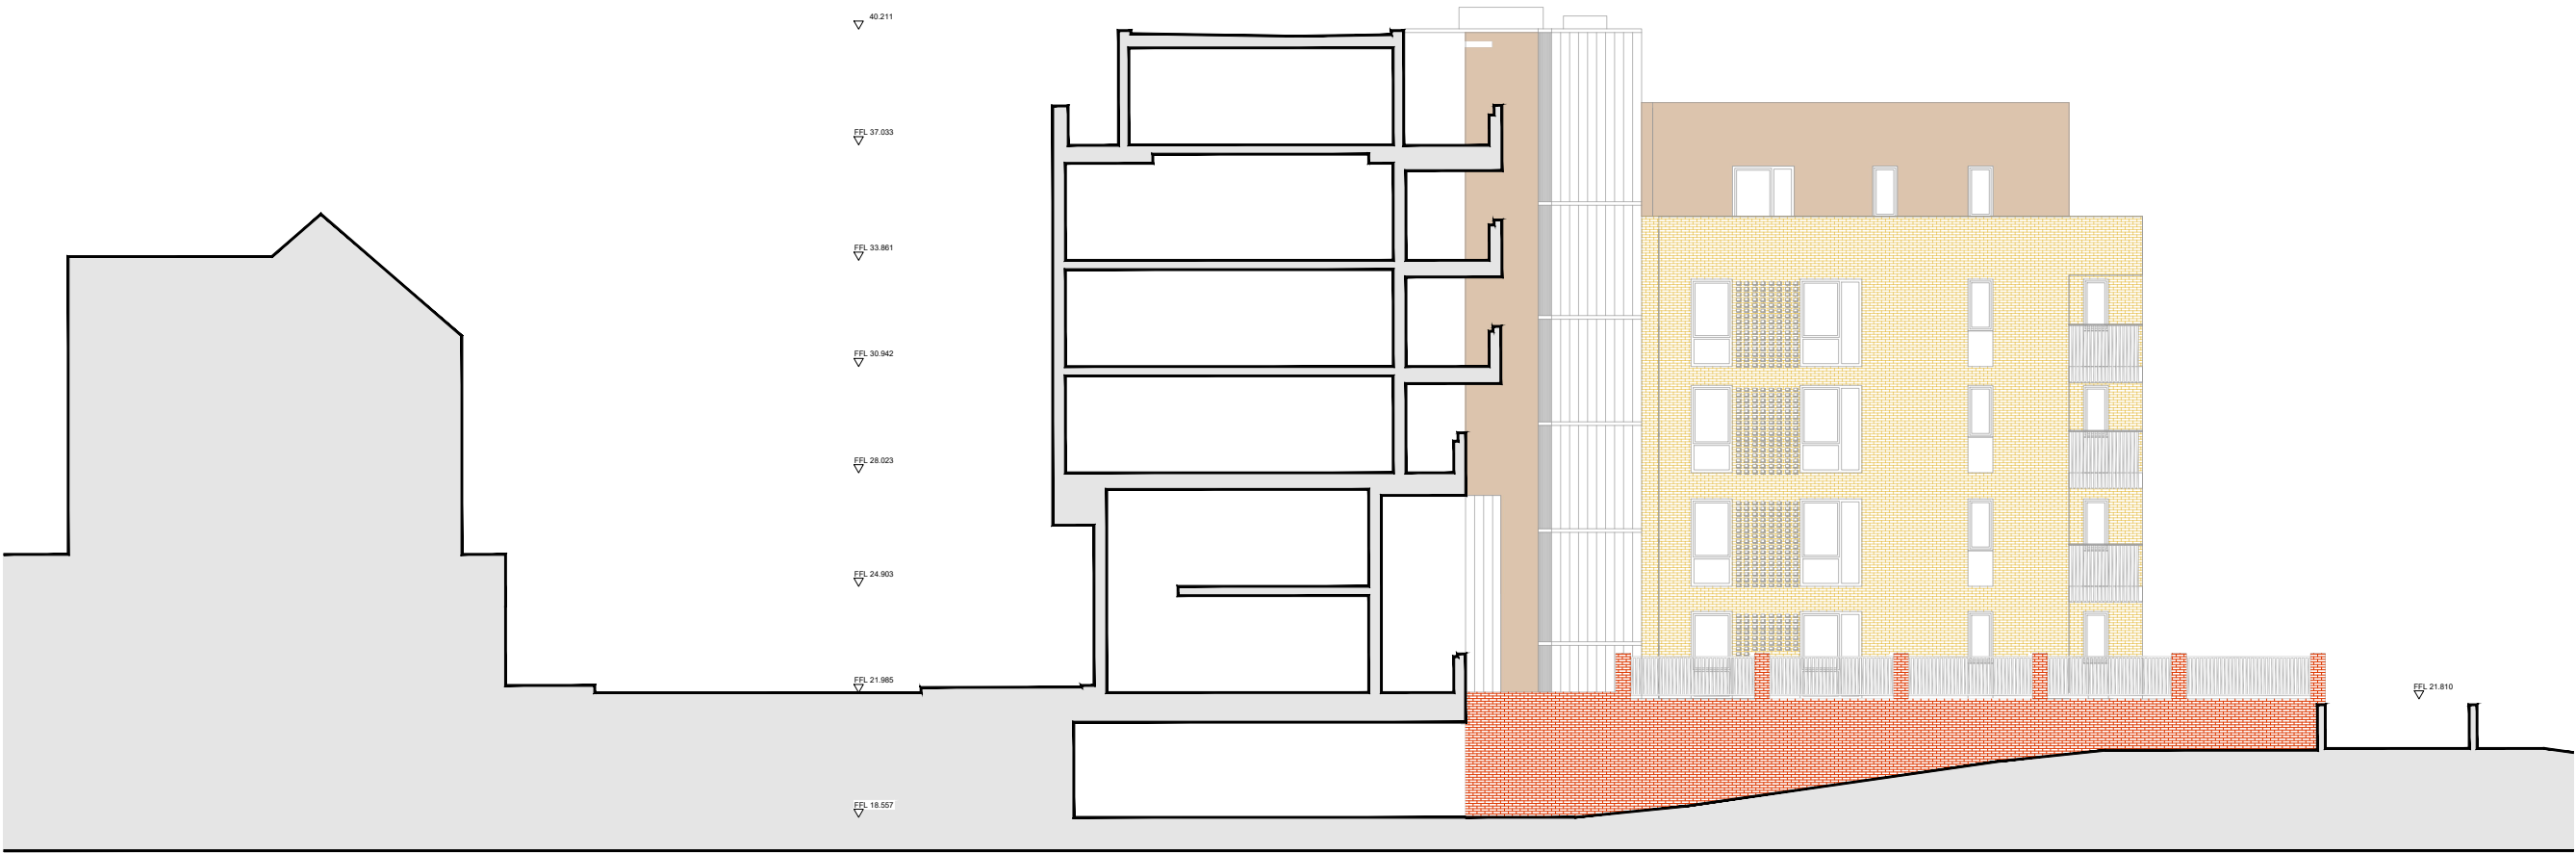

Approved West Elevation
1:200

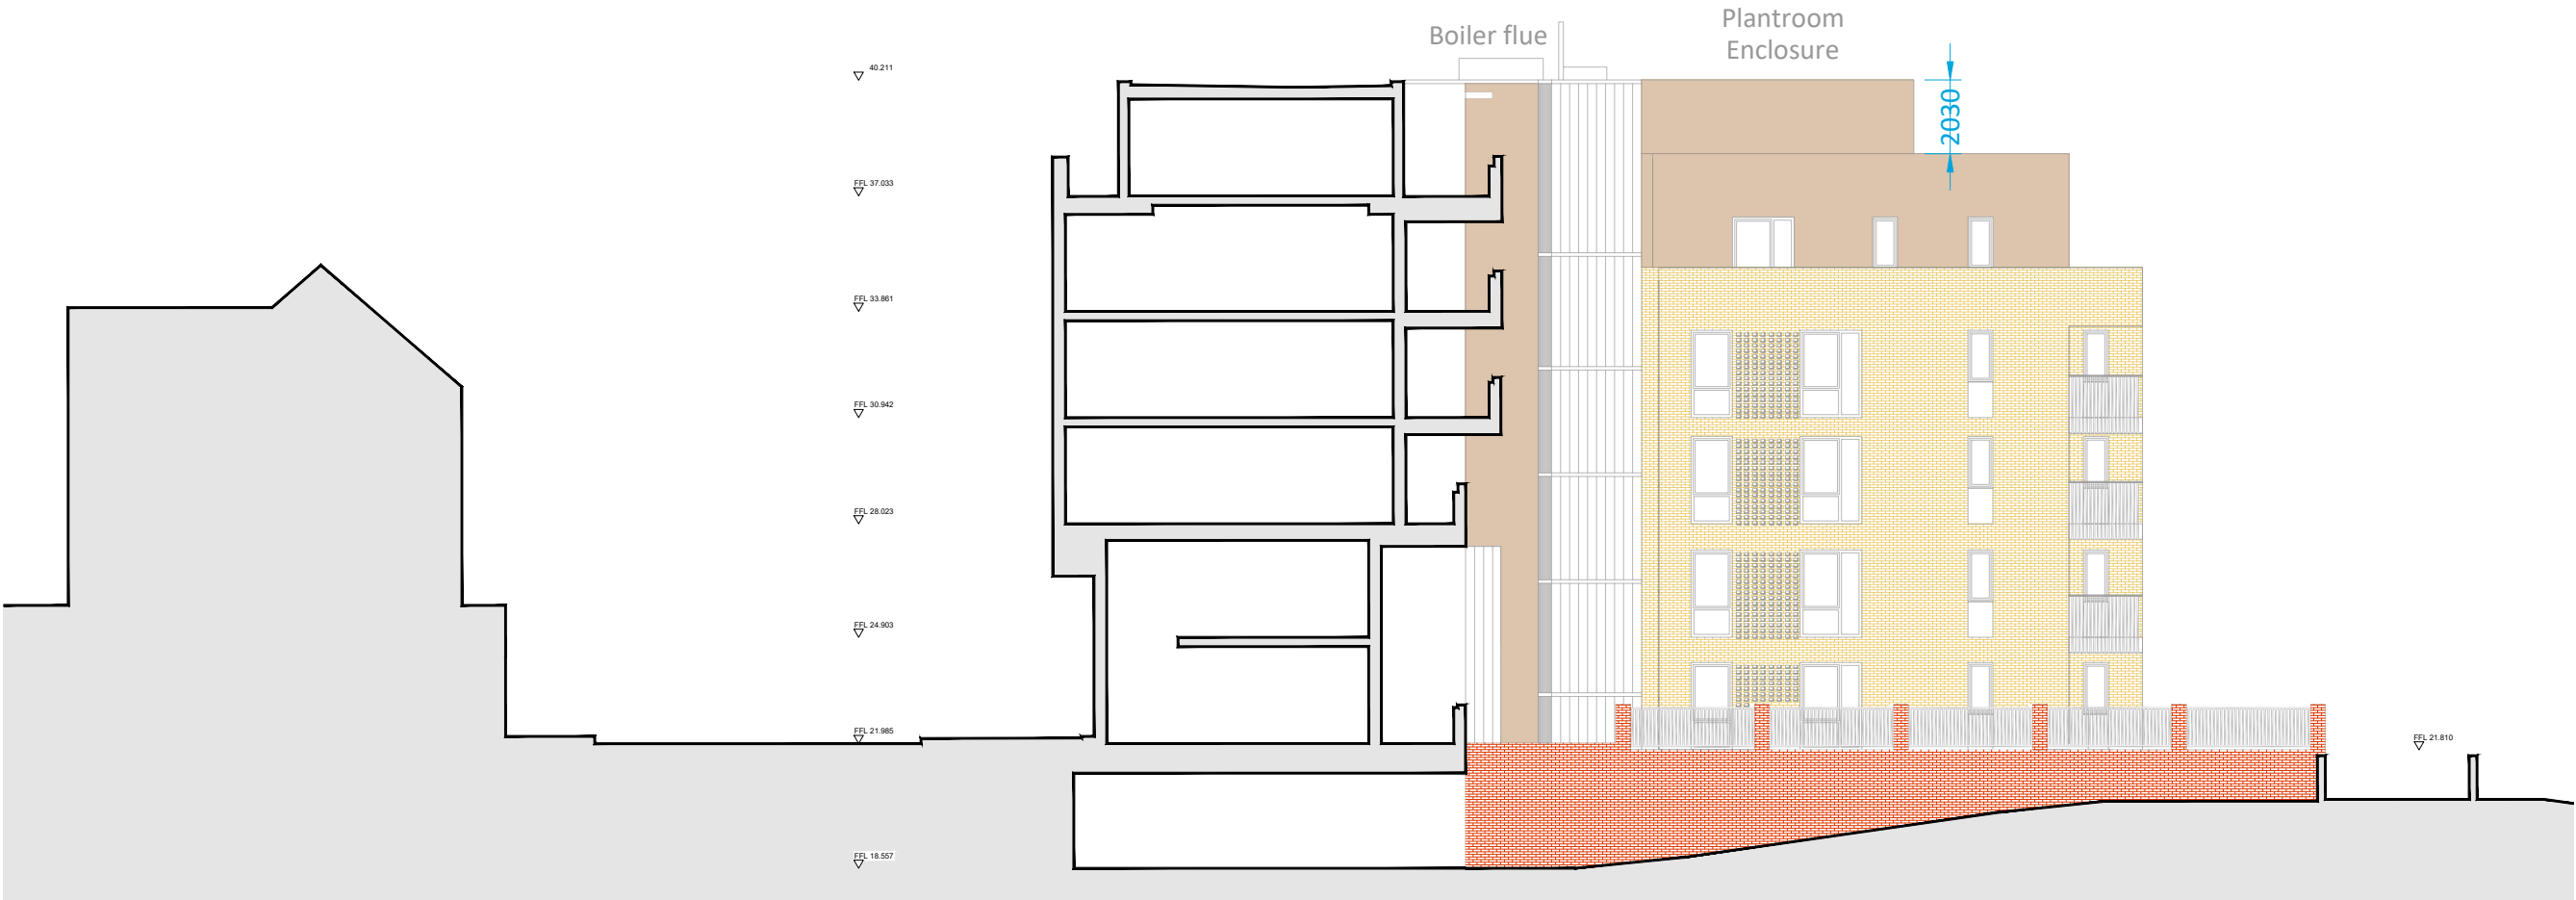


Proposed West Elevation
1:200



Approved South Elevation
1:200



Proposed South Elevation
1:200

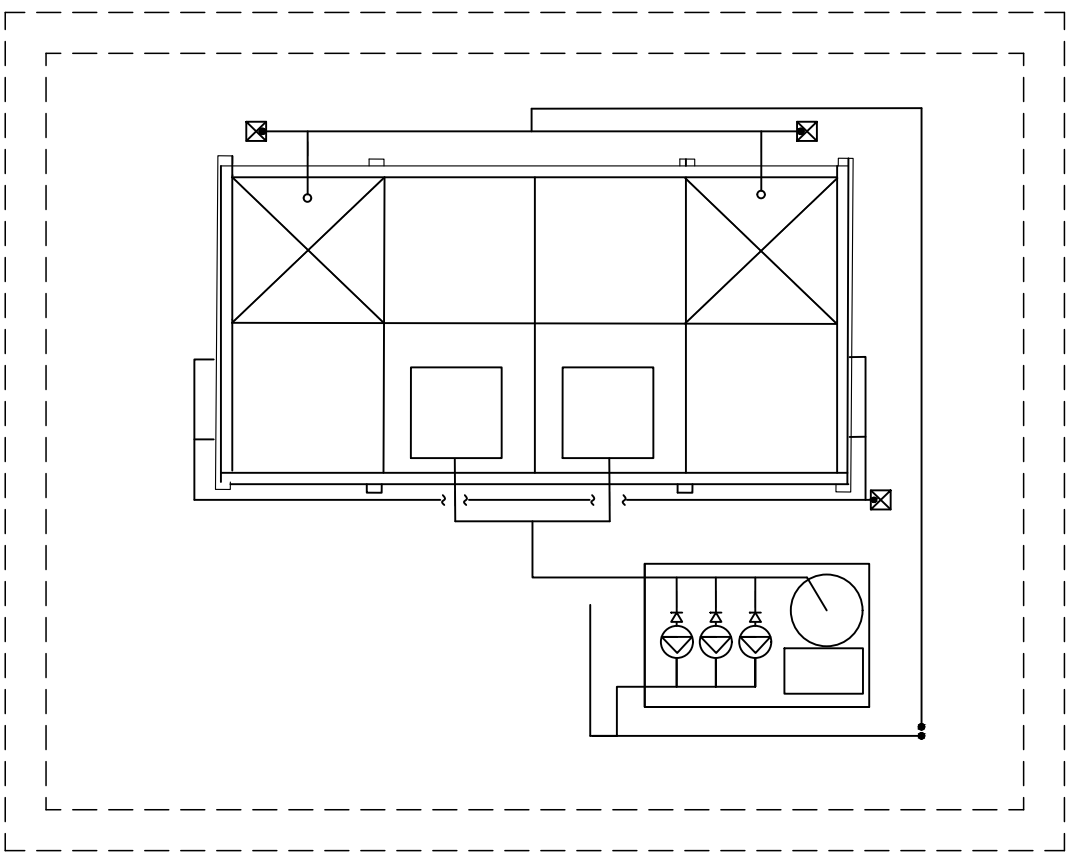

Proposed Plant Enclosure Plan
1:50

