



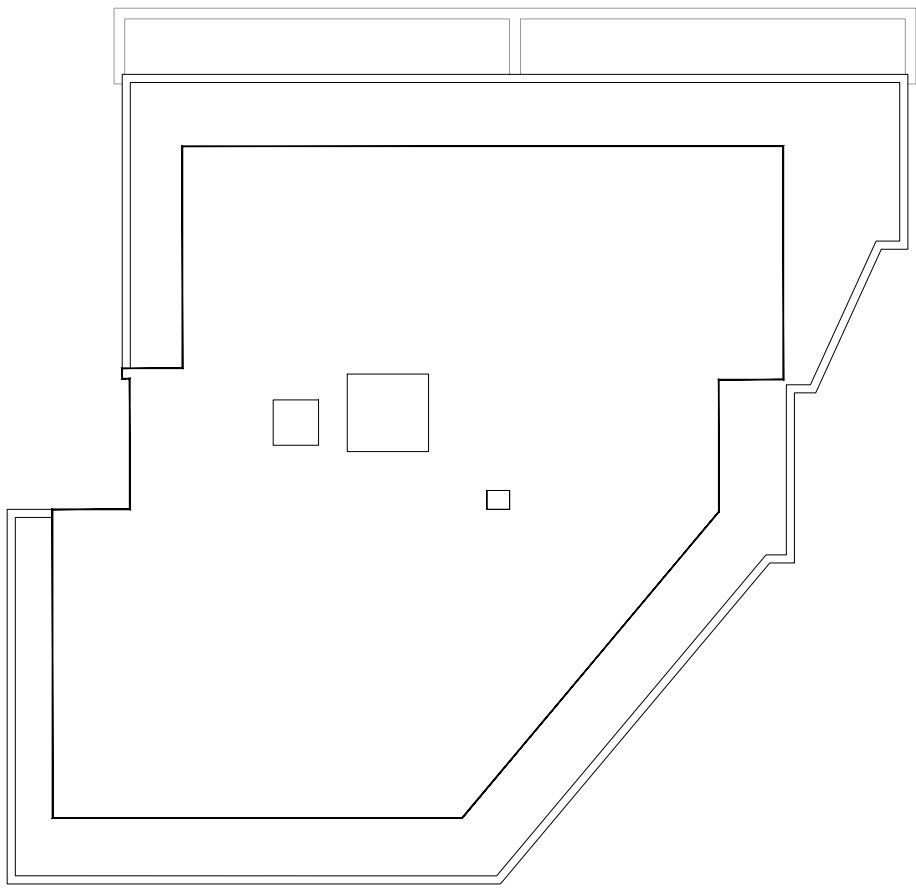


Approved Roof Plan
1:200

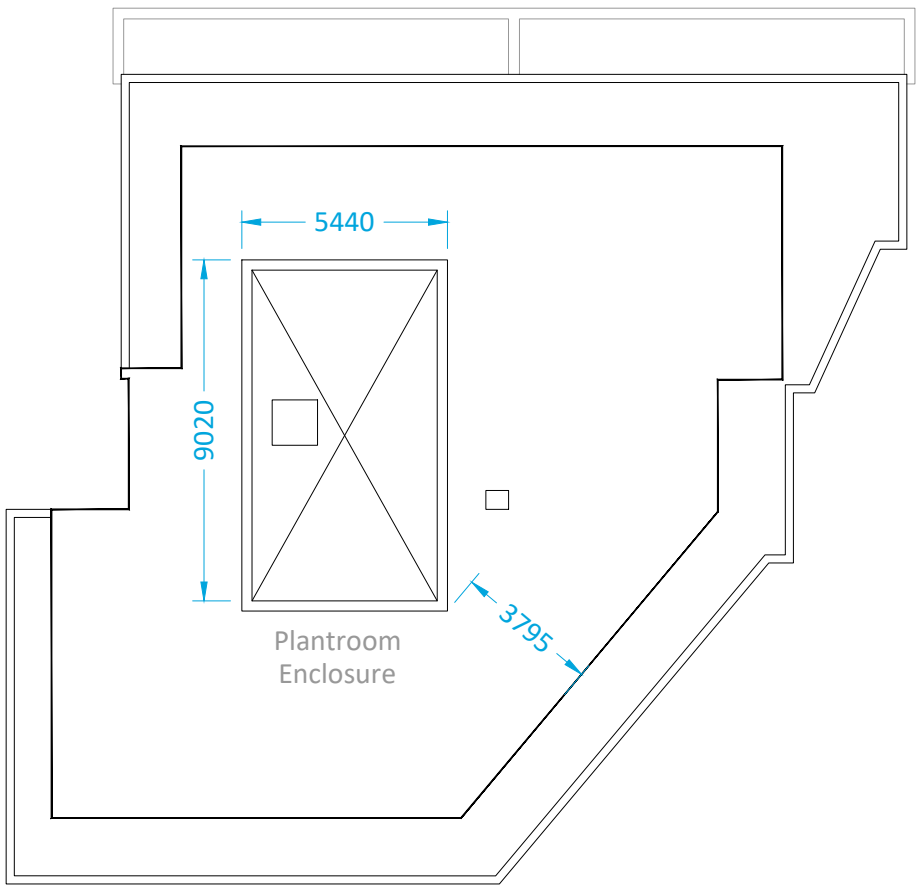

Proposed Roof Plan
1:200



Approved East Elevation
1:200

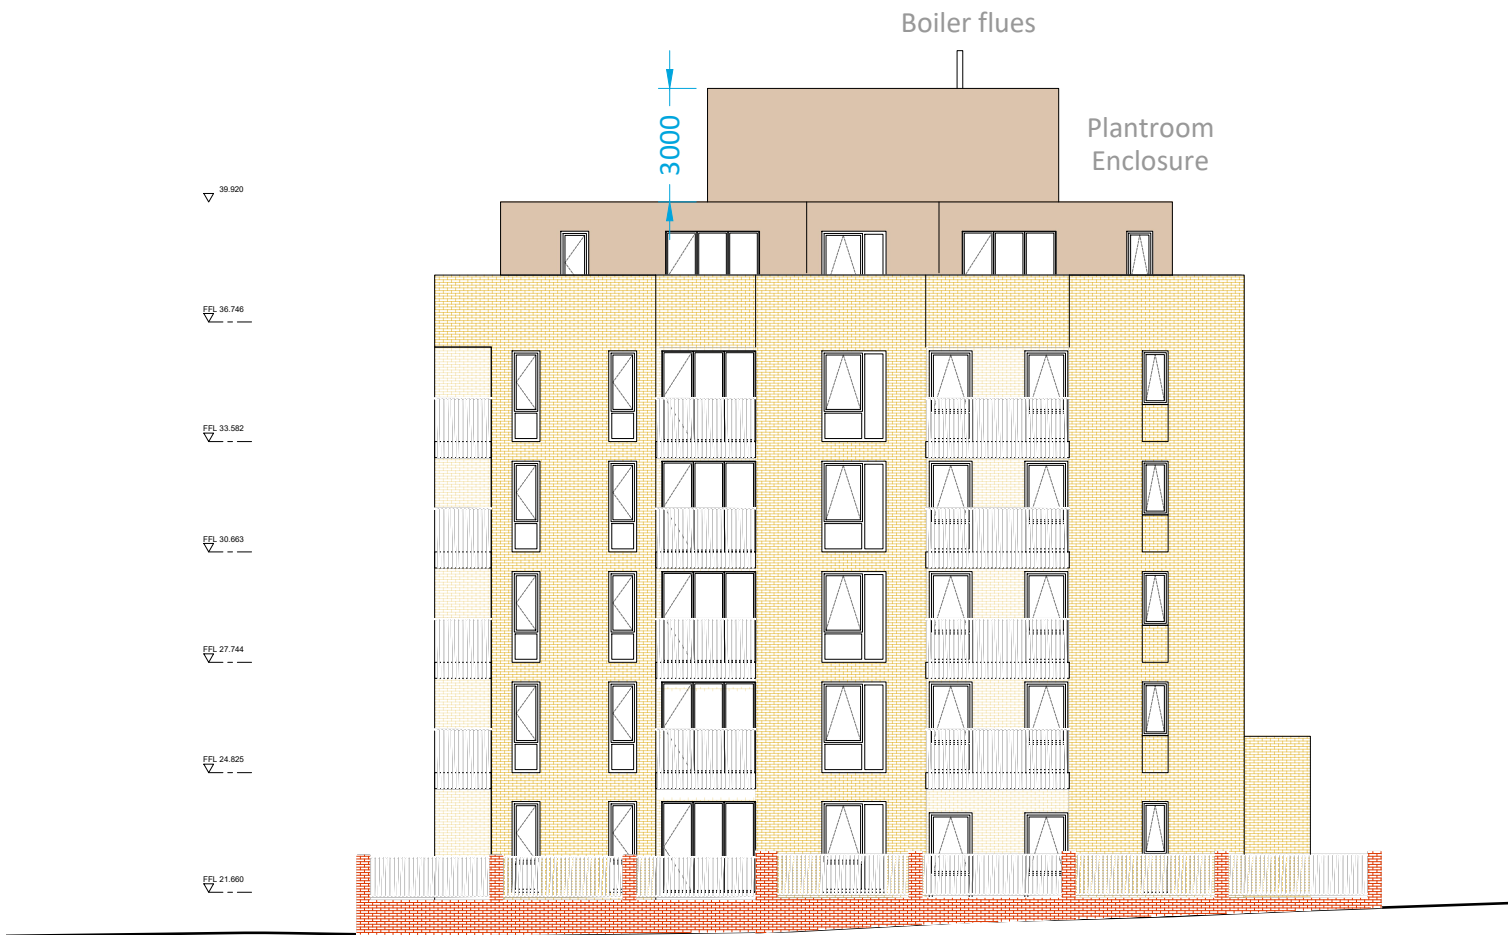

Proposed East Elevation
1:200



Approved South Elevation
1:200

