




1 **Site Block Plan**
1:500

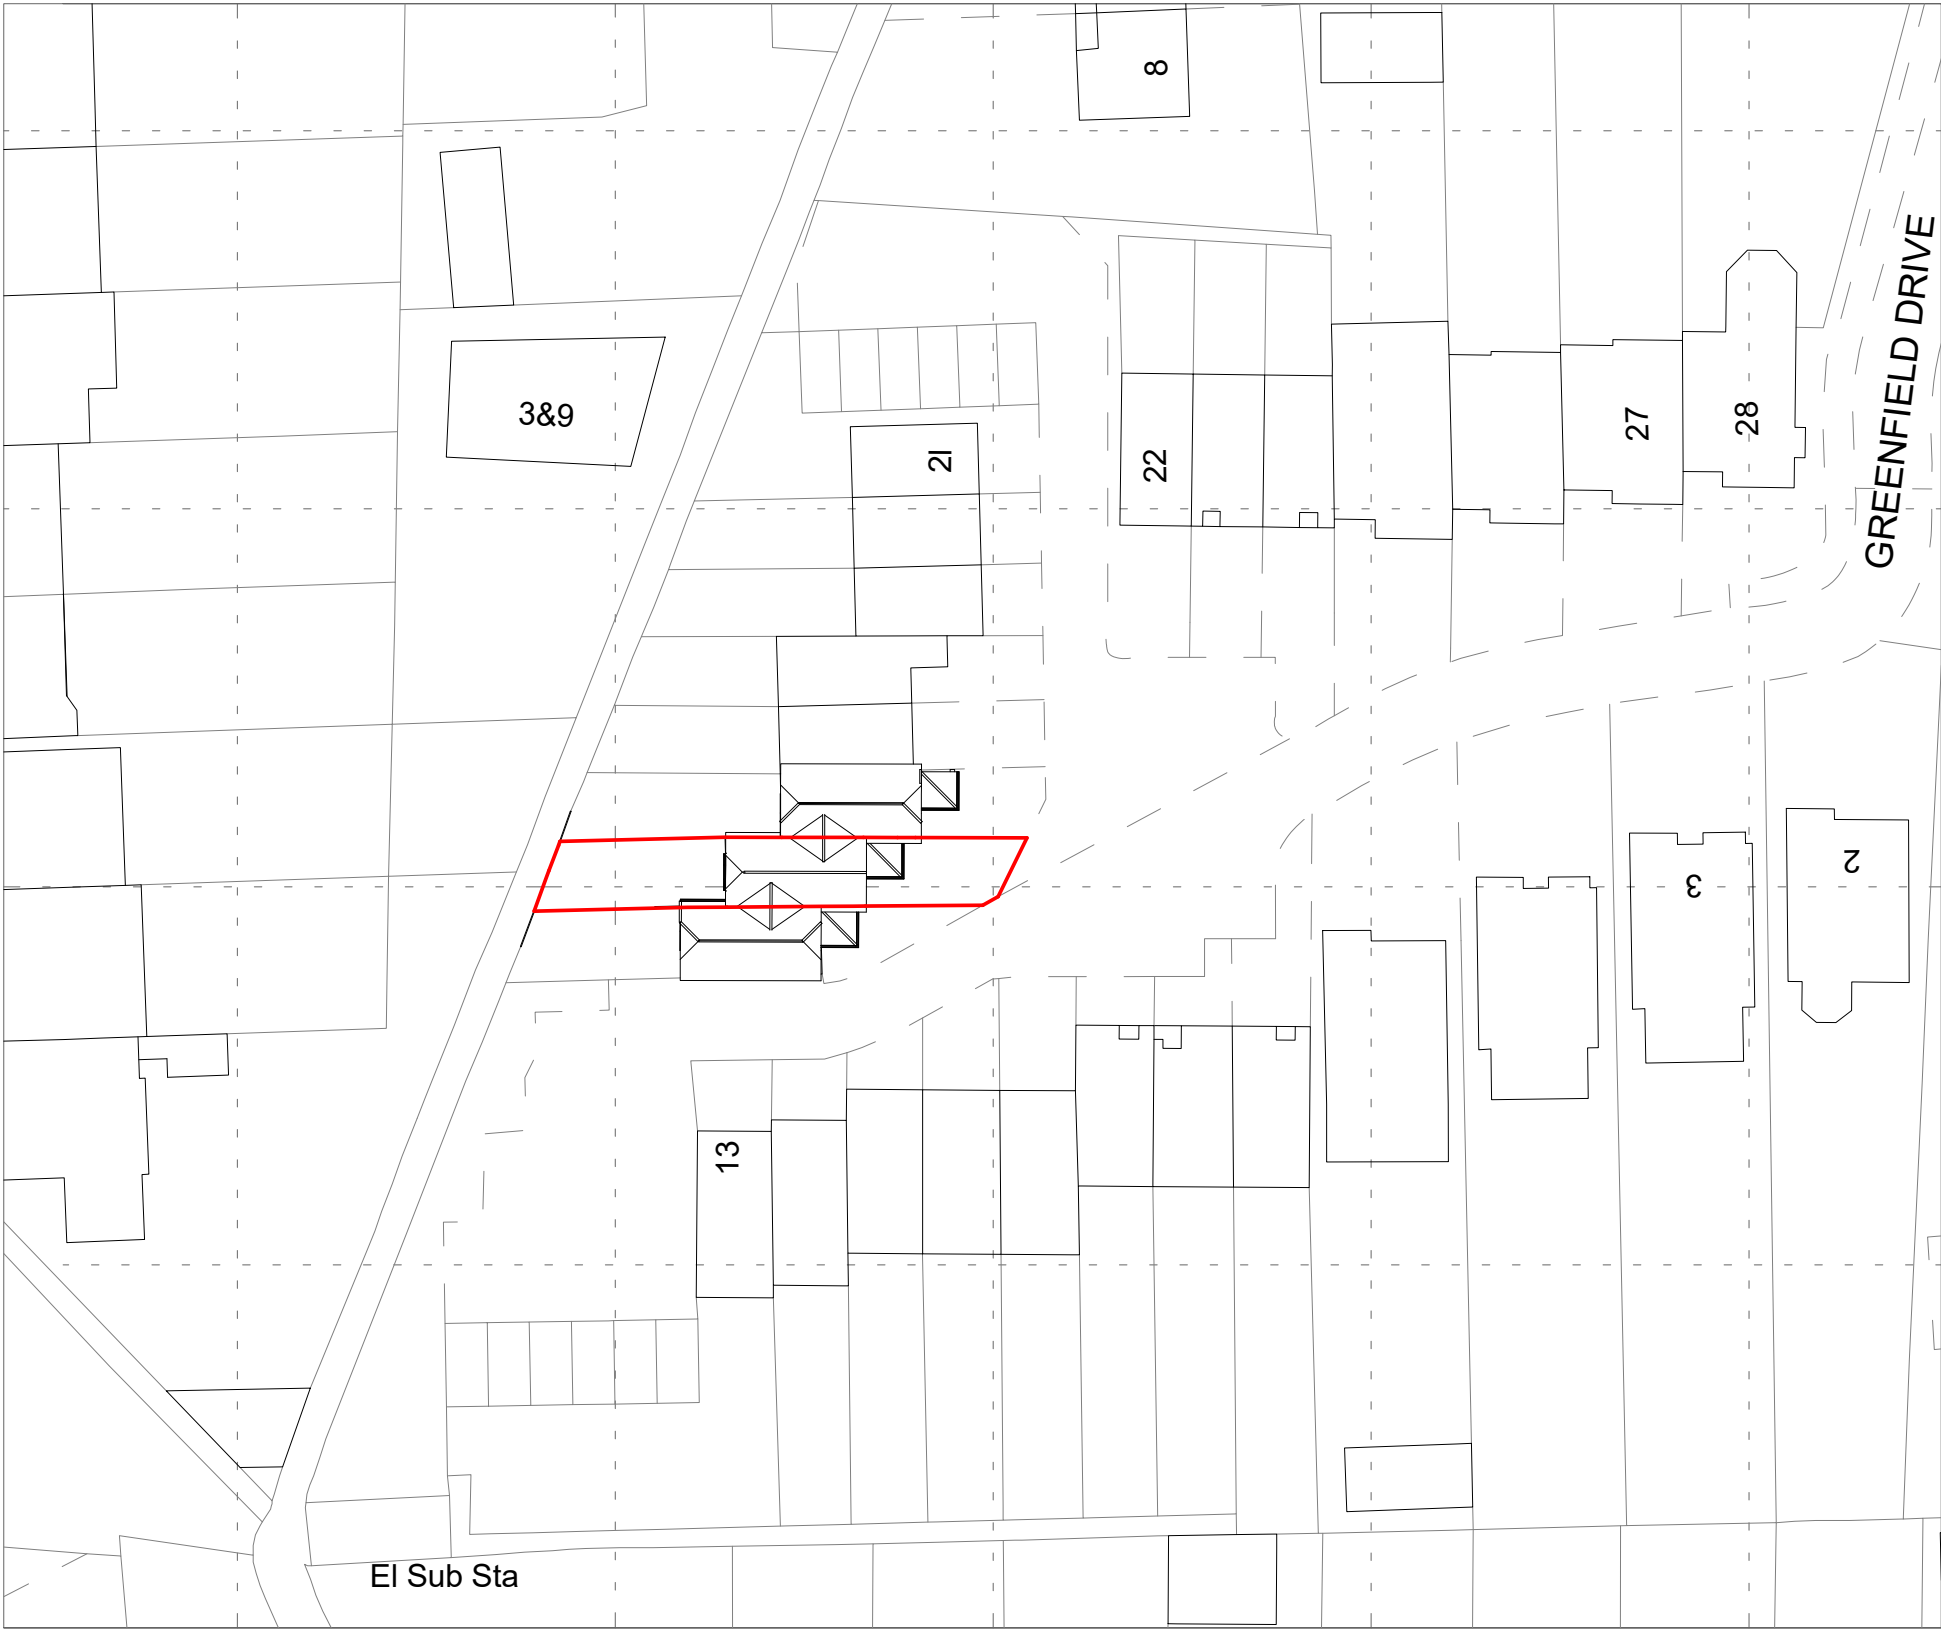

2 **Site Location Plan**
1:1250



				NOTES: All items, notes, dimensions and general design contained on this drawing are shown for guidance proposes. Nominated Builder or person responsible for the project should make a thorough check prior to commencement of works against the site, drainage services drawings, current Building Regulations, British Standards, Codes of Practice and appropriate manufacturers recommendations that from time to time shall apply. The Originator (Brooks Architecture) will not accept any liability for mistakes that could occur. Verify all dimensions on site before commencing any work, preparing shop drawings or before materials are ordered.			
				BA Brooks Architecture and Interior Design			
				13 Woodbury Gardens, London SE12 0ED Tel. 07903495352 E-mail: renata@brooksarch.co.uk Web: www.brooksarch.co.uk			
				CLIENT Tatiana and Alexey Lang		STAGE PLANNING	REV STATUS
				PROJECT 15 Greenfield Drive, London N2 9AF		DRAWN RB	SCALE @ A3 As indicated
				TITLE Existing Site Location and Site Block Plan		DRAWING No PL01	DATE 28/01/23
Rev	Date	Description	Drawn				