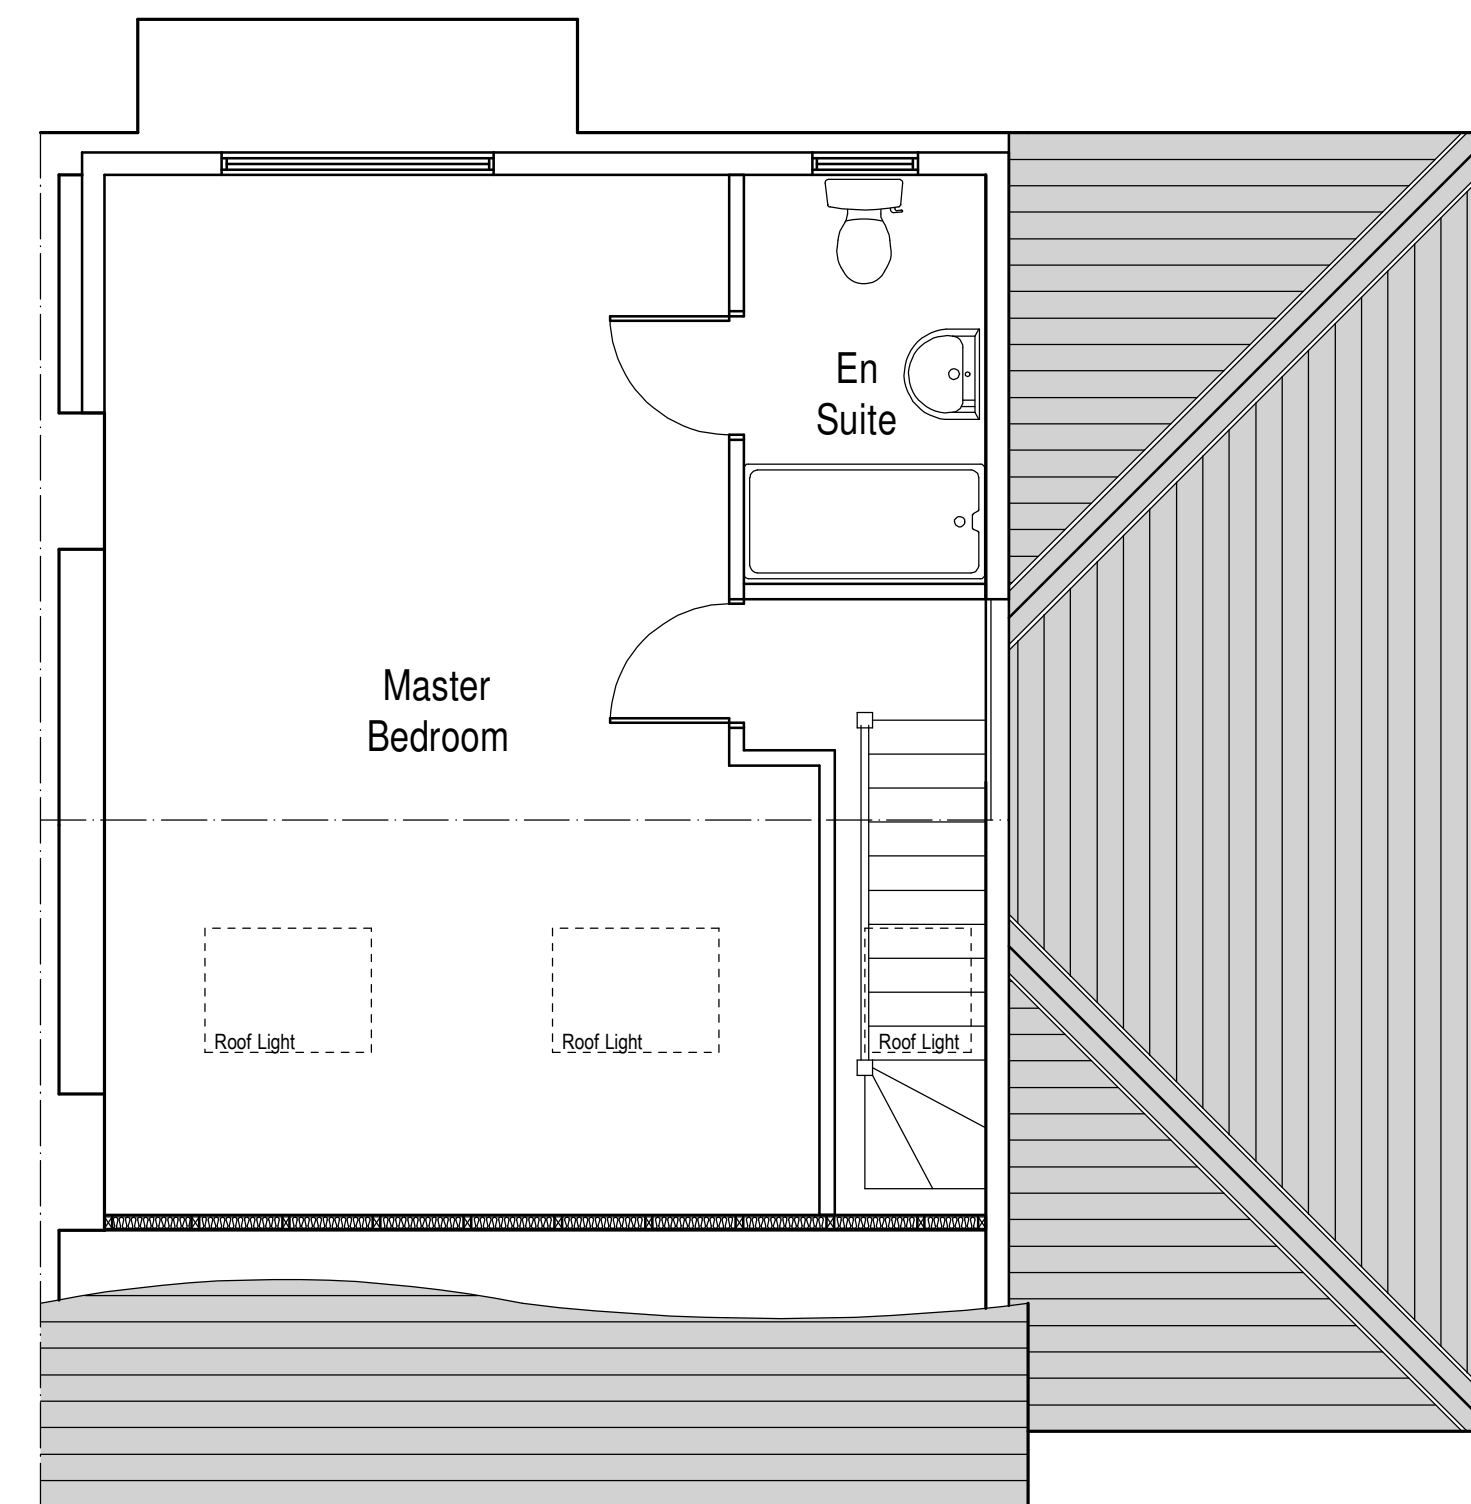
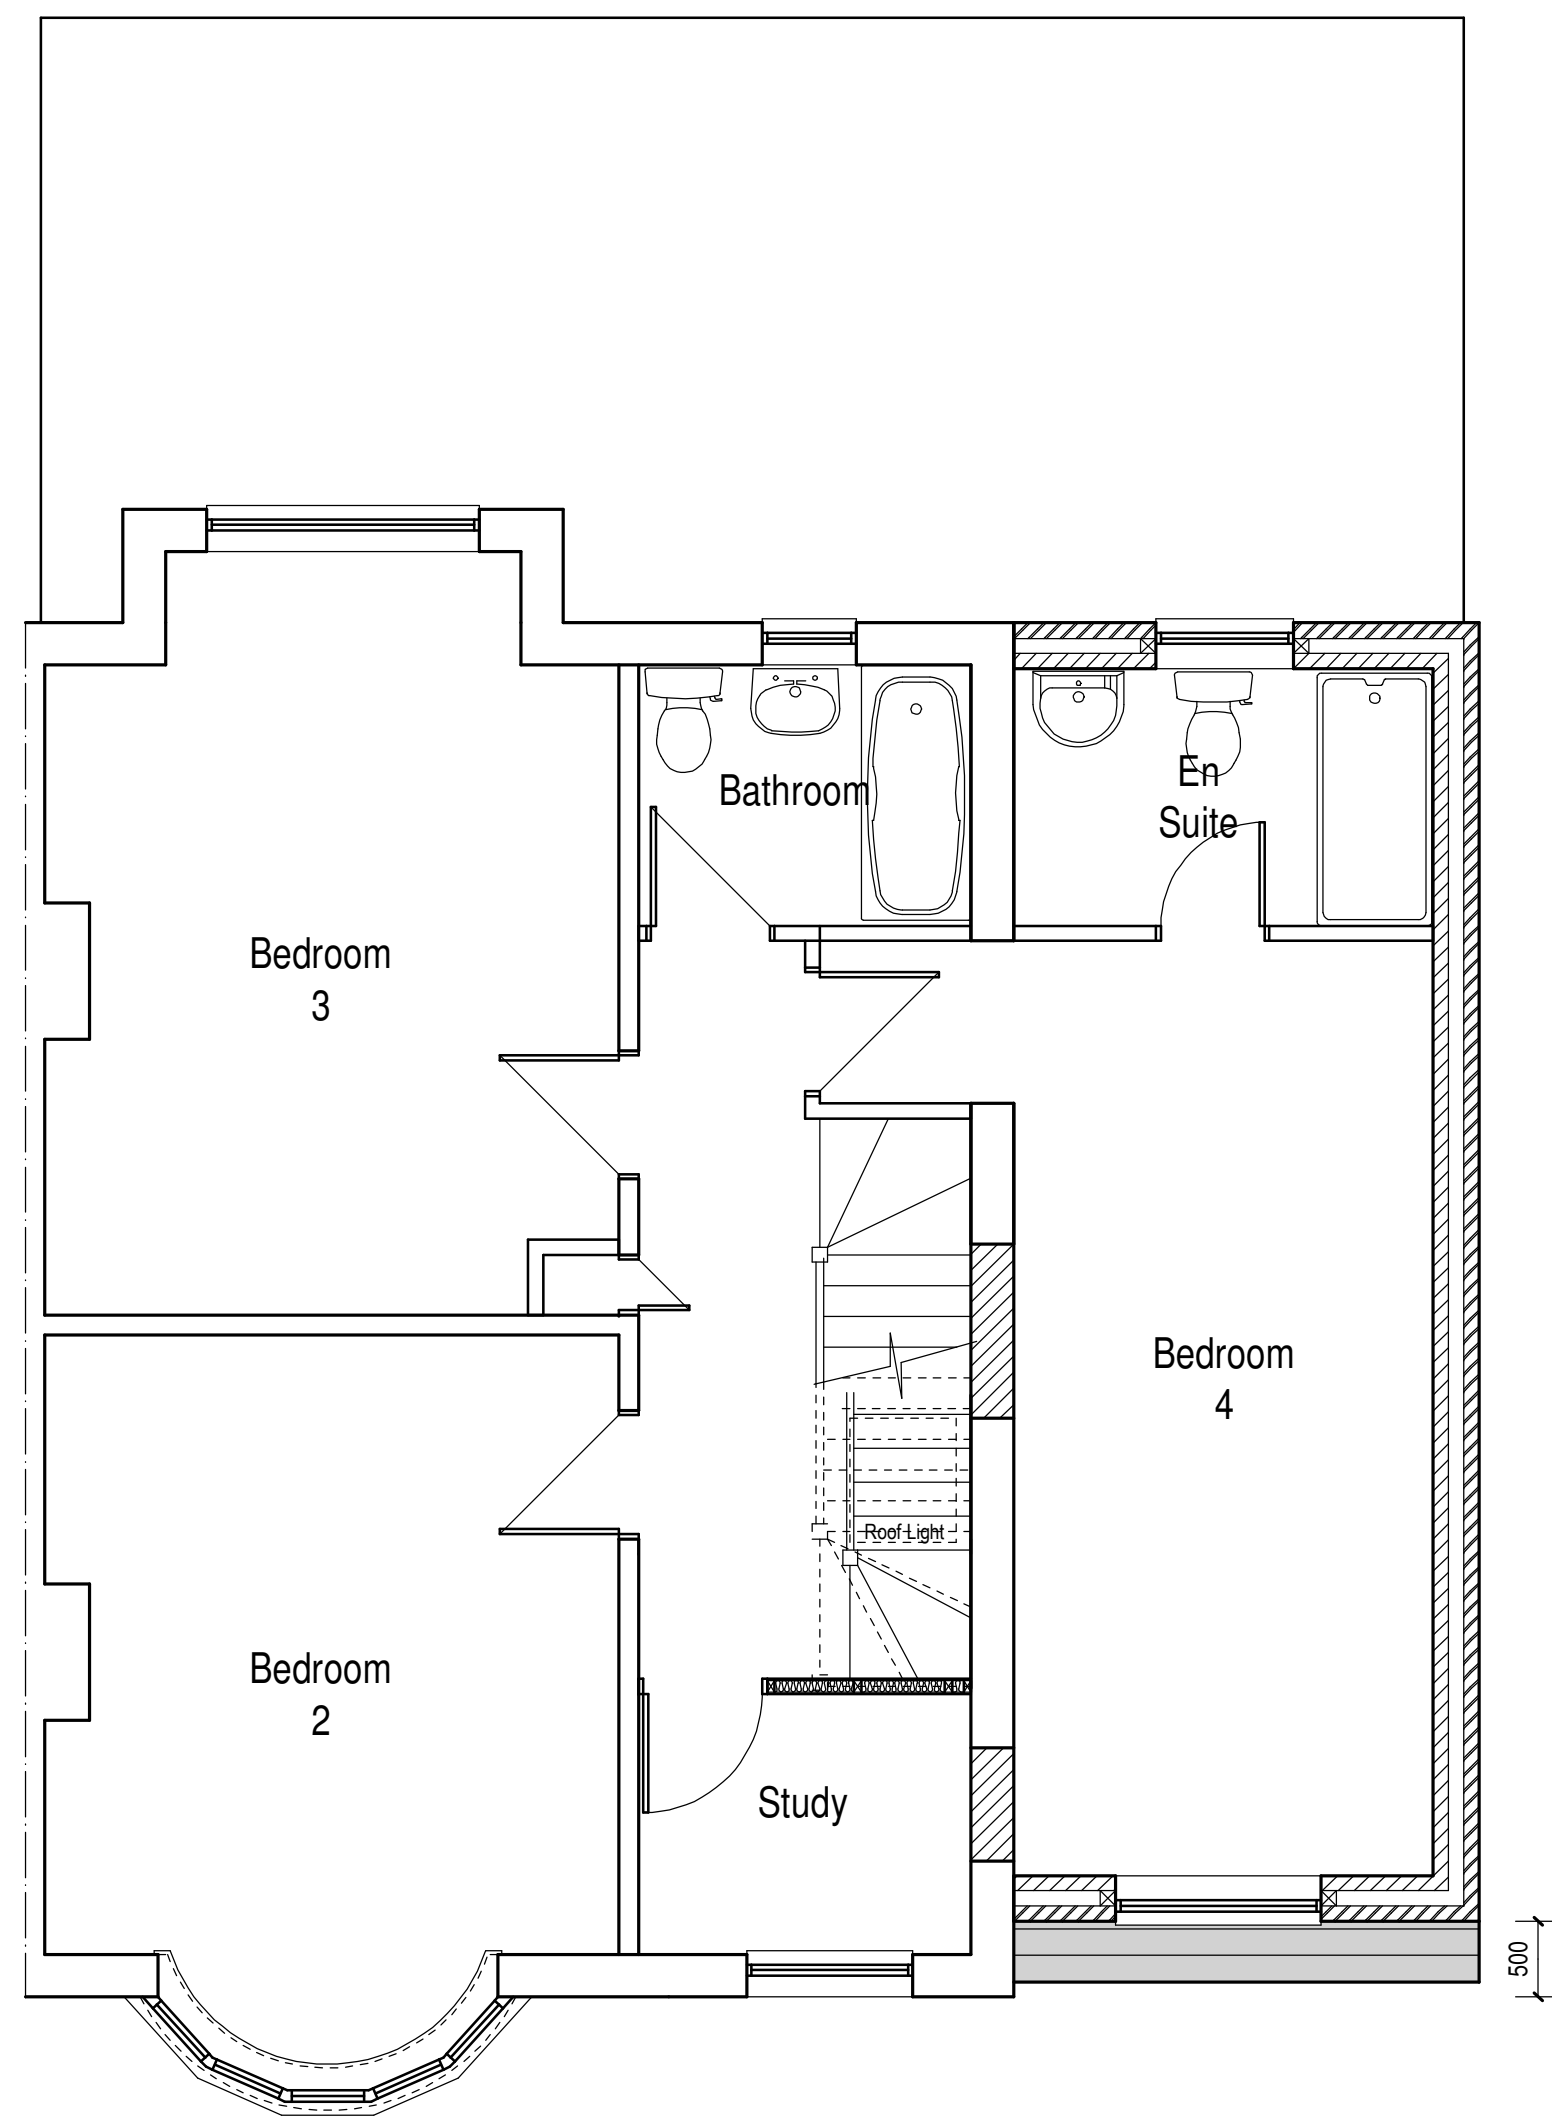
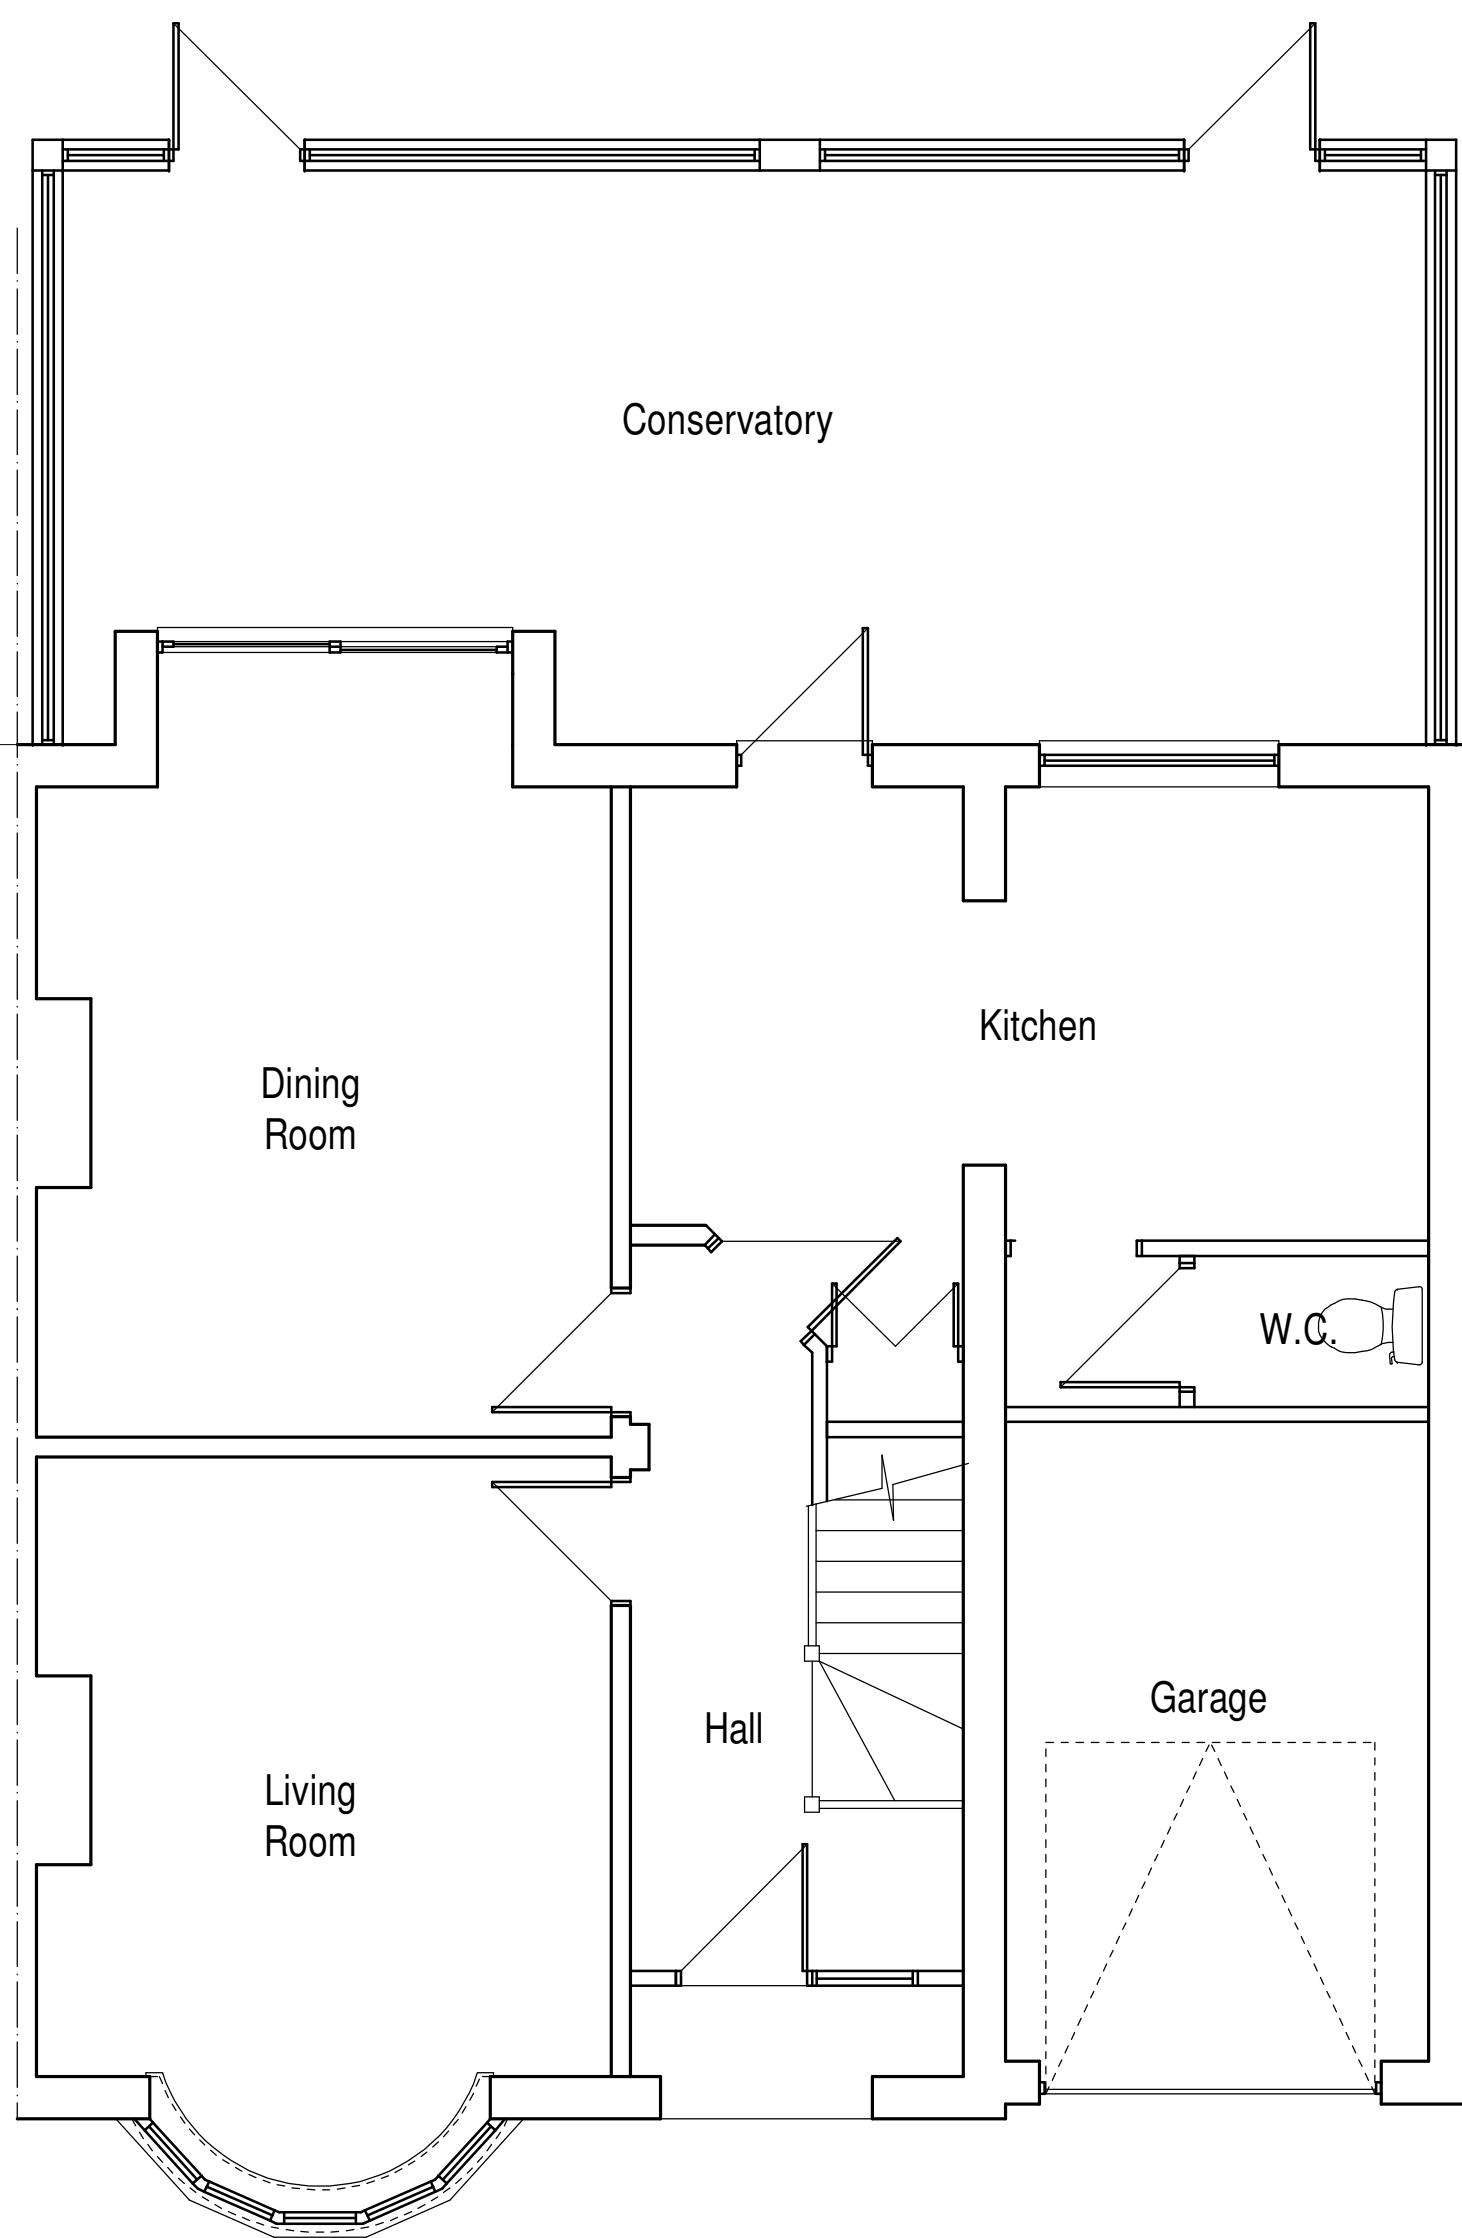
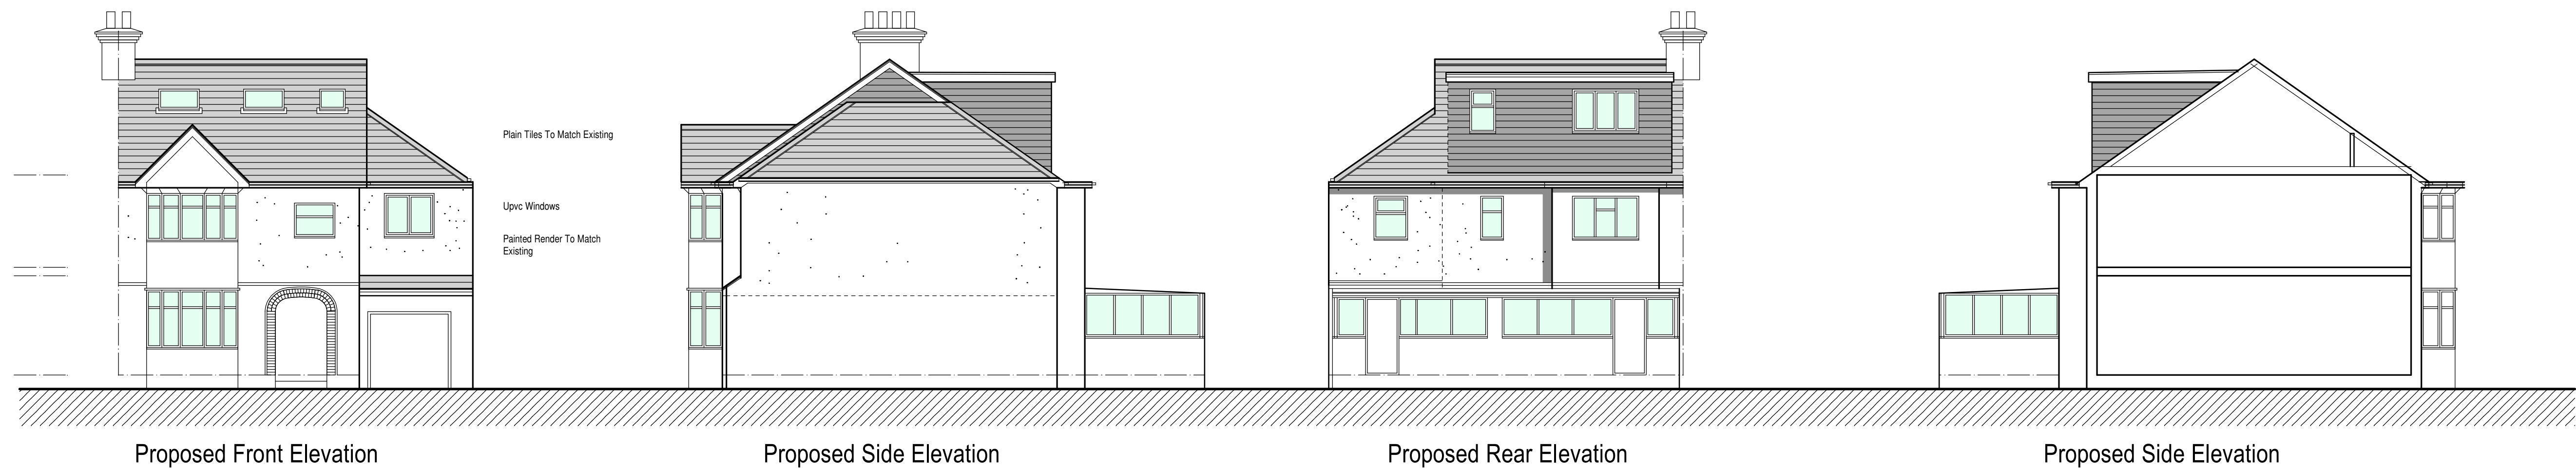


REV.	DATE	DESCRIPTION	BY
A	02.03.23	LOFT EXTENSION REMOVED FOLLOWING PLANNING REFUSAL	GCD

GD Designs
Architectural Services

49, The Crescent,
Cradley Heath,
West Midlands.
B64 7JS
Tel 0121 602 6233
Mob 07939 436557

contract
FIRST FLOOR EXTENSION
65, WALPOLE ROAD
LONDON N17 6BH

drawing
PROPOSED PLANS & ELEVATIONS

client
MR A LOKA

scale
1:100/1:50@A1

date
NOV 2022

drawn by
GCD

drawing no
GD2424/101

rev
A

plot
DATE
02/03/23

cad lines