

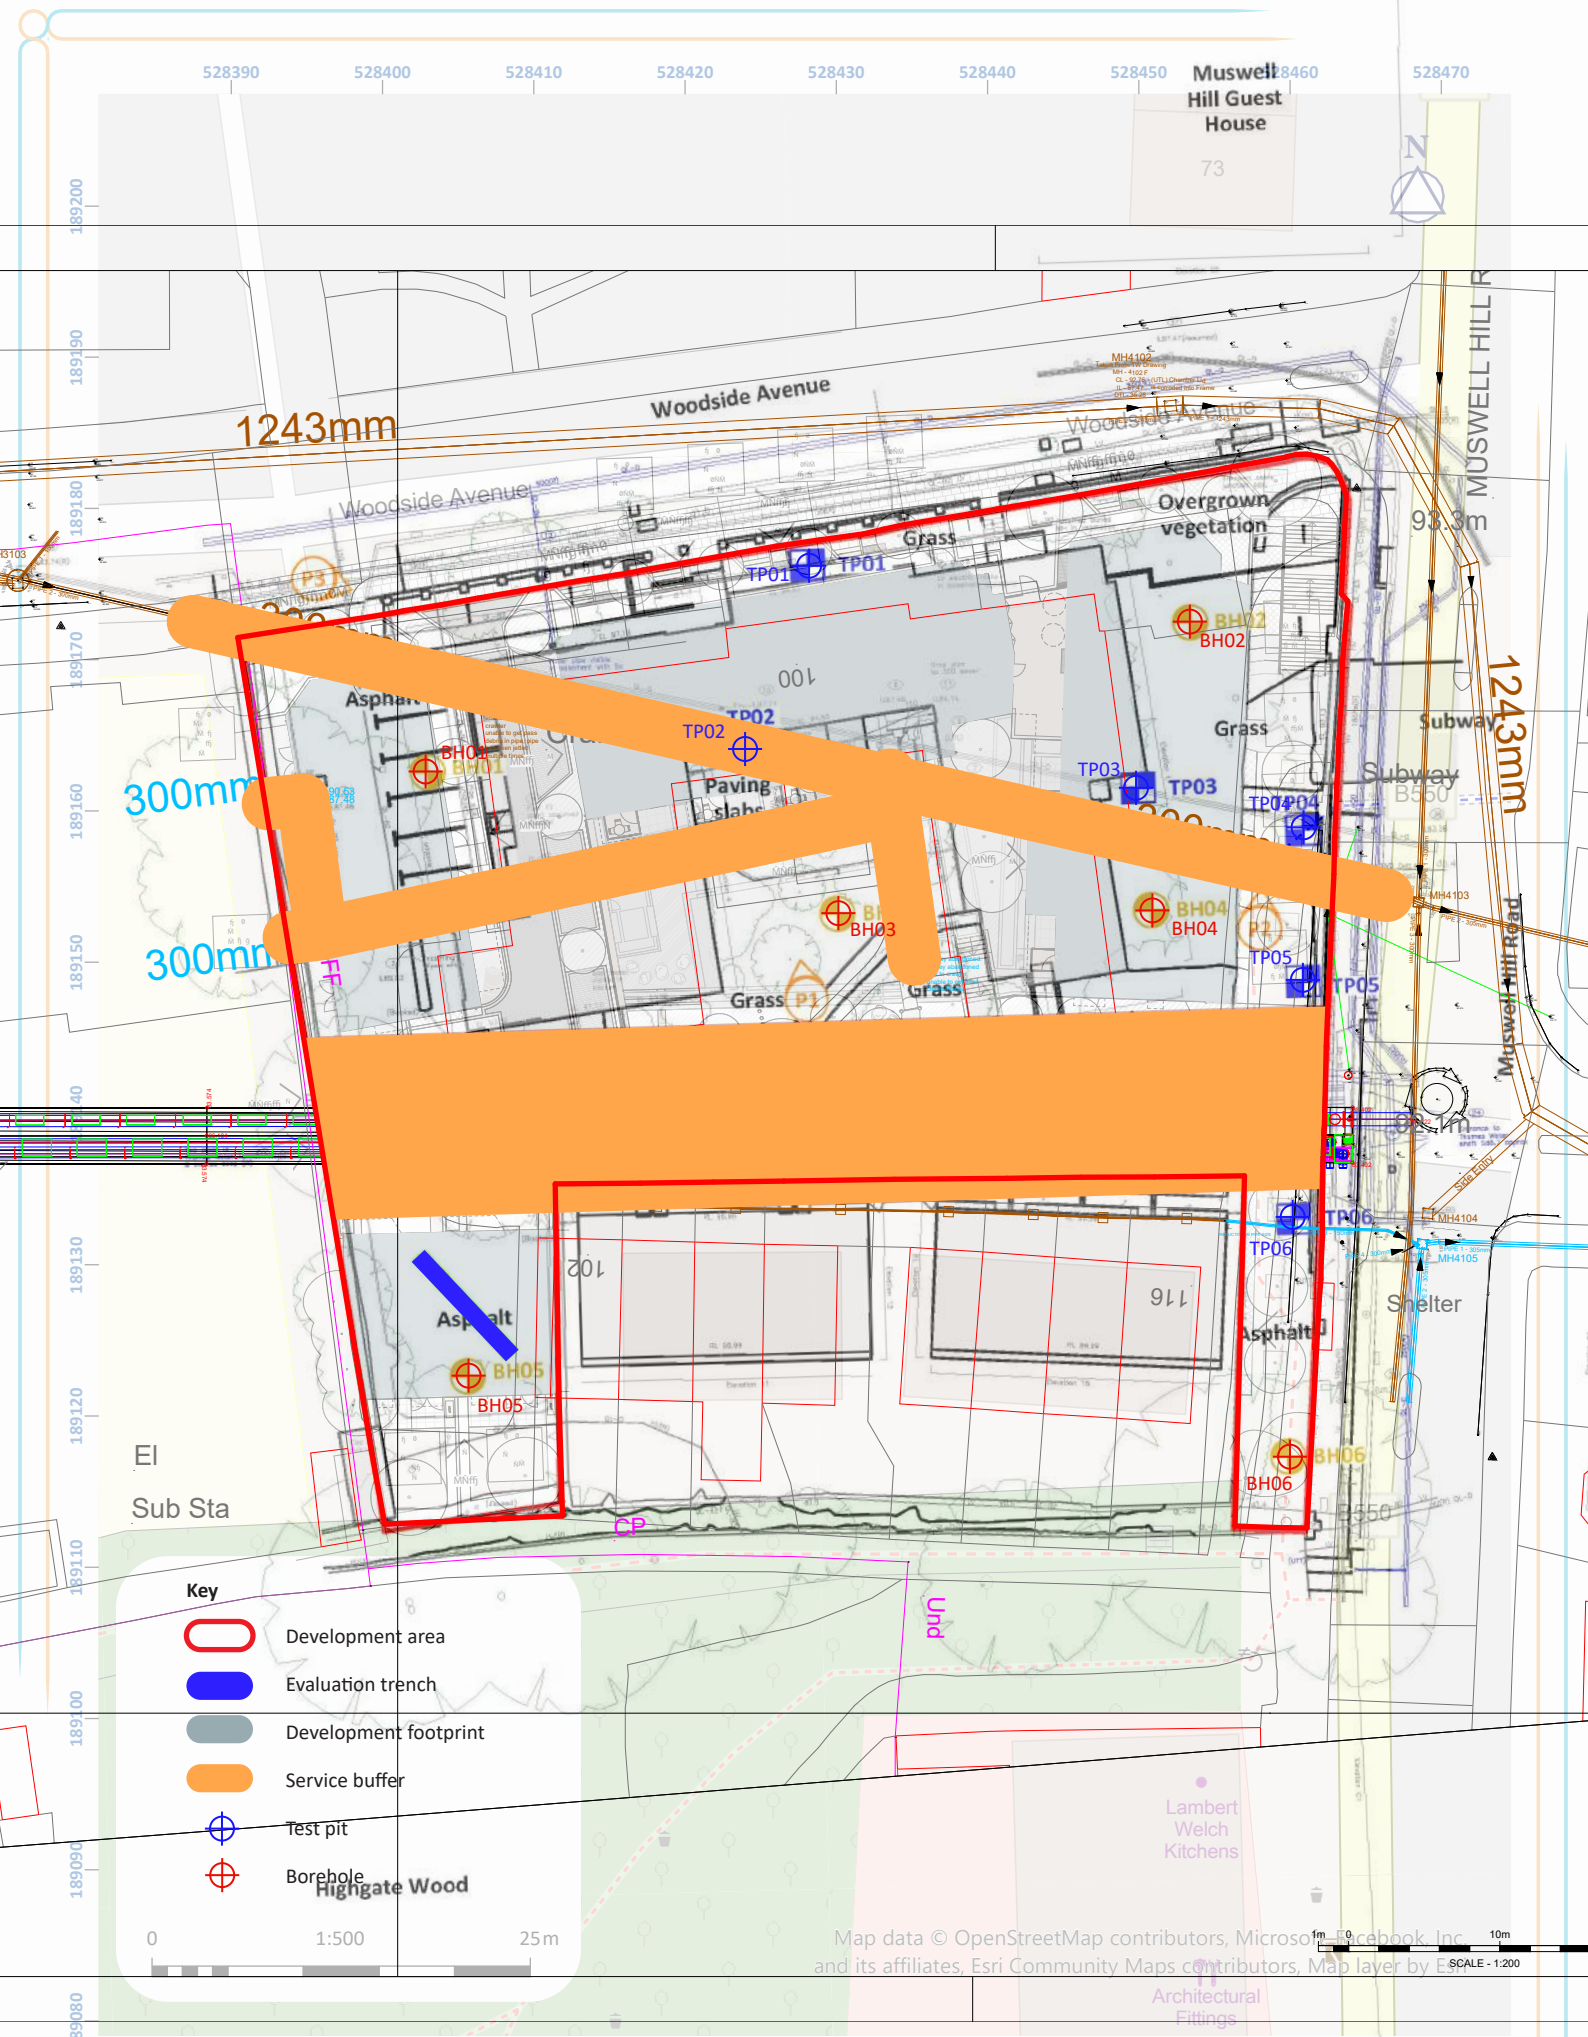


Figure 3: Trench proposal

01/34688/WSI/03/01

Appendices