



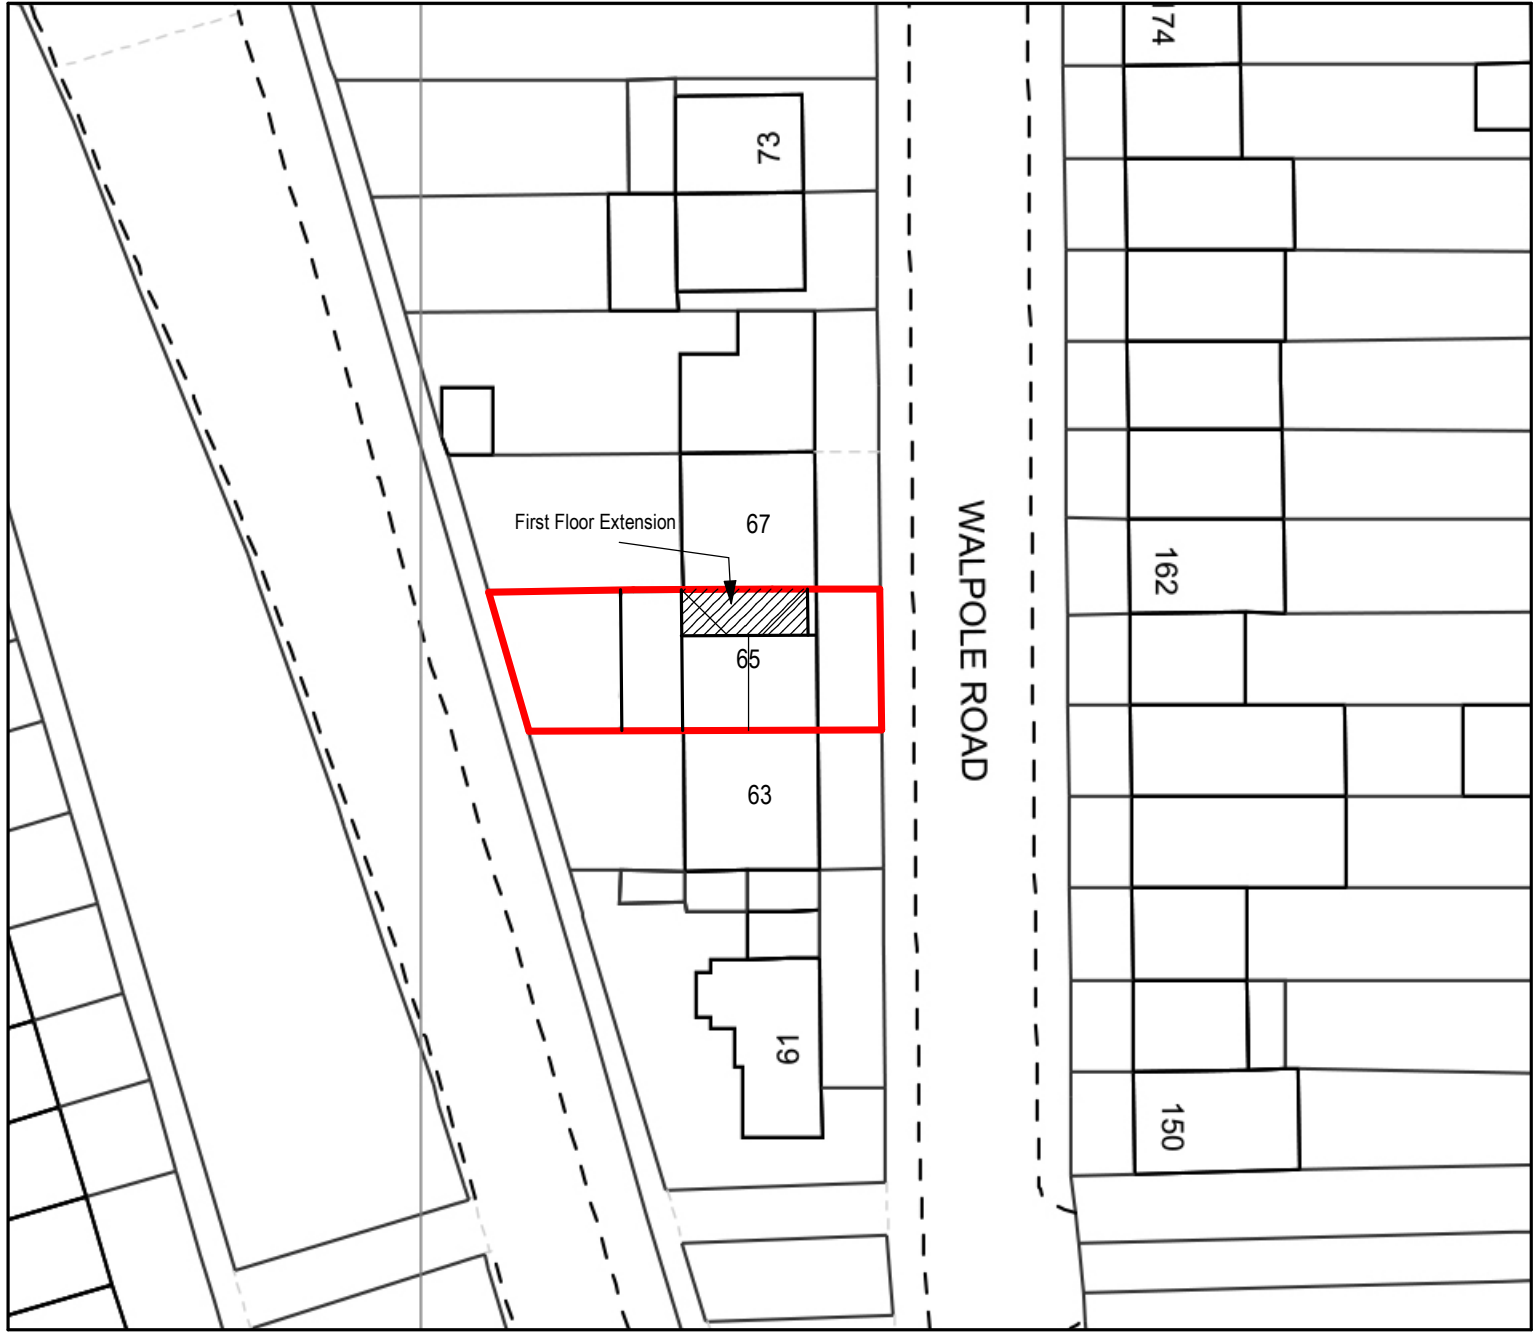

BLOCK PLAN Scale 1:500

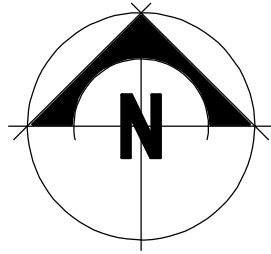

REVISION A 02.03.23 DORMER WINDOW REMOVED GCD

GD
Architectural Services

Designs

49, The Crescent,
Cradley Heath,
West Midlands.
B64 7JS
Tel 0121 602 6233
Mob 07939 436557

client
MR A LOKA

drawing
BLOCK PLAN

contract
65, WALPOLE ROAD, LONDON N17 6BH

date
AUG 2022

scale
1:500

drawing no
GD2424/102A