
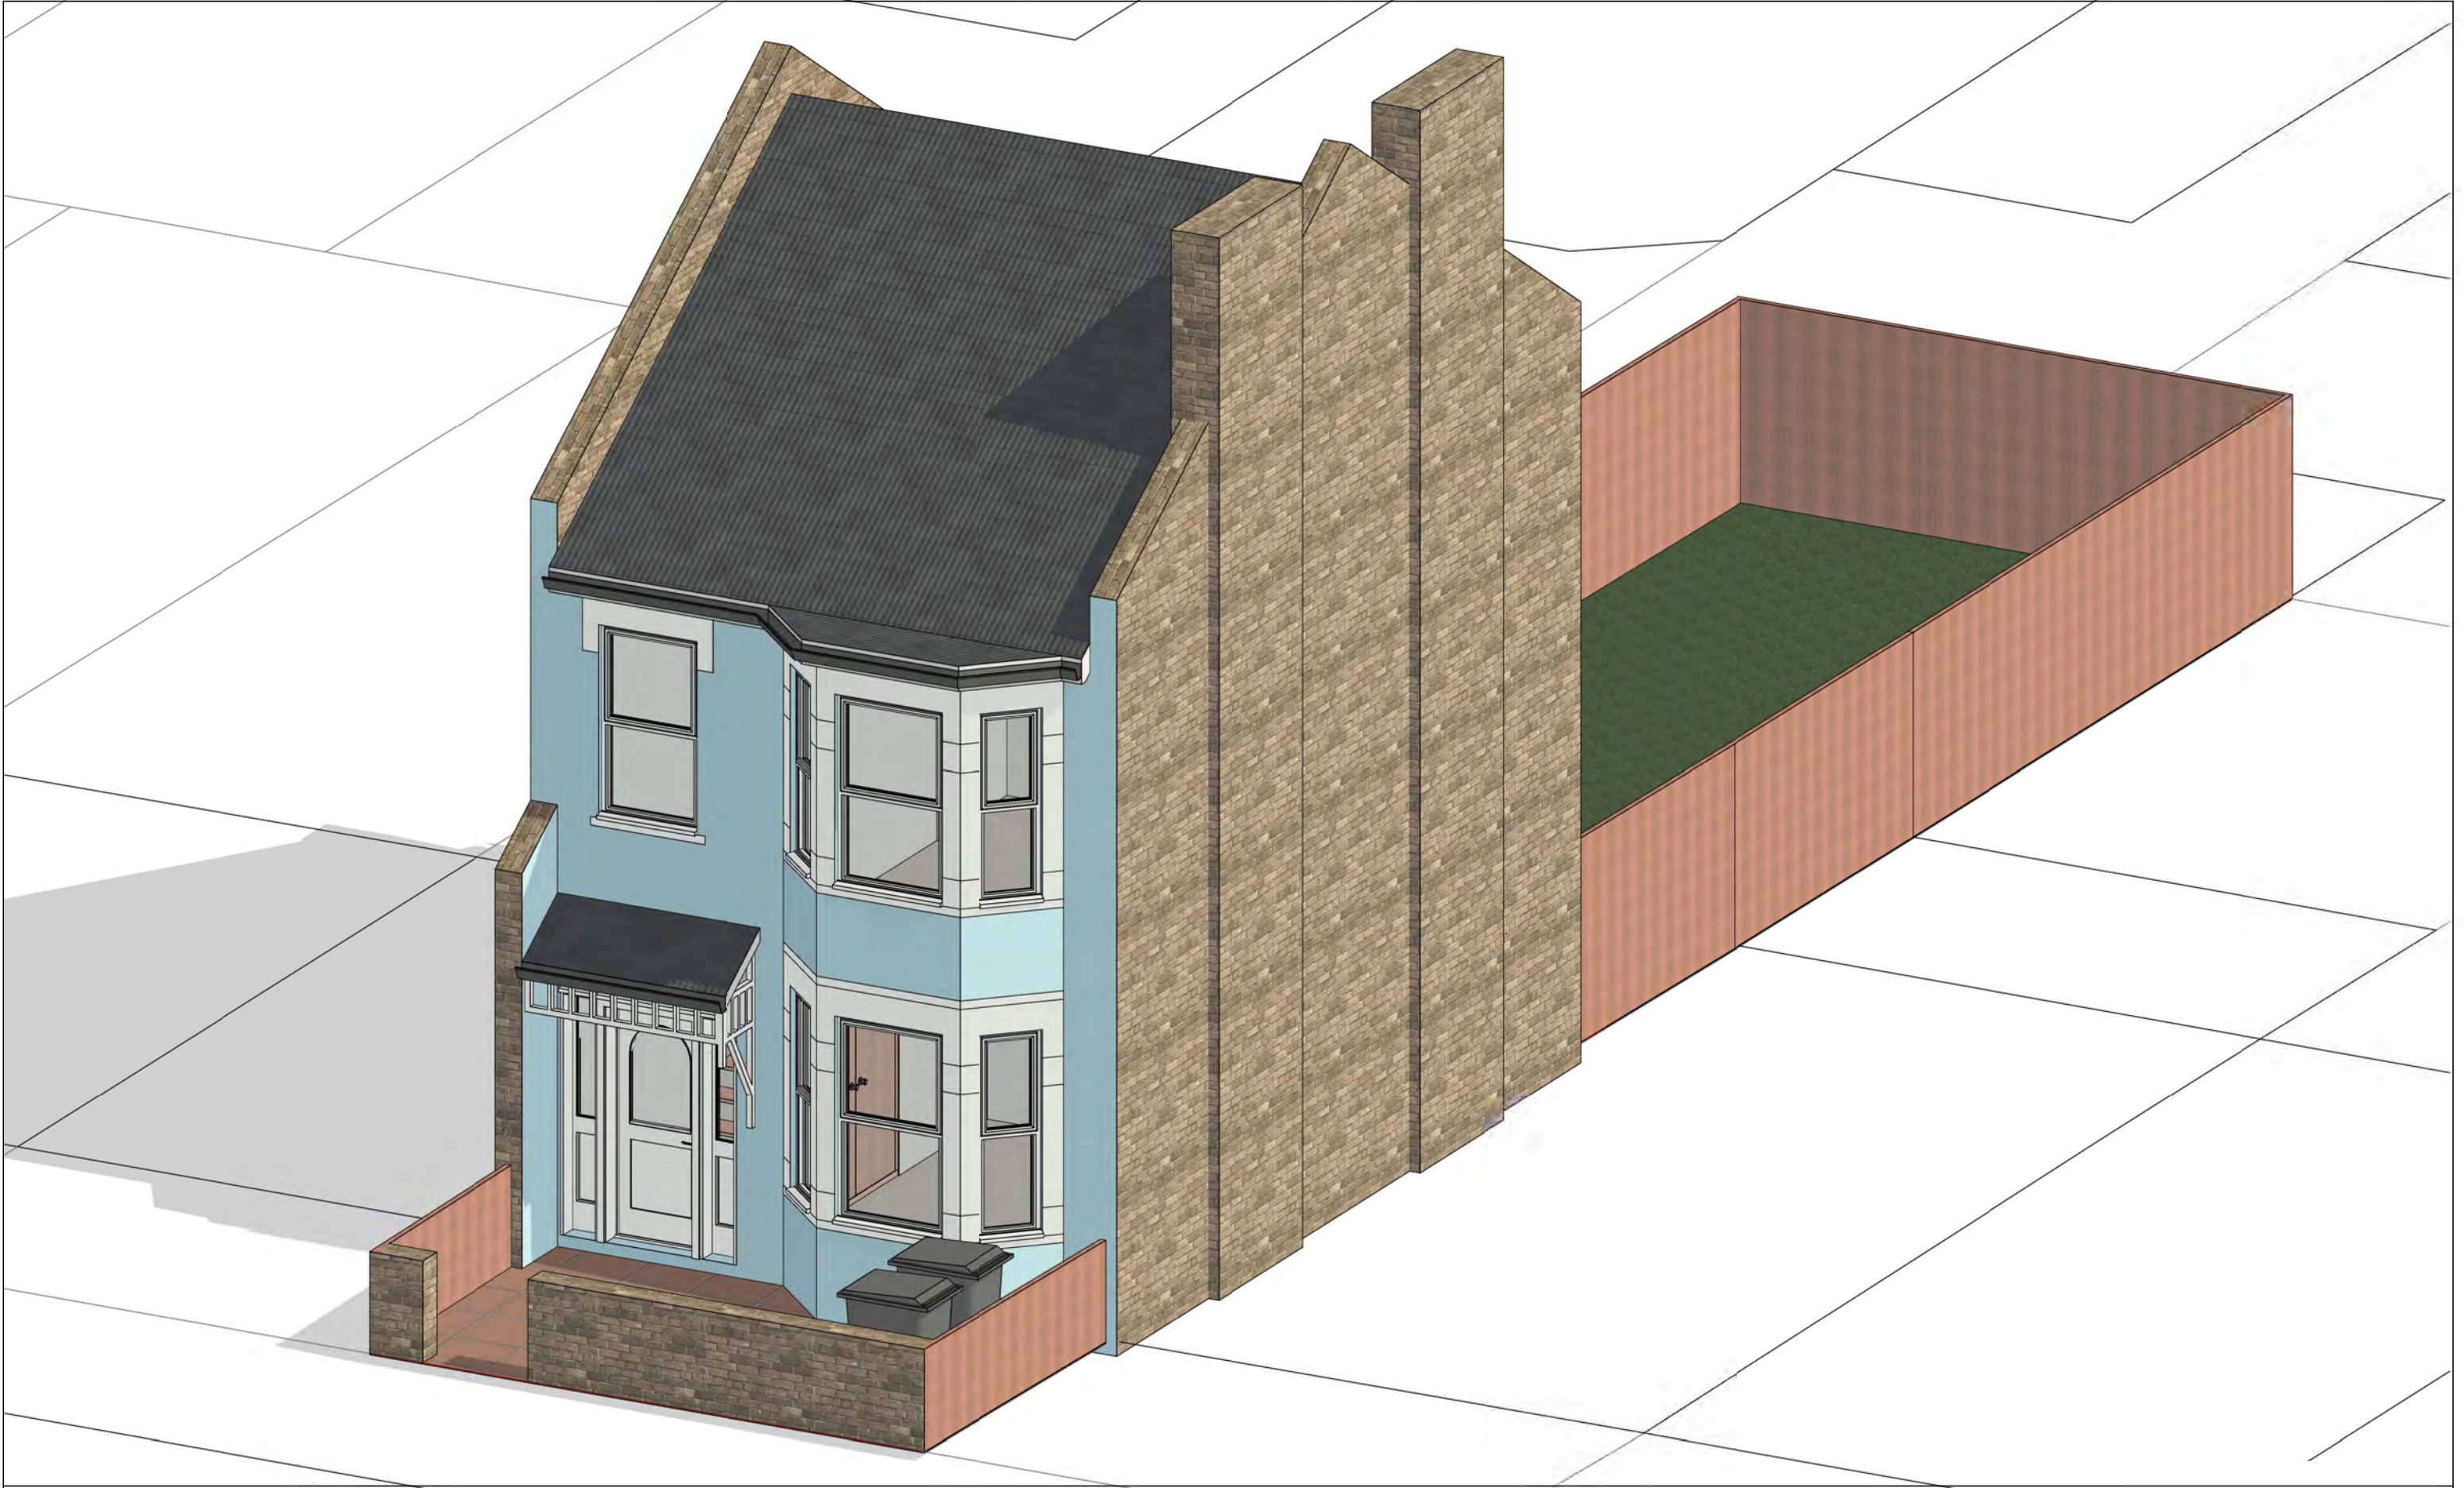


NOTES:
CONTRACTORS MUST VERIFY ALL DIMENSIONS
AT THE
SITE BEFORE COMMENCING ANY WORK.
NO CONSTRUCTION WORK BEFORE BUILDING
CONTROL
APPROVAL AND STRUCTURAL ENGINEER
CONFIRMATION.
ANY DISCREPANCIES TO BE REPORTED TO
GRIDKUNE.
ALL DRAWINGS ARE TO BE READ IN
CONJUNCTION WITH
ALL RELEVANT DRAWINGS AND
SPECIFICATIONS.

Rev	Description	Date

PROJECT TITLE 76 Lealand Road N15 6JT			DRAWING TITLE Existing 3D Front Elevation		
			CLIENT Mr Stern		
Date February 2023	Project number 6718	Drawing number EX-E001	Scale (@ A3)	Drawn by Sara	

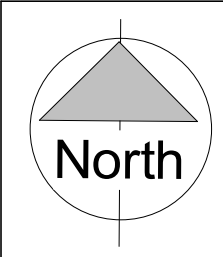

NOTES:
CONTRACTORS MUST VERIFY ALL DIMENSIONS
AT THE
SITE BEFORE COMENCING ANY WORK.
NO CONSTRUCTION WORK BEFORE BUILDING
CONTROL
APPROVAL AND STRUCTURAL ENGINEER
CONFIRMATION.
ANY DISCREPANCIES TO BE REPORTED TO
GRIDKUNE.
ALL DRAWINGS ARE TO BE READ IN
CONJUNCTION WITH
ALL RELEVANT DRAWINGS AND
SPECIFICATIONS.

Rev	Description	Date

PROJECT TITLE		
76 Lealand Road N15 6JT		
Date	Project number	Drawing number
February 2023	6718	EX-E002


DRAWING TITLE	
Existing 3D Rear Elevation	
CLIENT	
Mr Stern	
Scale (@ A3)	Drawn by
	Sara






1 Front Elevation
1 : 100

2 Rear Elevation
1 : 100

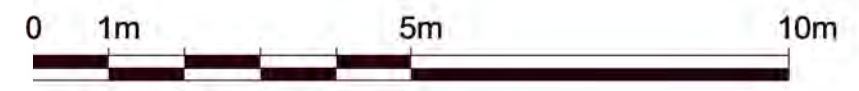

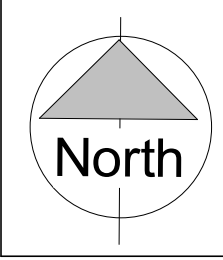


NOTES:
CONTRACTORS MUST VERIFY ALL DIMENSIONS AT THE SITE BEFORE COMMENCING ANY WORK.
NO CONSTRUCTION WORK BEFORE BUILDING CONTROL APPROVAL AND STRUCTURAL ENGINEER CONFIRMATION.
ANY DISCREPANCIES TO BE REPORTED TO GRIDKUNE.
ALL DRAWINGS ARE TO BE READ IN CONJUNCTION WITH ALL RELEVANT DRAWINGS AND SPECIFICATIONS.


Rev	Description	Date

PROJECT TITLE			DRAWING TITLE	
76 Lealand Road N15 6JT			Existing Front and Rear Elevations	
			CLIENT Mr Stern	
Date February 2023	Project number 6718	Drawing number EX-E003	Scale (@ A3) 1 : 100	Drawn by Sara



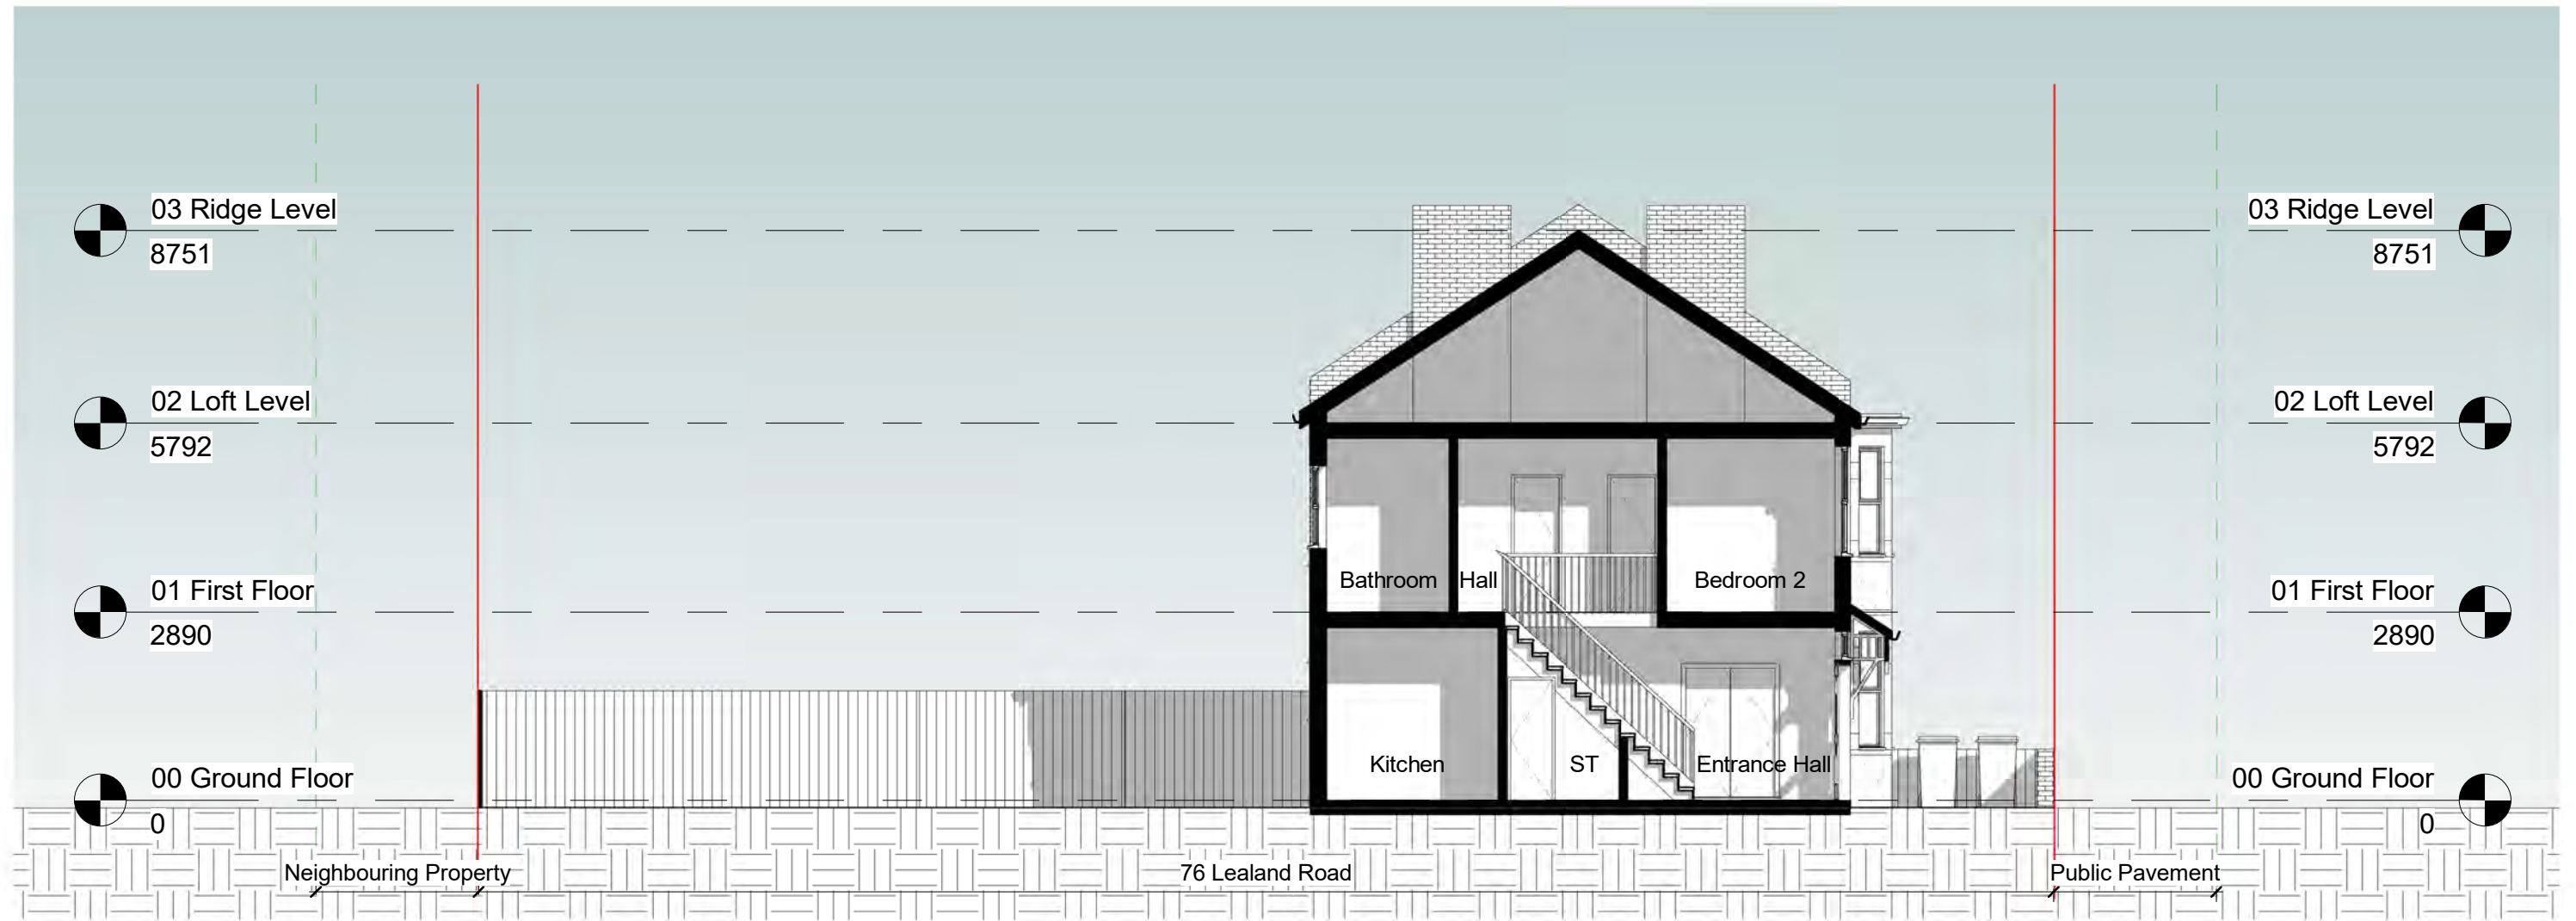

1 Section AA
1 : 100


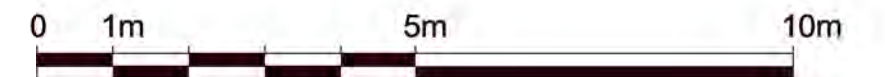


 North NOTES. CONTRACTORS MUST VERIFY ALL DIMENSIONS AT THE SITE BEFORE COMENCING ANY WORK. NO CONSTRUCTION WORK BEFORE BUILDING CONTROL APPROVAL AND STRUCTURAL ENGINEER CONFIRMATION. ANY DISCREPANCIES TO BE REPORTED TO GRIDKUNE. ALL DRAWINGS ARE TO BE READ IN CONJUNCTION WITH ALL RELEVANT DRAWINGS AND SPECIFICATIONS.	Rev	Description	Date	PROJECT TITLE 76 Lealand Road N15 6JT			DRAWING TITLE Existing Section		
							CLIENT Mr Stern		
				Date February 2023	Project number 6718	Drawing number EX-S001	Scale (@ A3) 1 : 100	Drawn by Sara	

LEAL

84

72

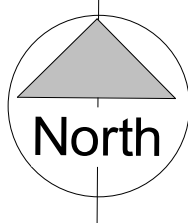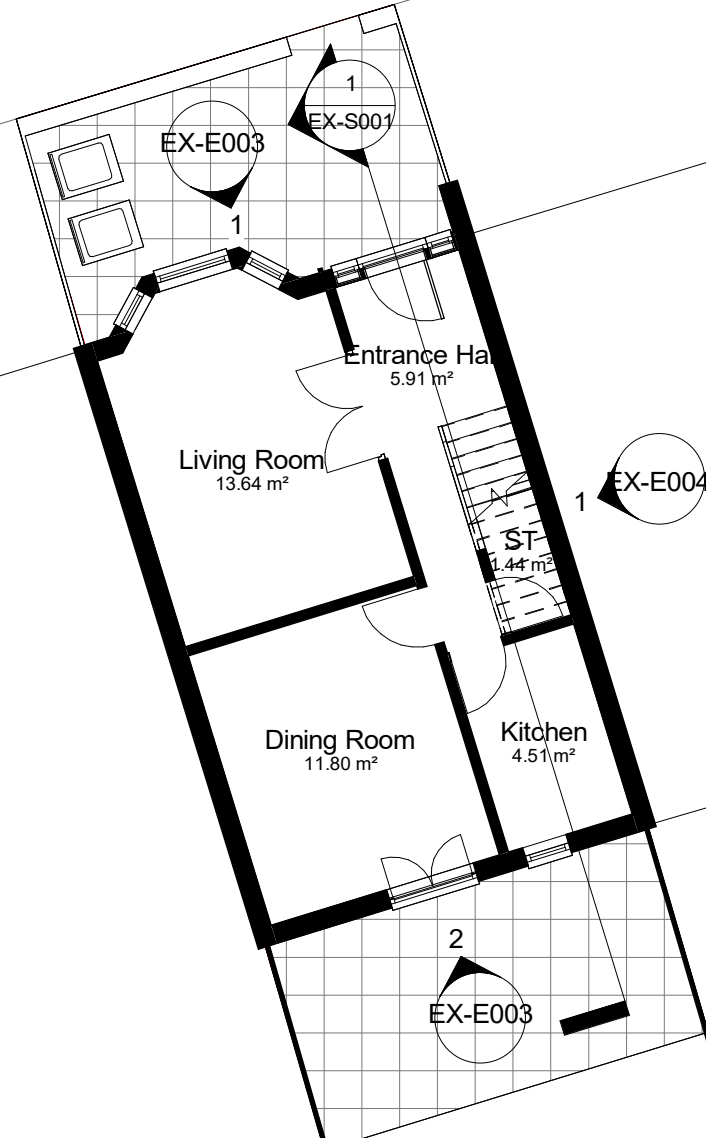

NOTES:
CONTRACTORS MUST VERIFY ALL DIMENSIONS
AT THE
SITE BEFORE COMENCING ANY WORK.
NO CONSTRUCTION WORK BEFORE BUILDING
CONTROL APPROVAL AND STRUCTURAL ENGINEER
CONFIRMATION.
ANY DISCREPANCIES TO BE REPORTED TO
GRIDKUNE.
ALL DRAWINGS ARE TO BE READ IN
CONJUNCTION WITH
ALL RELEVANT DRAWINGS AND
SPECIFICATIONS.



Rev	Description	Date

PROJECT TITLE 76 Lealand Road N15 6JT			DRAWING TITLE Existing Ground Floor Plan		
			CLIENT Mr Stern		
Date February 2023	Project number 6718	Drawing number EX-P001	Scale (@ A3) 1 : 100	Drawn by Sara	

LEALAND

84

72

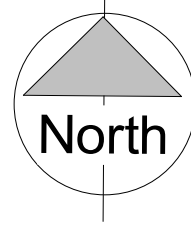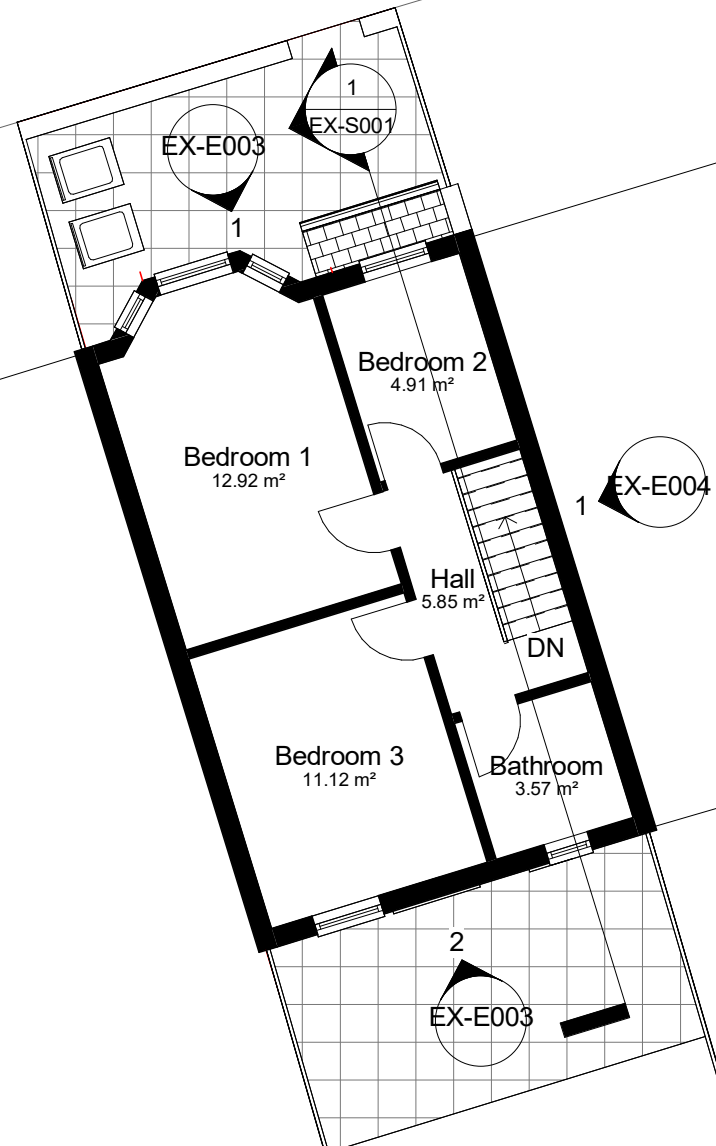

NOTES:
CONTRACTORS MUST VERIFY ALL DIMENSIONS
AT THE
SITE BEFORE COMENCING ANY WORK.
NO CONSTRUCTION WORK BEFORE BUILDING
CONTROL APPROVAL AND STRUCTURAL ENGINEER
CONFIRMATION.
ANY DISCREPANCIES TO BE REPORTED TO
GRIDKUNE.
ALL DRAWINGS ARE TO BE READ IN
CONJUNCTION WITH
ALL RELEVANT DRAWINGS AND
SPECIFICATIONS.

Rev	Description	Date

PROJECT TITLE 76 Lealand Road N15 6JT		
Date February 2023	Project number 6718	Drawing number EX-P002



DRAWING TITLE Existing First Floor Plan	
CLIENT Mr Stern	
Scale (@ A3) 1 : 100	Drawn by Sara



LEALAND

84

72

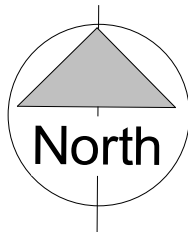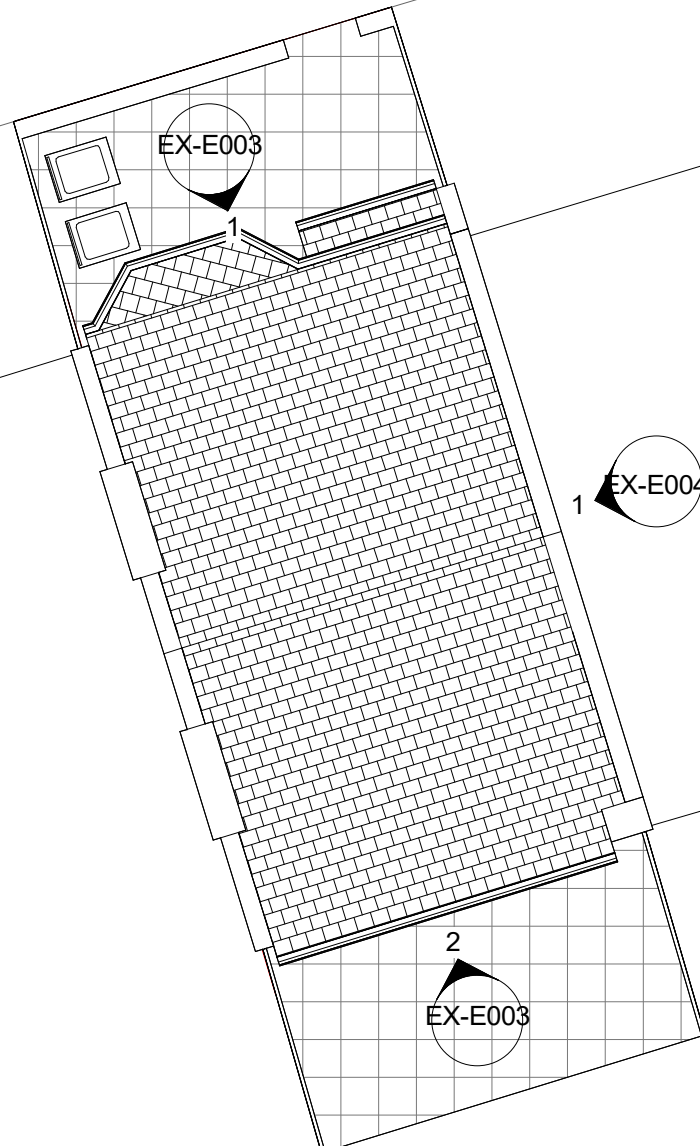

NOTES:
CONTRACTORS MUST VERIFY ALL DIMENSIONS
AT THE
SITE BEFORE COMENCING ANY WORK.
NO CONSTRUCTION WORK BEFORE BUILDING
CONTROL APPROVAL AND STRUCTURAL ENGINEER
CONFIRMATION.
ANY DISCREPANCIES TO BE REPORTED TO
GRIDKUNE.
ALL DRAWINGS ARE TO BE READ IN
CONJUNCTION WITH
ALL RELEVANT DRAWINGS AND
SPECIFICATIONS.

Rev	Description	Date

PROJECT TITLE

76 Lealand Road
N15 6JT

Date
February 2023

Project number
6718

Drawing number
EX-P003

DRAWING TITLE

Existing Roof Plan


CLIENT

Mr Stern

Scale (@ A3)
1 : 100

Drawn by
Sara




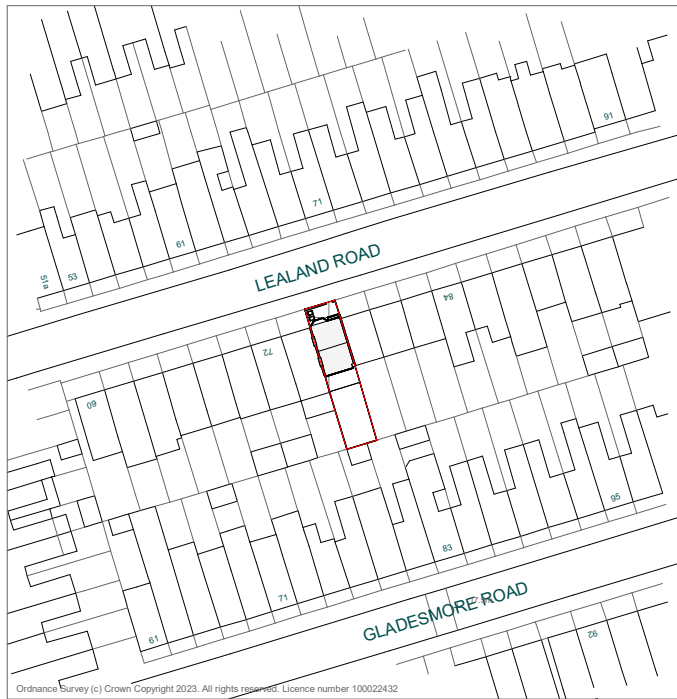



1 OS Map
1 : 1250



 Property Boundary

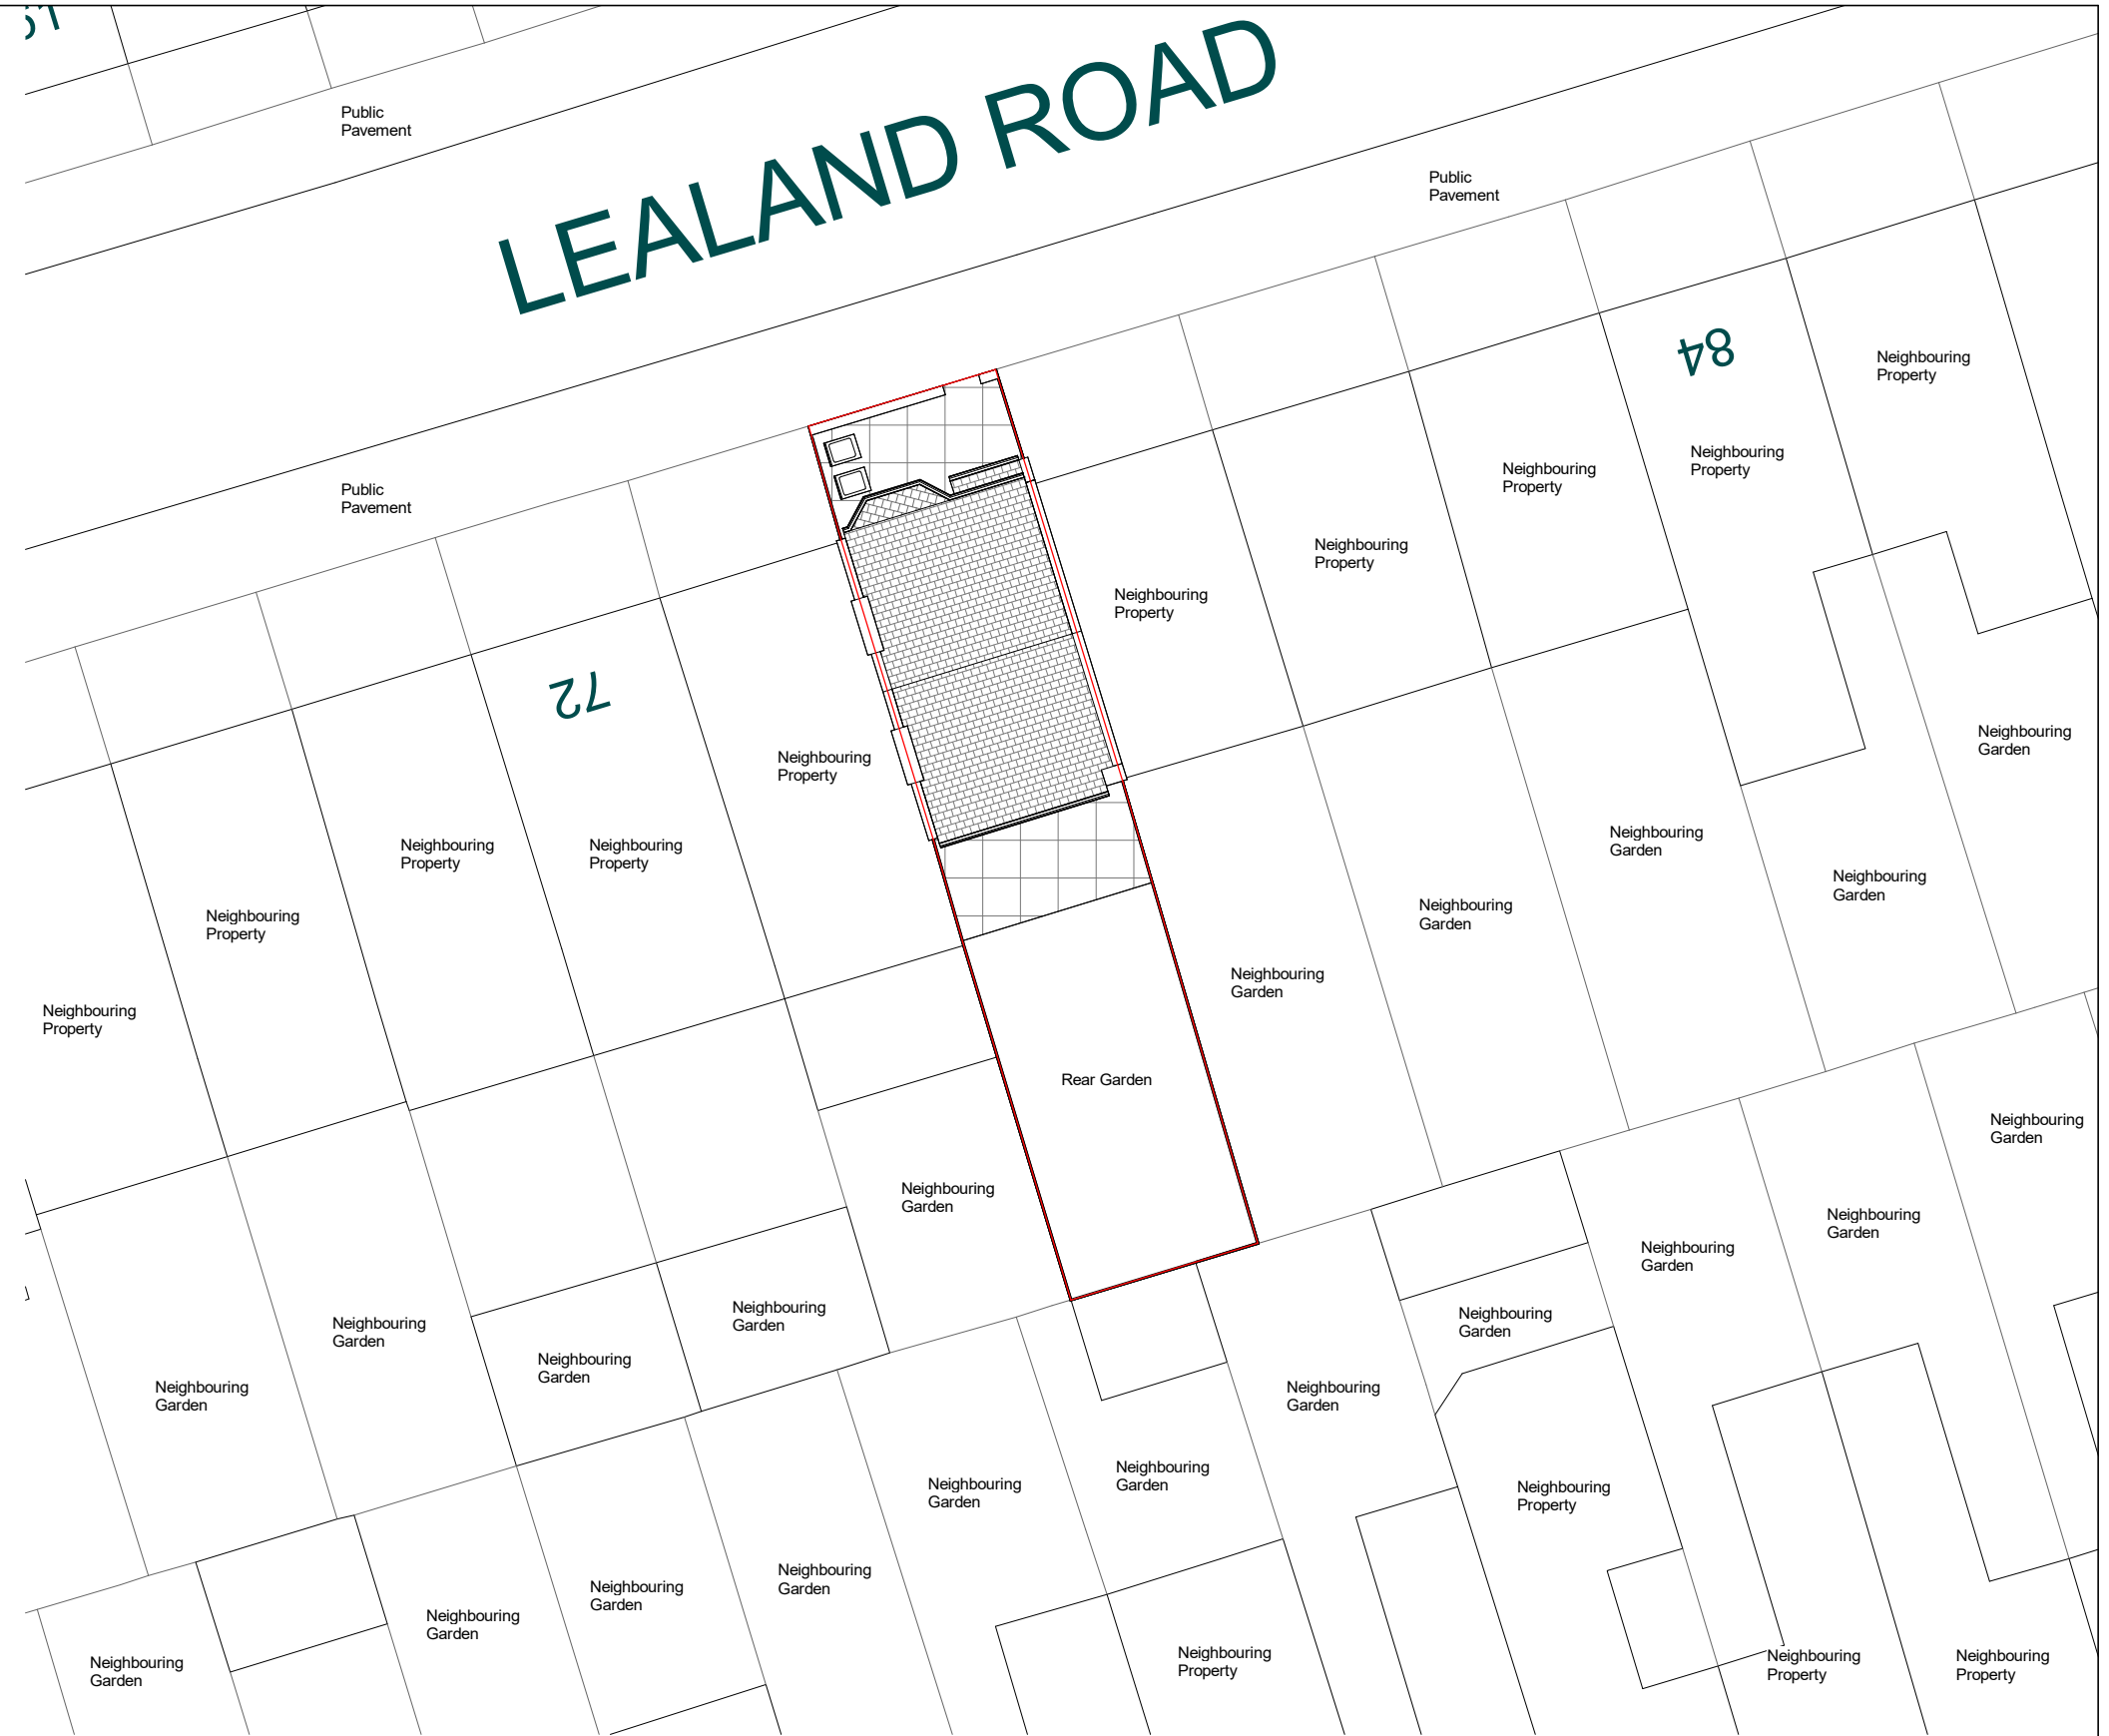

2 Location Plan
1 : 200

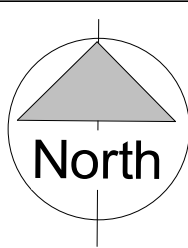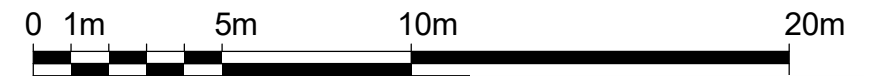

NOTES:
CONTRACTORS MUST VERIFY ALL DIMENSIONS AT THE SITE BEFORE COMMENCING ANY WORK.
NO CONSTRUCTION WORK BEFORE BUILDING CONTROL APPROVAL AND STRUCTURAL ENGINEER CONFIRMATION.
ANY DISCREPANCIES TO BE REPORTED TO GRIDKUNE.
ALL DRAWINGS ARE TO BE READ IN CONJUNCTION WITH ALL RELEVANT DRAWINGS AND SPECIFICATIONS.

Rev	Description	Date

PROJECT TITLE 76 Lealand Road N15 6JT			DRAWING TITLE Existing OS Map and Location Plan		
			CLIENT Mr Stern		
Date February 2023	Project number 6718	Drawing number EX-L001	Scale (@ A3) As indicated	Drawn by Sara	