

NOTES:
CONTRACTORS MUST VERIFY ALL DIMENSIONS
AT THE
SITE BEFORE COMENCING ANY WORK.
NO CONSTRUCTION WORK BEFORE BUILDING
CONTROL
APPROVAL AND STRUCTURAL ENGINEER
CONFIRMATION.
ANY DISCREPANCIES TO BE REPORTED TO
GRIDKUNE.
ALL DRAWINGS ARE TO BE READ IN
CONJUNCTION WITH
ALL RELEVANT DRAWINGS AND
SPECIFICATIONS.

Rev	Description	Date

PROJECT TITLE		
76 Lealand Road N15 6JT		
Date	Project number	Drawing number
February 2023	6868	PR-E001

DRAWING TITLE	
Proposed 3D Front Elevation	
CLIENT	
Mr Stern	
Scale (@ A3)	Drawn by
	Sara










1 Front Elevation
1 : 100



2 Rear Elevation
1 : 100

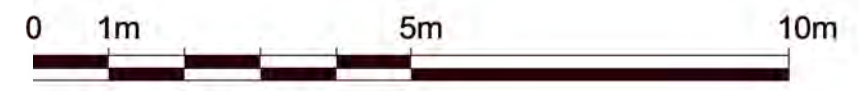

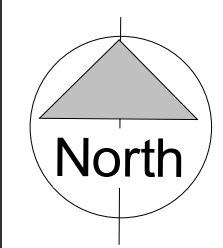 North	NOTES: CONTRACTORS MUST VERIFY ALL DIMENSIONS AT THE SITE BEFORE COMMENCING ANY WORK. NO CONSTRUCTION WORK BEFORE BUILDING CONTROL APPROVAL AND STRUCTURAL ENGINEER CONFIRMATION. ANY DISCREPANCIES TO BE REPORTED TO GRIDKUNE. ALL DRAWINGS ARE TO BE READ IN CONJUNCTION WITH ALL RELEVANT DRAWINGS AND SPECIFICATIONS.	Rev	Description	Date	PROJECT TITLE 76 Lealand Road N15 6JT			DRAWING TITLE Proposed Front and Rear Elevations		 PLANNING SERVICES
					CLIENT Mr Stern	Scale (@ A3) 1 : 100	Drawn by Sara	Date February 2023	Project number 6868	

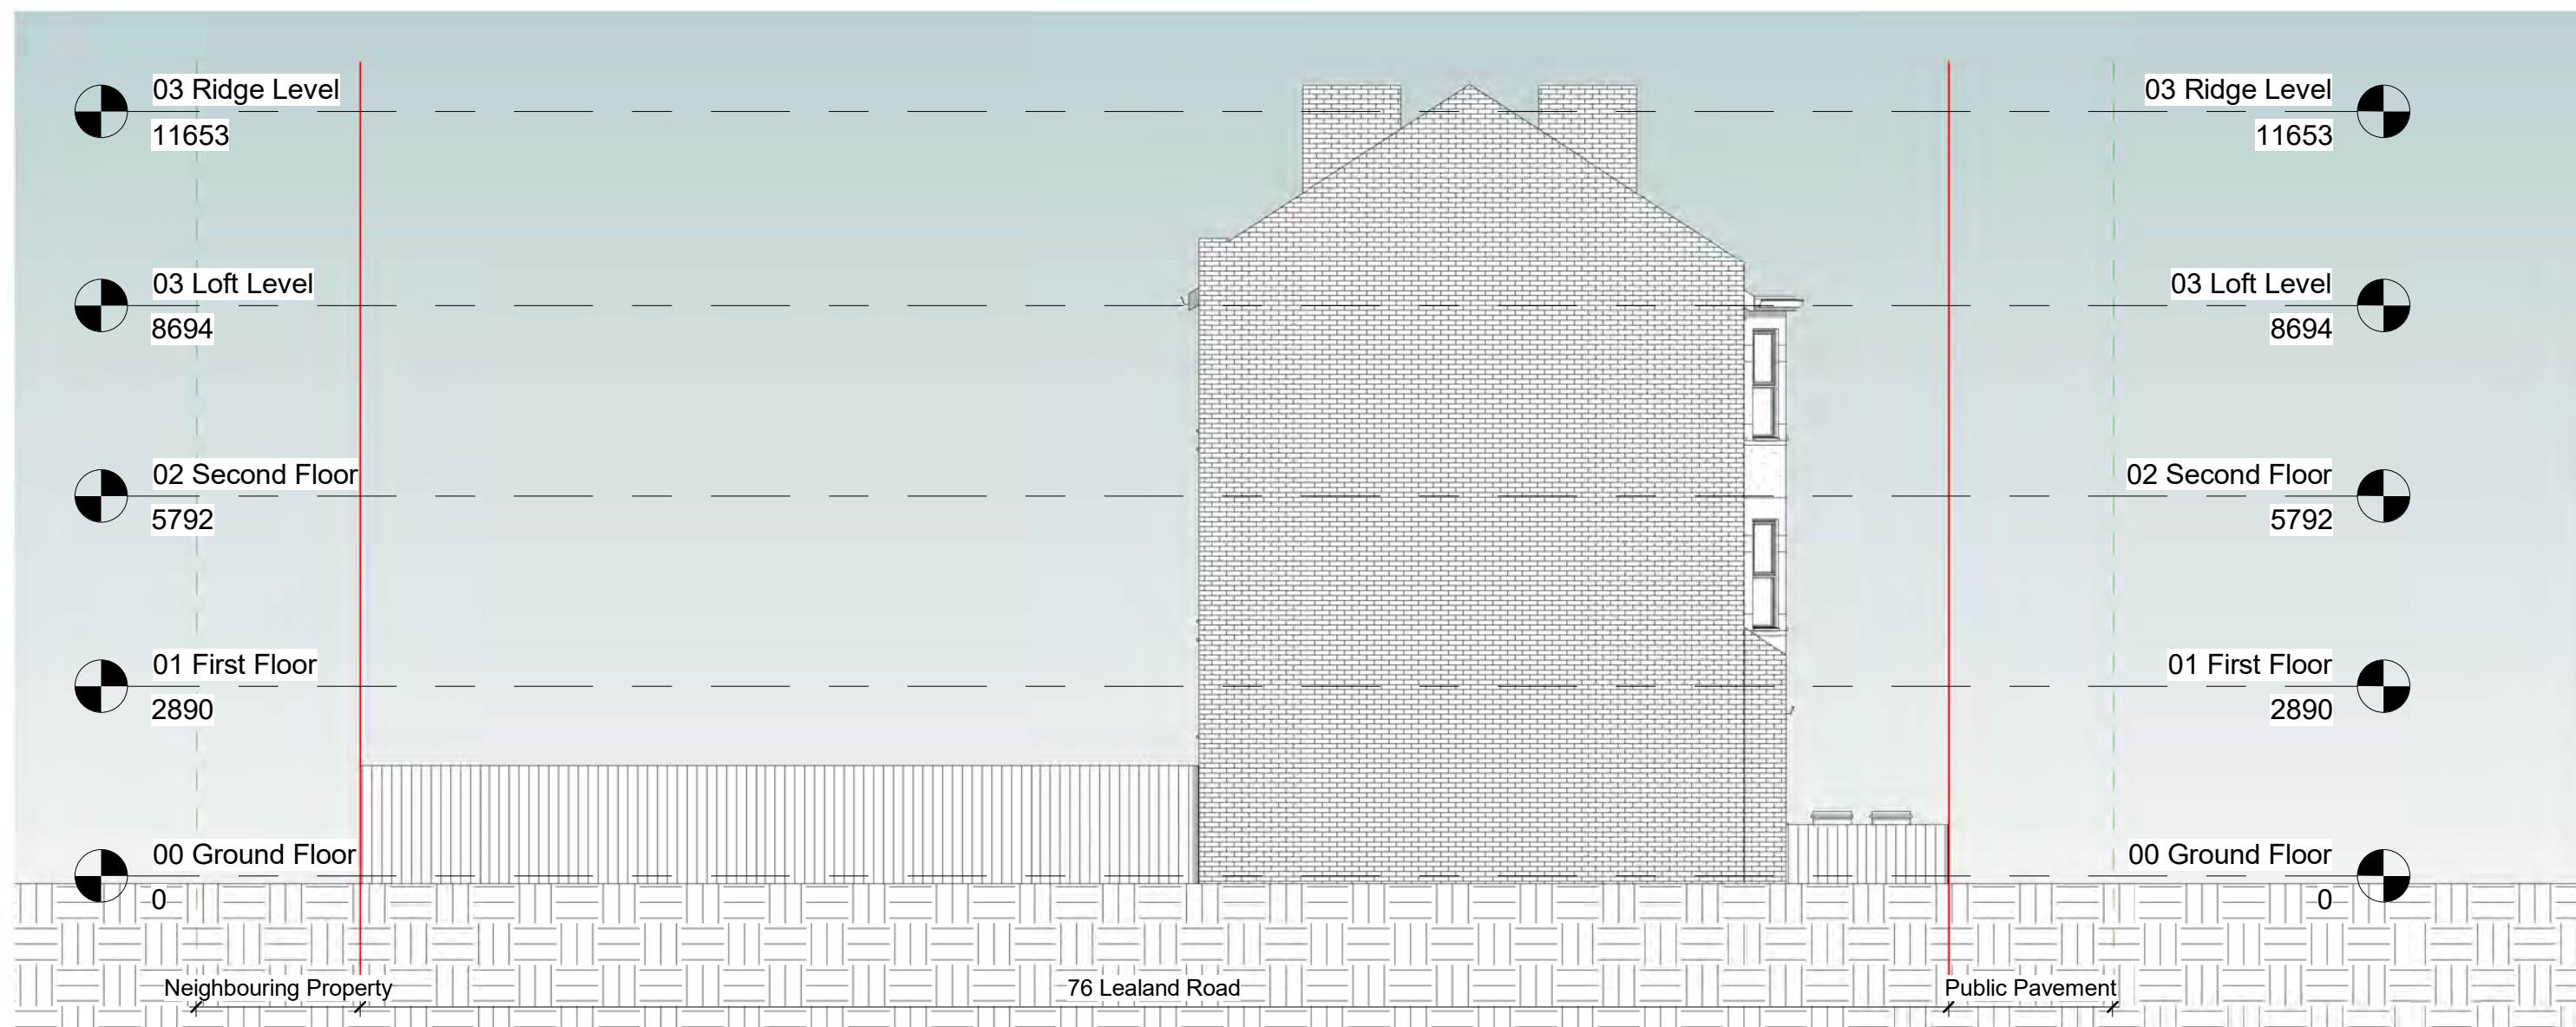

1 Side Elevation
1 : 100

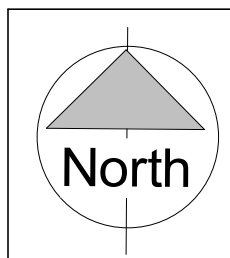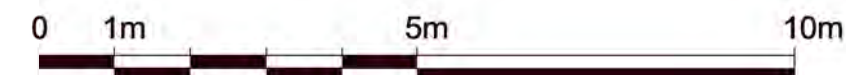


NOTES:
CONTRACTORS MUST VERIFY ALL DIMENSIONS AT THE SITE BEFORE COMMENCING ANY WORK.
NO CONSTRUCTION WORK BEFORE BUILDING CONTROL APPROVAL AND STRUCTURAL ENGINEER CONFIRMATION.
ANY DISCREPANCIES TO BE REPORTED TO GRIDKUNE.
ALL DRAWINGS ARE TO BE READ IN CONJUNCTION WITH ALL RELEVANT DRAWINGS AND SPECIFICATIONS.

Rev	Description	Date


PROJECT TITLE 76 Lealand Road N15 6JT		
Date February 2023	Project number 6868	Drawing number PR-E004

DRAWING TITLE Proposed Side Elevation	
CLIENT Mr Stern	
Scale (@ A3) 1 : 100	Drawn by Sara



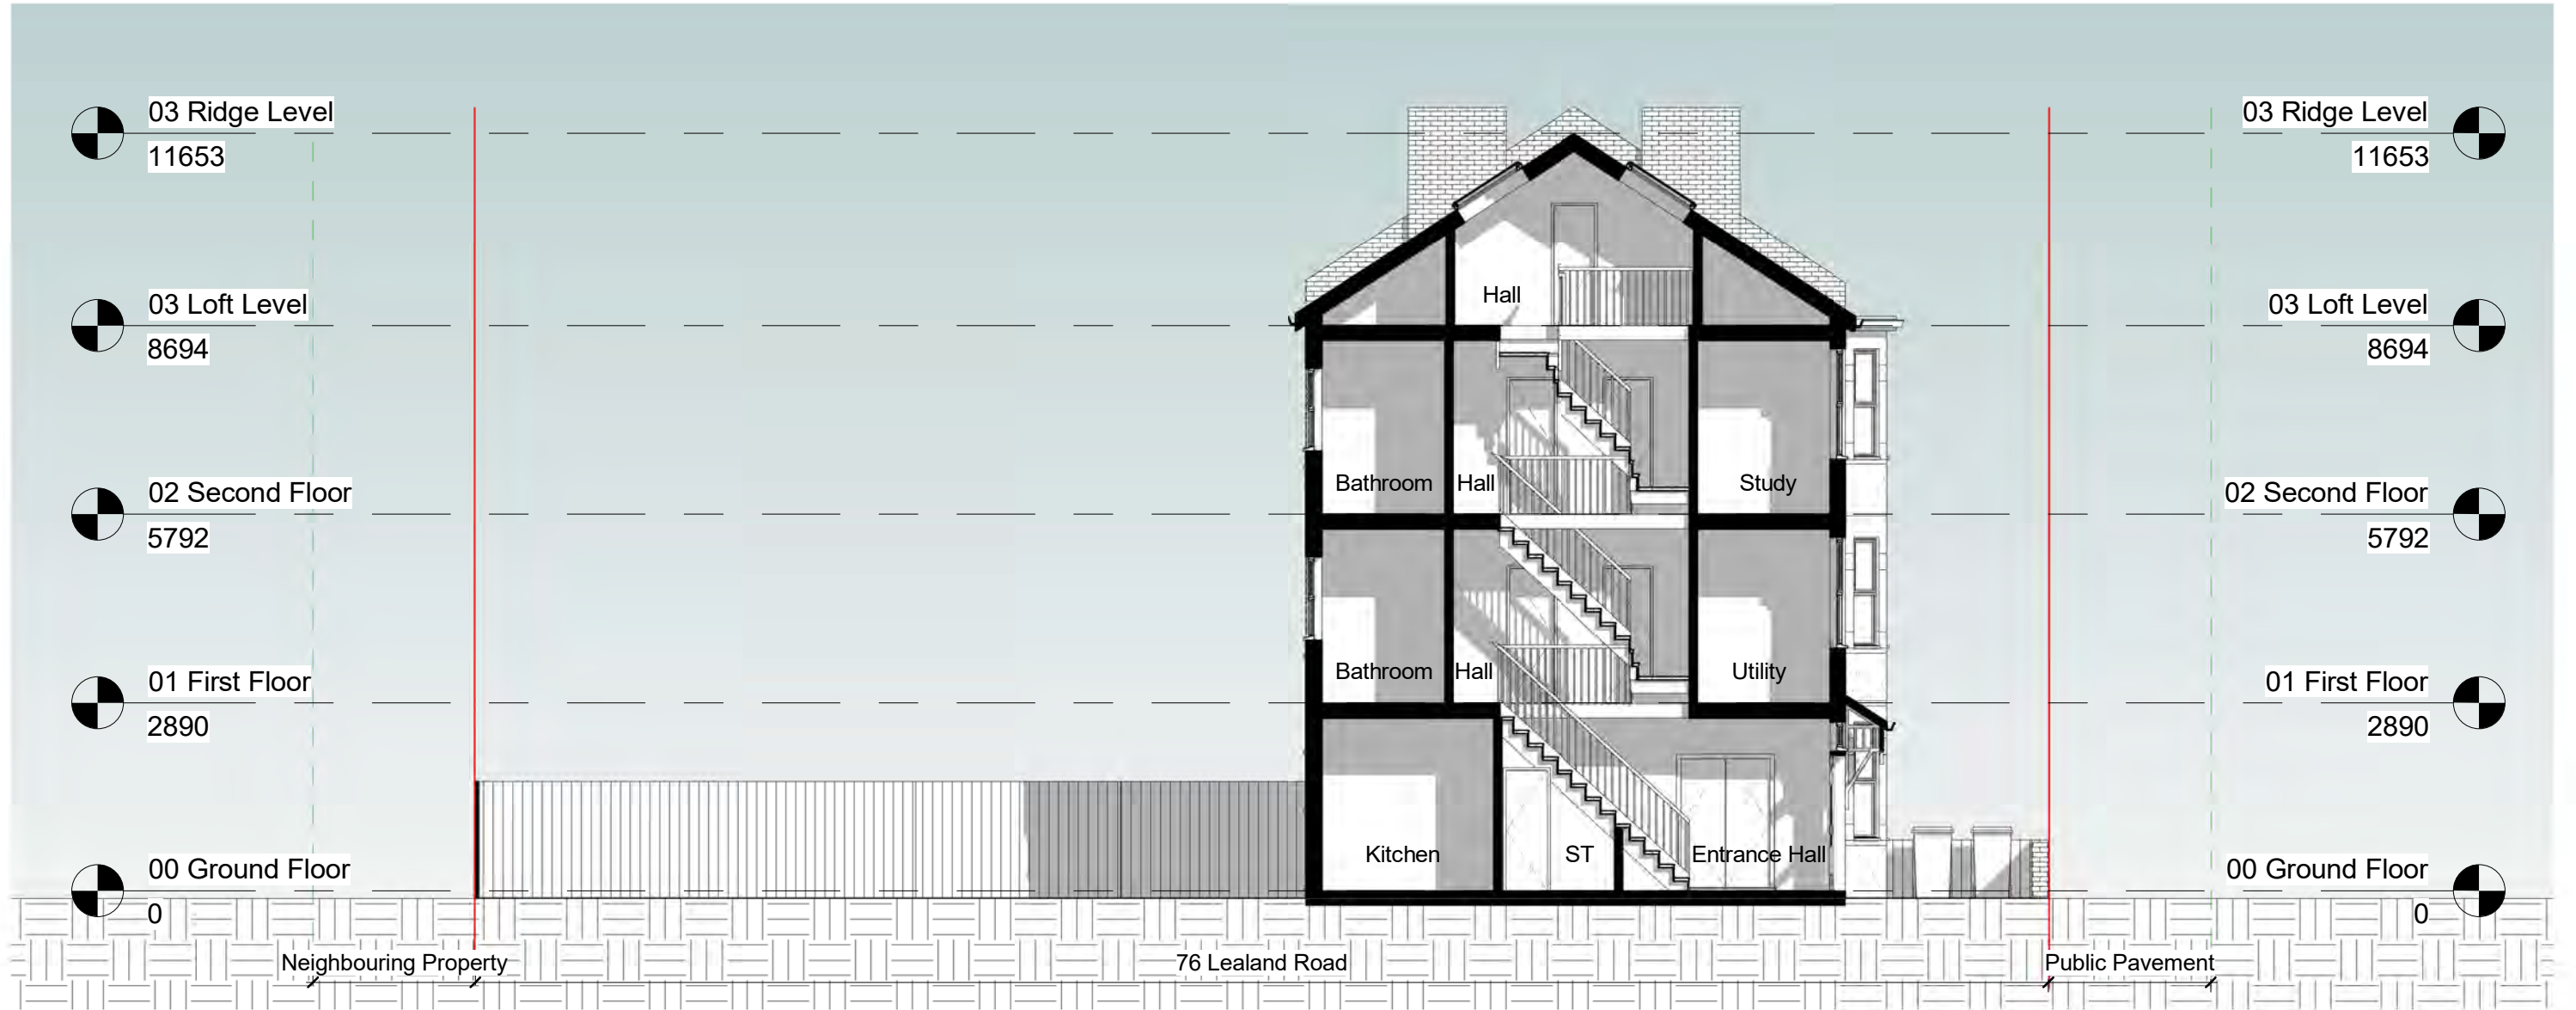

1 Section AA
1 : 100


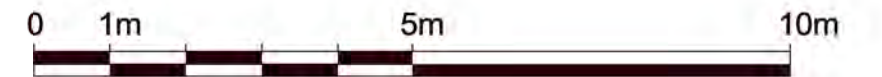


 North	NOTES: CONTRACTORS MUST VERIFY ALL DIMENSIONS AT THE SITE BEFORE COMENCING ANY WORK. NO CONSTRUCTION WORK BEFORE BUILDING CONTROL APPROVEL AND STRUCTURAL ENGINEER CONFIRMATION. ANY DISCREPANCIES TO BE REPORTED TO GRIQKUNE. ALL DRAWINGS ARE TO BE READ IN CONJUNCTION WITH ALL RELEVANT DRAWINGS AND SPECIFICATIONS.			PROJECT TITLE			DRAWING TITLE		 PLANNING SERVICES		
							Proposed Section				
				76 Lealand Road N15 6JT			CLIENT			Mr Stern	
							Scale (@ A3)				Drawn by
							1 : 100				
							Sara				
							Date				
February 2023		6868		PR-S001							

LEAL

84

72

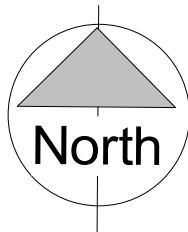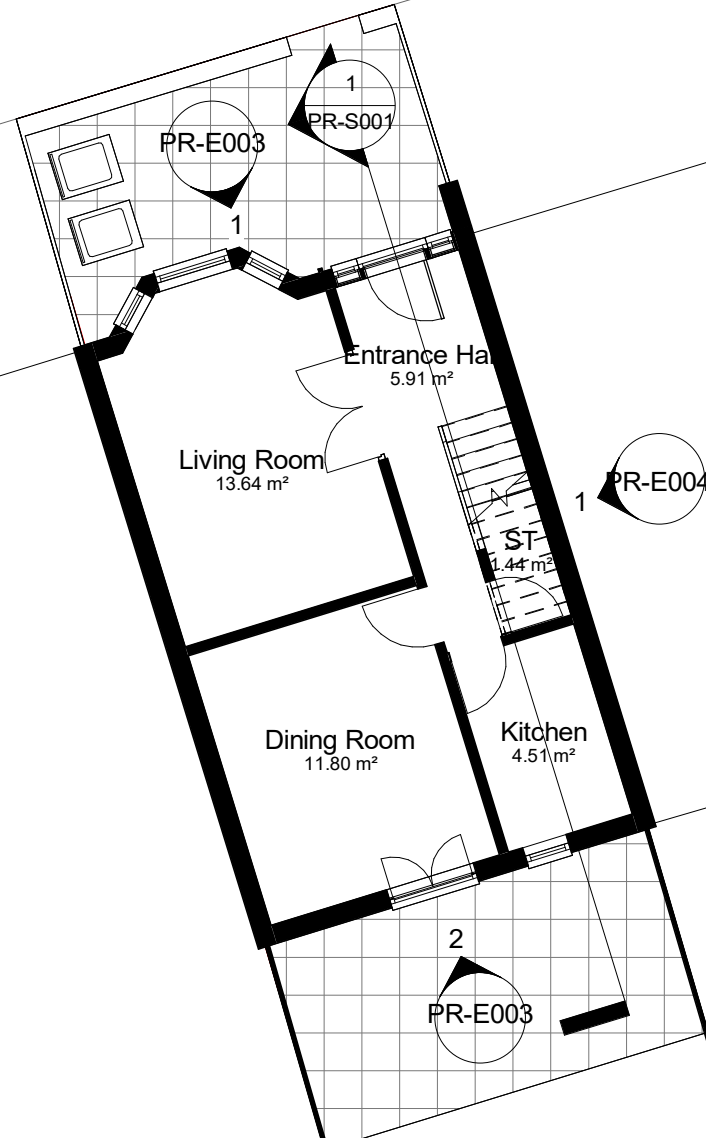

NOTES:
CONTRACTORS MUST VERIFY ALL DIMENSIONS
AT THE
SITE BEFORE COMENCING ANY WORK.
NO CONSTRUCTION WORK BEFORE BUILDING
CONTROL APPROVAL AND STRUCTURAL ENGINEER
CONFIRMATION.
ANY DISCREPANCIES TO BE REPORTED TO
GRIDKUNE.
ALL DRAWINGS ARE TO BE READ IN
CONJUNCTION WITH
ALL RELEVANT DRAWINGS AND
SPECIFICATIONS.

Rev	Description	Date

PROJECT TITLE

76 Lealand Road
N15 6JT

Date
February 2023

Project number
6868

Drawing number
PR-P001

DRAWING TITLE

Proposed Ground Floor Plan

CLIENT

Mr Stern

Scale (@ A3)
1 : 100



Drawn by
Sara



LEALAND

84

72

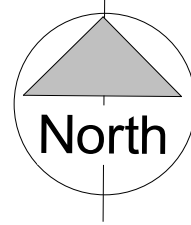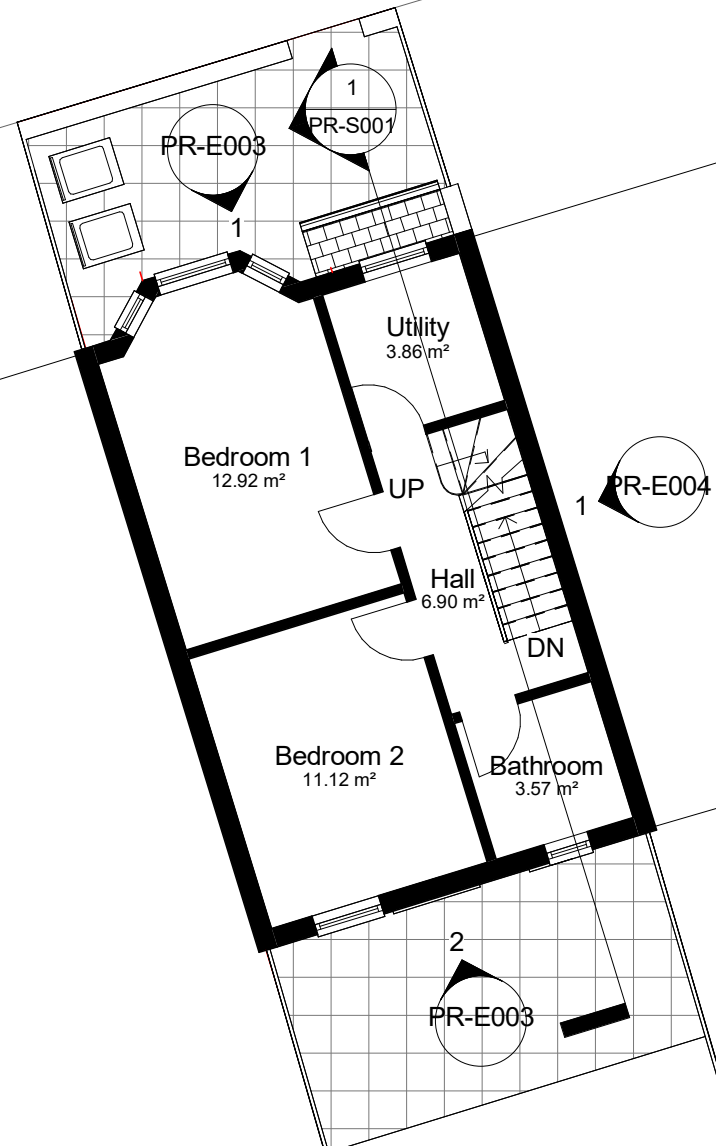

NOTES:
CONTRACTORS MUST VERIFY ALL DIMENSIONS
AT THE
SITE BEFORE COMENCING ANY WORK.
NO CONSTRUCTION WORK BEFORE BUILDING
CONTROL APPROVAL AND STRUCTURAL ENGINEER
CONFIRMATION.
ANY DISCREPANCIES TO BE REPORTED TO
GRIDKUNE.
ALL DRAWINGS ARE TO BE READ IN
CONJUNCTION WITH
ALL RELEVANT DRAWINGS AND
SPECIFICATIONS.

Rev	Description	Date

PROJECT TITLE 76 Lealand Road N15 6JT		
Date February 2023	Project number 6868	Drawing number PR-P002



DRAWING TITLE Proposed First Floor Plan	
CLIENT Mr Stern	
Scale (@ A3) 1 : 100	Drawn by Sara



LEALAND

84

72

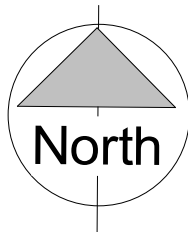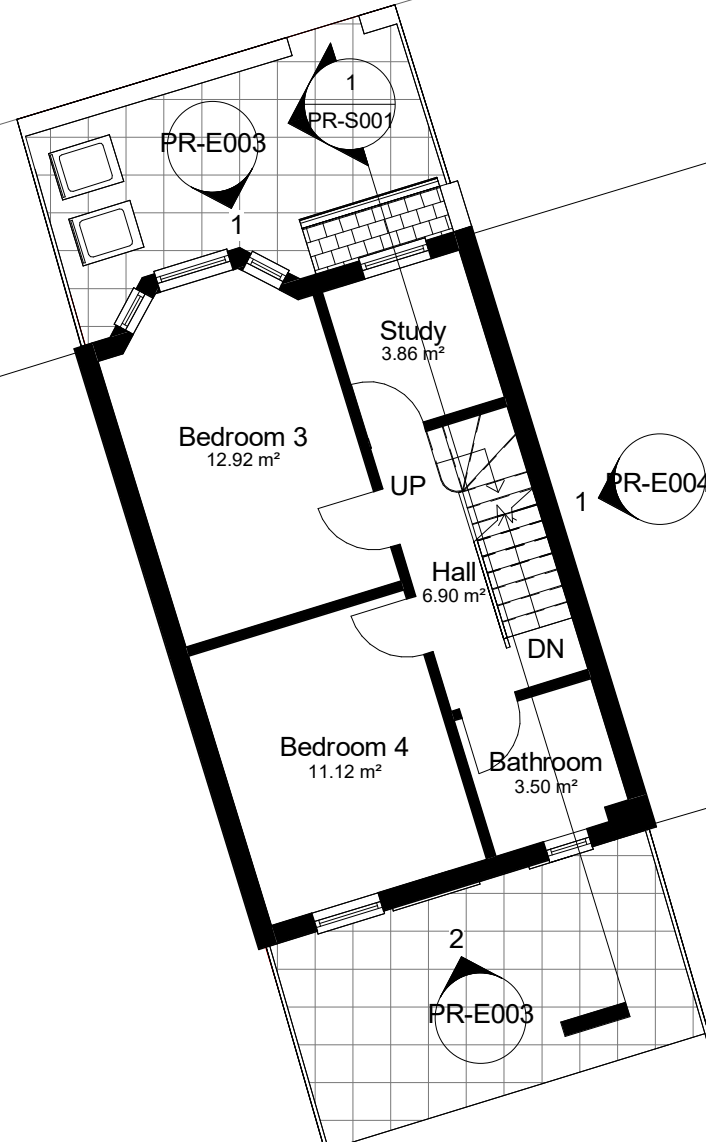

NOTES:
CONTRACTORS MUST VERIFY ALL DIMENSIONS
AT THE
SITE BEFORE COMENCING ANY WORK.
NO CONSTRUCTION WORK BEFORE BUILDING
CONTROL APPROVAL AND STRUCTURAL ENGINEER
CONFIRMATION.
ANY DISCREPANCIES TO BE REPORTED TO
GRIDKUNE.
ALL DRAWINGS ARE TO BE READ IN
CONJUNCTION WITH
ALL RELEVANT DRAWINGS AND
SPECIFICATIONS.

Rev	Description	Date

PROJECT TITLE

76 Lealand Road
N15 6JT

Date
February 2023

Project number
6868

Drawing number
PR-P003

DRAWING TITLE

Proposed Second Floor Plan

CLIENT

Mr Stern

Scale (@ A3)
1 : 100



Drawn by
Sara



LEALAND

84

72

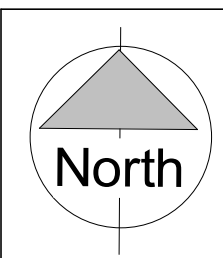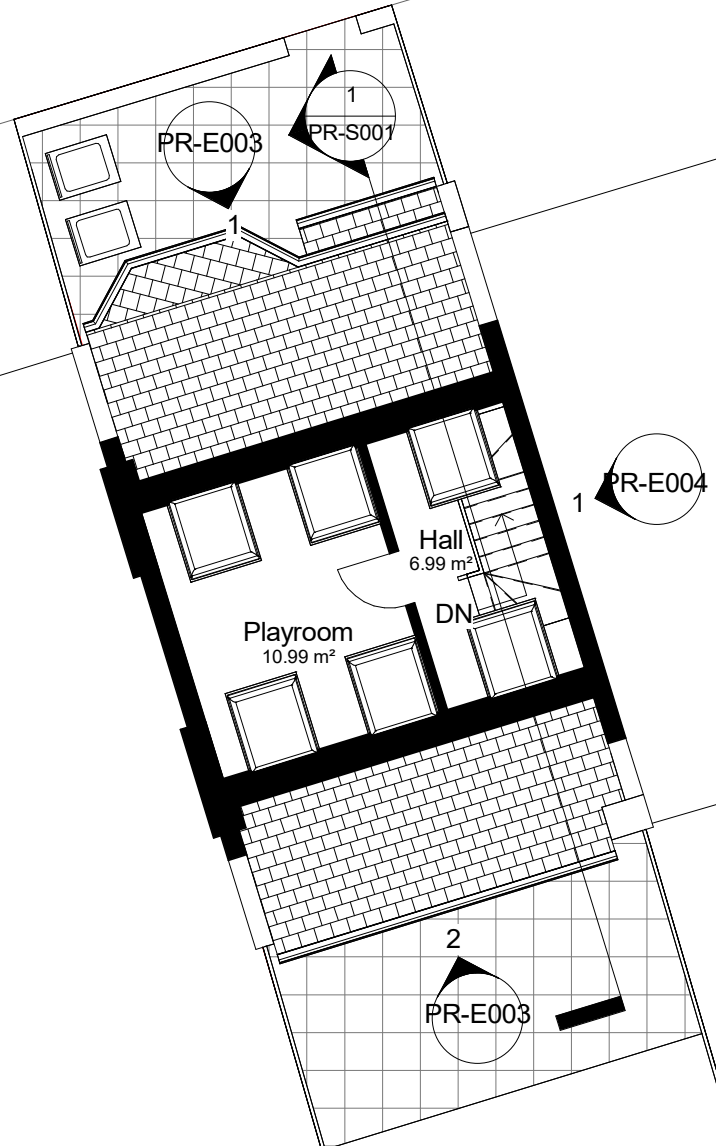

NOTES:
CONTRACTORS MUST VERIFY ALL DIMENSIONS
AT THE
SITE BEFORE COMENCING ANY WORK.

NO CONSTRUCTION WORK BEFORE BUILDING
CONTROL APPROVAL AND STRUCTURAL ENGINEER
CONFIRMATION.

ANY DISCREPANCIES TO BE REPORTED TO
GRIDKUNE.
ALL DRAWINGS ARE TO BE READ IN
CONJUNCTION WITH
ALL RELEVANT DRAWINGS AND
SPECIFICATIONS.

Rev	Description	Date

PROJECT TITLE		
76 Lealand Road N15 6JT		
Date	Project number	Drawing number
February 2023	6868	PR-P004



DRAWING TITLE	
Proposed Loft Floor Plan	
CLIENT	
Mr Stern	
Scale (@ A3)	Drawn by
1 : 100	Sara



LEALAND

84

72

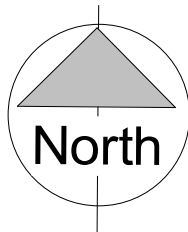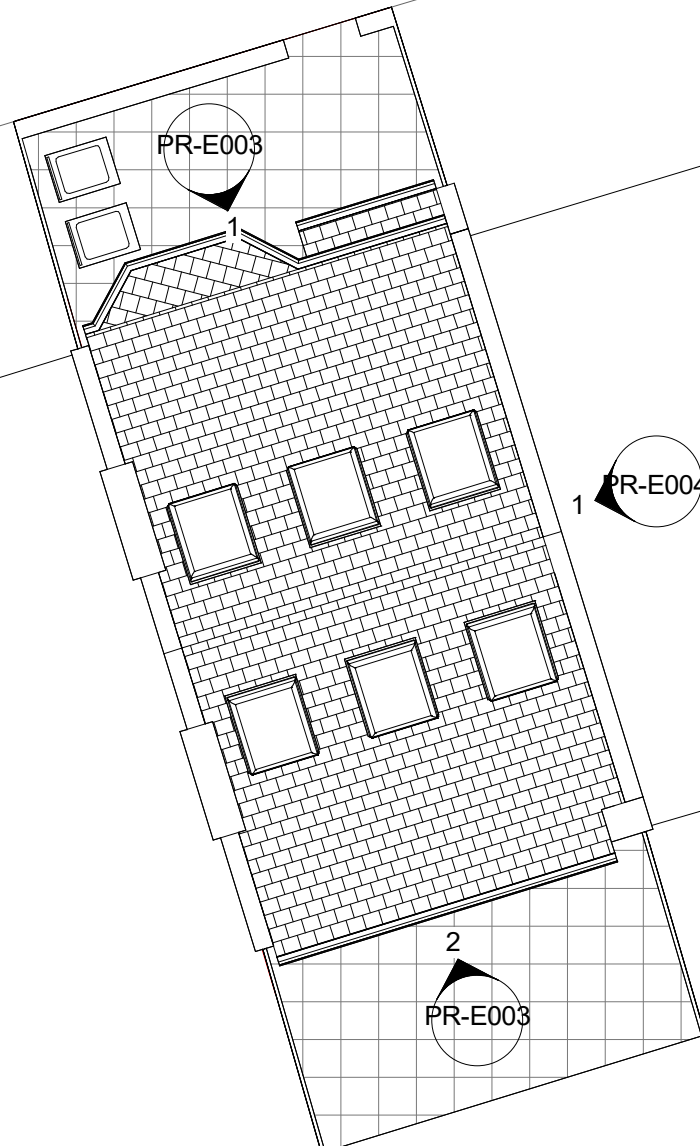

NOTES:
CONTRACTORS MUST VERIFY ALL DIMENSIONS
AT THE
SITE BEFORE COMENCING ANY WORK.
NO CONSTRUCTION WORK BEFORE BUILDING
CONTROL APPROVAL AND STRUCTURAL ENGINEER
CONFIRMATION.
ANY DISCREPANCIES TO BE REPORTED TO
GRIDKUNE.
ALL DRAWINGS ARE TO BE READ IN
CONJUNCTION WITH
ALL RELEVANT DRAWINGS AND
SPECIFICATIONS.

Rev	Description	Date

PROJECT TITLE

76 Lealand Road
N15 6JT

Date
February 2023

Project number
6868

Drawing number
PR-P005

DRAWING TITLE

Proposed Roof Plan


CLIENT

Mr Stern

Scale (@ A3)
1 : 100

Drawn by
Sara



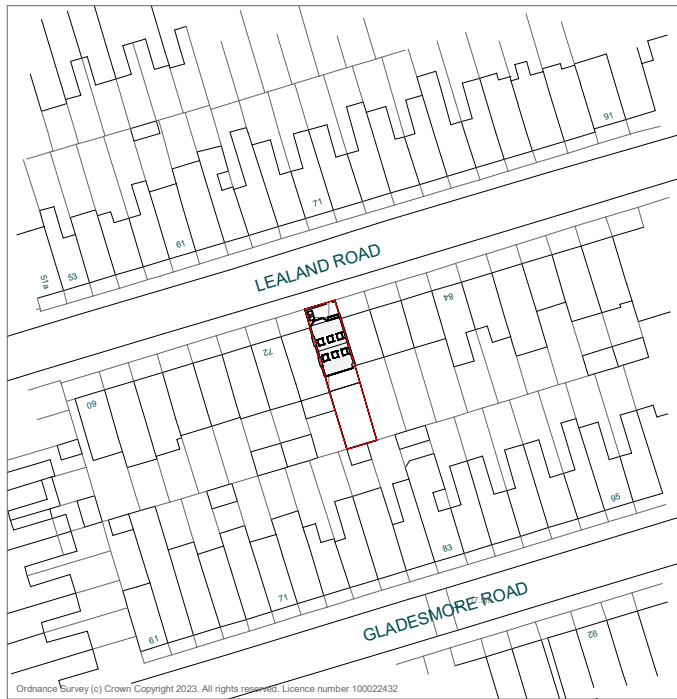


1 OS Map

1 : 1250





 Property Boundary

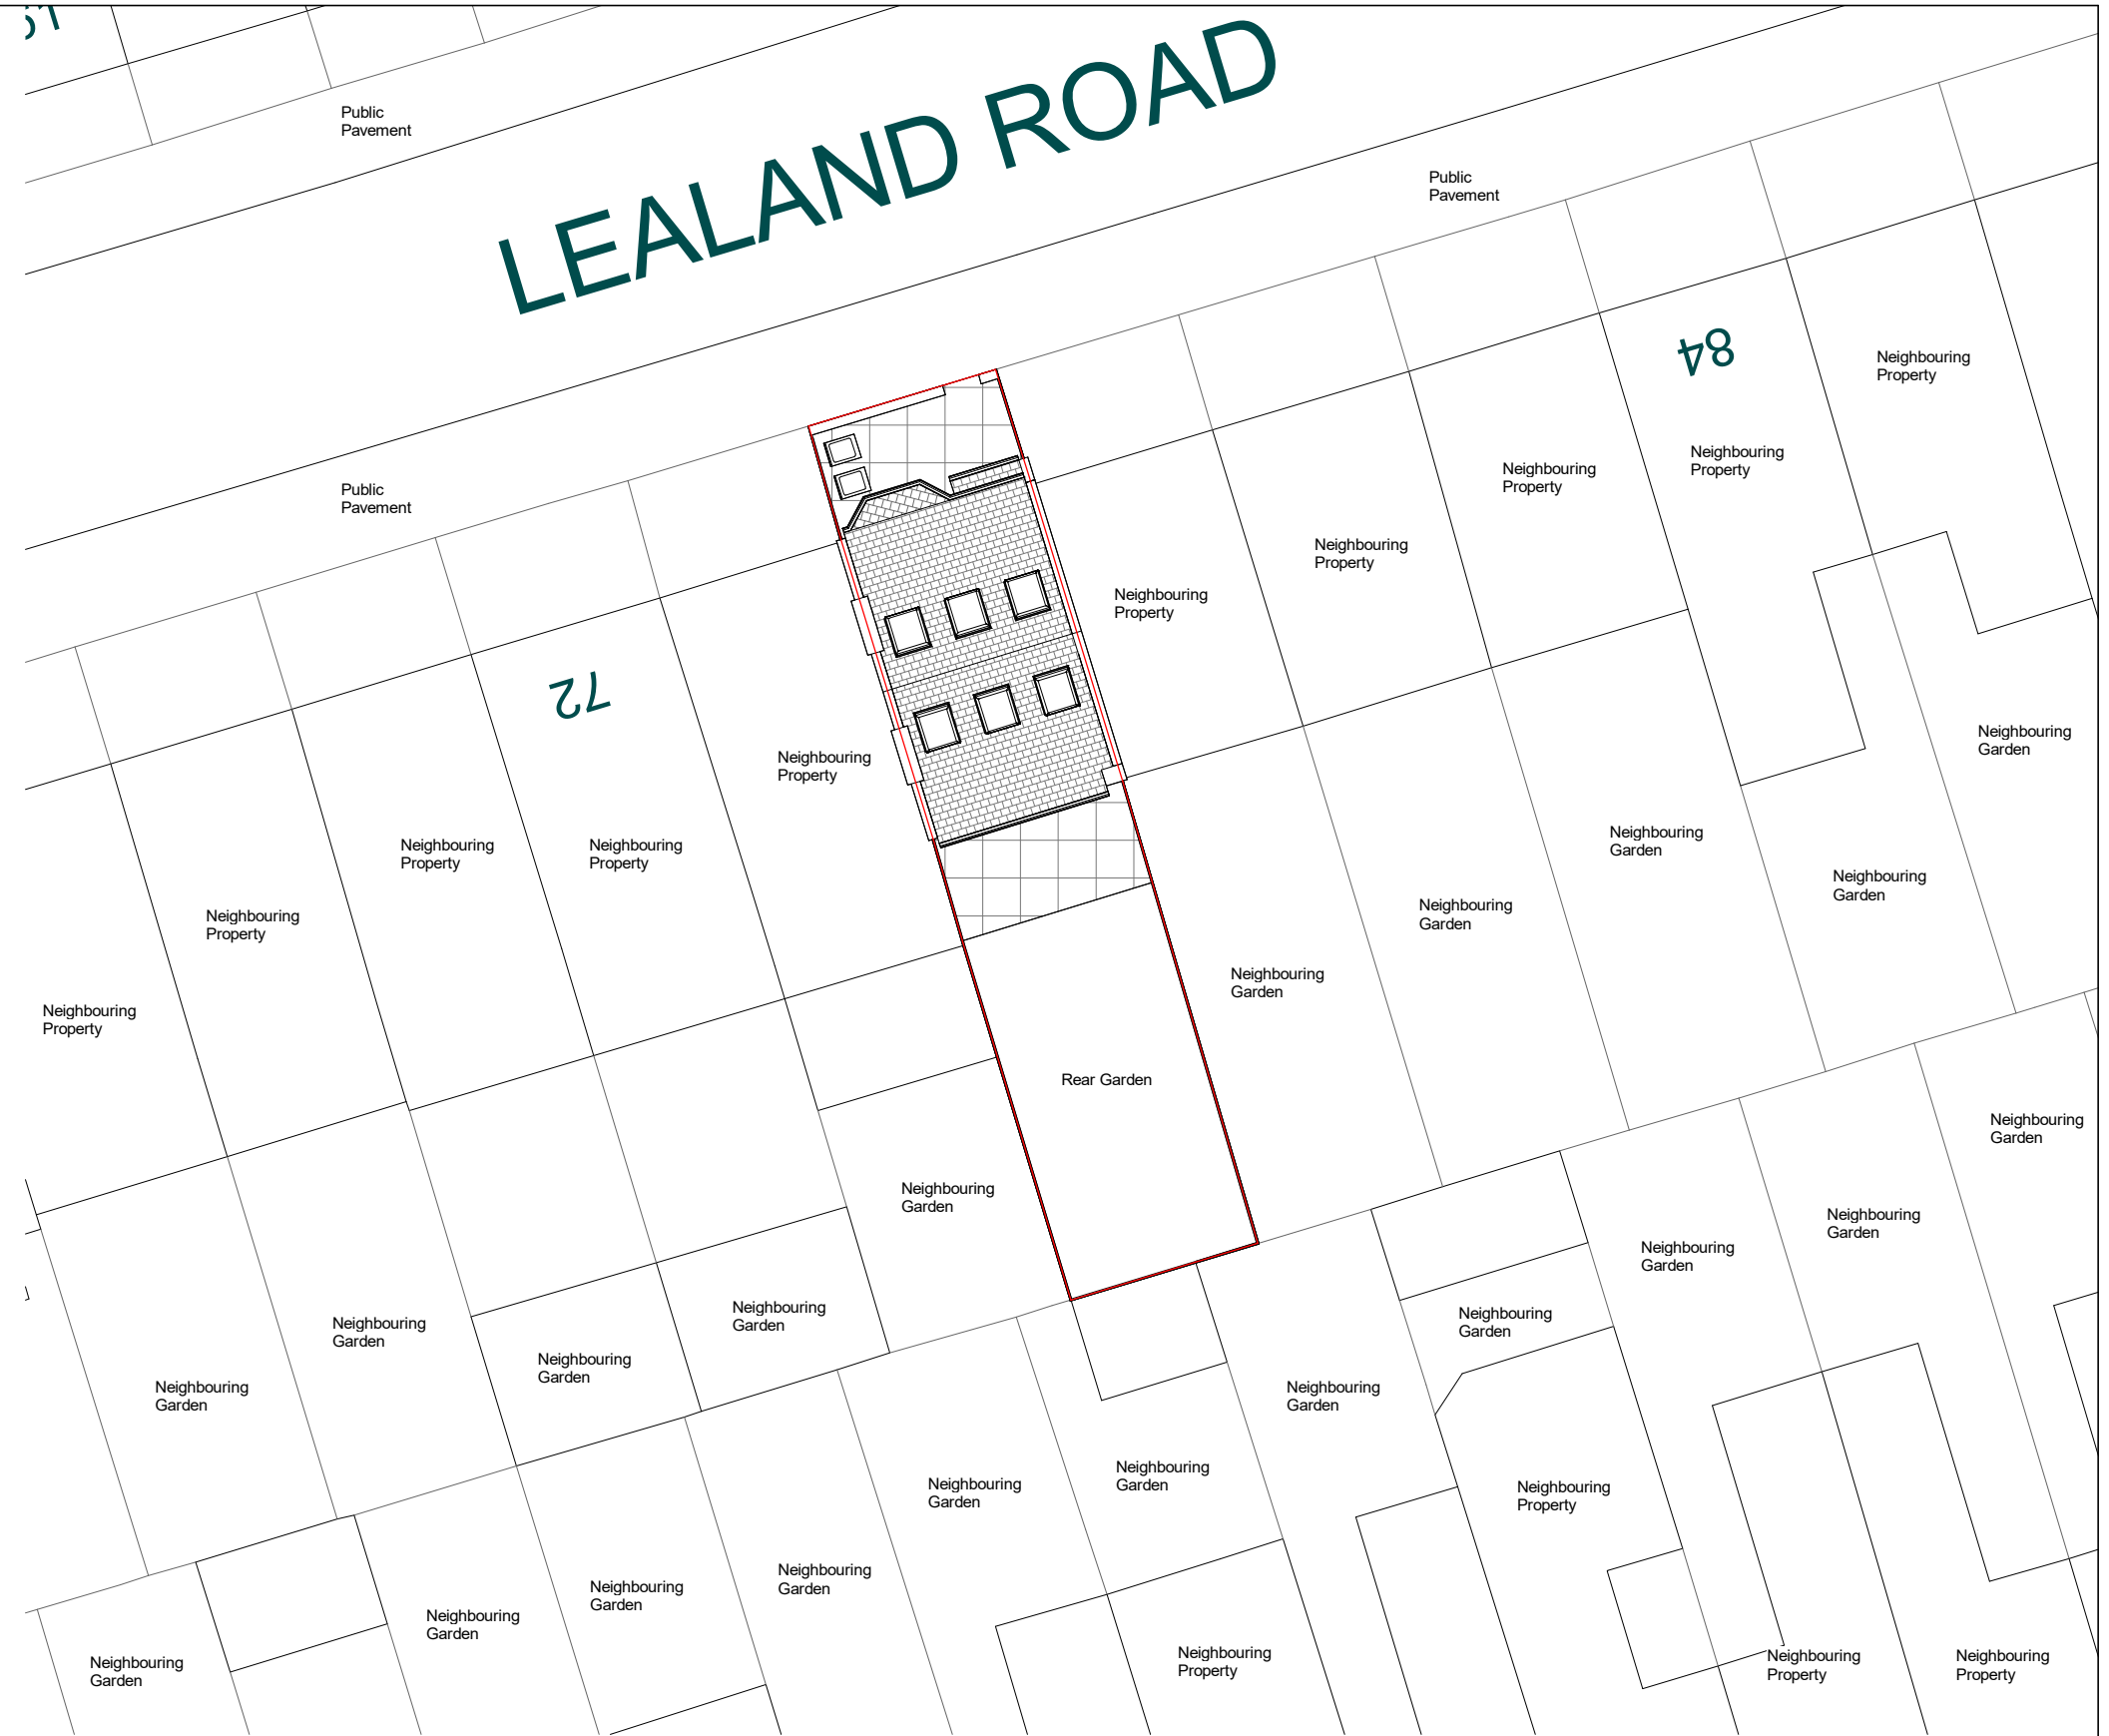

2 Location Plan

1 : 200

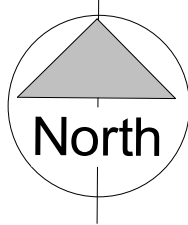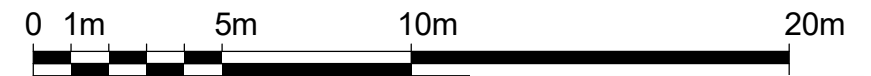

NOTES:
CONTRACTORS MUST VERIFY ALL DIMENSIONS AT THE SITE BEFORE COMENCING ANY WORK.
NO CONSTRUCTION WORK BEFORE BUILDING CONTROL APPROVAL AND STRUCTURAL ENGINEER CONFIRMATION.
ANY DISCREPANCIES TO BE REPORTED TO GRIDKUNE.
ALL DRAWINGS ARE TO BE READ IN CONJUNCTION WITH ALL RELEVANT DRAWINGS AND SPECIFICATIONS.

Rev	Description	Date

PROJECT TITLE 76 Lealand Road N15 6JT			DRAWING TITLE Proposed OS Map and Location Plan		
			CLIENT Mr Stern		
Date February 2023	Project number 6868	Drawing number PR-L001	Scale (@ A3) As indicated	Drawn by Sara	