
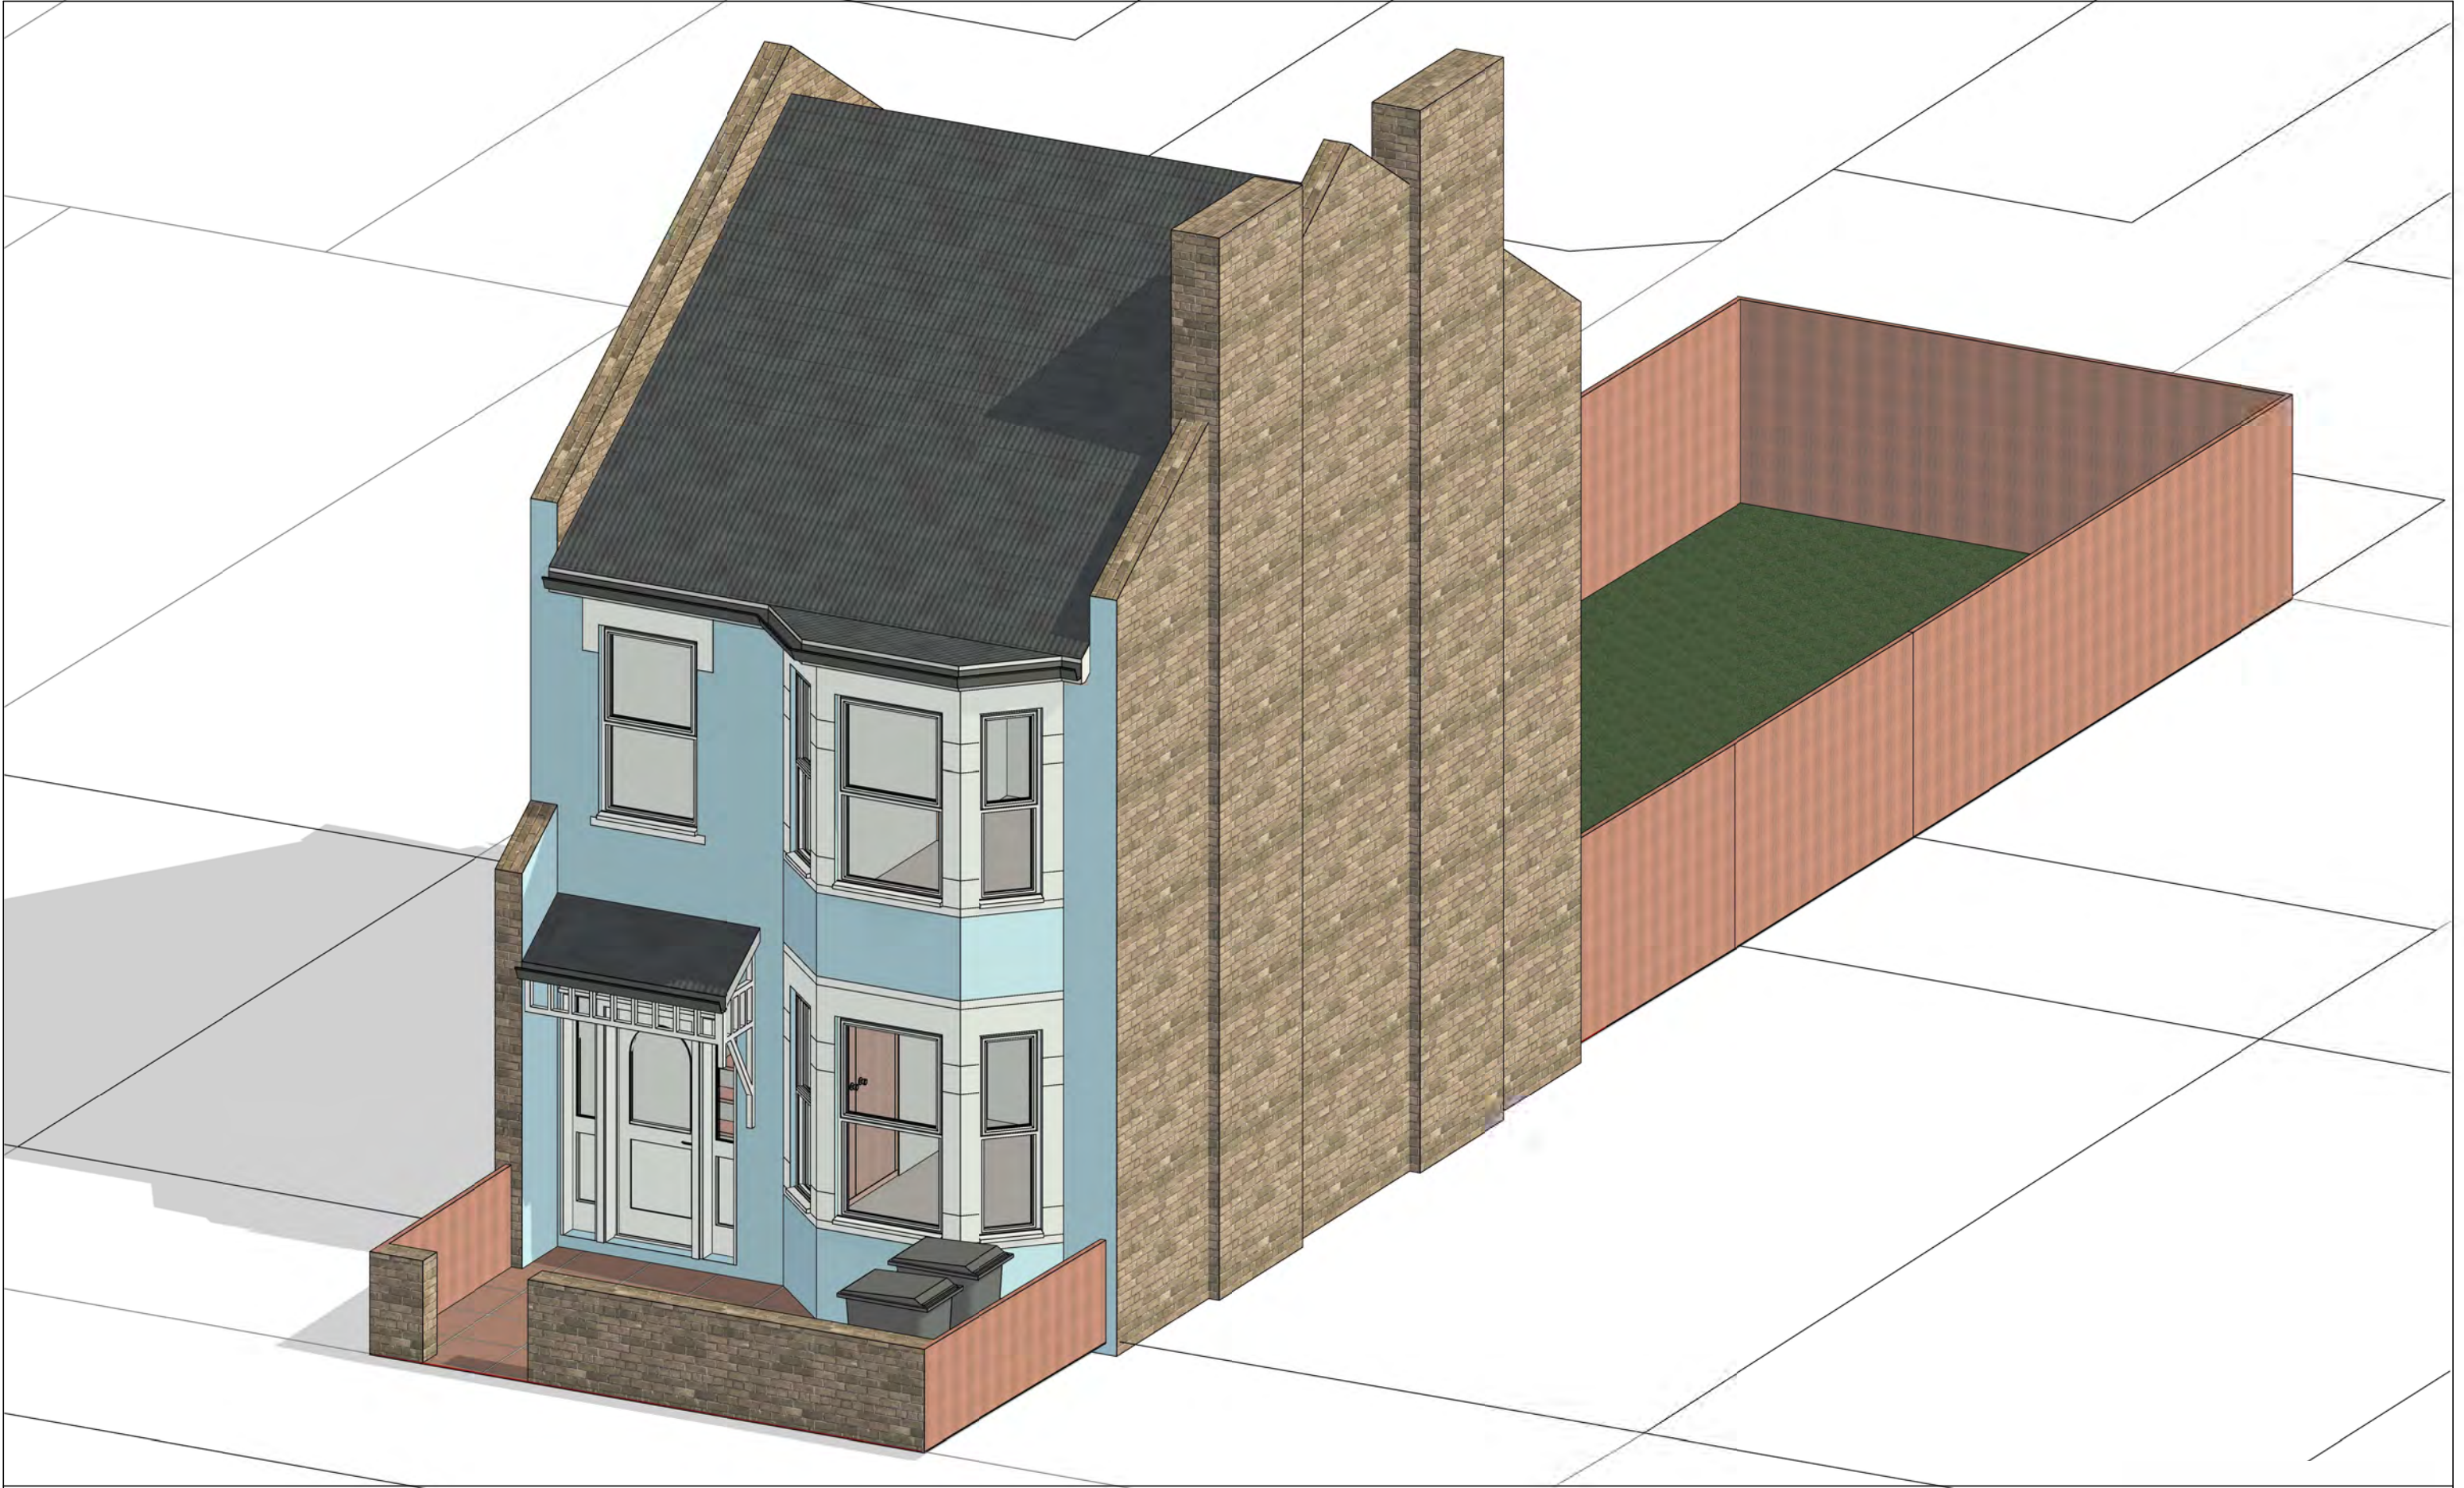


NOTES:
CONTRACTORS MUST VERIFY ALL DIMENSIONS
AT THE
SITE BEFORE COMMENCING ANY WORK.
NO CONSTRUCTION WORK BEFORE BUILDING
CONTROL
APPROVAL AND STRUCTURAL ENGINEER
CONFIRMATION.
ANY DISCREPANCIES TO BE REPORTED TO
GRIDKUNE.
ALL DRAWINGS ARE TO BE READ IN
CONJUNCTION WITH
ALL RELEVANT DRAWINGS AND
SPECIFICATIONS.

Rev	Description	Date

PROJECT TITLE 76 Lealand Road N15 6JT			DRAWING TITLE Existing 3D Front Elevation		
			CLIENT Mr Stern		
Date February 2023	Project number 6718	Drawing number EX-E001	Scale (@ A3)	Drawn by Sara	

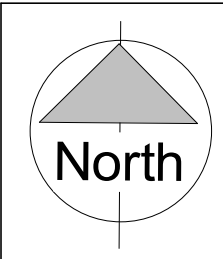

NOTES:
CONTRACTORS MUST VERIFY ALL DIMENSIONS
AT THE
SITE BEFORE COMENCING ANY WORK.
NO CONSTRUCTION WORK BEFORE BUILDING
CONTROL
APPROVAL AND STRUCTURAL ENGINEER
CONFIRMATION.
ANY DISCREPANCIES TO BE REPORTED TO
GRIDKUNE.
ALL DRAWINGS ARE TO BE READ IN
CONJUNCTION WITH
ALL RELEVANT DRAWINGS AND
SPECIFICATIONS.

Rev	Description	Date

PROJECT TITLE		
76 Lealand Road N15 6JT		
Date	Project number	Drawing number
February 2023	6718	EX-E002



DRAWING TITLE	
Existing 3D Rear Elevation	
CLIENT	
Mr Stern	
Scale (@ A3)	Drawn by
	Sara





1 Front Elevation
1 : 100


2 Rear Elevation
1 : 100

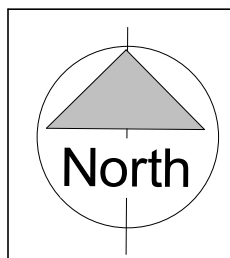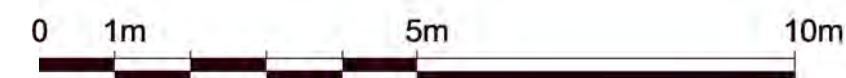



NOTES:
CONTRACTORS MUST VERIFY ALL DIMENSIONS
AT THE
SITE BEFORE COMMENCING ANY WORK.
NO CONSTRUCTION WORK BEFORE BUILDING
CONTROL APPROVAL AND STRUCTURAL ENGINEER
CONFIRMATION.
ANY DISCREPANCIES TO BE REPORTED TO
GRIDKUNE.
ALL DRAWINGS ARE TO BE READ IN
CONJUNCTION WITH
ALL RELEVANT DRAWINGS AND
SPECIFICATIONS.

Rev	Description	Date

PROJECT TITLE 76 Lealand Road N15 6JT			DRAWING TITLE Existing Front and Rear Elevations		
Date February 2023	Project number 6718	Drawing number EX-E003	CLIENT Mr Stern		
			Scale (@ A3) 1 : 100	Drawn by Sara	

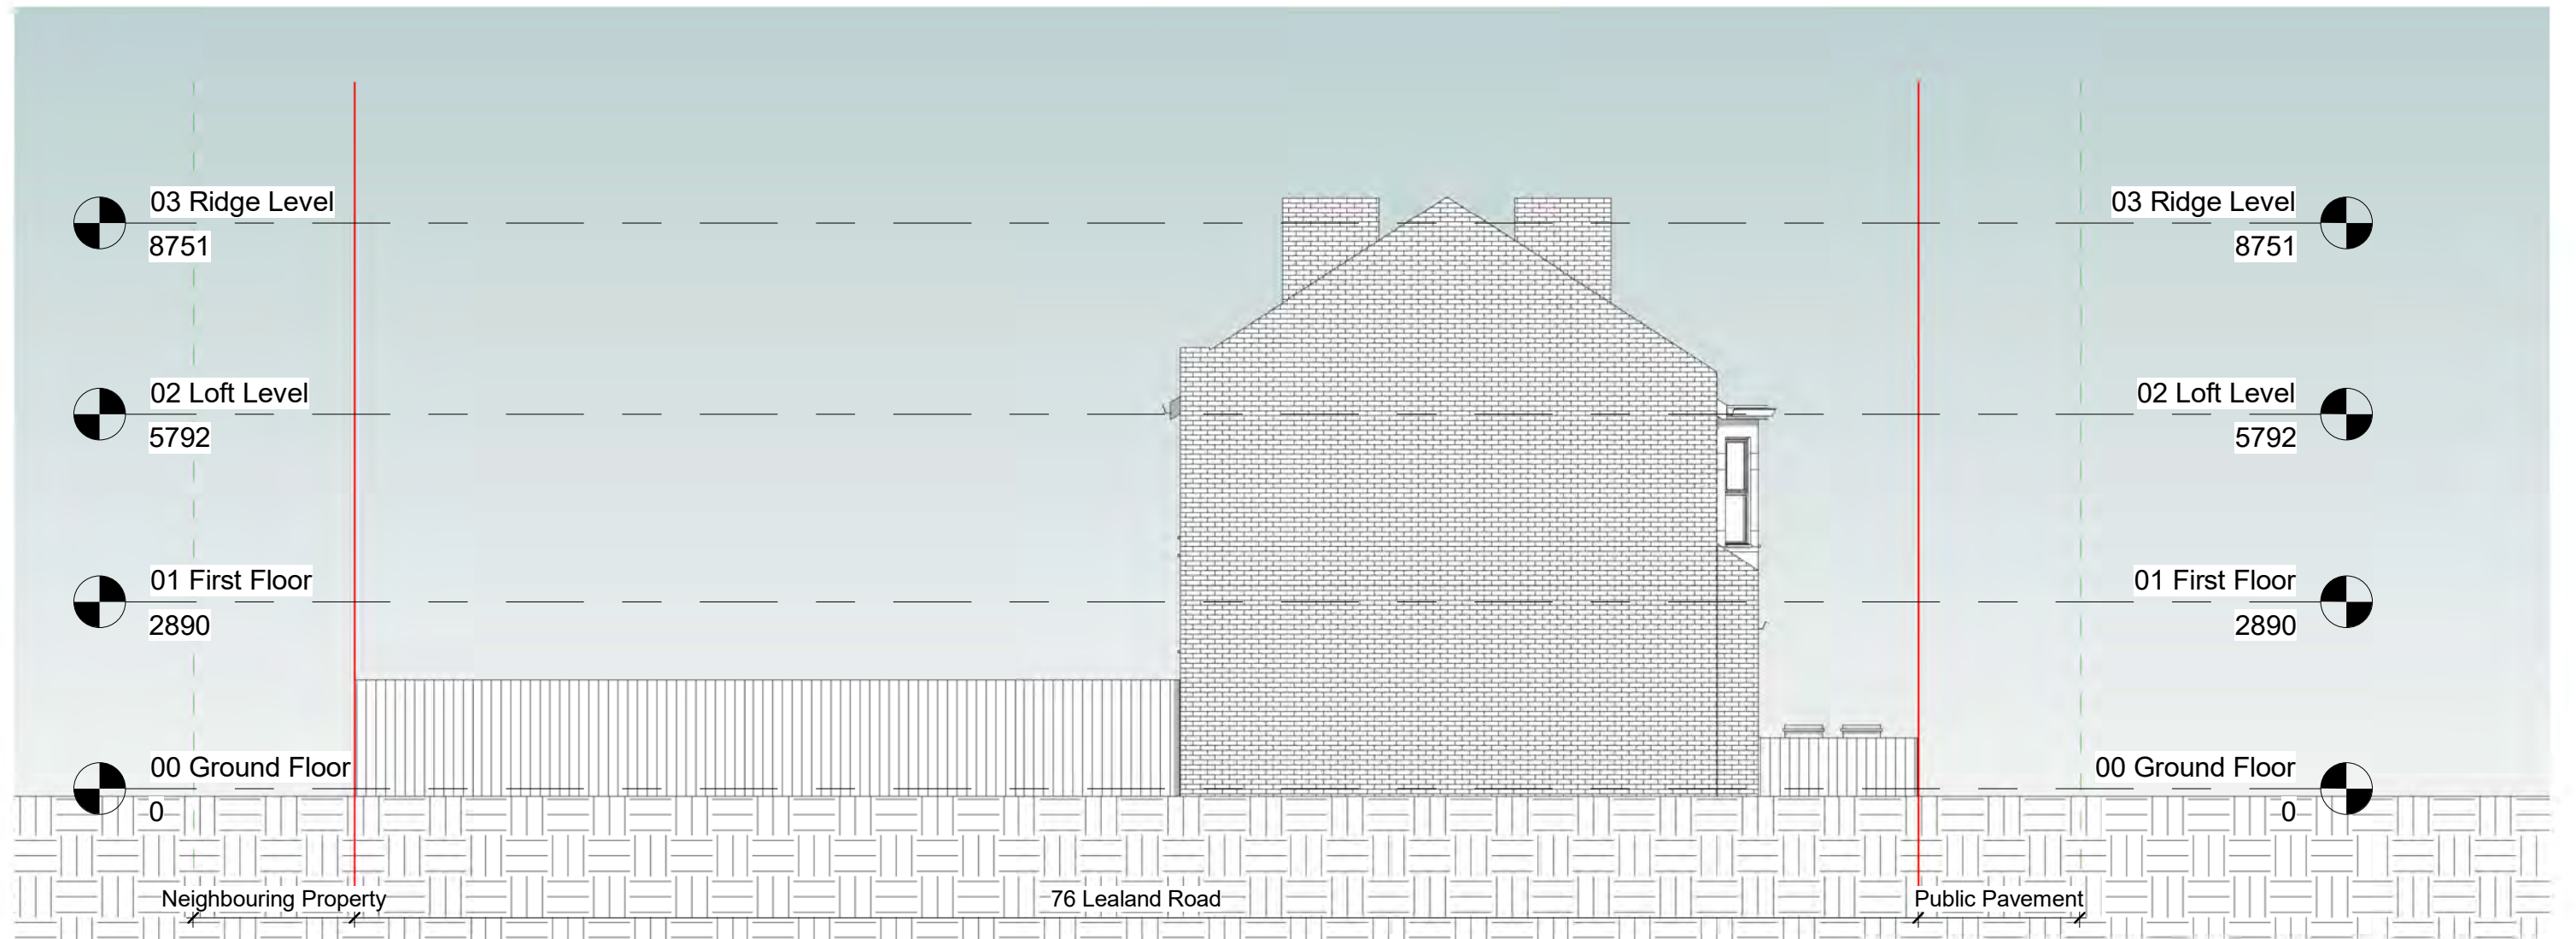


1 Side Elevation
1 : 100

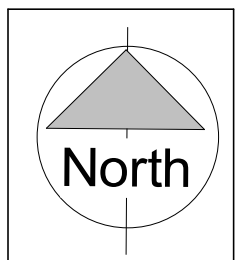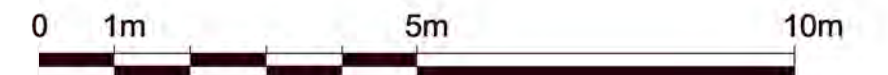


NOTES:
CONTRACTORS MUST VERIFY ALL DIMENSIONS
AT THE
SITE BEFORE COMMENCING ANY WORK.
NO CONSTRUCTION WORK BEFORE BUILDING
CONTROL
APPROVAL AND STRUCTURAL ENGINEER
CONFIRMATION.
ANY DISCREPANCIES TO BE REPORTED TO
GRIDKUNE.
ALL DRAWINGS ARE TO BE READ IN
CONJUNCTION WITH
ALL RELEVANT DRAWINGS AND
SPECIFICATIONS.

Rev	Description	Date

PROJECT TITLE 76 Lealand Road N15 6JT			DRAWING TITLE Existing Side Elevation		
			CLIENT Mr Stern		
Date February 2023	Project number 6718	Drawing number EX-E004	Scale (@ A3) 1 : 100	Drawn by Sara	

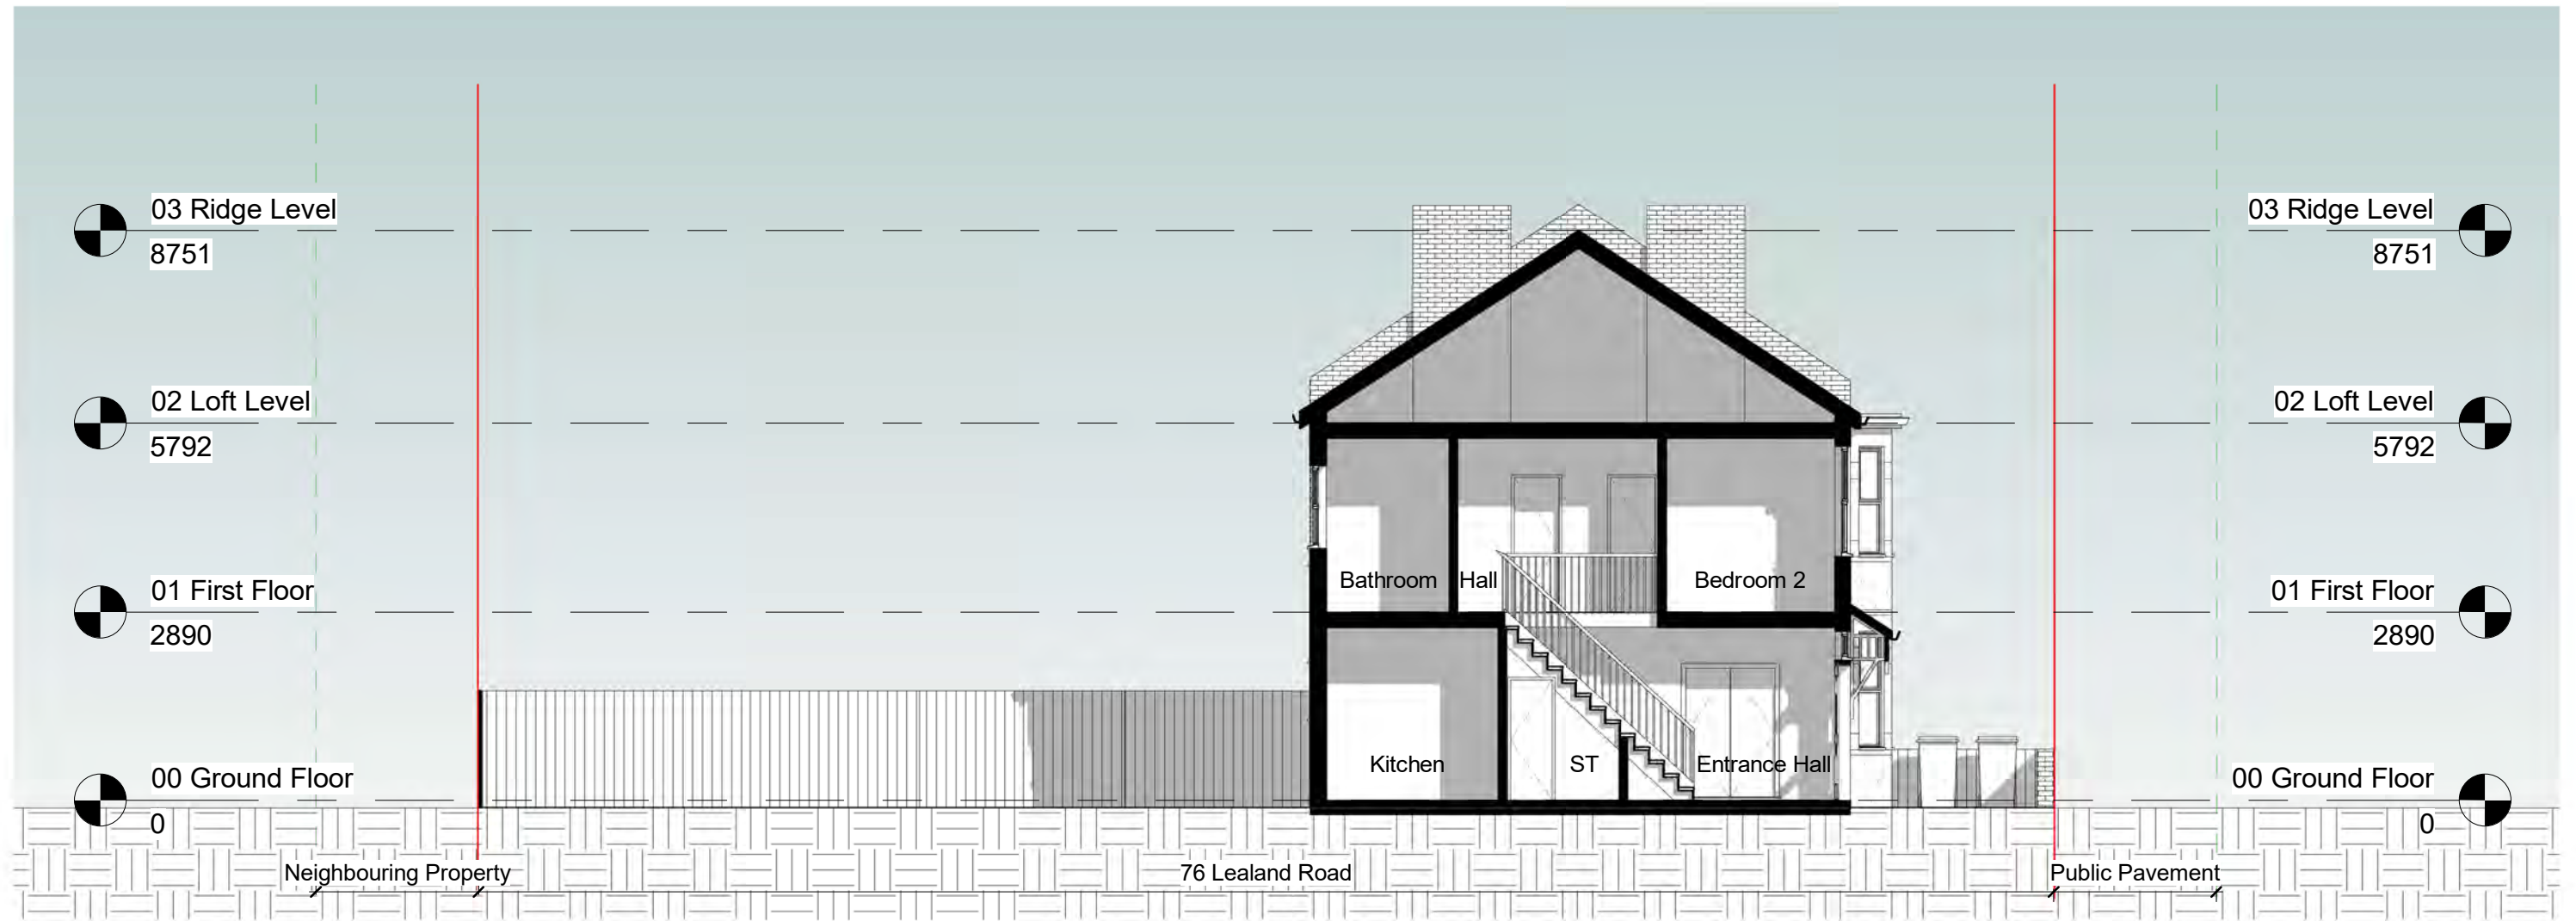

1 Section AA
1 : 100


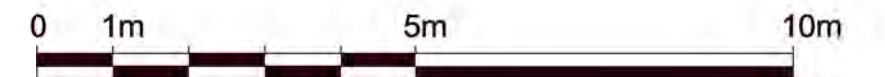


	NOTES. CONTRACTORS MUST VERIFY ALL DIMENSIONS AT THE SITE BEFORE COMENCING ANY WORK. NO CONSTRUCTION WORK BEFORE BUILDING CONTROL APPROVEL AND STRUCTURAL ENGINEER CONFIRMATION. ANY DISCREPANCIES TO BE REPORTED TO GRIDKUNE. ALL DRAWINGS ARE TO BE READ IN CONJUNCTION WITH ALL RELEVANT DRAWINGS AND SPECIFICATIONS.		RevDescriptionDate <table><tr><td> </td><td> </td><td> </td></tr><tr><td> </td><td> </td><td> </td></tr><tr><td> </td><td> </td><td> </td></tr><tr><td> </td><td> </td><td> </td></tr><tr><td> </td><td> </td><td> </td></tr><tr><td> </td><td> </td><td> </td></tr><tr><td> </td><td> </td><td> </td></tr></table>																								PROJECT TITLE 76 Lealand Road N15 6JT			DRAWING TITLE Existing Section		
			CLIENT Mr Stern																													
Date February 2023	Project number 6718	Drawing number EX-S001	Scale (@ A3) 1 : 100	Drawn by Sara																												

LEALAND

84

72

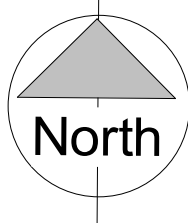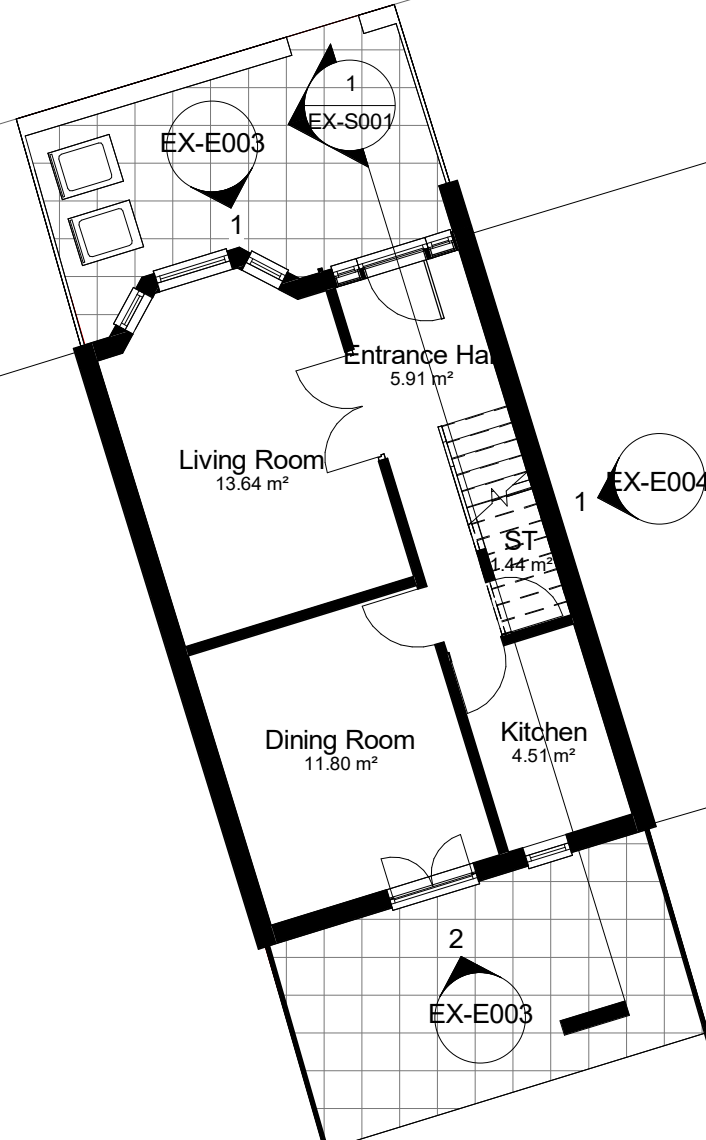

NOTES:
CONTRACTORS MUST VERIFY ALL DIMENSIONS
AT THE
SITE BEFORE COMENCING ANY WORK.
NO CONSTRUCTION WORK BEFORE BUILDING
CONTROL APPROVAL AND STRUCTURAL ENGINEER
CONFIRMATION.
ANY DISCREPANCIES TO BE REPORTED TO
GRIDKUNE.
ALL DRAWINGS ARE TO BE READ IN
CONJUNCTION WITH
ALL RELEVANT DRAWINGS AND
SPECIFICATIONS.



Rev	Description	Date

PROJECT TITLE 76 Lealand Road N15 6JT			DRAWING TITLE Existing Ground Floor Plan		
			CLIENT Mr Stern		
Date February 2023	Project number 6718	Drawing number EX-P001	Scale (@ A3) 1 : 100	Drawn by Sara	

LEALAND

84

72

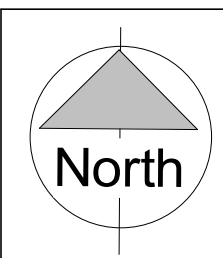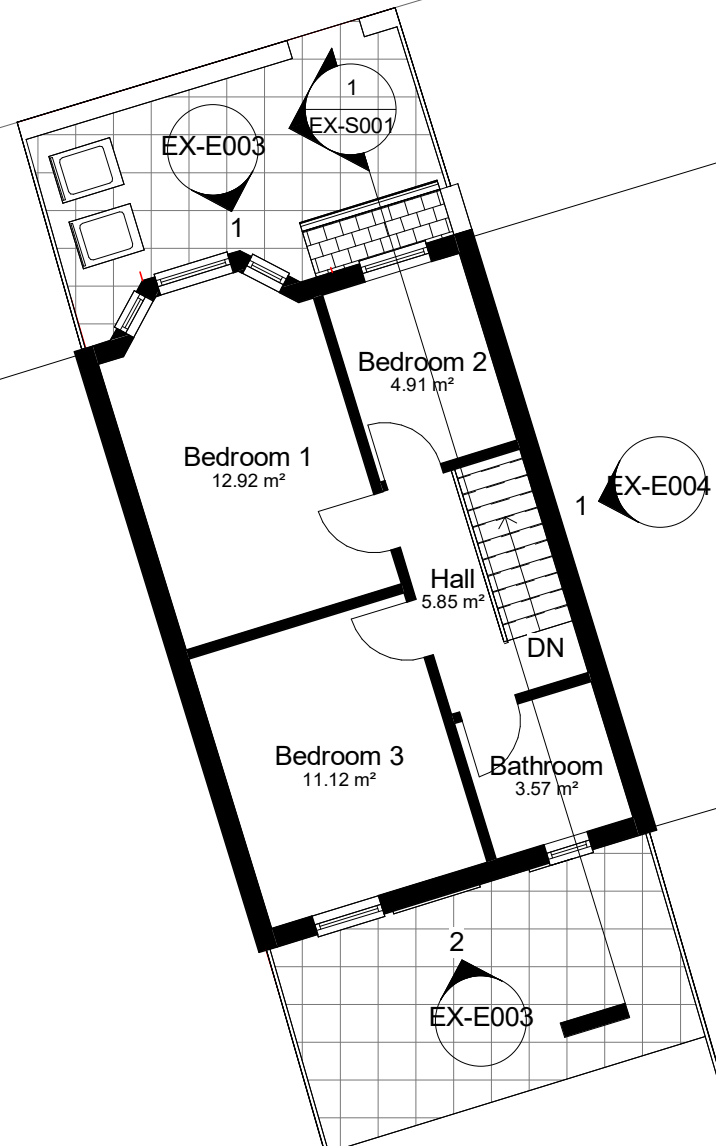

NOTES:
CONTRACTORS MUST VERIFY ALL DIMENSIONS AT THE SITE BEFORE COMMENCING ANY WORK.
NO CONSTRUCTION WORK BEFORE BUILDING CONTROL APPROVAL AND STRUCTURAL ENGINEER CONFIRMATION.
ANY DISCREPANCIES TO BE REPORTED TO GRIDKUNE.
ALL DRAWINGS ARE TO BE READ IN CONJUNCTION WITH ALL RELEVANT DRAWINGS AND SPECIFICATIONS.

Rev	Description	Date

PROJECT TITLE 76 Lealand Road N15 6JT		
Date February 2023	Project number 6718	Drawing number EX-P002




DRAWING TITLE Existing First Floor Plan	
CLIENT Mr Stern	
Scale (@ A3) 1 : 100	Drawn by Sara



LEALAND

84

72

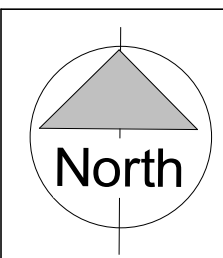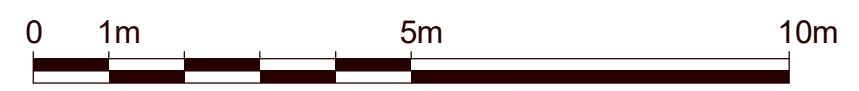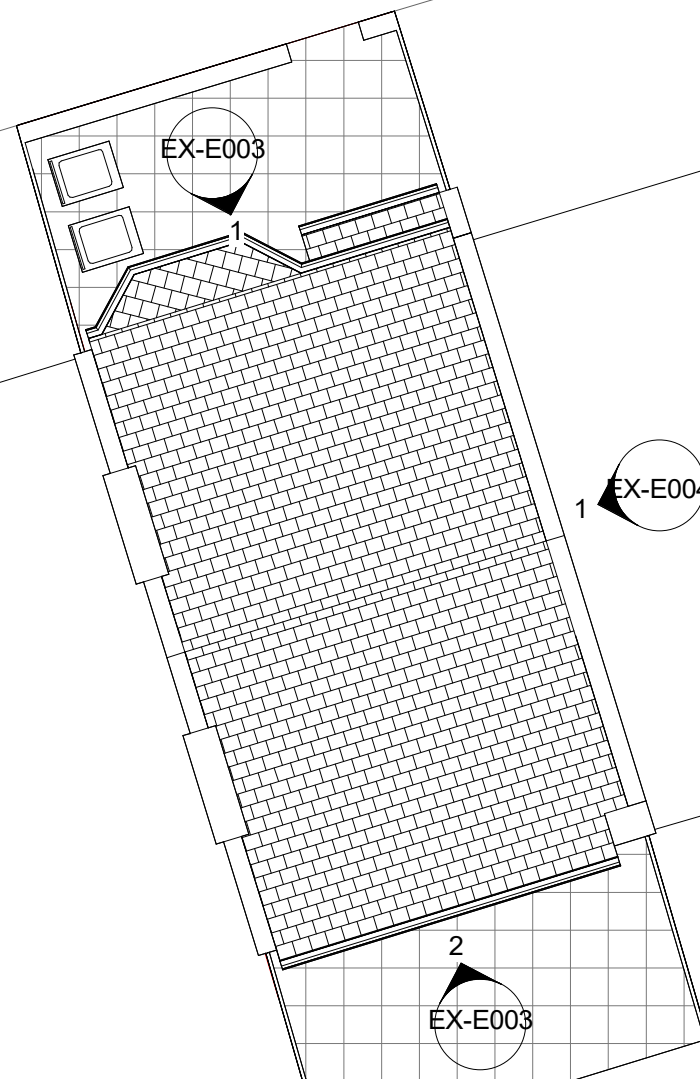

NOTES:
CONTRACTORS MUST VERIFY ALL DIMENSIONS
AT THE
SITE BEFORE COMENCING ANY WORK.

NO CONSTRUCTION WORK BEFORE BUILDING
CONTROL
APPROVAL AND STRUCTURAL ENGINEER
CONFIRMATION.


ANY DISCREPANCIES TO BE REPORTED TO
GRIDKUNE.
ALL DRAWINGS ARE TO BE READ IN
CONJUNCTION WITH
ALL RELEVANT DRAWINGS AND
SPECIFICATIONS.

Rev	Description	Date

PROJECT TITLE		
76 Lealand Road N15 6JT		
Date	Project number	Drawing number
February 2023	6718	EX-P003

DRAWING TITLE	
Existing Roof Plan	
CLIENT	
Mr Stern	
Scale (@ A3)	Drawn by
1 : 100	Sara



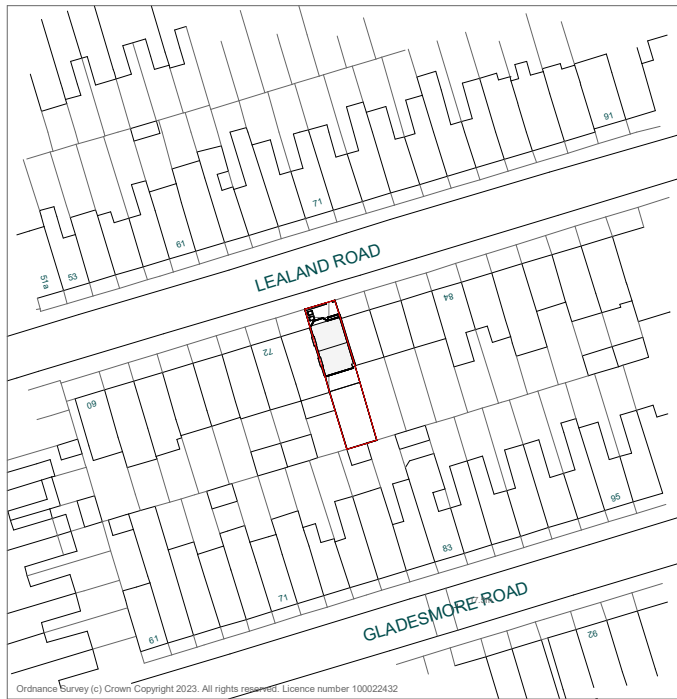


1 OS Map

1 : 1250





 Property Boundary

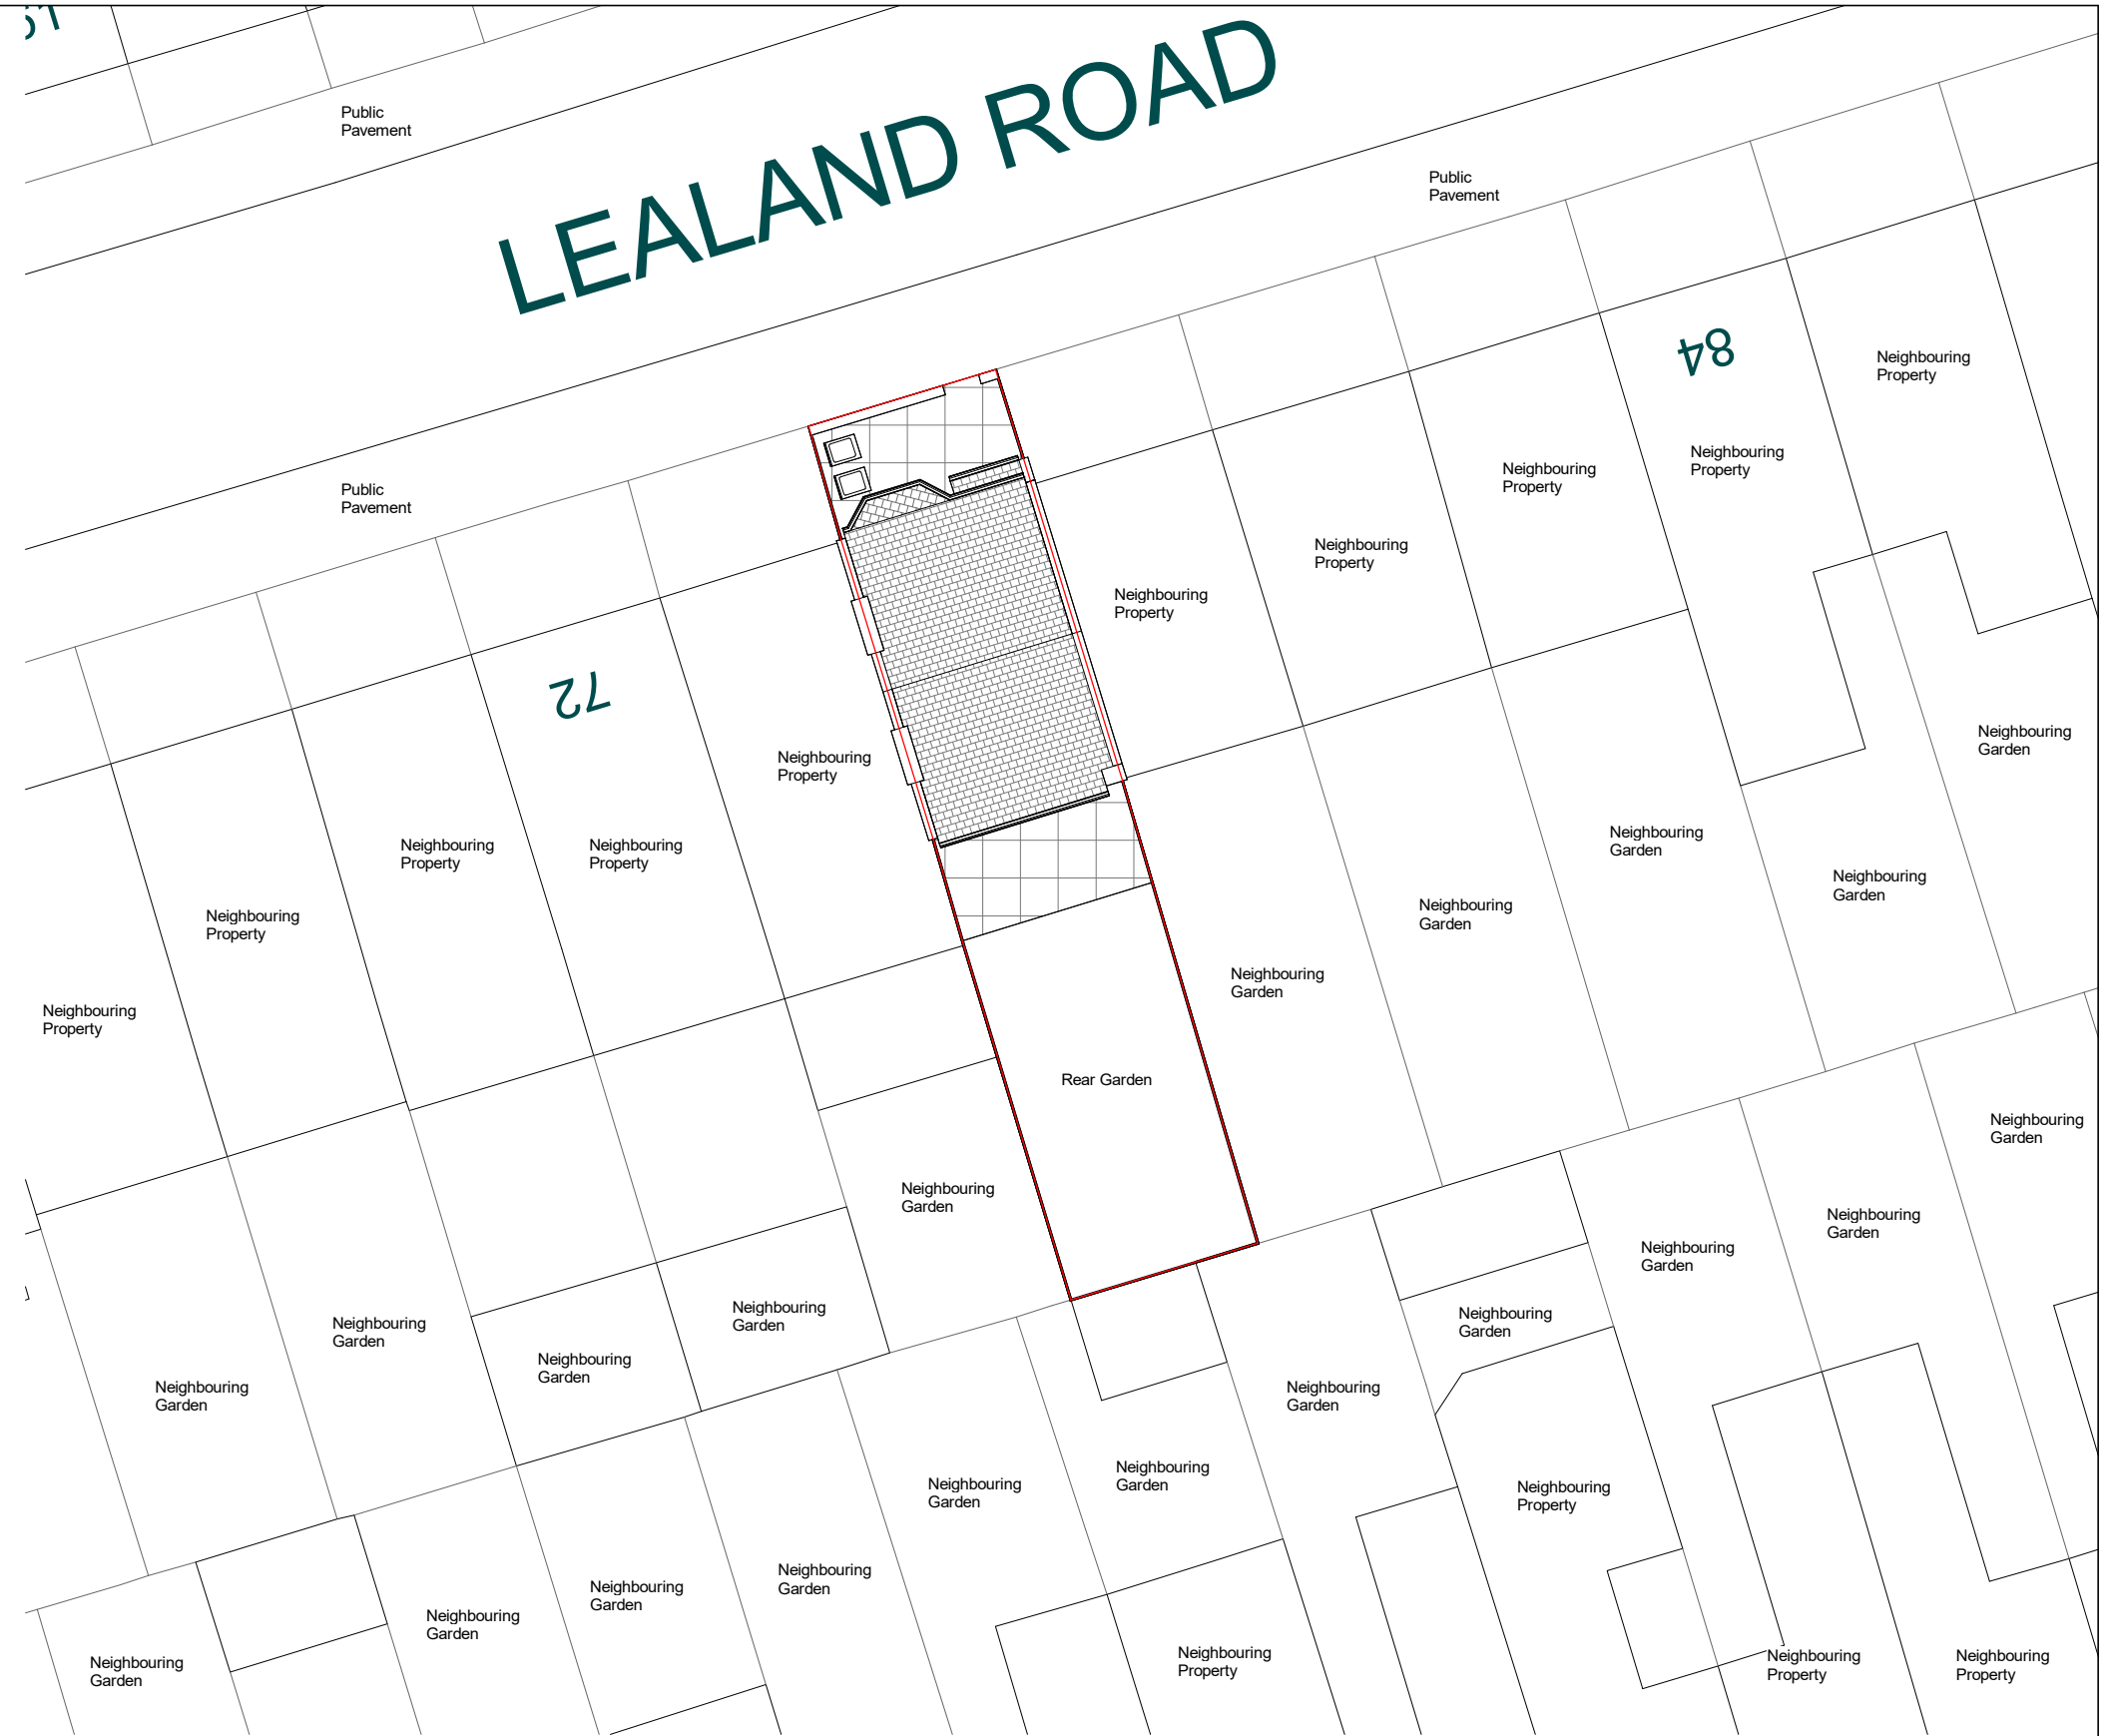

2 Location Plan

1 : 200

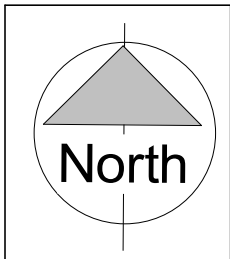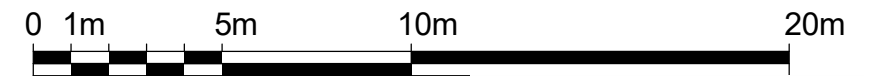

NOTES:
CONTRACTORS MUST VERIFY ALL DIMENSIONS AT THE SITE BEFORE COMENCING ANY WORK.
NO CONSTRUCTION WORK BEFORE BUILDING CONTROL APPROVAL AND STRUCTURAL ENGINEER CONFIRMATION.
ANY DISCREPANCIES TO BE REPORTED TO GRIDKUNE.
ALL DRAWINGS ARE TO BE READ IN CONJUNCTION WITH ALL RELEVANT DRAWINGS AND SPECIFICATIONS.

Rev	Description	Date

PROJECT TITLE		
76 Lealand Road N15 6JT		
Date	Project number	Drawing number
February 2023	6718	EX-L001

DRAWING TITLE	
Existing OS Map and Location Plan	
CLIENT	
Mr Stern	
Scale (@ A3)	Drawn by
As indicated	Sara

