


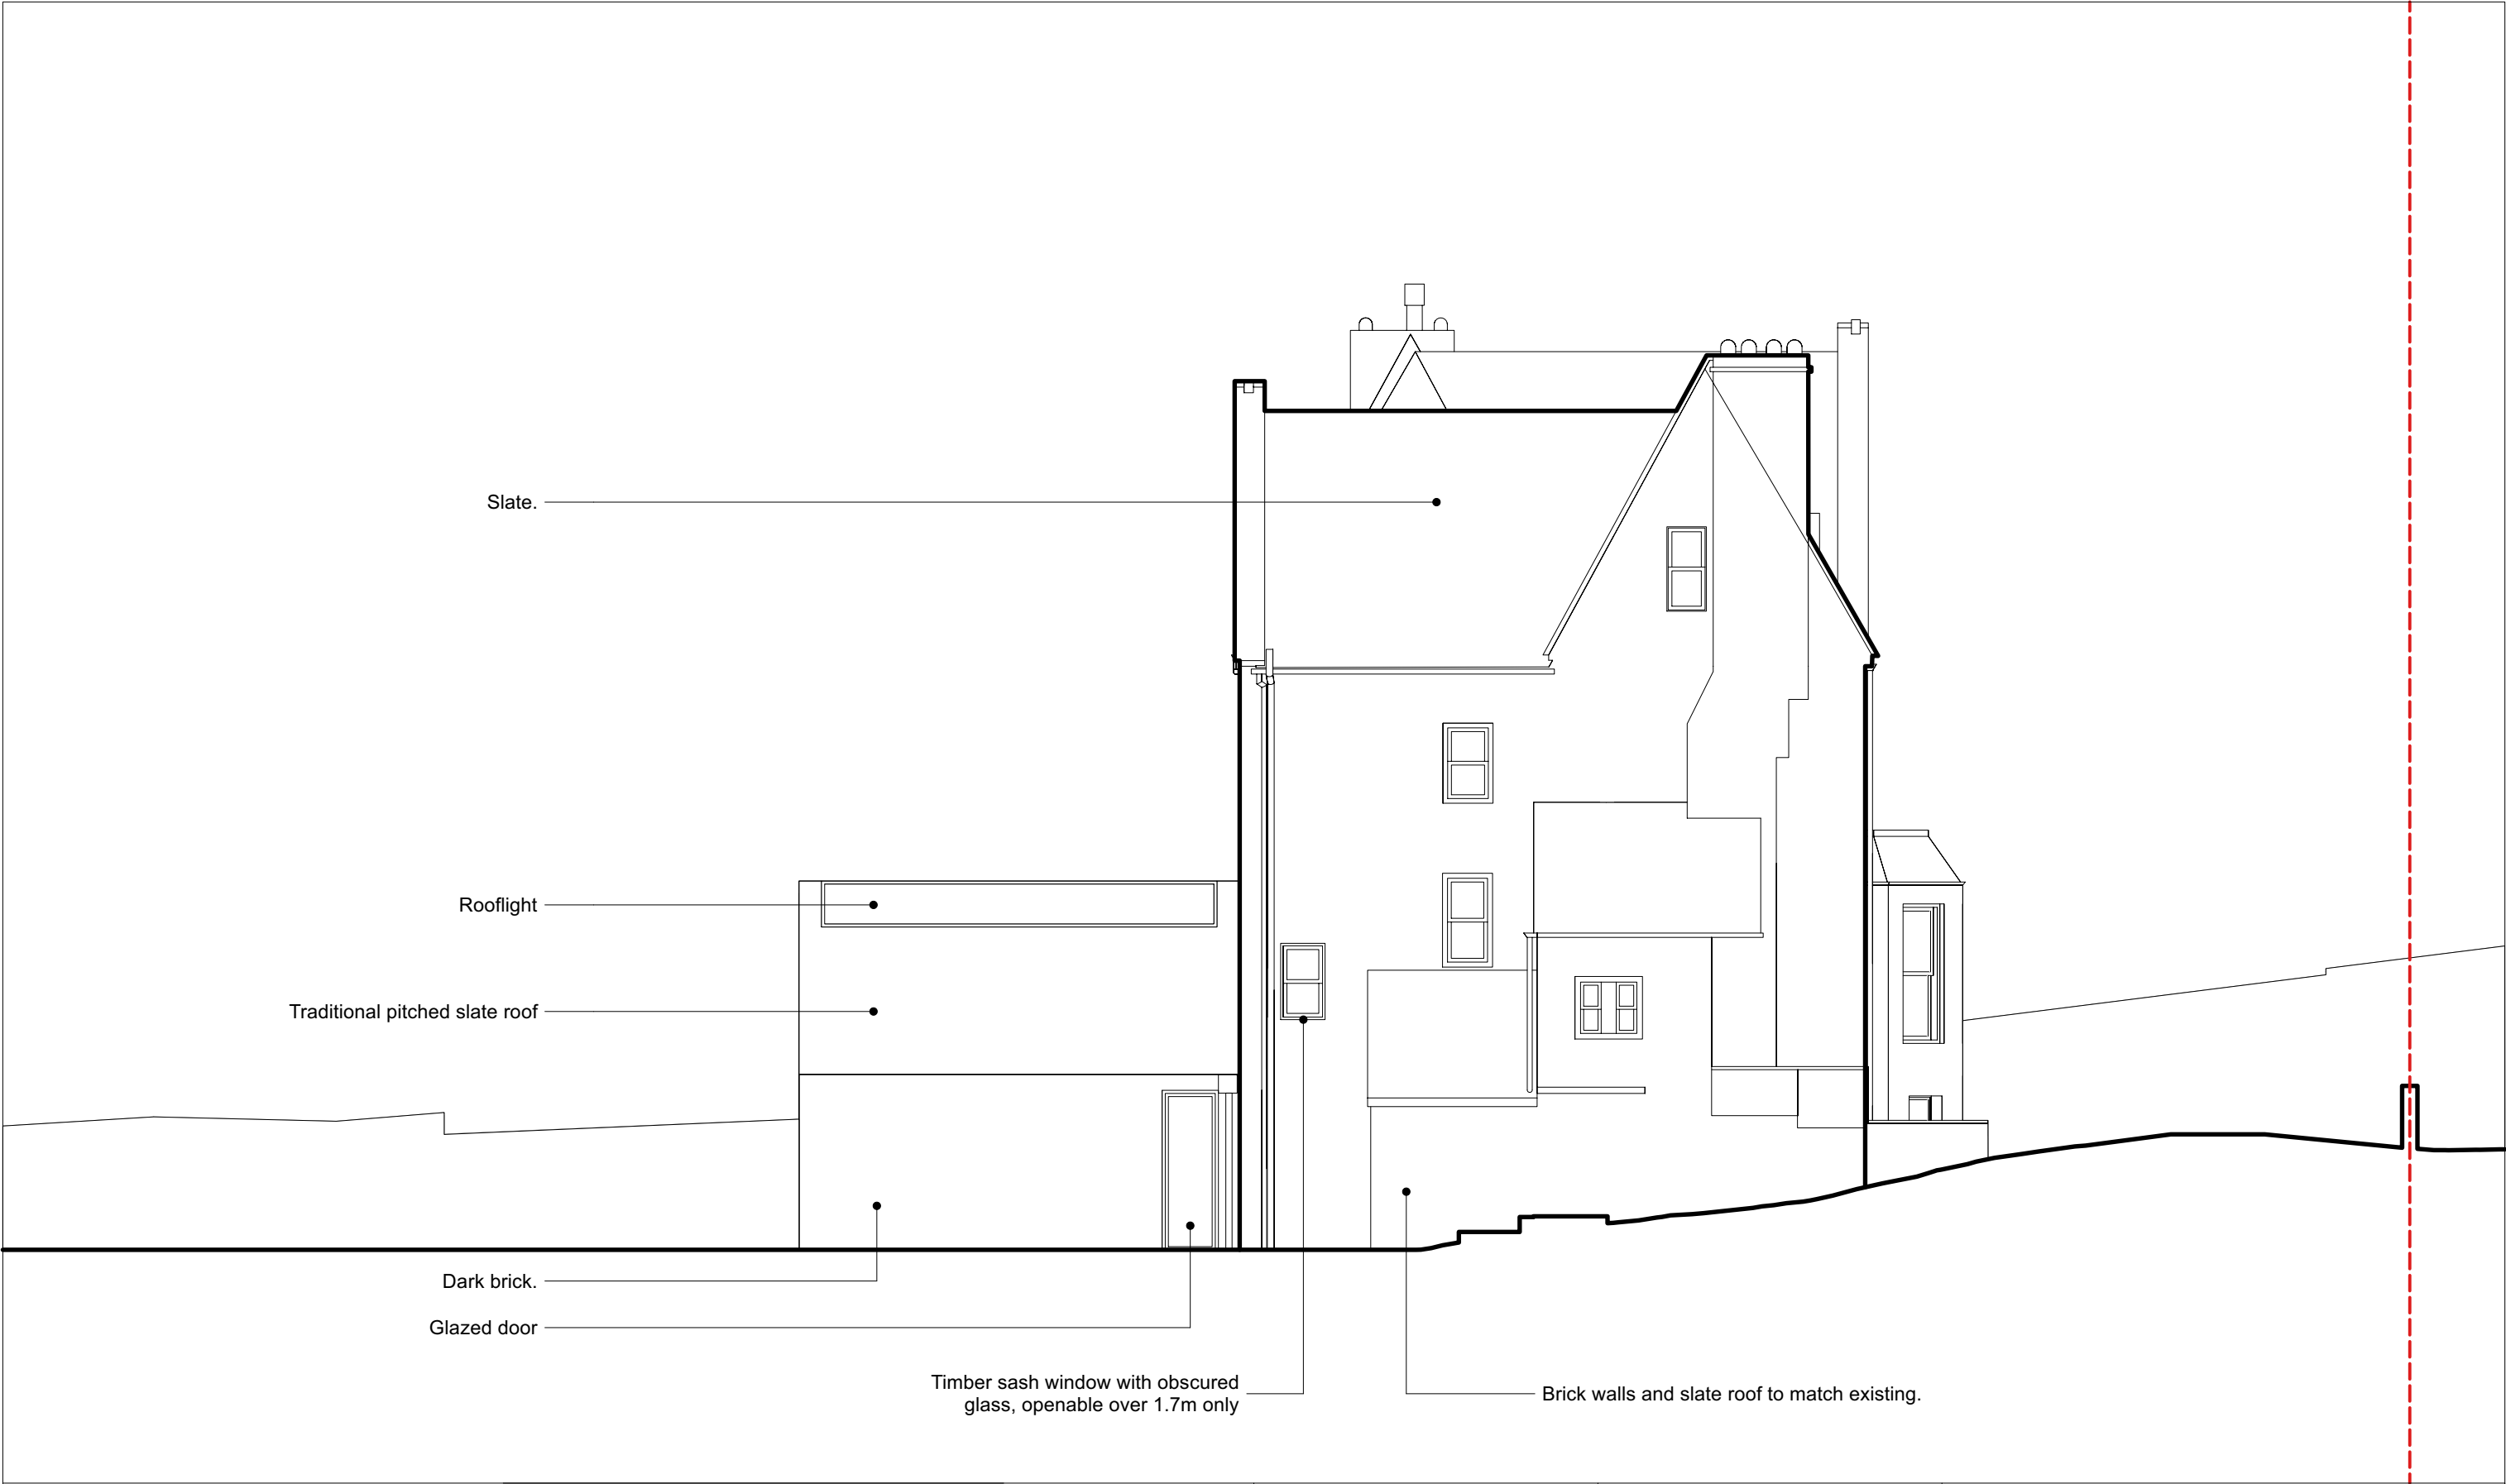

revisions P1 P2	 To be read in conjunction with all other information Do not scale off this drawing.	Mulroy 020 4530 9400 www.mulroyarchitects.com	project 8 Crescent Road, London, N8 8AT			
			for Jacqueline Powell and Jamil Farooqi			
			title Side Elevation - Proposed			
			status RIBA Stage 3			
			scale 1:100	size A3	drawing number 22049-3-132	