


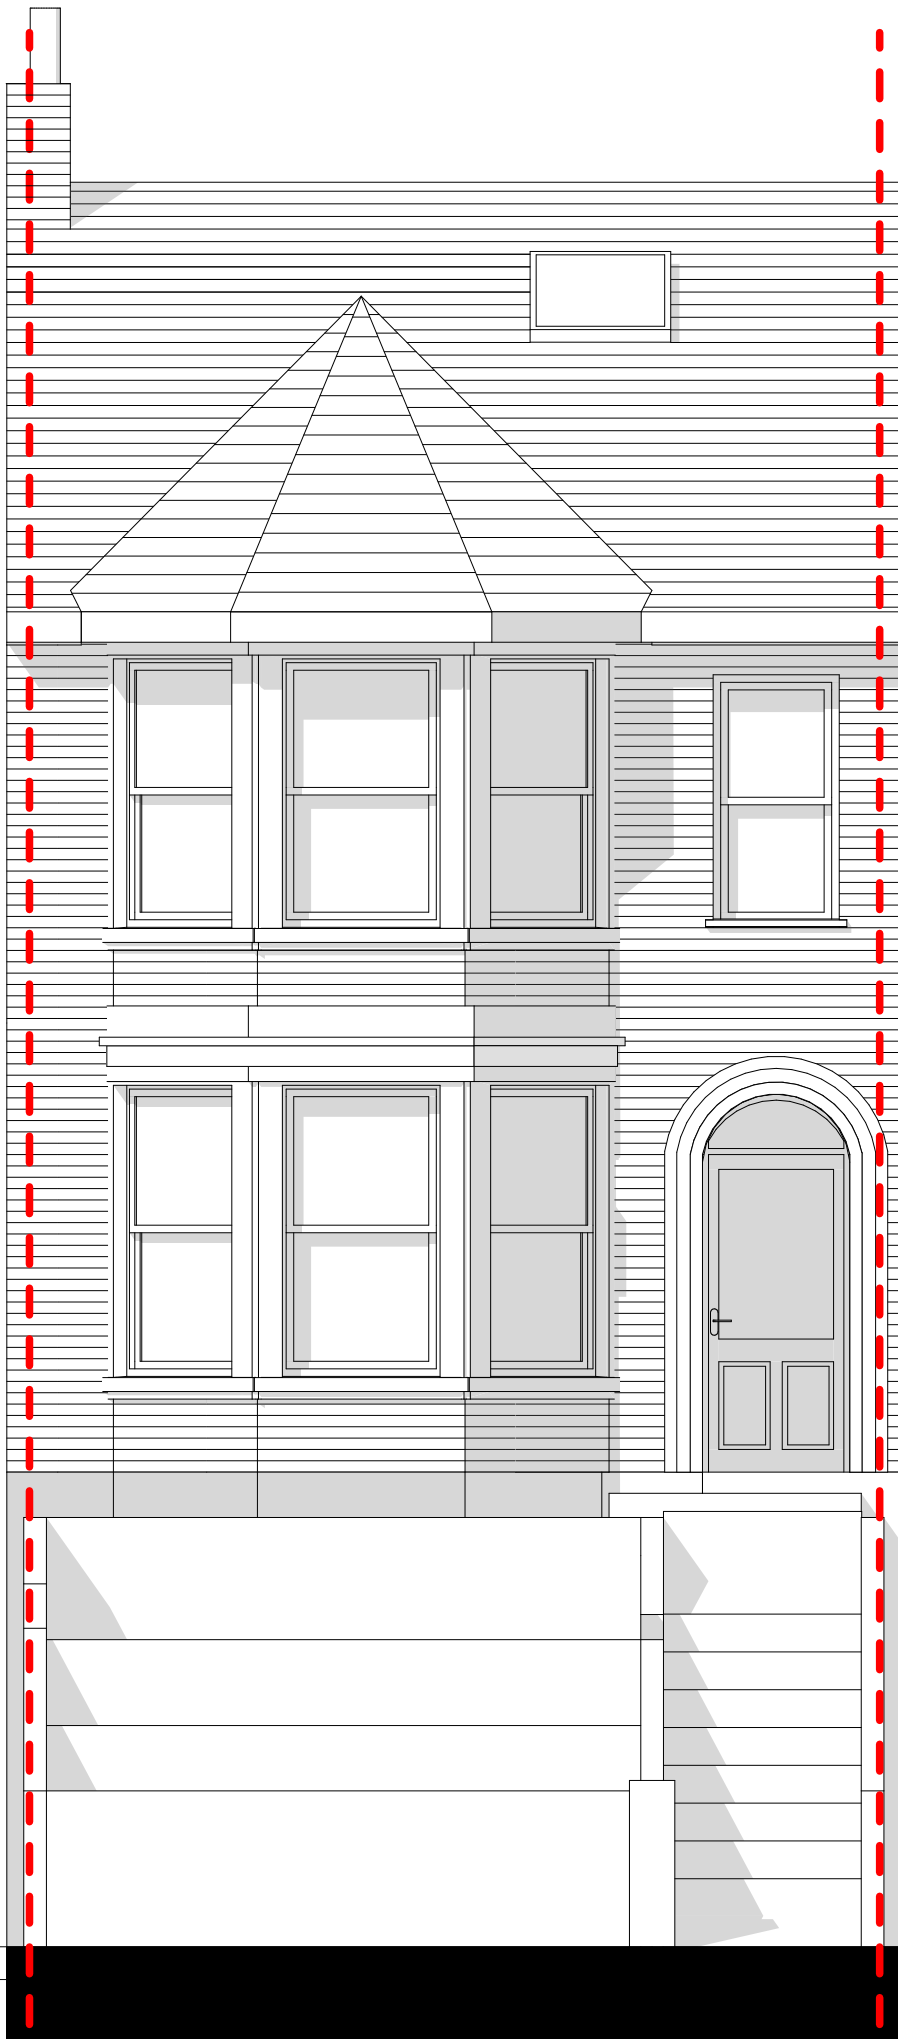

PROPOSED NORTH (FRONT) ELEVATION

1:50



SECTION 1: LOFT CONVERSION

1:50



PROPOSED SOUTH (REAR) ELEVATION

1:50

LOFT FLOOR LEVEL (FRONT)
LOFT FLOOR LEVEL (REAR)


FIRST FLOOR LEVEL

GROUND FLOOR LEVEL (REAR)
GROUND FLOOR LEVEL (FRONT)



SECTION 2: LOFT CONVERSION

1:50

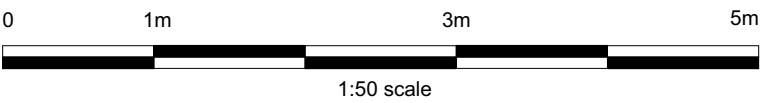

Client: Laura Cole & Timothy Cant

Project: 115 Victoria Road, London, N22 7XG

Drawing title: PROPOSED ELEVATIONS AND SECTIONS

Drawing Scale(s): 1:50 @ A1 Status: PLANNING APPLICATION

Drawing Number: PROJECT - STAGE - DRAWING - REVISION

2102-P-204 B