
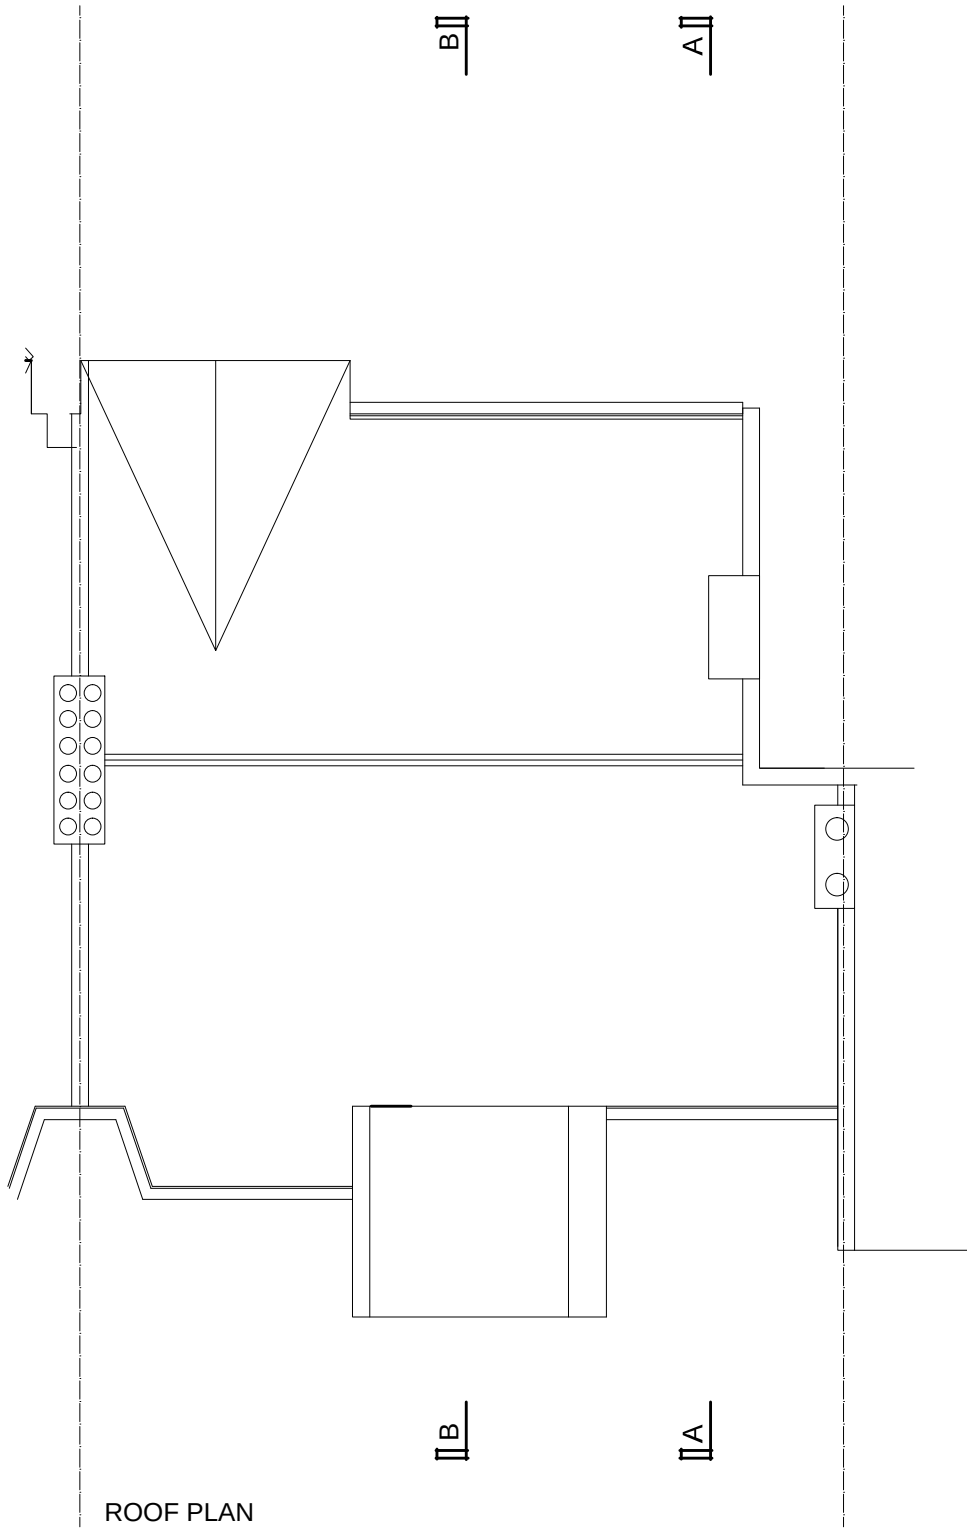
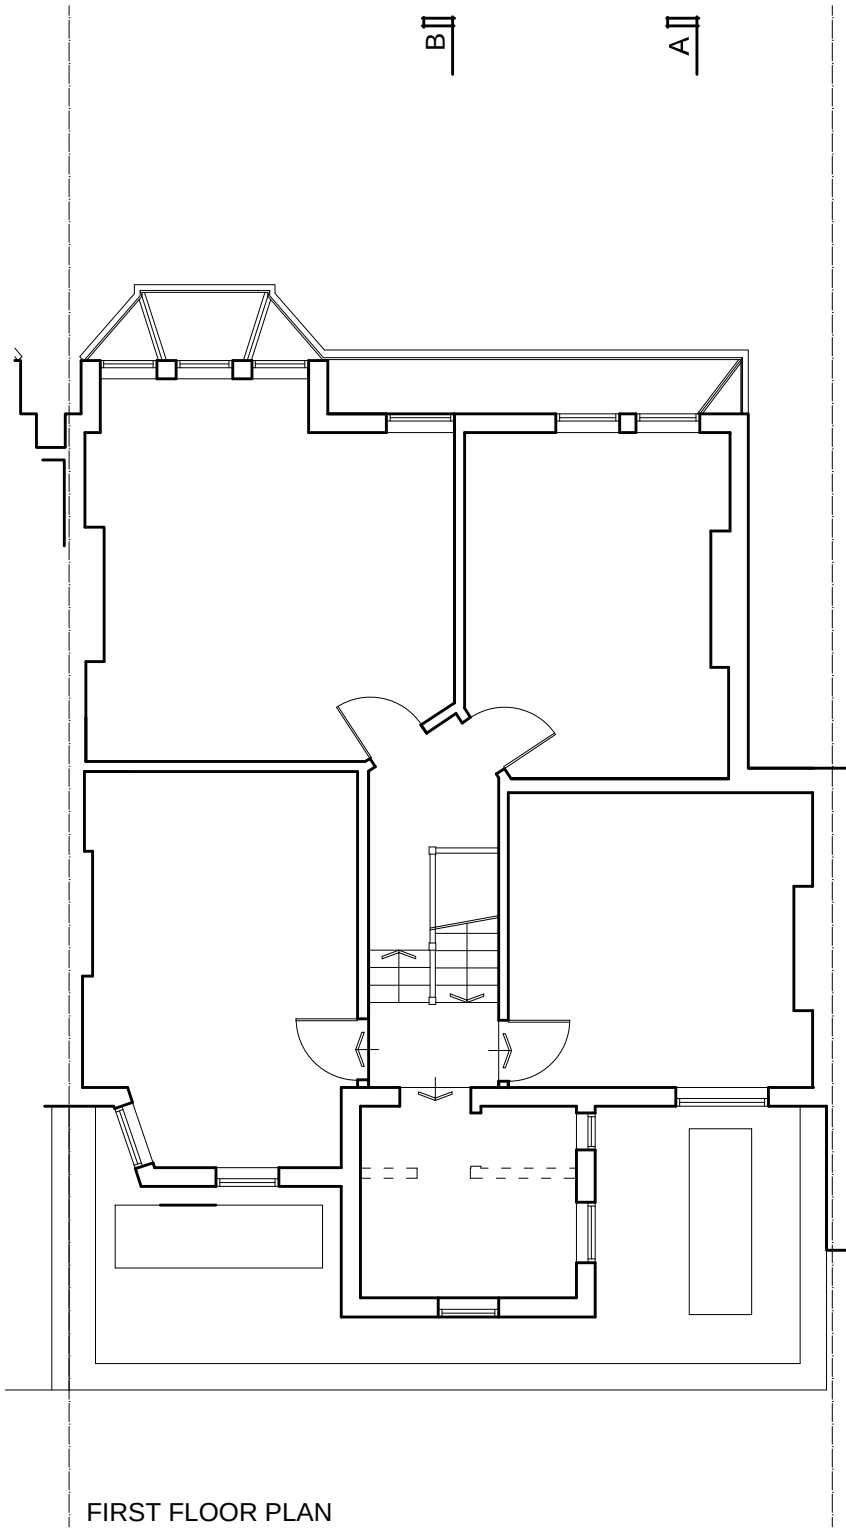


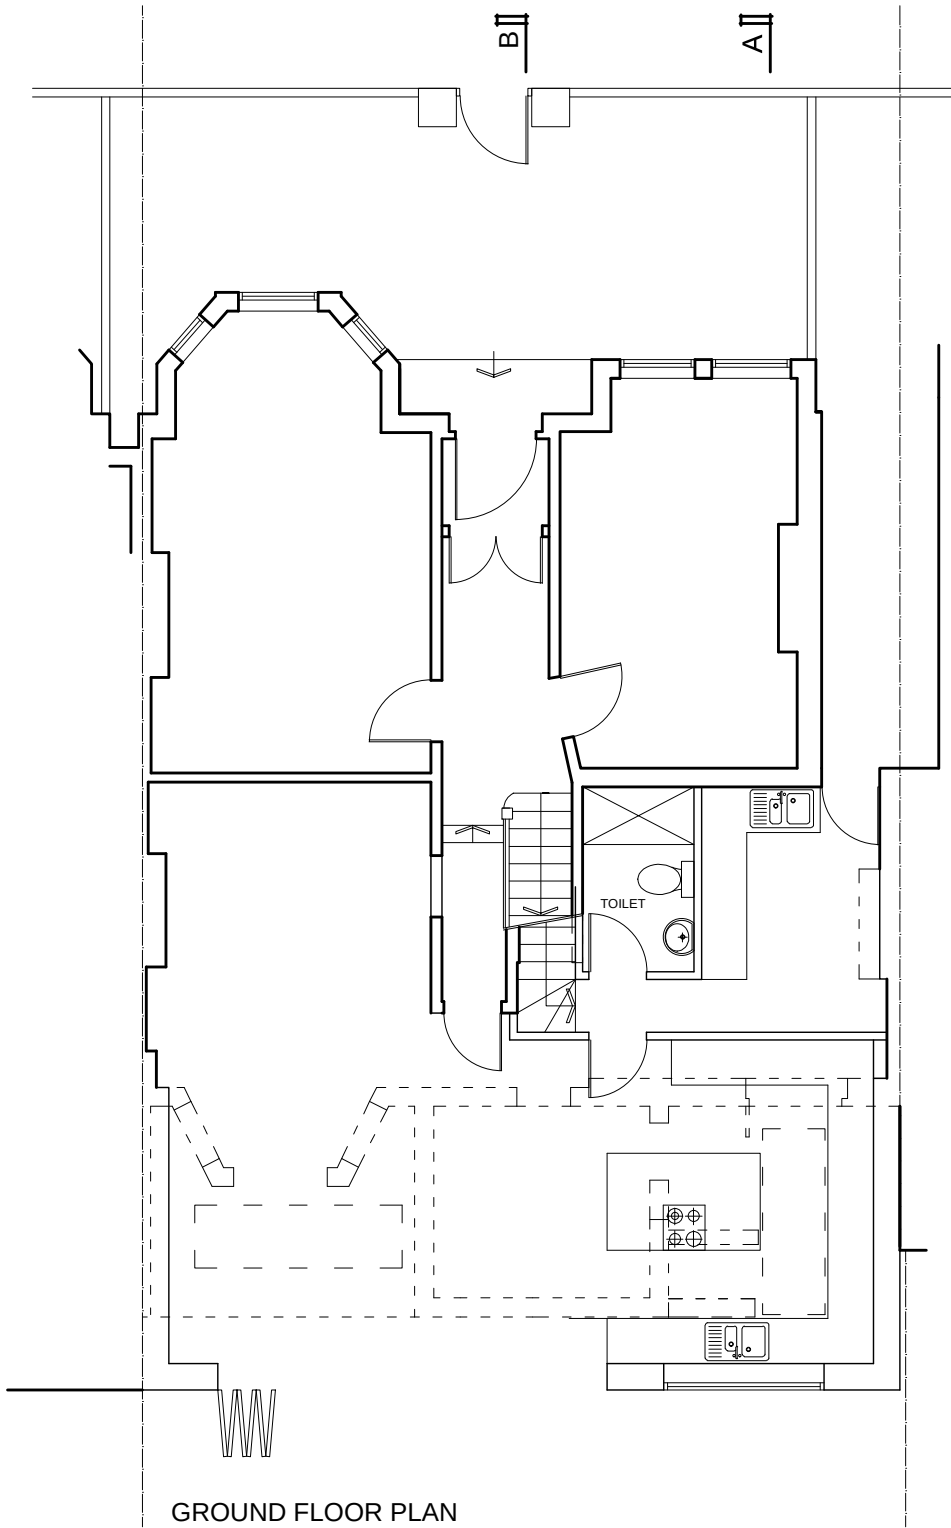

REVISIONS		
Rev	Date	Detail

NOTES:
1. DO NOT SCALE THIS DRAWING
2. ALL DIMENSIONS TO BE CONFIRMED ON SITE
3. DRAWINGS TO BE READ IN CONJUNCTION WITH SPECIFICATION AND ENGINEERS' DRAWINGS.
© Caryatid Ltd 2023

129 Nightingale Road
Bounds Green
LONDON : N22 8PT
Tel : 07854 548527
Date : 03.03.2023
Drawn By : ilhlc

TITLE :
PROPOSED REAR EXTENSION
169 ALEXANDRA PARK ROAD
LONDON N22
Scale : 1:100 (A3)
Revision : —

DRAWING :
PROPOSED PLANS
Drwg No. : 2008 — 100

